
UPSTAGE

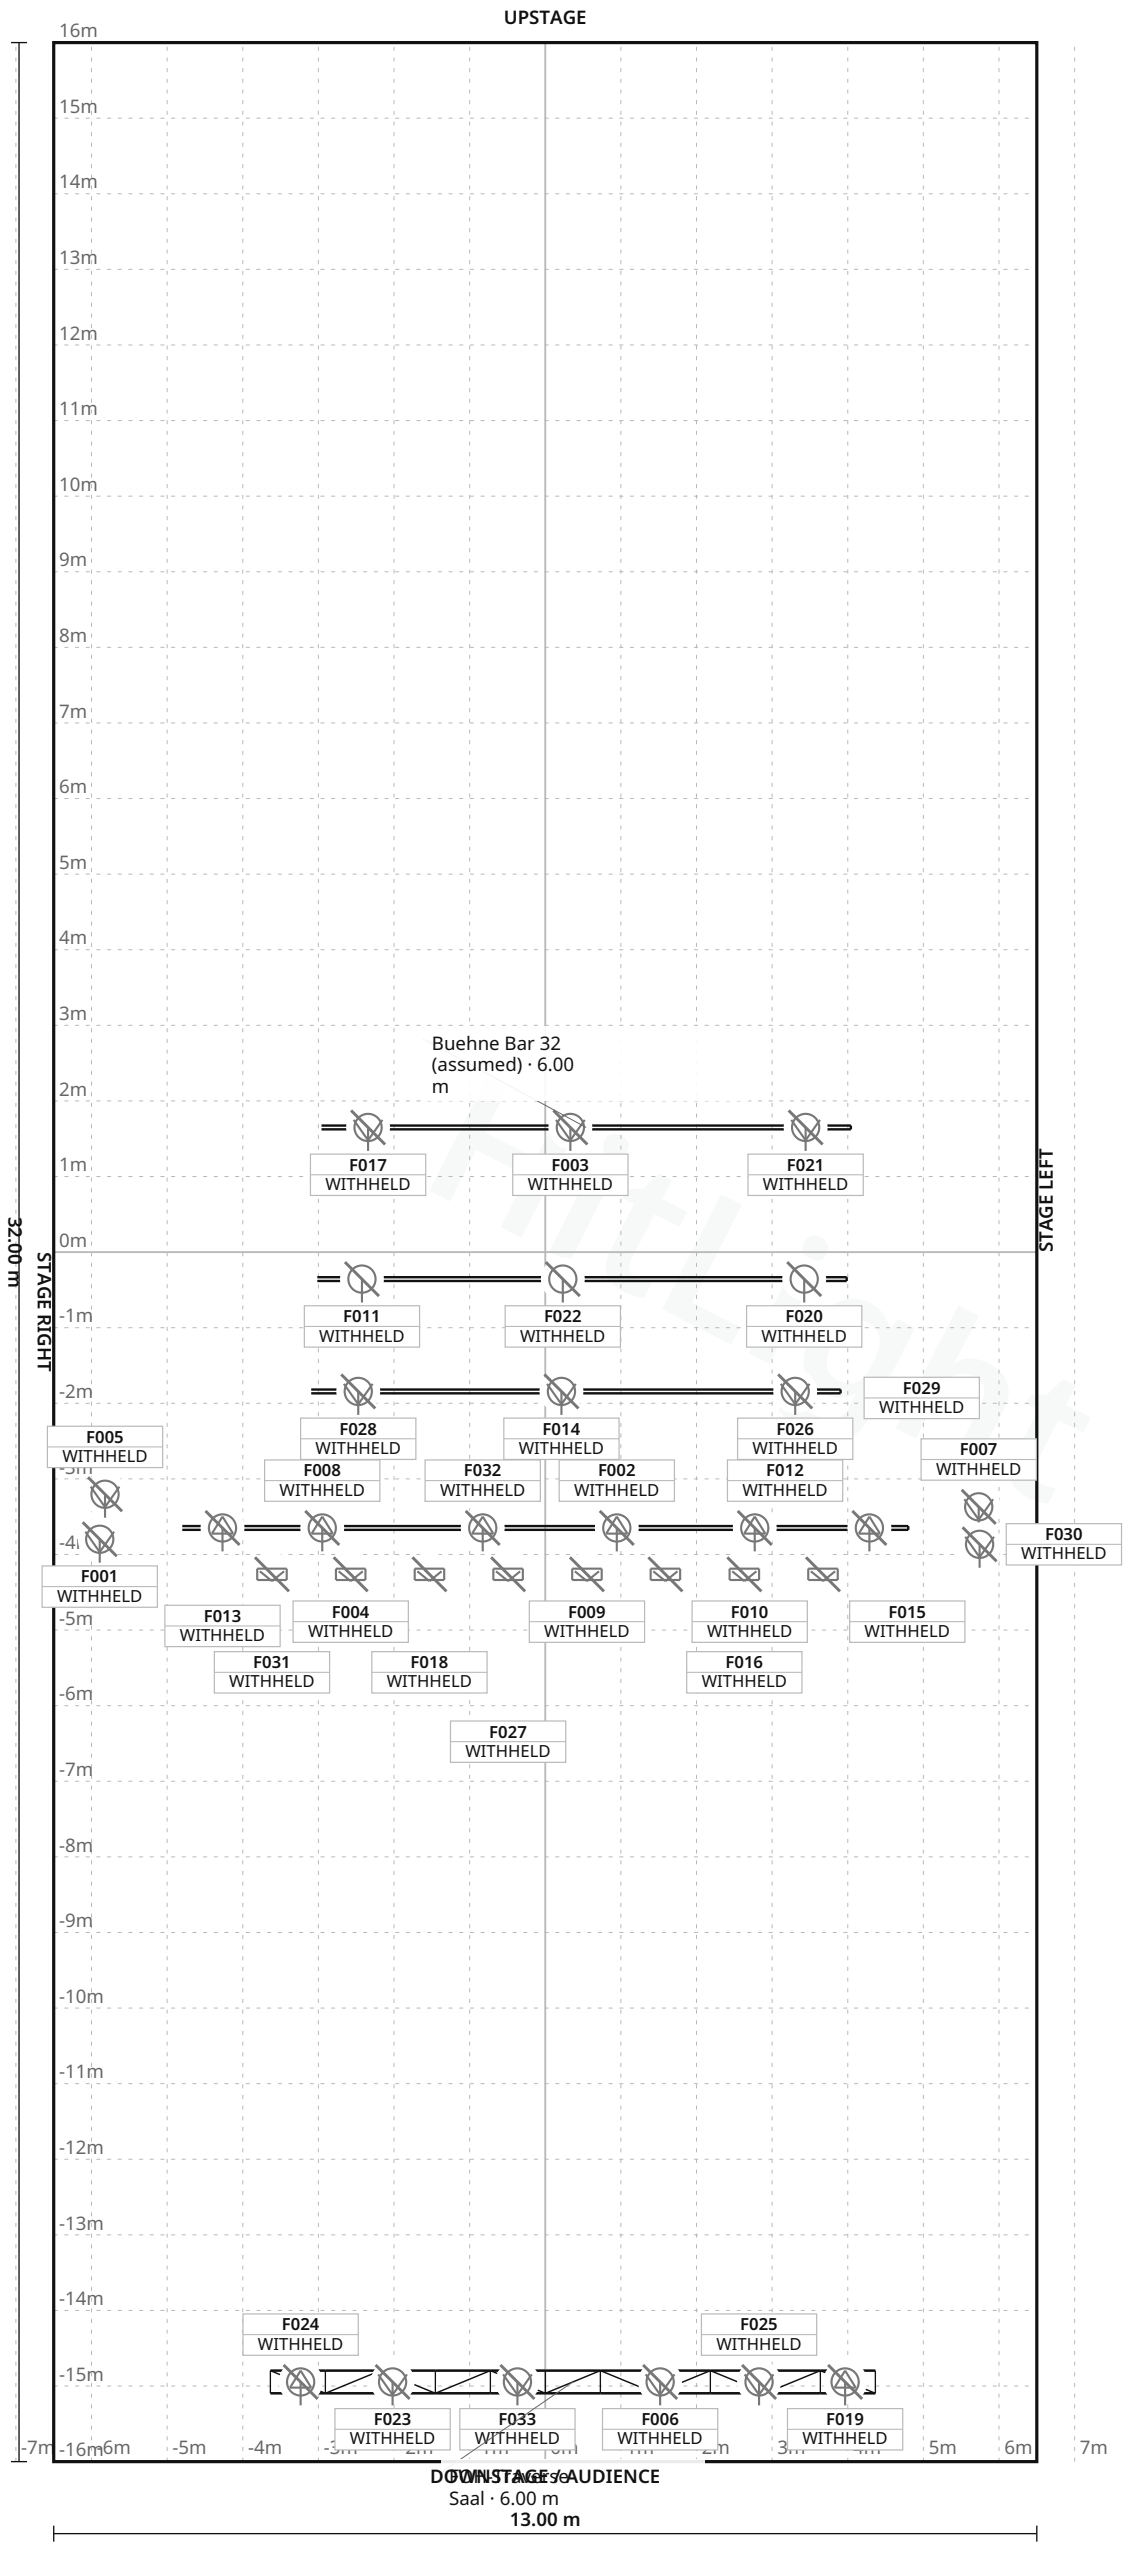

FIXTURE LEGEND

- **Fresnel 2kW** — Spot Light · 4×
- **1kW Profiler** — 16-38 — Profile Spot · 6×
- **1kW sym Fluter** — PAR Light · 3×
- **2kW Profiler** — 10-22 — Profile Spot · 2×
- **650W Fresnel** — Spot Light · 10×
- **Rampe 4-Zellen** (13 rot/14 gelb/15 weiss/16 blau) — Cyc Light · 8×

Stage 13.00 m W × 32.00 m D · Grid 1 m

Glückauf-Halle · Main hall, stage and galleries

LIGHT PLOT · PLAN · Main hall, stage and galleries

HitLight · Glückauf-Halle

Dr.-Kolb-Straße 2, 47198, Duisburg, Germany

DWG HL · SCALE 1:100 · metric · PRINT AT 100%

Drawn HitLight

Generated from the saved show

SOURCE f493ba5032b1

SYMBOL LEGEND

6 TYPES · 33 FIXTURES · COLOUR BY TYPE



Generic Fresnel 2kW

Spot Light · Unverified · TBC ch · category symbol

4 physical · 4 plotted

4 disabled · 0 unplaced



Unverified source fixture 1kW Profiler 16-38

Profile Spot · Unverified · TBC ch · category symbol

6 physical · 6 plotted

6 disabled · 0 unplaced



Unverified source fixture 1kW sym Fluter

PAR Light · Unverified · TBC ch · category symbol

3 physical · 3 plotted

3 disabled · 0 unplaced



Unverified source fixture 2kW Profiler 10-22

Profile Spot · Unverified · TBC ch · category symbol

2 physical · 2 plotted

2 disabled · 0 unplaced



Unverified source fixture 650W Fresnel

Spot Light · Unverified · TBC ch · category symbol

10 physical · 10 plotted

10 disabled · 0 unplaced

Unverified source fixture Rampe 4-Zellen (13 rot/14 gelb/15 weiss/16 blau)

Cyc Light · Unverified · TBC ch · category symbol

8 physical · 8 plotted

8 disabled · 0 unplaced

Glückauf-Halle · Main hall, stage and galleries

SYMBOL LEGEND · Main hall, stage and galleries

HitLight · Glückauf-Halle

Dr.-Kolb-Straße 2, 47198, Duisburg, Germany

DWG HL · METRIC

Drawn HitLight

Generated from the saved show

SOURCE f493ba5032b1

GENERAL NOTES

1. Source-based lighting plan. Confirm the current rig with the venue.
2. PARTIAL: included fixtures are not a full physical-unit census.
3. DMX PATCH WITHHELD: provisional or unchecked addresses are not published.
4. Approximate planning view; not official venue paperwork or output-ready. Original HitLight symbols only; no source pages, OEM meshes, photos or logos. Original files remain private; modes and patch unverified.

HitLight

STAGE ELEMENTS

NAME	TYPE	POSITION	TRIM / SIZE
Buehne Bar 31 (assumed)	pipe	X 0.49 m · Z 0.36 m	6.00 m · 7.00 m W × 0.05 m D
Buehne Bar 24-29 (assumed)	pipe	X 0.00 m · Z 3.65 m	6.00 m · 9.60 m W × 0.05 m D
Buehne Bar 30 (assumed)	pipe	X 0.41 m · Z 1.84 m	6.00 m · 7.00 m W × 0.05 m D
Buehne Bar 32 (assumed)	pipe	X 0.54 m · Z -1.65 m	6.00 m · 7.00 m W × 0.05 m D
FOH-Traverse Saal	trussStraight	X 0.36 m · Z 14.95 m	6.00 m · 8.00 m W × 0.30 m D

HitLight

Glückauf-Halle · Main hall, stage and galleries

STAGE ELEMENTS · Main hall, stage and galleries

HitLight · Glückauf-Halle

Dr.-Kolb-Straße 2, 47198, Duisburg, Germany

DWG HL · METRIC

Drawn HitLight

Generated from the saved show

SOURCE f493ba5032b1

FIXTURE SCHEDULE

Fixture	Manufacturer / model	Position / mount	Mode / output
VISUAL PLANNING · DMX PATCH WITHHELD			
F001	Unverified source fixture / 650W Fresnel	PLOTTED	Unverified · Output excluded
F002	Unverified source fixture / 1kW Profiler 16-38	Buehne Bar 24-29 (assumed)	Unverified · Output excluded
F003	Unverified source fixture / 650W Fresnel	Buehne Bar 32 (assumed)	Unverified · Output excluded
F004	Unverified source fixture / Rampe 4-Zellen (13 rot/14 gelb/15 weiss/16 bl...	PLOTTED	Unverified · Output excluded
F005	Unverified source fixture / 650W Fresnel	PLOTTED	Unverified · Output excluded
F006	Generic / Fresnel 2kW	FOH-Traverse Saal	Unverified · Output excluded
F007	Unverified source fixture / 650W Fresnel	PLOTTED	Unverified · Output excluded
F008	Unverified source fixture / 1kW Profiler 16-38	Buehne Bar 24-29 (assumed)	Unverified · Output excluded
F009	Unverified source fixture / Rampe 4-Zellen (13 rot/14 gelb/15 weiss/16 bl...	PLOTTED	Unverified · Output excluded
F010	Unverified source fixture / Rampe 4-Zellen (13 rot/14 gelb/15 weiss/16 bl...	PLOTTED	Unverified · Output excluded
F011	Unverified source fixture / 1kW sym Fluter	Buehne Bar 31 (assumed)	Unverified · Output excluded
F012	Unverified source fixture / 1kW Profiler 16-38	Buehne Bar 24-29 (assumed)	Unverified · Output excluded
F013	Unverified source fixture / 1kW Profiler 16-38	Buehne Bar 24-29 (assumed)	Unverified · Output excluded
F014	Unverified source fixture / 650W Fresnel	Buehne Bar 30 (assumed)	Unverified · Output excluded
F015	Unverified source fixture / Rampe 4-Zellen (13 rot/14 gelb/15 weiss/16 bl...	PLOTTED	Unverified · Output excluded
F016	Unverified source fixture / Rampe 4-Zellen (13 rot/14 gelb/15 weiss/16 bl...	PLOTTED	Unverified · Output excluded
F017	Unverified source fixture / 650W Fresnel	Buehne Bar 32 (assumed)	Unverified · Output excluded
F018	Unverified source fixture / Rampe 4-Zellen (13 rot/14 gelb/15 weiss/16 bl...	PLOTTED	Unverified · Output excluded
F019	Unverified source fixture / 2kW Profiler 10-22	FOH-Traverse Saal	Unverified · Output excluded
F020	Unverified source fixture / 1kW sym Fluter	Buehne Bar 31 (assumed)	Unverified · Output excluded

Planning reference only. Confirm installed modes and patch with the venue.

Glückauf-Halle · Main hall, stage and galleries

FIXTURE SCHEDULE · Main hall, stage and galleries

HitLight · Glückauf-Halle

Dr.-Kolb-Straße 2, 47198, Duisburg, Germany

DWG HL · METRIC

Drawn HitLight

Generated from the saved show

SOURCE f493ba5032b1

Fixture	Manufacturer / model	Position / mount	Mode / output
VISUAL PLANNING · DMX PATCH WITHHELD			
F021	Unverified source fixture / 650W Fresnel	Buehne Bar 32 (assumed)	Unverified · Output excluded
F022	Unverified source fixture / 1kW sym Fluter	Buehne Bar 31 (assumed)	Unverified · Output excluded
F023	Generic / Fresnel 2kW	FOH-Traverse Saal	Unverified · Output excluded
F024	Unverified source fixture / 2kW Profiler 10-22	FOH-Traverse Saal	Unverified · Output excluded
F025	Generic / Fresnel 2kW	FOH-Traverse Saal	Unverified · Output excluded
F026	Unverified source fixture / 650W Fresnel	Buehne Bar 30 (assumed)	Unverified · Output excluded
F027	Unverified source fixture / Rampe 4-Zellen (13 rot/14 gelb/15 weiss/16 bl...	PLOTTED	Unverified · Output excluded
F028	Unverified source fixture / 650W Fresnel	Buehne Bar 30 (assumed)	Unverified · Output excluded
F029	Unverified source fixture / 1kW Profiler 16-38	Buehne Bar 24-29 (assumed)	Unverified · Output excluded
F030	Unverified source fixture / 650W Fresnel	PLOTTED	Unverified · Output excluded
F031	Unverified source fixture / Rampe 4-Zellen (13 rot/14 gelb/15 weiss/16 bl...	PLOTTED	Unverified · Output excluded
F032	Unverified source fixture / 1kW Profiler 16-38	Buehne Bar 24-29 (assumed)	Unverified · Output excluded
F033	Generic / Fresnel 2kW	FOH-Traverse Saal	Unverified · Output excluded

Planning reference only. Confirm installed modes and patch with the venue.

VALIDATION APPENDIX

WARNING · PATCH_WITHHELD

DMX patch facts are withheld pending source verification. This planning document cannot be used for hardware output.

Objects: — · Remediation: review the source facts and regenerate.

WARNING · MODE_UNVERIFIED

DMX modes are unverified; output remains excluded.

Objects: F001–F033 · Remediation: review the source facts and regenerate.

WARNING · FIXTURE_DISABLED

Fixtures are disabled for this visual planning reconstruction.

Objects: F001–F033 · Remediation: review the source facts and regenerate.

WARNING · TITLE_METADATA_INCOMPLETE

Some professional title-block metadata is missing; the document will show an em dash.

Objects: ffbbe0fa6c9e92153082db6b · Remediation: review the source facts and regenerate.

HitLight

VENUE & DRAWING SOURCES

Glückauf-Halle

Main hall, stage and galleries · Published technical or seating arrangement; confirm currentsetup

Dr.-Kolb-Straße 2, 47198, Duisburg, DE

https://www.glueckauf-halle.de/

Sources checked 2026-10-20

Generated by HitLight from the reviewed partial Glückauf-Halle reconstruction. Venue sources are cited as facts; their original artwork remains private.

Symbols: HitLight-owned category artwork. No manufacturer model geometry or original source pages included.

Partial reconstruction from the venue’s lighting documentation; the currently installed rig and its complete fixture census are not verified.

ESTIMATED GEOMETRY: the documents give no complete scale or trim heights, so the stage size, fixture positions in metres and hanging heights are best-guess estimates, not measurements.

29 of 33 source-labelled fixture records retain unconfirmed exact installed identities or modes; original printed names and display substitutions remain qualified.

Modes and DMX addresses are unverified best guesses; check them with the venue before driving real fixtures.

33 records display 33 approximate public catalogue housings or labelled donors and 0 visual fallbacks. 3 display references use newly authored generic flood/PAR class housings. These do not identify installed products or verify wattage, optics, native DMX, dimming, rigging or hardware. Original source, geometry, mode, patch and output-exclusion qualifications remain.

33 records display 33 approximate public catalogue housings or labelled donors and 0 visual fallbacks. 8 display references use newly authored approximate generic four-cell cyc housings. These preserve one aggregate virtual intensity/aperture; no exact installed identity, independent cells, calibrated optics or hardware acceptance is claimed. Original source, geometry, mode, patch and output-exclusion qualifications remain.

Approximate planning view; not official venue paperwork or output-ready. Original HitLight symbols only; no source pages, OEM meshes, photos or logos. Original files remain private; modes and patch unverified.

Technical information: https://www.glueckauf-halle.de/fuer-veranstalter/veranstalterinformationen/ · checked 2026-10-20

Technical information: https://www.glueckauf-halle.de/ · checked 2026-10-20

Technical information: https://www.glueckauf-halle.de/glueckauf-halle/die-raeumlichkeiten/ · checked 2026-10-20

Technical information: https://www.glueckauf-halle.de/fuer-besucher/anreise/ · checked 2026-10-20

Technical information: https://www.glueckauf-halle.de/fuer-veranstalter/anfahrt-anlieferung/ · checked 2026-10-20

Technical information: https://www.glueckauf-halle.de/kontakt/ihr-team-vor-ort/ · checked 2026-10-20

Public venue page: https://www.hitlight.app/venues/germany/gluckauf-halle-ffbbe0fa

HitLight | hitlight.app