
UPSTAGE ↑

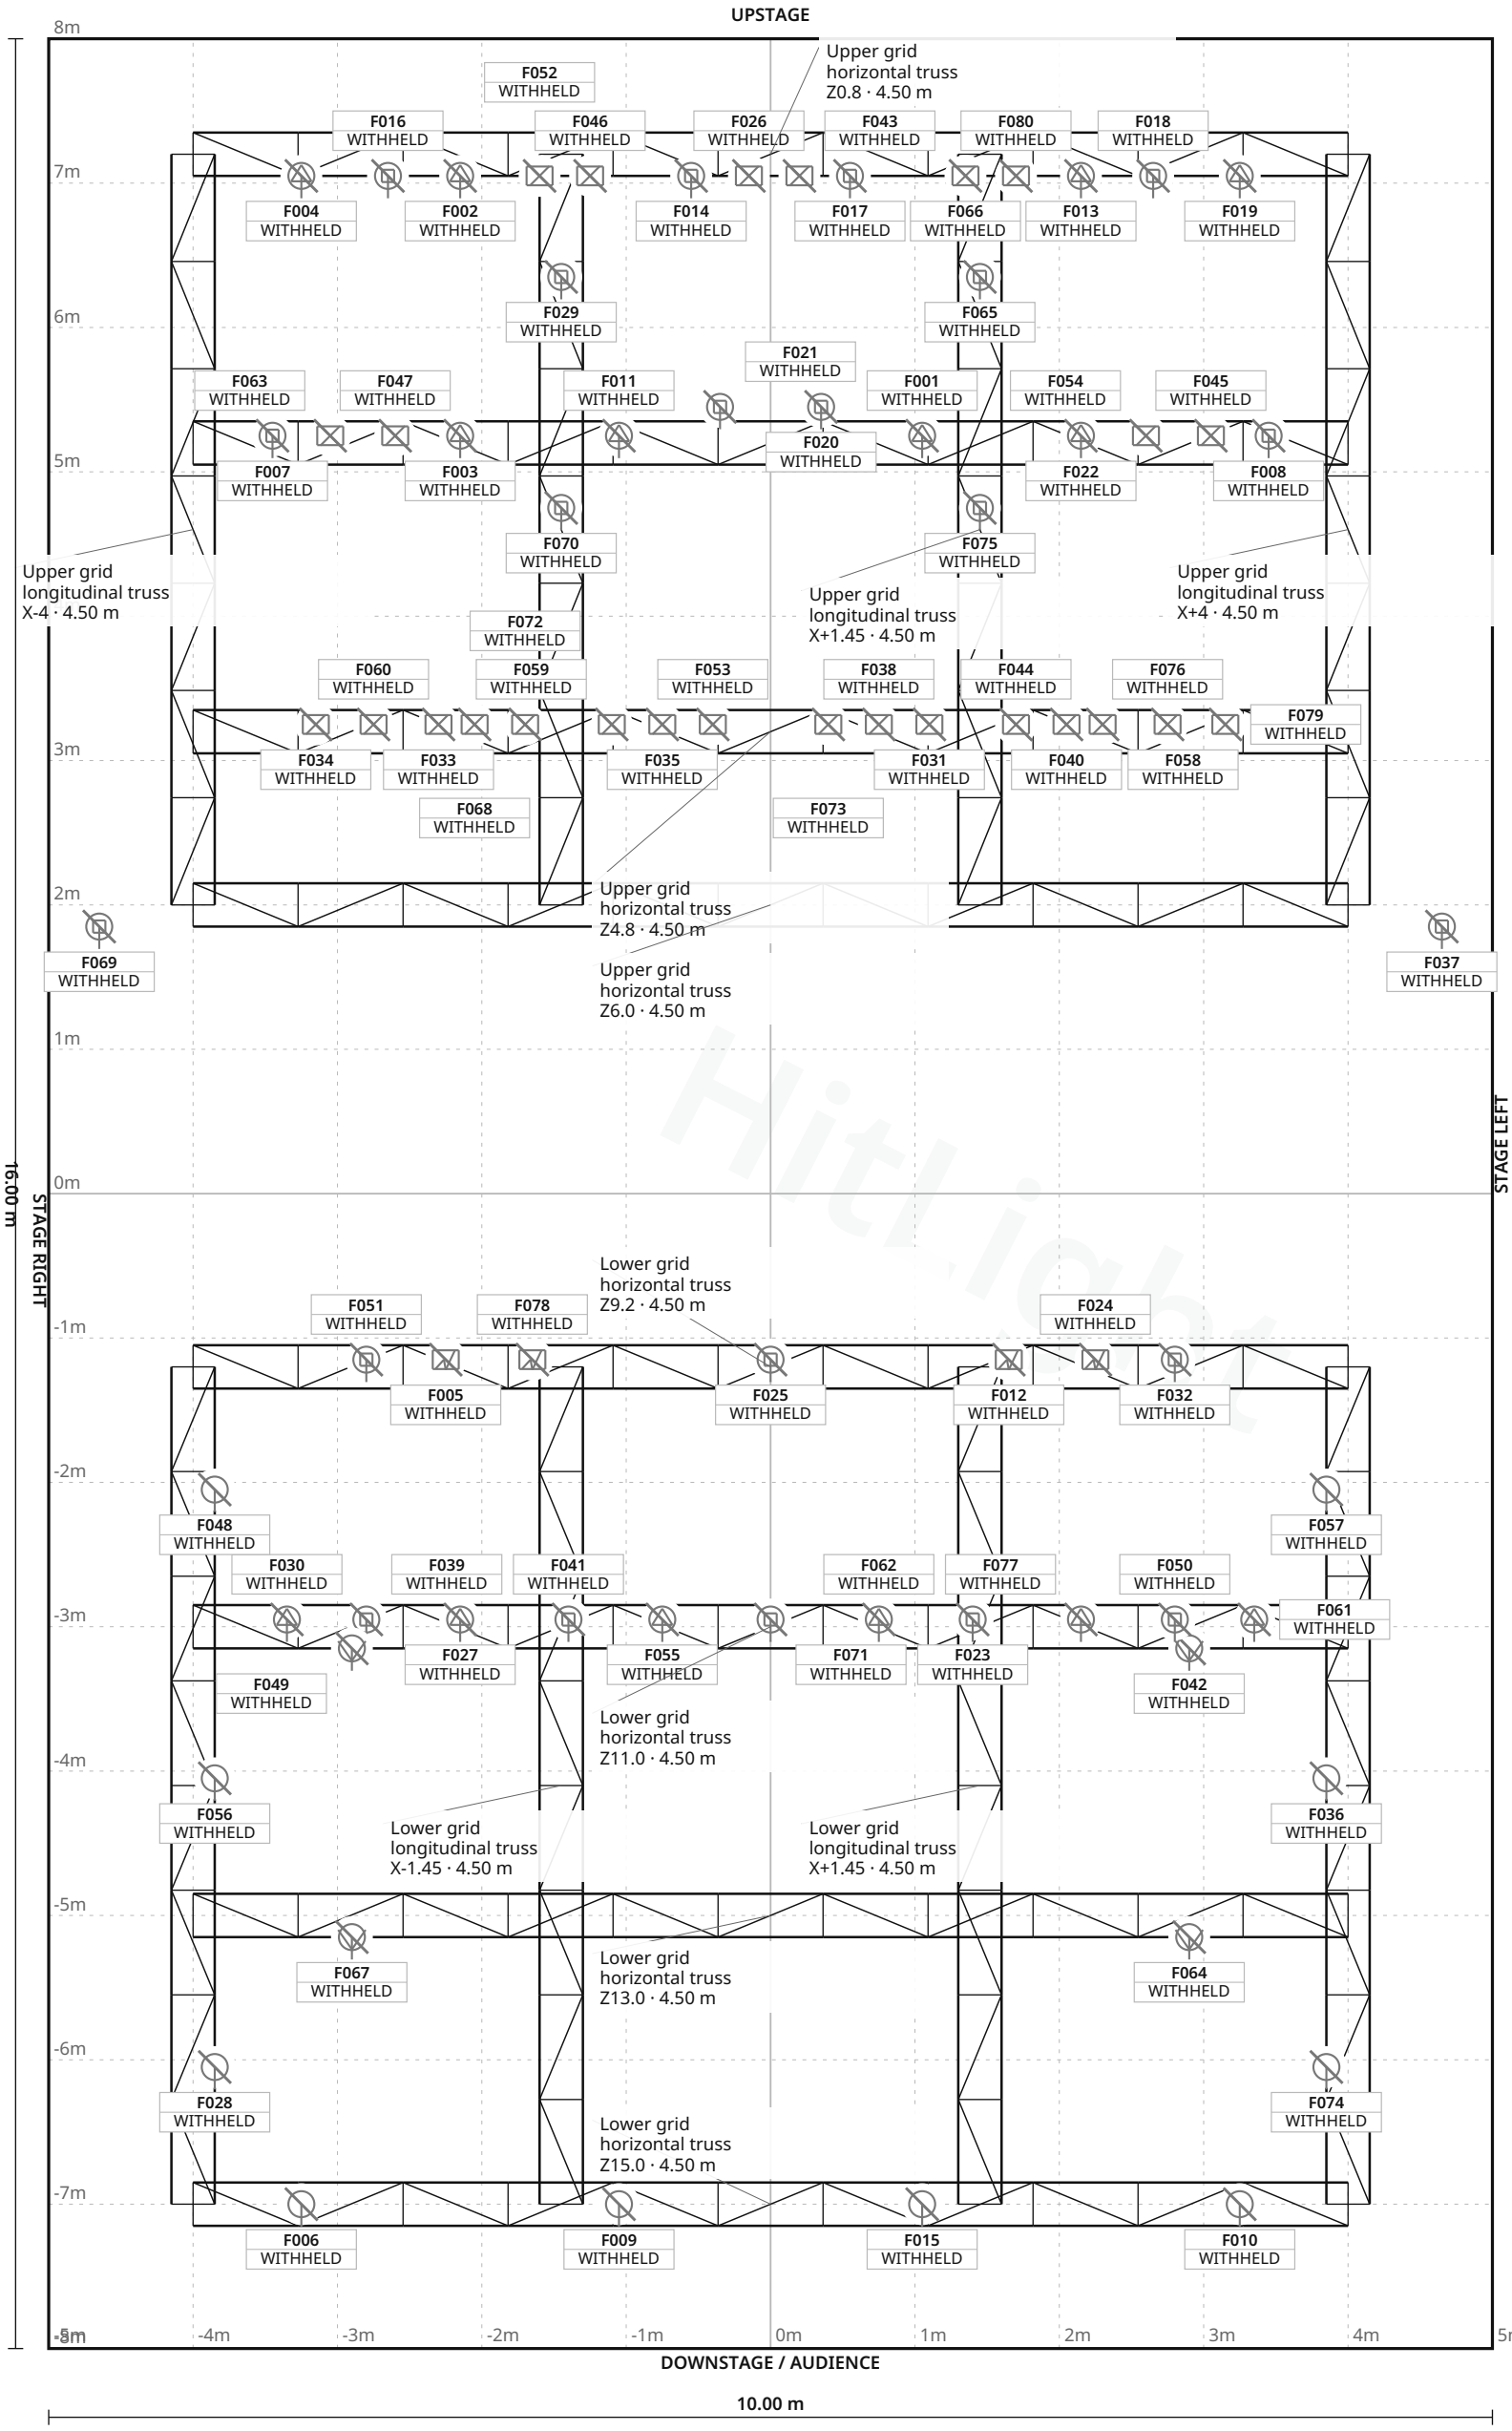

Hitlight

FIXTURE LEGEND

- **XLED HD** — PAR Light · 10×
- **Source Four jr** — Zoom, Profile Spot · 6×
- **MAC Aura XB** — Moving Head · 4×
- **Rama 150 Fresnel** — Spot Light · 4×
- **Atomic 3000** — Strobe · 4×
- **MAC Aura XB 1** — Moving Head · 1×
- **MAC Aura XB 3** — Moving Head · 1×
- **MAC Aura XB 4** — Moving Head · 1×
- **MAC Aura XB 6** — Moving Head · 1×
- **MAC Aura XB 7** — Moving Head · 1×
- **MAC Aura XB 9** — Moving Head · 1×
- **MAC Aura XB 10** — Moving Head · 1×
- **MAC Aura XB 12** — Moving Head · 1×
- **Molefay Four Light** — Other · 4×
- **Par 64 Raylight** — Other · 22×
- **Robin LEDWash 300** — Moving Head · 10×
- **VL2600 Profile 1** — Profile Spot · 1×
- **VL2600 Profile 2** — Profile Spot · 1×
- **VL2600 Profile 3** — Profile Spot · 1×
- **VL2600 Profile 4** — Profile Spot · 1×
- **VL2600 Profile 5** — Profile Spot · 1×
- **VL2600 Profile 6** — Profile Spot · 1×
- **VL2600 Profile 7** — Profile Spot · 1×
- **VL2600 Profile 8** — Profile Spot · 1×

Stage 10.00 m W × 16.00 m D · Grid 1 m

Stormen Konserthus · Sinus

LIGHT PLOT · PLAN · Sinus

HitLight · Stormen Konserthus

Storgata 1B, 8006 Bodø, Norge, 8006, Bodø, Norway

DWG HL · SCALE 1:50 · metric · PRINT AT 100%

Drawn HitLight

Generated from the saved show

SOURCE 45e317e868e8

SYMBOL LEGEND

24 TYPES · 80 FIXTURES · COLOUR BY TYPE

Bright XLED HD PAR Light · Unverified · TBC ch · category symbol	**10 physical · 10 plotted** 10 disabled · 0 unplaced
ETC Source Four jr Zoom Profile Spot · Unverified · TBC ch · category symbol	**6 physical · 6 plotted** 6 disabled · 0 unplaced
Martin Professional MAC Aura XB Moving Head · Unverified · TBC ch · category symbol	**4 physical · 4 plotted** 4 disabled · 0 unplaced
Selecon Rama 150 Fresnel Spot Light · Unverified · TBC ch · category symbol	**4 physical · 4 plotted** 4 disabled · 0 unplaced
Unverified source fixture Atomic 3000 Strobe · Unverified · TBC ch · category symbol	**4 physical · 4 plotted** 4 disabled · 0 unplaced
Unverified source fixture MAC Aura XB 1 Moving Head · Unverified · TBC ch · category symbol	**1 physical · 1 plotted** 1 disabled · 0 unplaced
Unverified source fixture MAC Aura XB 3 Moving Head · Unverified · TBC ch · category symbol	**1 physical · 1 plotted** 1 disabled · 0 unplaced
Unverified source fixture MAC Aura XB 4 Moving Head · Unverified · TBC ch · category symbol	**1 physical · 1 plotted** 1 disabled · 0 unplaced

Stormen Konserthus · Sinus

SYMBOL LEGEND · Sinus

HitLight · Stormen Konserthus

Storgata 1B, 8006 Bodø, Norge, 8006, Bodø, Norway

DWG HL · METRIC

Drawn HitLight

Generated from the saved show

SOURCE 45e317e868e8

Unverified source fixture MAC Aura XB 6 Moving Head · Unverified · TBC ch · category symbol	**1 physical · 1 plotted** 1 disabled · 0 unplaced
Unverified source fixture MAC Aura XB 7 Moving Head · Unverified · TBC ch · category symbol	**1 physical · 1 plotted** 1 disabled · 0 unplaced
Unverified source fixture MAC Aura XB 9 Moving Head · Unverified · TBC ch · category symbol	**1 physical · 1 plotted** 1 disabled · 0 unplaced
Unverified source fixture MAC Aura XB 10 Moving Head · Unverified · TBC ch · category symbol	**1 physical · 1 plotted** 1 disabled · 0 unplaced
Unverified source fixture MAC Aura XB 12 Moving Head · Unverified · TBC ch · category symbol	**1 physical · 1 plotted** 1 disabled · 0 unplaced
Unverified source fixture Molefay Four Light Other · Unverified · TBC ch · category symbol	**4 physical · 4 plotted** 4 disabled · 0 unplaced
Unverified source fixture Par 64 Raylight Other · Unverified · TBC ch · category symbol	**22 physical · 22 plotted** 22 disabled · 0 unplaced
Unverified source fixture Robin LEDWash 300 Moving Head · Unverified · TBC ch · category symbol	**10 physical · 10 plotted** 10 disabled · 0 unplaced

Stormen Konserthus · Sinus

SYMBOL LEGEND · Sinus

HitLight · Stormen Konserthus

Storgata 1B, 8006 Bodø, Norge, 8006, Bodø, Norway

DWG HL · METRIC

Drawn HitLight

Generated from the saved show

SOURCE 45e317e868e8

Unverified source fixture VL2600 Profile 1 Profile Spot · Unverified · TBC ch · category symbol	**1 physical · 1 plotted** 1 disabled · 0 unplaced
Unverified source fixture VL2600 Profile 2 Profile Spot · Unverified · TBC ch · category symbol	**1 physical · 1 plotted** 1 disabled · 0 unplaced
Unverified source fixture VL2600 Profile 3 Profile Spot · Unverified · TBC ch · category symbol	**1 physical · 1 plotted** 1 disabled · 0 unplaced
Unverified source fixture VL2600 Profile 4 Profile Spot · Unverified · TBC ch · category symbol	**1 physical · 1 plotted** 1 disabled · 0 unplaced
Unverified source fixture VL2600 Profile 5 Profile Spot · Unverified · TBC ch · category symbol	**1 physical · 1 plotted** 1 disabled · 0 unplaced
Unverified source fixture VL2600 Profile 6 Profile Spot · Unverified · TBC ch · category symbol	**1 physical · 1 plotted** 1 disabled · 0 unplaced
Unverified source fixture VL2600 Profile 7 Profile Spot · Unverified · TBC ch · category symbol	**1 physical · 1 plotted** 1 disabled · 0 unplaced
Unverified source fixture VL2600 Profile 8 Profile Spot · Unverified · TBC ch · category symbol	**1 physical · 1 plotted** 1 disabled · 0 unplaced

GENERAL NOTES

1. Source-based lighting plan. Confirm the current rig with the venue.
2. PARTIAL: included fixtures are not a full physical-unit census.
3. DMX PATCH WITHHELD: provisional or unchecked addresses are not published.
4. The reconstruction retains its documented coverage and geometry assumptions; confirm the current setup with the venue.
5. Source-based reconstruction. Confirm the current installation and equipment availability with the venue.

HitLight

STAGE ELEMENTS

NAME	TYPE	POSITION	TRIM / SIZE
Upper grid longitudinal truss X+1.45	trussStraight	X 1.45 m · Z -4.60 m	4.50 m · 5.20 m W × 0.30 m D
Upper grid longitudinal truss X-4	trussStraight	X -4.00 m · Z -4.60 m	4.50 m · 5.20 m W × 0.30 m D
Lower grid horizontal truss Z11.0	trussStraight	X 0.00 m · Z 3.00 m	4.50 m · 8.00 m W × 0.30 m D
Lower grid horizontal truss Z13.0	trussStraight	X 0.00 m · Z 5.00 m	4.50 m · 8.00 m W × 0.30 m D
Upper grid horizontal truss Z2.8	trussStraight	X 0.00 m · Z -5.20 m	4.50 m · 8.00 m W × 0.30 m D
Upper grid horizontal truss Z4.8	trussStraight	X 0.00 m · Z -3.20 m	4.50 m · 8.00 m W × 0.30 m D
Lower grid longitudinal truss X-4	trussStraight	X -4.00 m · Z 4.10 m	4.50 m · 5.80 m W × 0.30 m D
Upper grid longitudinal truss X+4	trussStraight	X 4.00 m · Z -4.60 m	4.50 m · 5.20 m W × 0.30 m D
Lower grid longitudinal truss X-1.45	trussStraight	X -1.45 m · Z 4.10 m	4.50 m · 5.80 m W × 0.30 m D
Upper grid horizontal truss Z6.0	trussStraight	X 0.00 m · Z -2.00 m	4.50 m · 8.00 m W × 0.30 m D
Lower grid longitudinal truss X+4	trussStraight	X 4.00 m · Z 4.10 m	4.50 m · 5.80 m W × 0.30 m D
Lower grid horizontal truss Z9.2	trussStraight	X 0.00 m · Z 1.20 m	4.50 m · 8.00 m W × 0.30 m D
Lower grid longitudinal truss X+1.45	trussStraight	X 1.45 m · Z 4.10 m	4.50 m · 5.80 m W × 0.30 m D
Upper grid horizontal truss Z0.8	trussStraight	X 0.00 m · Z -7.20 m	4.50 m · 8.00 m W × 0.30 m D
Upper grid longitudinal truss X-1.45	trussStraight	X -1.45 m · Z -4.60 m	4.50 m · 5.20 m W × 0.30 m D
Lower grid horizontal truss Z15.0	trussStraight	X 0.00 m · Z 7.00 m	4.50 m · 8.00 m W × 0.30 m D

Stormen Konserthus · Sinus

STAGE ELEMENTS · Sinus

HitLight · Stormen Konserthus

Storgata 1B, 8006 Bodø, Norge, 8006, Bodø, Norway

DWG HL · METRIC

Drawn HitLight

Generated from the saved show

SOURCE 45e317e868e8

FIXTURE SCHEDULE

Fixture	Manufacturer / model	Position / mount	Mode / output
VISUAL PLANNING · DMX PATCH WITHHELD			
F001	Unverified source fixture / VL2600 Profile 3	Upper grid horizontal truss Z2.8	Unverified · Output excluded
F002	Unverified source fixture / VL2600 Profile 6	Upper grid horizontal truss Z0.8	Unverified · Output excluded
F003	Unverified source fixture / VL2600 Profile 1	Upper grid horizontal truss Z2.8	Unverified · Output excluded
F004	Unverified source fixture / VL2600 Profile 5	Upper grid horizontal truss Z0.8	Unverified · Output excluded
F005	Unverified source fixture / Atomic 3000	Lower grid horizontal truss Z9.2	Unverified · Output excluded
F006	Bright / XLED HD	Lower grid horizontal truss Z15.0	Unverified · Output excluded
F007	Unverified source fixture / MAC Aura XB 1	Upper grid horizontal truss Z2.8	Unverified · Output excluded
F008	Unverified source fixture / MAC Aura XB 6	Upper grid horizontal truss Z2.8	Unverified · Output excluded
F009	Bright / XLED HD	Lower grid horizontal truss Z15.0	Unverified · Output excluded
F010	Bright / XLED HD	Lower grid horizontal truss Z15.0	Unverified · Output excluded
F011	Unverified source fixture / VL2600 Profile 2	Upper grid horizontal truss Z2.8	Unverified · Output excluded
F012	Unverified source fixture / Atomic 3000	Lower grid horizontal truss Z9.2	Unverified · Output excluded
F013	Unverified source fixture / VL2600 Profile 7	Upper grid horizontal truss Z0.8	Unverified · Output excluded
F014	Unverified source fixture / MAC Aura XB 9	Upper grid horizontal truss Z0.8	Unverified · Output excluded
F015	Bright / XLED HD	Lower grid horizontal truss Z15.0	Unverified · Output excluded
F016	Unverified source fixture / MAC Aura XB 7	Upper grid horizontal truss Z0.8	Unverified · Output excluded
F017	Unverified source fixture / MAC Aura XB 10	Upper grid horizontal truss Z0.8	Unverified · Output excluded
F018	Unverified source fixture / MAC Aura XB 12	Upper grid horizontal truss Z0.8	Unverified · Output excluded
F019	Unverified source fixture / VL2600 Profile 8	Upper grid horizontal truss Z0.8	Unverified · Output excluded
F020	Unverified source fixture / MAC Aura XB 4	Upper grid horizontal truss Z2.8	Unverified · Output excluded

Planning reference only. Confirm installed modes and patch with the venue.

Stormen Konserthus · Sinus

FIXTURE SCHEDULE · Sinus

HitLight · Stormen Konserthus

Storgata 1B, 8006 Bodø, Norge, 8006, Bodø, Norway

DWG HL · METRIC

Drawn HitLight

Generated from the saved show

SOURCE 45e317e868e8

Fixture	Manufacturer / model	Position / mount	Mode / output
VISUAL PLANNING · DMX PATCH WITHHELD			
F021	Unverified source fixture / MAC Aura XB 3	Upper grid horizontal truss Z2.8	Unverified · Output excluded
F022	Unverified source fixture / VL2600 Profile 4	Upper grid horizontal truss Z2.8	Unverified · Output excluded
F023	Unverified source fixture / Robin LEDWash 300	Lower grid horizontal truss Z11.0	Unverified · Output excluded
F024	Unverified source fixture / Atomic 3000	Lower grid horizontal truss Z9.2	Unverified · Output excluded
F025	Unverified source fixture / Robin LEDWash 300	Lower grid horizontal truss Z9.2	Unverified · Output excluded
F026	Unverified source fixture / Par 64 Raylight	Upper grid horizontal truss Z0.8	Unverified · Output excluded
F027	ETC / Source Four jr Zoom	Lower grid horizontal truss Z11.0	Unverified · Output excluded
F028	Bright / XLED HD	PLOTTED	Unverified · Output excluded
F029	Martin Professional / MAC Aura XB	PLOTTED	Unverified · Output excluded
F030	ETC / Source Four jr Zoom	Lower grid horizontal truss Z11.0	Unverified · Output excluded
F031	Unverified source fixture / Molefay Four Light	Upper grid horizontal truss Z4.8	Unverified · Output excluded
F032	Unverified source fixture / Robin LEDWash 300	Lower grid horizontal truss Z9.2	Unverified · Output excluded
F033	Unverified source fixture / Molefay Four Light	Upper grid horizontal truss Z4.8	Unverified · Output excluded
F034	Unverified source fixture / Par 64 Raylight	Upper grid horizontal truss Z4.8	Unverified · Output excluded
F035	Unverified source fixture / Par 64 Raylight	Upper grid horizontal truss Z4.8	Unverified · Output excluded
F036	Bright / XLED HD	PLOTTED	Unverified · Output excluded
F037	Unverified source fixture / Robin LEDWash 300	PLOTTED	Unverified · Output excluded
F038	Unverified source fixture / Par 64 Raylight	Upper grid horizontal truss Z4.8	Unverified · Output excluded
F039	Unverified source fixture / Robin LEDWash 300	Lower grid horizontal truss Z11.0	Unverified · Output excluded
F040	Unverified source fixture / Par 64 Raylight	Upper grid horizontal truss Z4.8	Unverified · Output excluded

Planning reference only. Confirm installed modes and patch with the venue.

FIXTURE SCHEDULE · CONTINUED

Fixture	Manufacturer / model	Position / mount	Mode / output
VISUAL PLANNING · DMX PATCH WITHHELD			
F041	Unverified source fixture / Robin LEDWash 300	Lower grid horizontal truss Z11.0	Unverified · Output excluded
F042	Selecon / Rama 150 Fresnel	Lower grid horizontal truss Z11.0	Unverified · Output excluded
F043	Unverified source fixture / Par 64 Raylight	Upper grid horizontal truss Z0.8	Unverified · Output excluded
F044	Unverified source fixture / Par 64 Raylight	Upper grid horizontal truss Z4.8	Unverified · Output excluded
F045	Unverified source fixture / Par 64 Raylight	Upper grid horizontal truss Z2.8	Unverified · Output excluded
F046	Unverified source fixture / Par 64 Raylight	Upper grid horizontal truss Z0.8	Unverified · Output excluded
F047	Unverified source fixture / Par 64 Raylight	Upper grid horizontal truss Z2.8	Unverified · Output excluded
F048	Bright / XLED HD	PLOTTED	Unverified · Output excluded
F049	Selecon / Rama 150 Fresnel	Lower grid horizontal truss Z11.0	Unverified · Output excluded
F050	Unverified source fixture / Robin LEDWash 300	Lower grid horizontal truss Z11.0	Unverified · Output excluded
F051	Unverified source fixture / Robin LEDWash 300	Lower grid horizontal truss Z9.2	Unverified · Output excluded
F052	Unverified source fixture / Par 64 Raylight	Upper grid horizontal truss Z0.8	Unverified · Output excluded
F053	Unverified source fixture / Par 64 Raylight	Upper grid horizontal truss Z4.8	Unverified · Output excluded
F054	Unverified source fixture / Par 64 Raylight	Upper grid horizontal truss Z2.8	Unverified · Output excluded
F055	ETC / Source Four jr Zoom	Lower grid horizontal truss Z11.0	Unverified · Output excluded
F056	Bright / XLED HD	PLOTTED	Unverified · Output excluded
F057	Bright / XLED HD	PLOTTED	Unverified · Output excluded
F058	Unverified source fixture / Molefay Four Light	Upper grid horizontal truss Z4.8	Unverified · Output excluded
F059	Unverified source fixture / Molefay Four Light	Upper grid horizontal truss Z4.8	Unverified · Output excluded
F060	Unverified source fixture / Par 64 Raylight	Upper grid horizontal truss Z4.8	Unverified · Output excluded

Planning reference only. Confirm installed modes and patch with the venue.

FIXTURE SCHEDULE · CONTINUED

Fixture	Manufacturer / model	Position / mount	Mode / output
VISUAL PLANNING · DMX PATCH WITHHELD			
F061	ETC / Source Four jr Zoom	Lower grid horizontal truss Z11.0	Unverified · Output excluded
F062	ETC / Source Four jr Zoom	Lower grid horizontal truss Z11.0	Unverified · Output excluded
F063	Unverified source fixture / Par 64 Raylight	Upper grid horizontal truss Z2.8	Unverified · Output excluded
F064	Selecon / Rama 150 Fresnel	Lower grid horizontal truss Z13.0	Unverified · Output excluded
F065	Martin Professional / MAC Aura XB	PLOTTED	Unverified · Output excluded
F066	Unverified source fixture / Par 64 Raylight	Upper grid horizontal truss Z0.8	Unverified · Output excluded
F067	Selecon / Rama 150 Fresnel	Lower grid horizontal truss Z13.0	Unverified · Output excluded
F068	Unverified source fixture / Par 64 Raylight	Upper grid horizontal truss Z4.8	Unverified · Output excluded
F069	Unverified source fixture / Robin LEDWash 300	PLOTTED	Unverified · Output excluded
F070	Martin Professional / MAC Aura XB	PLOTTED	Unverified · Output excluded
F071	Unverified source fixture / Robin LEDWash 300	Lower grid horizontal truss Z11.0	Unverified · Output excluded
F072	Unverified source fixture / Par 64 Raylight	Upper grid horizontal truss Z4.8	Unverified · Output excluded
F073	Unverified source fixture / Par 64 Raylight	Upper grid horizontal truss Z4.8	Unverified · Output excluded
F074	Bright / XLED HD	PLOTTED	Unverified · Output excluded
F075	Martin Professional / MAC Aura XB	PLOTTED	Unverified · Output excluded
F076	Unverified source fixture / Par 64 Raylight	Upper grid horizontal truss Z4.8	Unverified · Output excluded
F077	ETC / Source Four jr Zoom	Lower grid horizontal truss Z11.0	Unverified · Output excluded
F078	Unverified source fixture / Atomic 3000	Lower grid horizontal truss Z9.2	Unverified · Output excluded
F079	Unverified source fixture / Par 64 Raylight	Upper grid horizontal truss Z4.8	Unverified · Output excluded
F080	Unverified source fixture / Par 64 Raylight	Upper grid horizontal truss Z0.8	Unverified · Output excluded

Planning reference only. Confirm installed modes and patch with the venue.

VALIDATION APPENDIX

WARNING · PATCH_WITHHELD

DMX patch facts are withheld pending source verification. This planning document cannot be used for hardware output.

Objects: — · Remediation: review the source facts and regenerate.

ERROR · STAGE_DIMENSIONS_UNCONFIRMED

Confirm the stage dimensions before producing a final technical document.

Objects: Sinus · Remediation: review the source facts and regenerate.

WARNING · MODE_UNVERIFIED

DMX modes are unverified; output remains excluded.

Objects: F001–F080 · Remediation: review the source facts and regenerate.

WARNING · FIXTURE_DISABLED

Fixtures are disabled for this visual planning reconstruction.

Objects: F001–F080 · Remediation: review the source facts and regenerate.

WARNING · TITLE_METADATA_INCOMPLETE

Some professional title-block metadata is missing; the document will show an em dash.

Objects: ffecd2c551b27fbdb33960d2 · Remediation: review the source facts and regenerate.

HitLight

VENUE & DRAWING SOURCES

Stormen Konserthus

Sinus · Published house rig (unverified)

Storgata 1B, 8006 Bodø, Norge, 8006, Bodø, NO

https://konserthus.stormen.no/I-stormen

Sources checked 2026-10-19

Symbols: HitLight-owned category artwork. No manufacturer model geometry or original source pages included.

Source-based reconstruction. Confirm the current installation and equipment availability with the venue.

Scale, fixture positions, mounting heights and aiming may include estimates; this is not a rigging specification.

Provisional fixture matches are labelled as placeholders. The recorded subset is not a complete physical inventory.

DMX addresses are withheld from public plans until their exact source patch is reconciled.

Partial source-based planning reconstruction; the current installation and complete fixture census are unverified.

Source-matched catalogue bodies are shown where available. Unresolved source identities remain labelled visual markers. Installed modes and DMX patch require verification; visual-only fixtures remain excluded from output.

Exact available catalogue display bodies are restored through verified immutable references. Fixture identities, installed modes, patch and output verification are unchanged; original source qualifications remain authoritative.

The reconstruction retains its documented coverage and geometry assumptions; confirm the current setup with the venue.

Source-based reconstruction. Confirm the current installation and equipment availability with the venue.

Scale, fixture positions, mounting heights and aiming may include estimates; this is not a rigging specification.

Provisional fixture matches are labelled as placeholders. The recorded subset is not a complete physical inventory.

DMX addresses are withheld from public plans until their exact source patch is reconciled.

Partial source-based planning reconstruction; the current installation and complete fixture census are unverified.

Source-matched catalogue bodies are shown where available. Unresolved source identities remain labelled visual markers. Installed modes and DMX patch require verification; visual-only fixtures remain excluded from output.

Output remains excluded for visual-only fixtures. Catalogue identity does not verify installed modes, addresses or the current installation.

Exact available catalogue display bodies are restored through verified immutable references. Fixture identities, installed modes, patch and output verification are unchanged; original source qualifications remain authoritative.

Official venue information: https://konserthus.stormen.no/I-stormen · checked 2026-10-19

Physical venue location: https://www.kulturhus.no/medlemsliste/ · checked 2026-10-19

Stormen Konserthus - Lille Sal (Small Hall) - 12.06.2024.pdf:

VENUE & DRAWING SOURCES

https://www.dropbox.com/sh/b7lvpczkqvodiej/AACkBwWedBv3070SqKRlk31Sa?dl=0 · checked 2026-10-19

Public venue page: https://www.hitlight.app/venues/norway/stormen-konserthus-ffecd2c5

HitLight