
UPSTAGE ↑

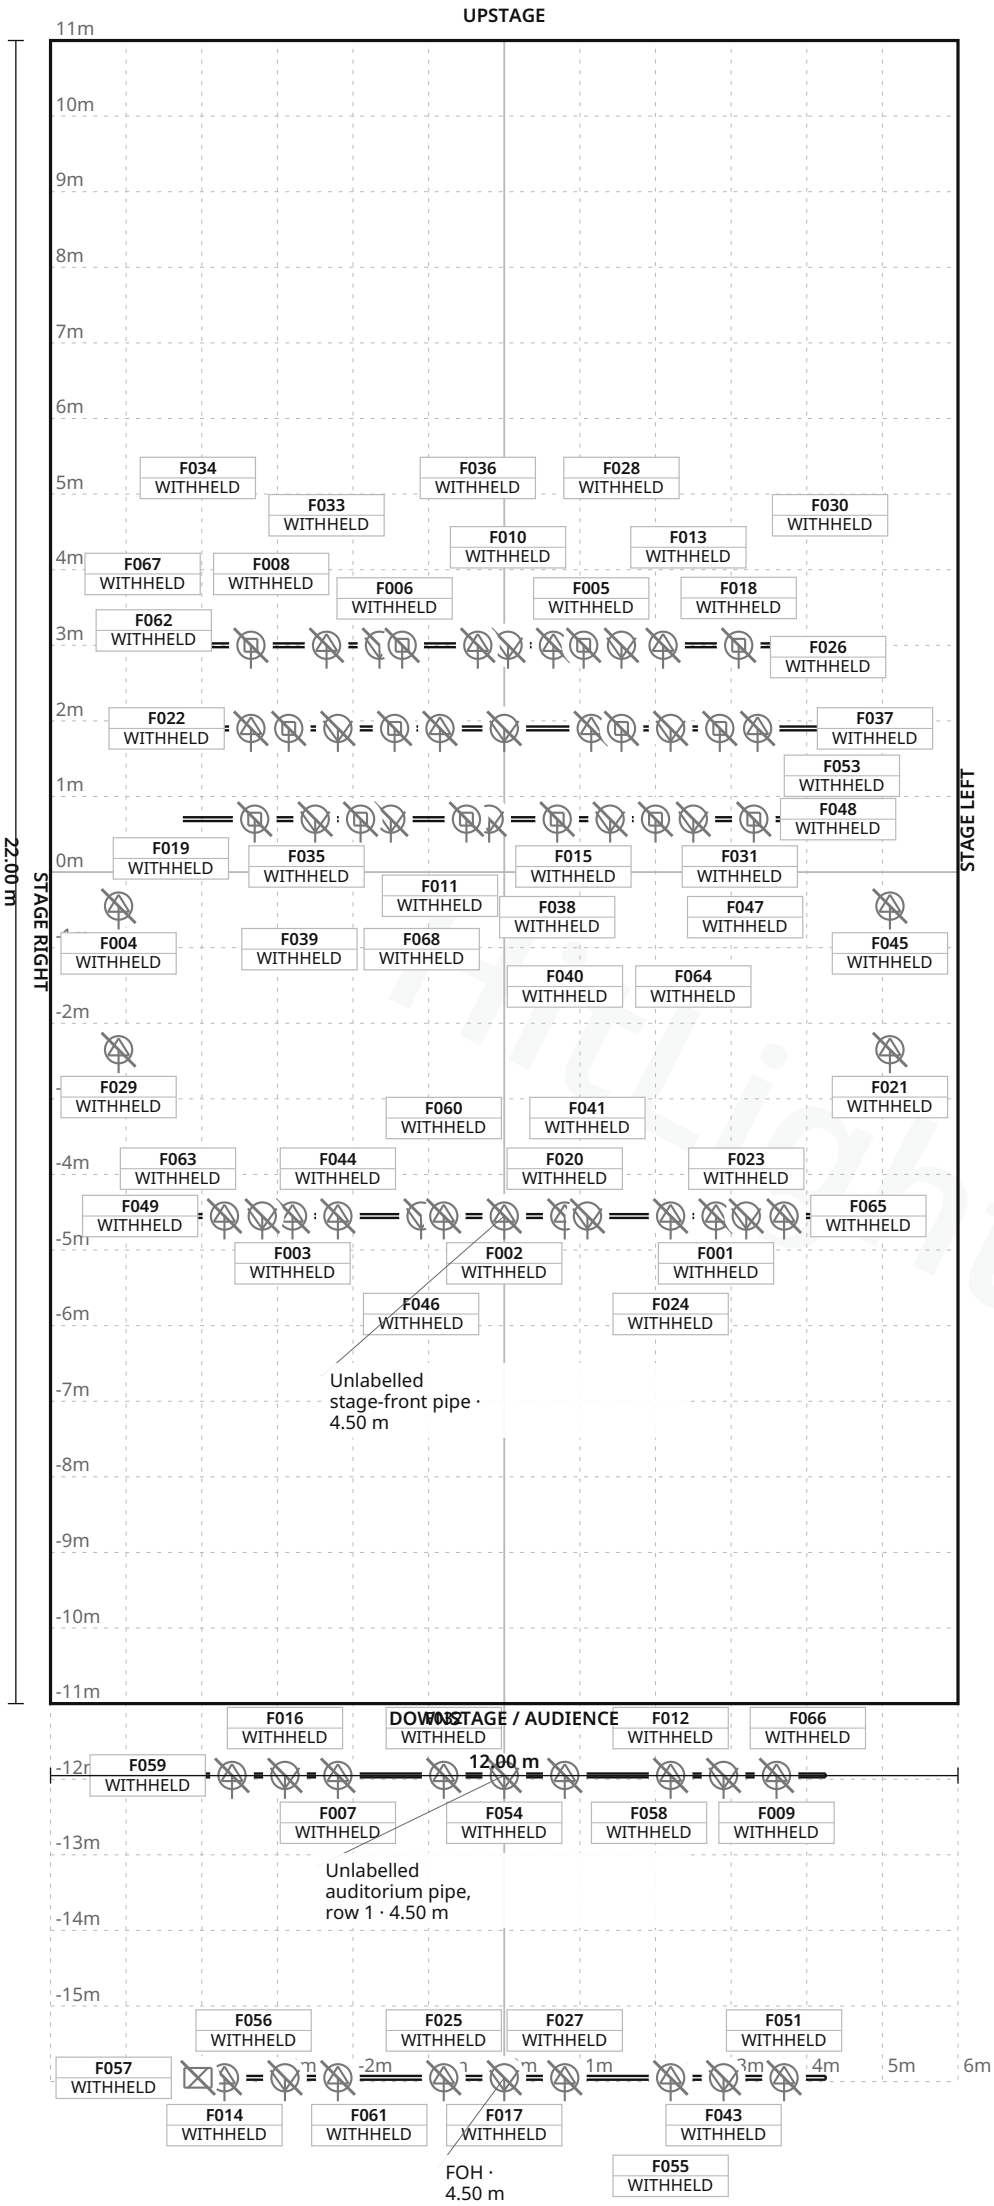

FIXTURE LEGEND

- **Source Four jr** — Zoom — Profile Spot · 22×
- **MAC Encore Wash** — WRM — Profile Spot · 3×
- **EclFresnelTW** — Spot Light · 21×
- **Robin 600ESpot** — Profile Spot · 8×
- **Cricket** — Other · 1×
- **Robin LEDWash** — 300 — Moving Head · 14×

Stage 12.00 m W × 22.00 m D · Grid 1 m

4 fixture labels omitted in this view due to crowding · see DMX patch

Stormen Konserthus · Lille sal

LIGHT PLOT · PLAN · Lille sal

HitLight · Stormen Konserthus

Storgata 1B, 8006 Bodø, Norge, 8006, Bodø, Norway

DWG HL · SCALE 1:100 · metric · PRINT AT 100%

Drawn HitLight

Generated from the saved show

SOURCE 666567271464

SYMBOL LEGEND

6 TYPES · 69 FIXTURES · COLOUR BY TYPE



ETC Source Four jr Zoom

Profile Spot · Unverified · TBC ch · category symbol

22 physical · 22 plotted

22 disabled · 0 unplaced



Martin Professional MAC Encore Wash WRM

Profile Spot · Unverified · TBC ch · category symbol

3 physical · 3 plotted

3 disabled · 0 unplaced



Prolights EclFresnelTW

Spot Light · Unverified · TBC ch · category symbol

21 physical · 21 plotted

21 disabled · 0 unplaced



Robe Lighting Robin 600ESpot

Profile Spot · Unverified · TBC ch · category symbol

8 physical · 8 plotted

8 disabled · 0 unplaced



Unverified source fixture Cricket

Other · Unverified · TBC ch · category symbol

1 physical · 1 plotted

1 disabled · 0 unplaced



Unverified source fixture Robin LEDWash 300

Moving Head · Unverified · TBC ch · category symbol

14 physical · 14 plotted

14 disabled · 0 unplaced

Stormen Konserthus · Lille sal

SYMBOL LEGEND · Lille sal

HitLight · Stormen Konserthus

Storgata 1B, 8006 Bodø, Norge, 8006, Bodø, Norway

DWG HL · METRIC

Drawn HitLight

Generated from the saved show

SOURCE 666567271464

GENERAL NOTES

1. Source-based lighting plan. Confirm the current rig with the venue.
2. PARTIAL: included fixtures are not a full physical-unit census.
3. DMX PATCH WITHHELD: provisional or unchecked addresses are not published.
4. The reconstruction retains its documented coverage and geometry assumptions; confirm the current setup with the venue.
5. Source-based reconstruction. Confirm the current installation and equipment availability with the venue.

HitLight

STAGE ELEMENTS

NAME	TYPE	POSITION	TRIM / SIZE
Unlabelled stage-front pipe	pipe	X 0.00 m · Z 4.55 m	4.50 m · 8.50 m W × 0.05 m D
Unlabelled stage pipe, row 1	pipe	X 0.00 m · Z -3.00 m	4.50 m · 8.50 m W × 0.05 m D
Unlabelled stage pipe, row 3	pipe	X 0.00 m · Z -0.70 m	4.50 m · 8.50 m W × 0.05 m D
Unlabelled auditorium pipe, row 1	pipe	X 0.00 m · Z 11.95 m	4.50 m · 8.50 m W × 0.05 m D
Unlabelled stage pipe, row 2	pipe	X 0.00 m · Z -1.90 m	4.50 m · 8.50 m W × 0.05 m D
FOH	pipe	X 0.00 m · Z 15.95 m	4.50 m · 8.50 m W × 0.05 m D

HitLight

Stormen Konserthus · Lille sal

STAGE ELEMENTS · Lille sal

HitLight · Stormen Konserthus

Storgata 1B, 8006 Bodø, Norge, 8006, Bodø, Norway

DWG HL · METRIC

Drawn HitLight

Generated from the saved show

SOURCE 666567271464

FIXTURE SCHEDULE

Fixture	Manufacturer / model	Position / mount	Mode / output
VISUAL PLANNING · DMX PATCH WITHHELD			
F001	Martin Professional / MAC Encore Wash WRM	Unlabelled stage-front pipe	Unverified · Output excluded
F002	Martin Professional / MAC Encore Wash WRM	Unlabelled stage-front pipe	Unverified · Output excluded
F003	Martin Professional / MAC Encore Wash WRM	Unlabelled stage-front pipe	Unverified · Output excluded
F004	ETC / Source Four jr Zoom	PLOTTED	Unverified · Output excluded
F005	Robe Lighting / Robin 600ESpot	Unlabelled stage pipe, row 2	Unverified · Output excluded
F006	Unverified source fixture / Robin LEDWash 300	Unlabelled stage pipe, row 2	Unverified · Output excluded
F007	ETC / Source Four jr Zoom	Unlabelled auditorium pipe, row 1	Unverified · Output excluded
F008	Prolights / EclFresnelTW	Unlabelled stage pipe, row 1	Unverified · Output excluded
F009	ETC / Source Four jr Zoom	Unlabelled auditorium pipe, row 1	Unverified · Output excluded
F010	Prolights / EclFresnelTW	Unlabelled stage pipe, row 1	Unverified · Output excluded
F011	Robe Lighting / Robin 600ESpot	Unlabelled stage pipe, row 2	Unverified · Output excluded
F012	ETC / Source Four jr Zoom	Unlabelled auditorium pipe, row 1	Unverified · Output excluded
F013	Robe Lighting / Robin 600ESpot	Unlabelled stage pipe, row 1	Unverified · Output excluded
F014	ETC / Source Four jr Zoom	FOH	Unverified · Output excluded
F015	Prolights / EclFresnelTW	Unlabelled stage pipe, row 3	Unverified · Output excluded
F016	Prolights / EclFresnelTW	Unlabelled auditorium pipe, row 1	Unverified · Output excluded
F017	Prolights / EclFresnelTW	FOH	Unverified · Output excluded
F018	Unverified source fixture / Robin LEDWash 300	Unlabelled stage pipe, row 1	Unverified · Output excluded
F019	Prolights / EclFresnelTW	Unlabelled stage pipe, row 2	Unverified · Output excluded
F020	ETC / Source Four jr Zoom	Unlabelled stage-front pipe	Unverified · Output excluded

Planning reference only. Confirm installed modes and patch with the venue.

Stormen Konserthus · Lille sal

FIXTURE SCHEDULE · Lille sal

HitLight · Stormen Konserthus

Storgata 1B, 8006 Bodø, Norge, 8006, Bodø, Norway

DWG HL · METRIC

Drawn HitLight

Generated from the saved show

SOURCE 666567271464

FIXTURE SCHEDULE · CONTINUED

Fixture	Manufacturer / model	Position / mount	Mode / output
VISUAL PLANNING · DMX PATCH WITHHELD			
F021	ETC / Source Four jr Zoom	PLOTTED	Unverified · Output excluded
F022	Robe Lighting / Robin 600ESpot	Unlabelled stage pipe, row 2	Unverified · Output excluded
F023	Prolights / EclFresnelTW	Unlabelled stage-front pipe	Unverified · Output excluded
F024	ETC / Source Four jr Zoom	Unlabelled stage-front pipe	Unverified · Output excluded
F025	ETC / Source Four jr Zoom	FOH	Unverified · Output excluded
F026	Unverified source fixture / Robin LEDWash 300	Unlabelled stage pipe, row 2	Unverified · Output excluded
F027	ETC / Source Four jr Zoom	FOH	Unverified · Output excluded
F028	Prolights / EclFresnelTW	Unlabelled stage pipe, row 1	Unverified · Output excluded
F029	ETC / Source Four jr Zoom	PLOTTED	Unverified · Output excluded
F030	Robe Lighting / Robin 600ESpot	Unlabelled stage pipe, row 1	Unverified · Output excluded
F031	Unverified source fixture / Robin LEDWash 300	Unlabelled stage pipe, row 3	Unverified · Output excluded
F032	ETC / Source Four jr Zoom	Unlabelled auditorium pipe, row 1	Unverified · Output excluded
F033	Robe Lighting / Robin 600ESpot	Unlabelled stage pipe, row 1	Unverified · Output excluded
F034	Unverified source fixture / Robin LEDWash 300	Unlabelled stage pipe, row 1	Unverified · Output excluded
F035	Prolights / EclFresnelTW	Unlabelled stage pipe, row 3	Unverified · Output excluded
F036	Robe Lighting / Robin 600ESpot	Unlabelled stage pipe, row 1	Unverified · Output excluded
F037	Prolights / EclFresnelTW	Unlabelled stage pipe, row 2	Unverified · Output excluded
F038	Unverified source fixture / Robin LEDWash 300	Unlabelled stage pipe, row 3	Unverified · Output excluded
F039	Unverified source fixture / Robin LEDWash 300	Unlabelled stage pipe, row 3	Unverified · Output excluded
F040	Unverified source fixture / Robin LEDWash 300	Unlabelled stage pipe, row 3	Unverified · Output excluded

Planning reference only. Confirm installed modes and patch with the venue.

Stormen Konserthus · Lille sal

FIXTURE SCHEDULE · Lille sal

HitLight · Stormen Konserthus

Storgata 1B, 8006 Bodø, Norge, 8006, Bodø, Norway

DWG HL · METRIC

Drawn HitLight

Generated from the saved show

SOURCE 666567271464

FIXTURE SCHEDULE · CONTINUED

Fixture	Manufacturer / model	Position / mount	Mode / output
VISUAL PLANNING · DMX PATCH WITHHELD			
F041	Prolights / EclFresnelTW	Unlabelled stage-front pipe	Unverified · Output excluded
F042	Unverified source fixture / Robin LEDWash 300	Unlabelled stage pipe, row 2	Unverified · Output excluded
F043	Prolights / EclFresnelTW	FOH	Unverified · Output excluded
F044	ETC / Source Four jr Zoom	Unlabelled stage-front pipe	Unverified · Output excluded
F045	ETC / Source Four jr Zoom	PLOTTED	Unverified · Output excluded
F046	Prolights / EclFresnelTW	Unlabelled stage-front pipe	Unverified · Output excluded
F047	Prolights / EclFresnelTW	Unlabelled stage pipe, row 3	Unverified · Output excluded
F048	Unverified source fixture / Robin LEDWash 300	Unlabelled stage pipe, row 3	Unverified · Output excluded
F049	ETC / Source Four jr Zoom	Unlabelled stage-front pipe	Unverified · Output excluded
F050	Unverified source fixture / Robin LEDWash 300	Unlabelled stage pipe, row 1	Unverified · Output excluded
F051	ETC / Source Four jr Zoom	FOH	Unverified · Output excluded
F052	Prolights / EclFresnelTW	Unlabelled stage pipe, row 2	Unverified · Output excluded
F053	Robe Lighting / Robin 600ESpot	Unlabelled stage pipe, row 2	Unverified · Output excluded
F054	Prolights / EclFresnelTW	Unlabelled auditorium pipe, row 1	Unverified · Output excluded
F055	ETC / Source Four jr Zoom	FOH	Unverified · Output excluded
F056	ETC / Source Four jr Zoom	FOH	Unverified · Output excluded
F057	Unverified source fixture / Cricket	FOH	Unverified · Output excluded
F058	ETC / Source Four jr Zoom	Unlabelled auditorium pipe, row 1	Unverified · Output excluded
F059	ETC / Source Four jr Zoom	Unlabelled auditorium pipe, row 1	Unverified · Output excluded
F060	ETC / Source Four jr Zoom	Unlabelled stage-front pipe	Unverified · Output excluded

Planning reference only. Confirm installed modes and patch with the venue.

Stormen Konserthus · Lille sal

FIXTURE SCHEDULE · Lille sal

HitLight · Stormen Konserthus

Storgata 1B, 8006 Bodø, Norge, 8006, Bodø, Norway

DWG HL · METRIC

Drawn HitLight

Generated from the saved show

SOURCE 666567271464

Fixture	Manufacturer / model	Position / mount	Mode / output
VISUAL PLANNING · DMX PATCH WITHHELD			
F061	Prolights / EclFresnelTW	FOH	Unverified · Output excluded
F062	Unverified source fixture / Robin LEDWash 300	Unlabelled stage pipe, row 2	Unverified · Output excluded
F063	Prolights / EclFresnelTW	Unlabelled stage-front pipe	Unverified · Output excluded
F064	Prolights / EclFresnelTW	Unlabelled stage pipe, row 3	Unverified · Output excluded
F065	ETC / Source Four jr Zoom	Unlabelled stage-front pipe	Unverified · Output excluded
F066	Prolights / EclFresnelTW	Unlabelled auditorium pipe, row 1	Unverified · Output excluded
F067	Unverified source fixture / Robin LEDWash 300	Unlabelled stage pipe, row 1	Unverified · Output excluded
F068	Unverified source fixture / Robin LEDWash 300	Unlabelled stage pipe, row 3	Unverified · Output excluded
F069	Prolights / EclFresnelTW	Unlabelled stage pipe, row 3	Unverified · Output excluded

Planning reference only. Confirm installed modes and patch with the venue.

VALIDATION APPENDIX

WARNING · PATCH_WITHHELD

DMX patch facts are withheld pending source verification. This planning document cannot be used for hardware output.

Objects: — · Remediation: review the source facts and regenerate.

ERROR · STAGE_DIMENSIONS_UNCONFIRMED

Confirm the stage dimensions before producing a final technical document.

Objects: Lille sal · Remediation: review the source facts and regenerate.

WARNING · MODE_UNVERIFIED

DMX modes are unverified; output remains excluded.

Objects: F001–F069 · Remediation: review the source facts and regenerate.

WARNING · FIXTURE_DISABLED

Fixtures are disabled for this visual planning reconstruction.

Objects: F001–F069 · Remediation: review the source facts and regenerate.

WARNING · TITLE_METADATA_INCOMPLETE

Some professional title-block metadata is missing; the document will show an em dash.

Objects: ffecd2c551b27fbdb33960d2 · Remediation: review the source facts and regenerate.

HitLight

VENUE & DRAWING SOURCES

Stormen Konserthus

Lille sal · Published house rig (unverified)

Storgata 1B, 8006 Bodø, Norge, 8006, Bodø, NO

https://konserthus.stormen.no/I-stormen

Sources checked 2026-10-19

Symbols: HitLight-owned category artwork. No manufacturer model geometry or original source pages included.

Source-based reconstruction. Confirm the current installation and equipment availability with the venue.

Scale, fixture positions, mounting heights and aiming may include estimates; this is not a rigging specification.

Provisional fixture matches are labelled as placeholders. The recorded subset is not a complete physical inventory.

DMX addresses are withheld from public plans until their exact source patch is reconciled.

Partial source-based planning reconstruction; the current installation and complete fixture census are unverified.

Source-matched catalogue bodies are shown where available. Unresolved source identities remain labelled visual markers. Installed modes and DMX patch require verification; visual-only fixtures remain excluded from output.

The reconstruction retains its documented coverage and geometry assumptions; confirm the current setup with the venue.

Source-based reconstruction. Confirm the current installation and equipment availability with the venue.

Scale, fixture positions, mounting heights and aiming may include estimates; this is not a rigging specification.

Provisional fixture matches are labelled as placeholders. The recorded subset is not a complete physical inventory.

DMX addresses are withheld from public plans until their exact source patch is reconciled.

Partial source-based planning reconstruction; the current installation and complete fixture census are unverified.

Source-matched catalogue bodies are shown where available. Unresolved source identities remain labelled visual markers. Installed modes and DMX patch require verification; visual-only fixtures remain excluded from output.

Output remains excluded for visual-only fixtures. Catalogue identity does not verify installed modes, addresses or the current installation.

Official venue information: https://konserthus.stormen.no/I-stormen · checked 2026-10-19

Physical venue location: https://www.kulturhus.no/medlemsliste/ · checked 2026-10-19

Stormen Konserthus - Lille Sal (Small Hall) - 12.06.2024.pdf: https://www.dropbox.com/sh/b7lvpczkqvodiej/AACkBwWedBv3070SqKRlk31Sa?dl=0 · checked 2026-10-19

Public venue page: https://www.hitlight.app/venues/norway/stormen-konserthus-ffecd2c5

HitLight | hitlight.app