
UPSTAGE

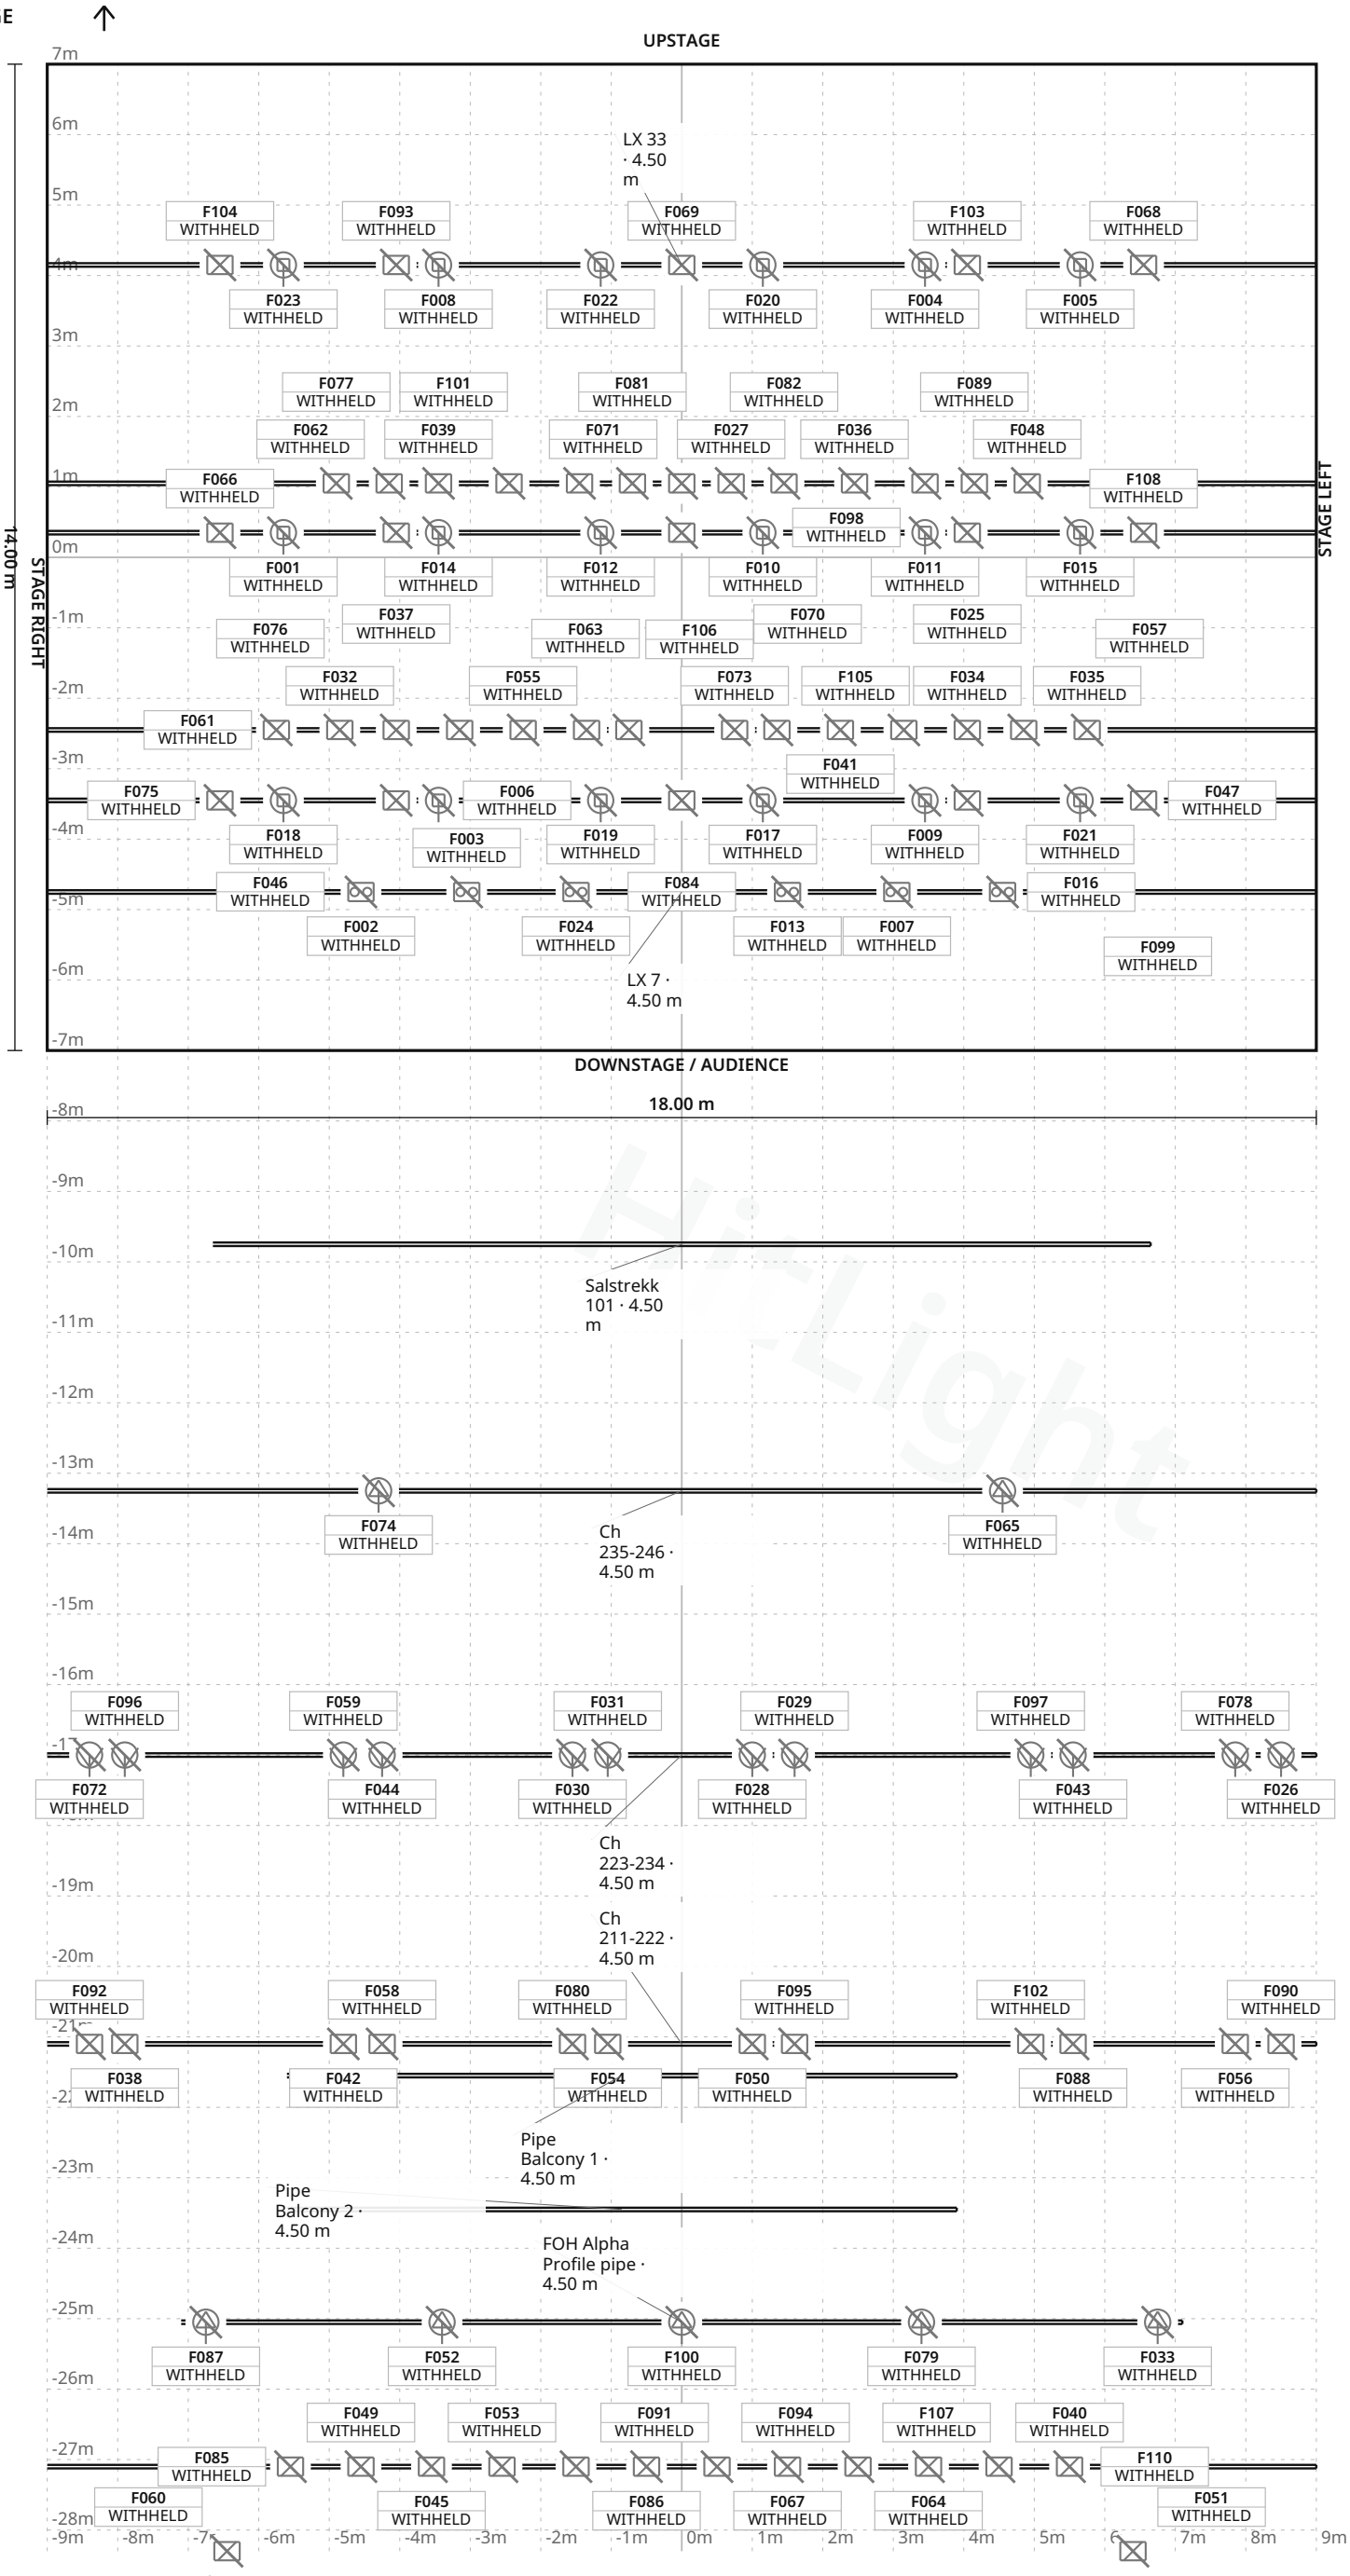

FIXTURE LEGEND

- **Alpha Profile** — 1500 · Profile Spot · 5×
- **Source Four jr** — Zoom · Profile Spot · 2×
- **Source Four Zoom** — 15-30 · Spot Light · 12×
- **2-lite Blinder** — Blinder · 6×
- **MAC Aura XIP** — Moving Head · 18×
- **2000W Studio** — Fresnel · Other · 15×
- **Alpha Spot HPE** — 1500 · Other · 9×
- **DN205 10/22** — Other · 12×
- **PAR 64** — Other · 30×
- **Super Korrigan** — Followspot · Other · 2×

Stage 18.00 m W × 14.00 m D · Grid 1 m

3 fixture labels omitted in this view due to crowding · see DMX patch

Stormen Konserthus · Store sal

LIGHT PLOT · PLAN · Store sal

HitLight · Stormen Konserthus

Storgata 1B, 8006 Bodø, Norge, 8006, Bodø, Norway

DWG HL · SCALE 1:100 · metric · PRINT AT 100%

Drawn HitLight

Generated from the saved show

SOURCE 992156dc546a

SYMBOL LEGEND

10 TYPES · 111 FIXTURES · COLOUR BY TYPE



Clay Paky Alpha Profile 1500

Profile Spot · Unverified · TBC ch · category symbol

5 physical · 5 plotted

5 disabled · 0 unplaced



ETC Source Four jr Zoom

Profile Spot · Unverified · TBC ch · category symbol

2 physical · 2 plotted

2 disabled · 0 unplaced



ETC Source Four Zoom 15-30

Spot Light · Unverified · TBC ch · category symbol

12 physical · 12 plotted

12 disabled · 0 unplaced



Generic 2-lite Blinder

Blinder · Unverified · TBC ch · category symbol

6 physical · 6 plotted

6 disabled · 0 unplaced



Martin Professional MAC Aura XIP

Moving Head · Unverified · TBC ch · category symbol

18 physical · 18 plotted

18 disabled · 0 unplaced



Unverified source fixture 2000W Studio Fresnel

Other · Unverified · TBC ch · category symbol

15 physical · 15 plotted

15 disabled · 0 unplaced



Unverified source fixture Alpha Spot HPE 1500

Other · Unverified · TBC ch · category symbol

9 physical · 9 plotted

9 disabled · 0 unplaced



Unverified source fixture DN205 10/22

Other · Unverified · TBC ch · category symbol

12 physical · 12 plotted

12 disabled · 0 unplaced

Stormen Konserthus · Store sal

SYMBOL LEGEND · Store sal

HitLight · Stormen Konserthus

Storgata 1B, 8006 Bodø, Norge, 8006, Bodø, Norway

DWG HL · METRIC

Drawn HitLight

Generated from the saved show

SOURCE 992156dc546a



Unverified source fixture PAR 64

Other · Unverified · TBC ch · category symbol

30 physical · 30 plotted

30 disabled · 0 unplaced



Unverified source fixture Super Korrigan Followspot

Other · Unverified · TBC ch · category symbol

2 physical · 2 plotted

2 disabled · 0 unplaced

HitLight

GENERAL NOTES

1. Source-based lighting plan. Confirm the current rig with the venue.
2. PARTIAL: included fixtures are not a full physical-unit census.
3. DMX PATCH WITHHELD: provisional or unchecked addresses are not published.
4. The reconstruction retains its documented coverage and geometry assumptions; confirm the current setup with the venue.
5. Source-based reconstruction. Confirm the current installation and equipment availability with the venue.

HitLight

STAGE ELEMENTS

NAME	TYPE	POSITION	TRIM / SIZE
Pipe Balcony 1	pipe	X -0.85 m · Z 21.55 m	4.50 m · 9.50 m W × 0.05 m D
Ch 211-222	pipe	X 0.00 m · Z 21.10 m	4.50 m · 18.00 m W × 0.05 m D
LX 14	pipe	X 0.00 m · Z 2.45 m	4.50 m · 18.00 m W × 0.05 m D
Ch 199-210	pipe	X 0.00 m · Z 27.10 m	4.50 m · 18.00 m W × 0.05 m D
Salstrekk 101	pipe	X 0.00 m · Z 9.75 m	4.50 m · 13.30 m W × 0.05 m D
FOH Alpha Profile pipe	pipe	X 0.00 m · Z 25.05 m	4.50 m · 14.20 m W × 0.05 m D
LX 11	pipe	X 0.00 m · Z 3.45 m	4.50 m · 18.00 m W × 0.05 m D
Ch 223-234	pipe	X 0.00 m · Z 17.00 m	4.50 m · 18.00 m W × 0.05 m D
LX 7	pipe	X 0.00 m · Z 4.75 m	4.50 m · 18.00 m W × 0.05 m D
LX 22	pipe	X 0.00 m · Z -0.35 m	4.50 m · 18.00 m W × 0.05 m D
Pipe Balcony 2	pipe	X -0.85 m · Z 23.45 m	4.50 m · 9.50 m W × 0.05 m D
Ch 235-246	pipe	X 0.00 m · Z 13.25 m	4.50 m · 18.00 m W × 0.05 m D
LX 24	pipe	X 0.00 m · Z -1.05 m	4.50 m · 18.00 m W × 0.05 m D
LX 33	pipe	X 0.00 m · Z -4.15 m	4.50 m · 18.00 m W × 0.05 m D

Stormen Konserthus · Store sal

STAGE ELEMENTS · Store sal

HitLight · Stormen Konserthus

Storgata 1B, 8006 Bodø, Norge, 8006, Bodø, Norway

DWG HL · METRIC

Drawn HitLight

Generated from the saved show

SOURCE 992156dc546a

FIXTURE SCHEDULE

Fixture	Manufacturer / model	Position / mount	Mode / output
VISUAL PLANNING · DMX PATCH WITHHELD			
F001	Martin Professional / MAC Aura XIP	LX 22	Unverified · Output excluded
F002	Generic / 2-lite Blinder	LX 7	Unverified · Output excluded
F003	Generic / 2-lite Blinder	LX 7	Unverified · Output excluded
F004	Martin Professional / MAC Aura XIP	LX 33	Unverified · Output excluded
F005	Martin Professional / MAC Aura XIP	LX 33	Unverified · Output excluded
F006	Martin Professional / MAC Aura XIP	LX 11	Unverified · Output excluded
F007	Generic / 2-lite Blinder	LX 7	Unverified · Output excluded
F008	Martin Professional / MAC Aura XIP	LX 33	Unverified · Output excluded
F009	Martin Professional / MAC Aura XIP	LX 11	Unverified · Output excluded
F010	Martin Professional / MAC Aura XIP	LX 22	Unverified · Output excluded
F011	Martin Professional / MAC Aura XIP	LX 22	Unverified · Output excluded
F012	Martin Professional / MAC Aura XIP	LX 22	Unverified · Output excluded
F013	Generic / 2-lite Blinder	LX 7	Unverified · Output excluded
F014	Martin Professional / MAC Aura XIP	LX 22	Unverified · Output excluded
F015	Martin Professional / MAC Aura XIP	LX 22	Unverified · Output excluded
F016	Generic / 2-lite Blinder	LX 7	Unverified · Output excluded
F017	Martin Professional / MAC Aura XIP	LX 11	Unverified · Output excluded
F018	Martin Professional / MAC Aura XIP	LX 11	Unverified · Output excluded
F019	Martin Professional / MAC Aura XIP	LX 11	Unverified · Output excluded
F020	Martin Professional / MAC Aura XIP	LX 33	Unverified · Output excluded

Planning reference only. Confirm installed modes and patch with the venue.

Stormen Konserthus · Store sal

FIXTURE SCHEDULE · Store sal

HitLight · Stormen Konserthus

Storgata 1B, 8006 Bodø, Norge, 8006, Bodø, Norway

DWG HL · METRIC

Drawn HitLight

Generated from the saved show

SOURCE 992156dc546a

FIXTURE SCHEDULE · CONTINUED

Fixture	Manufacturer / model	Position / mount	Mode / output
VISUAL PLANNING · DMX PATCH WITHHELD			
F021	Martin Professional / MAC Aura XIP	LX 11	Unverified · Output excluded
F022	Martin Professional / MAC Aura XIP	LX 33	Unverified · Output excluded
F023	Martin Professional / MAC Aura XIP	LX 33	Unverified · Output excluded
F024	Generic / 2-lite Blinder	LX 7	Unverified · Output excluded
F025	Unverified source fixture / 2000W Studio Fresnel	LX 22	Unverified · Output excluded
F026	ETC / Source Four Zoom 15-30	Ch 223-234	Unverified · Output excluded
F027	Unverified source fixture / PAR 64	LX 24	Unverified · Output excluded
F028	ETC / Source Four Zoom 15-30	Ch 223-234	Unverified · Output excluded
F029	ETC / Source Four Zoom 15-30	Ch 223-234	Unverified · Output excluded
F030	ETC / Source Four Zoom 15-30	Ch 223-234	Unverified · Output excluded
F031	ETC / Source Four Zoom 15-30	Ch 223-234	Unverified · Output excluded
F032	Unverified source fixture / PAR 64	LX 14	Unverified · Output excluded
F033	Clay Paky / Alpha Profile 1500	FOH Alpha Profile pipe	Unverified · Output excluded
F034	Unverified source fixture / Alpha Spot HPE 1500	LX 14	Unverified · Output excluded
F035	Unverified source fixture / PAR 64	LX 14	Unverified · Output excluded
F036	Unverified source fixture / Alpha Spot HPE 1500	LX 24	Unverified · Output excluded
F037	Unverified source fixture / 2000W Studio Fresnel	LX 22	Unverified · Output excluded
F038	Unverified source fixture / PAR 64	Ch 211-222	Unverified · Output excluded
F039	Unverified source fixture / PAR 64	LX 24	Unverified · Output excluded
F040	Unverified source fixture / DN205 10/22	Ch 199-210	Unverified · Output excluded

Planning reference only. Confirm installed modes and patch with the venue.

Stormen Konserthus · Store sal

FIXTURE SCHEDULE · Store sal

HitLight · Stormen Konserthus

Storgata 1B, 8006 Bodø, Norge, 8006, Bodø, Norway

DWG HL · METRIC

Drawn HitLight

Generated from the saved show

SOURCE 992156dc546a

Fixture	Manufacturer / model	Position / mount	Mode / output
VISUAL PLANNING · DMX PATCH WITHHELD			
F041	Unverified source fixture / PAR 64	LX 14	Unverified · Output excluded
F042	Unverified source fixture / PAR 64	Ch 211-222	Unverified · Output excluded
F043	ETC / Source Four Zoom 15-30	Ch 223-234	Unverified · Output excluded
F044	ETC / Source Four Zoom 15-30	Ch 223-234	Unverified · Output excluded
F045	Unverified source fixture / DN205 10/22	Ch 199-210	Unverified · Output excluded
F046	Unverified source fixture / 2000W Studio Fresnel	LX 11	Unverified · Output excluded
F047	Unverified source fixture / 2000W Studio Fresnel	LX 11	Unverified · Output excluded
F048	Unverified source fixture / Alpha Spot HPE 1500	LX 24	Unverified · Output excluded
F049	Unverified source fixture / DN205 10/22	Ch 199-210	Unverified · Output excluded
F050	Unverified source fixture / PAR 64	Ch 211-222	Unverified · Output excluded
F051	Unverified source fixture / Super Korrigan Followspot	PLOTTED	Unverified · Output excluded
F052	Clay Paky / Alpha Profile 1500	FOH Alpha Profile pipe	Unverified · Output excluded
F053	Unverified source fixture / DN205 10/22	Ch 199-210	Unverified · Output excluded
F054	Unverified source fixture / PAR 64	Ch 211-222	Unverified · Output excluded
F055	Unverified source fixture / PAR 64	LX 14	Unverified · Output excluded
F056	Unverified source fixture / PAR 64	Ch 211-222	Unverified · Output excluded
F057	Unverified source fixture / PAR 64	LX 14	Unverified · Output excluded
F058	Unverified source fixture / PAR 64	Ch 211-222	Unverified · Output excluded
F059	ETC / Source Four Zoom 15-30	Ch 223-234	Unverified · Output excluded
F060	Unverified source fixture / Super Korrigan Followspot	PLOTTED	Unverified · Output excluded

Planning reference only. Confirm installed modes and patch with the venue.

Fixture	Manufacturer / model	Position / mount	Mode / output
VISUAL PLANNING · DMX PATCH WITHHELD			
F061	Unverified source fixture / PAR 64	LX 14	Unverified · Output excluded
F062	Unverified source fixture / PAR 64	LX 24	Unverified · Output excluded
F063	Unverified source fixture / PAR 64	LX 14	Unverified · Output excluded
F064	Unverified source fixture / DN205 10/22	Ch 199-210	Unverified · Output excluded
F065	ETC / Source Four jr Zoom	Ch 235-246	Unverified · Output excluded
F066	Unverified source fixture / 2000W Studio Fresnel	LX 22	Unverified · Output excluded
F067	Unverified source fixture / DN205 10/22	Ch 199-210	Unverified · Output excluded
F068	Unverified source fixture / 2000W Studio Fresnel	LX 33	Unverified · Output excluded
F069	Unverified source fixture / 2000W Studio Fresnel	LX 33	Unverified · Output excluded
F070	Unverified source fixture / 2000W Studio Fresnel	LX 22	Unverified · Output excluded
F071	Unverified source fixture / Alpha Spot HPE 1500	LX 24	Unverified · Output excluded
F072	ETC / Source Four Zoom 15-30	Ch 223-234	Unverified · Output excluded
F073	Unverified source fixture / PAR 64	LX 14	Unverified · Output excluded
F074	ETC / Source Four jr Zoom	Ch 235-246	Unverified · Output excluded
F075	Unverified source fixture / 2000W Studio Fresnel	LX 11	Unverified · Output excluded
F076	Unverified source fixture / Alpha Spot HPE 1500	LX 14	Unverified · Output excluded
F077	Unverified source fixture / Alpha Spot HPE 1500	LX 24	Unverified · Output excluded
F078	ETC / Source Four Zoom 15-30	Ch 223-234	Unverified · Output excluded
F079	Clay Paky / Alpha Profile 1500	FOH Alpha Profile pipe	Unverified · Output excluded
F080	Unverified source fixture / PAR 64	Ch 211-222	Unverified · Output excluded

Planning reference only. Confirm installed modes and patch with the venue.

Fixture	Manufacturer / model	Position / mount	Mode / output
VISUAL PLANNING · DMX PATCH WITHHELD			
F081	Unverified source fixture / PAR 64	LX 24	Unverified · Output excluded
F082	Unverified source fixture / PAR 64	LX 24	Unverified · Output excluded
F083	Unverified source fixture / PAR 64	LX 14	Unverified · Output excluded
F084	Unverified source fixture / 2000W Studio Fresnel	LX 11	Unverified · Output excluded
F085	Unverified source fixture / DN205 10/22	Ch 199-210	Unverified · Output excluded
F086	Unverified source fixture / DN205 10/22	Ch 199-210	Unverified · Output excluded
F087	Clay Paky / Alpha Profile 1500	FOH Alpha Profile pipe	Unverified · Output excluded
F088	Unverified source fixture / PAR 64	Ch 211-222	Unverified · Output excluded
F089	Unverified source fixture / PAR 64	LX 24	Unverified · Output excluded
F090	Unverified source fixture / PAR 64	Ch 211-222	Unverified · Output excluded
F091	Unverified source fixture / DN205 10/22	Ch 199-210	Unverified · Output excluded
F092	Unverified source fixture / PAR 64	Ch 211-222	Unverified · Output excluded
F093	Unverified source fixture / 2000W Studio Fresnel	LX 33	Unverified · Output excluded
F094	Unverified source fixture / DN205 10/22	Ch 199-210	Unverified · Output excluded
F095	Unverified source fixture / PAR 64	Ch 211-222	Unverified · Output excluded
F096	ETC / Source Four Zoom 15-30	Ch 223-234	Unverified · Output excluded
F097	ETC / Source Four Zoom 15-30	Ch 223-234	Unverified · Output excluded
F098	Unverified source fixture / PAR 64	LX 24	Unverified · Output excluded
F099	Unverified source fixture / 2000W Studio Fresnel	LX 11	Unverified · Output excluded
F100	Clay Paky / Alpha Profile 1500	FOH Alpha Profile pipe	Unverified · Output excluded

Planning reference only. Confirm installed modes and patch with the venue.

Fixture	Manufacturer / model	Position / mount	Mode / output
VISUAL PLANNING · DMX PATCH WITHHELD			
F101	Unverified source fixture / PAR 64	LX 24	Unverified · Output excluded
F102	Unverified source fixture / PAR 64	Ch 211-222	Unverified · Output excluded
F103	Unverified source fixture / 2000W Studio Fresnel	LX 33	Unverified · Output excluded
F104	Unverified source fixture / 2000W Studio Fresnel	LX 33	Unverified · Output excluded
F105	Unverified source fixture / Alpha Spot HPE 1500	LX 14	Unverified · Output excluded
F106	Unverified source fixture / Alpha Spot HPE 1500	LX 24	Unverified · Output excluded
F107	Unverified source fixture / DN205 10/22	Ch 199-210	Unverified · Output excluded
F108	Unverified source fixture / 2000W Studio Fresnel	LX 22	Unverified · Output excluded
F109	Unverified source fixture / Alpha Spot HPE 1500	LX 14	Unverified · Output excluded
F110	Unverified source fixture / DN205 10/22	Ch 199-210	Unverified · Output excluded
F111	Unverified source fixture / PAR 64	LX 14	Unverified · Output excluded

Planning reference only. Confirm installed modes and patch with the venue.

VALIDATION APPENDIX

WARNING · PATCH_WITHHELD

DMX patch facts are withheld pending source verification. This planning document cannot be used for hardware output.

Objects: — · Remediation: review the source facts and regenerate.

ERROR · STAGE_DIMENSIONS_UNCONFIRMED

Confirm the stage dimensions before producing a final technical document.

Objects: Store sal · Remediation: review the source facts and regenerate.

WARNING · MODE_UNVERIFIED

DMX modes are unverified; output remains excluded.

Objects: F001–F111 · Remediation: review the source facts and regenerate.

WARNING · FIXTURE_DISABLED

Fixtures are disabled for this visual planning reconstruction.

Objects: F001–F111 · Remediation: review the source facts and regenerate.

WARNING · TITLE_METADATA_INCOMPLETE

Some professional title-block metadata is missing; the document will show an em dash.

Objects: ffecd2c551b27fbdb33960d2 · Remediation: review the source facts and regenerate.

HitLight

VENUE & DRAWING SOURCES

Stormen Konserthus

Store sal · Published house rig (unverified)

Storgata 1B, 8006 Bodø, Norge, 8006, Bodø, NO

https://konserthus.stormen.no/I-stormen

Sources checked 2026-10-19

Symbols: HitLight-owned category artwork. No manufacturer model geometry or original source pages included.

Source-based reconstruction. Confirm the current installation and equipment availability with the venue.

Scale, fixture positions, mounting heights and aiming may include estimates; this is not a rigging specification.

Provisional fixture matches are labelled as placeholders. The recorded subset is not a complete physical inventory.

DMX addresses are withheld from public plans until their exact source patch is reconciled.

Partial source-based planning reconstruction; the current installation and complete fixture census are unverified.

Source-matched catalogue bodies are shown where available. Unresolved source identities remain labelled visual markers. Installed modes and DMX patch require verification; visual-only fixtures remain excluded from output.

Exact available catalogue display bodies are restored through verified immutable references. Fixture identities, installed modes, patch and output verification are unchanged; original source qualifications remain authoritative.

The reconstruction retains its documented coverage and geometry assumptions; confirm the current setup with the venue.

Source-based reconstruction. Confirm the current installation and equipment availability with the venue.

Scale, fixture positions, mounting heights and aiming may include estimates; this is not a rigging specification.

Provisional fixture matches are labelled as placeholders. The recorded subset is not a complete physical inventory.

DMX addresses are withheld from public plans until their exact source patch is reconciled.

Partial source-based planning reconstruction; the current installation and complete fixture census are unverified.

Source-matched catalogue bodies are shown where available. Unresolved source identities remain labelled visual markers. Installed modes and DMX patch require verification; visual-only fixtures remain excluded from output.

Output remains excluded for visual-only fixtures. Catalogue identity does not verify installed modes, addresses or the current installation.

Exact available catalogue display bodies are restored through verified immutable references. Fixture identities, installed modes, patch and output verification are unchanged; original source qualifications remain authoritative.

Official venue information: https://konserthus.stormen.no/I-stormen · checked 2026-10-19

Physical venue location: https://www.kulturhus.no/medlemsliste/ · checked 2026-10-19

Stormen Konserthus - Lille Sal (Small Hall) - 12.06.2024.pdf:

HitLight | hitlight.app

VENUE & DRAWING SOURCES

https://www.dropbox.com/sh/b7lvpczkqvodiej/AACkBwWedBv3070SqKRlk31Sa?dl=0 · checked 2026-10-19

Public venue page: https://www.hitlight.app/venues/norway/stormen-konserthus-ffecd2c5

HitLight