
UPSTAGE

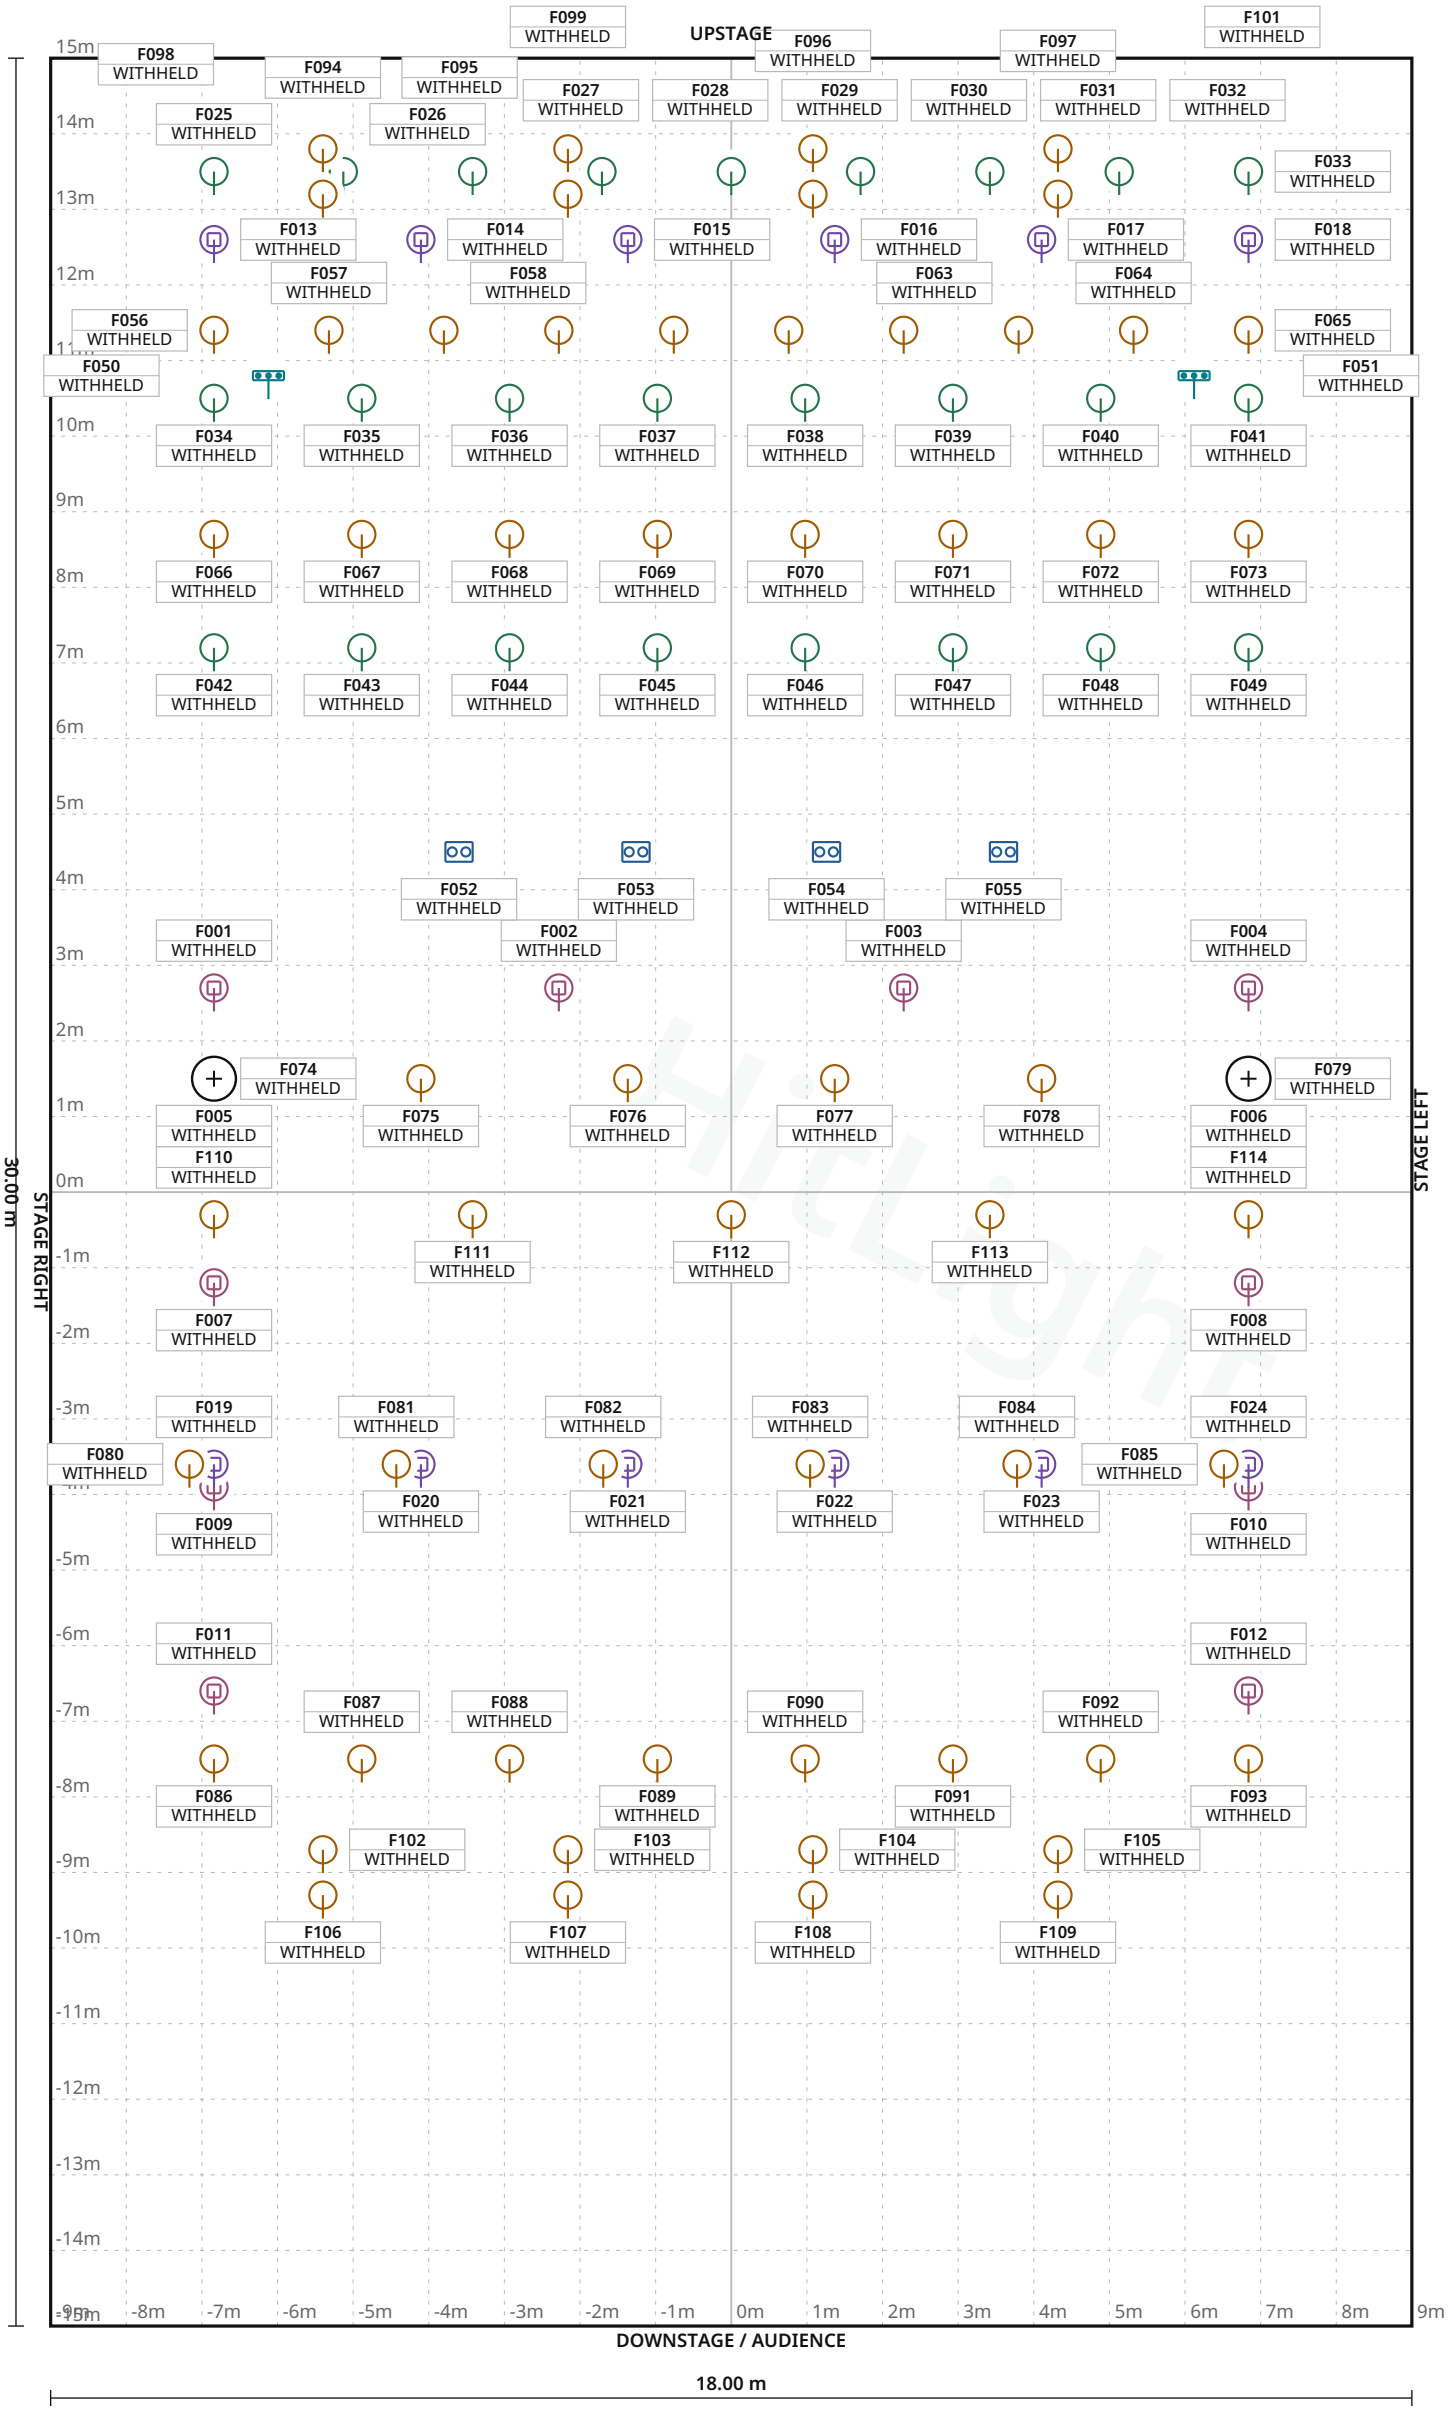

FIXTURE LEGEND

- **Visual** substitute · 4-lite Blinder — Blinder · 4×
- **Visual** substitute · Basic Conventional — PAR Light · 59×
- **Visual** substitute · Basic LED PAR RGBDim — PAR Light · 25×
- **Visual** substitute · Basic Moving Head — Moving Head · 12×
- **Visual** substitute · LED BAR 6 CH - H — LED Bar · 2×
- **MAC Aura** — Moving Head · 12×

Stage 18.00 m W × 30.00 m D · Grid 1 m

5 fixture labels omitted in this view due to crowding · see DMX patch

Melkweg · Oz

LIGHT PLOT · PLAN · Oz

HitLight · Melkweg

Lijnbaansgracht 234A, 1017 PH, Amsterdam, Netherlands

DWG HL · SCALE 1:100 · metric · PRINT AT 100%

Drawn HitLight

Generated from the saved show

SOURCE bf8ec916f5f9

SYMBOL LEGEND

6 TYPES · 114 FIXTURES · COLOUR BY TYPE



HitLight placeholder Visual substitute · 4-lite Blinder

Blinder · 1Ch - Mode · 1 ch · category symbol

4 physical · 4 plotted

0 disabled · 0 unplaced



HitLight placeholder Visual substitute · Basic Conventional

PAR Light · Default · 1 ch · category symbol

59 physical · 59 plotted

0 disabled · 0 unplaced



HitLight placeholder Visual substitute · Basic LED PAR RGBDim

PAR Light · Standard mode · 4 ch · category symbol

25 physical · 25 plotted

0 disabled · 0 unplaced



HitLight placeholder Visual substitute · Basic Moving Head

Moving Head · Mode 1 · 11 ch · category symbol

12 physical · 12 plotted

0 disabled · 0 unplaced



HitLight placeholder Visual substitute · LED BAR 6 CH - H

LED Bar · 9 CH · 6 ch · category symbol

2 physical · 2 plotted

0 disabled · 0 unplaced



Martin Professional MAC Aura

Moving Head · Extended · 25 ch · category symbol

12 physical · 12 plotted

0 disabled · 0 unplaced

Melkweg · Oz

SYMBOL LEGEND · Oz

HitLight · Melkweg

Lijnbaansgracht 234A, 1017 PH, Amsterdam, Netherlands

DWG HL · METRIC

Drawn HitLight

Generated from the saved show

SOURCE bf8ec916f5f9

GENERAL NOTES

1. Source-based lighting plan. Confirm the current rig with the venue.
2. PARTIAL: included fixtures are not a full physical-unit census.
3. DMX PATCH WITHHELD: provisional or unchecked addresses are not published.
4. The reconstruction retains its documented coverage and geometry assumptions; confirm the current setup with the venue.

HitLight

DMX PATCH

114 FIXTURES · 0 UNIVERSES

Fixture / name	Manufacturer / model	Mode	Ch	DMX	Range	Position / mount	Status / notes
UNPATCHED / INVALID							
F001 · MartinMACAura · 201	Martin Professional / MAC Aura	Extended	25	WITHHELD	TBC	UNPLACED	Enabled
F002 · MartinMACAura · 202	Martin Professional / MAC Aura	Extended	25	WITHHELD	TBC	UNPLACED	Enabled
F003 · MartinMACAura · 203	Martin Professional / MAC Aura	Extended	25	WITHHELD	TBC	UNPLACED	Enabled
F004 · MartinMACAura · 204	Martin Professional / MAC Aura	Extended	25	WITHHELD	TBC	UNPLACED	Enabled
F005 · MartinMACAura · 205	Martin Professional / MAC Aura	Extended	25	WITHHELD	TBC	UNPLACED	Enabled
F006 · MartinMACAura · 206	Martin Professional / MAC Aura	Extended	25	WITHHELD	TBC	UNPLACED	Enabled
F007 · MartinMACAura · 207	Martin Professional / MAC Aura	Extended	25	WITHHELD	TBC	UNPLACED	Enabled
F008 · MartinMACAura · 208	Martin Professional / MAC Aura	Extended	25	WITHHELD	TBC	UNPLACED	Enabled
F009 · MartinMACAura · 209	Martin Professional / MAC Aura	Extended	25	WITHHELD	TBC	UNPLACED	Enabled
F010 · MartinMACAura · 210	Martin Professional / MAC Aura	Extended	25	WITHHELD	TBC	UNPLACED	Enabled
F011 · MartinMACAura · 211	Martin Professional / MAC Aura	Extended	25	WITHHELD	TBC	UNPLACED	Enabled
F012 · MartinMACAura · 212	Martin Professional / MAC Aura	Extended	25	WITHHELD	TBC	UNPLACED	Enabled
F013 · PLACEHOLDER · AyrtonDiablo…	HitLight placeholder / Visual substitute …	Mode 1	11	WITHHELD	TBC	UNPLACED	Enabled
F014 · PLACEHOLDER · AyrtonDiablo…	HitLight placeholder / Visual substitute …	Mode 1	11	WITHHELD	TBC	UNPLACED	Enabled
F015 · PLACEHOLDER · AyrtonDiablo…	HitLight placeholder / Visual substitute …	Mode 1	11	WITHHELD	TBC	UNPLACED	Enabled
F016 · PLACEHOLDER · AyrtonDiablo…	HitLight placeholder / Visual substitute …	Mode 1	11	WITHHELD	TBC	UNPLACED	Enabled
F017 · PLACEHOLDER · AyrtonDiablo…	HitLight placeholder / Visual substitute …	Mode 1	11	WITHHELD	TBC	UNPLACED	Enabled
F018 · PLACEHOLDER · AyrtonDiablo…	HitLight placeholder / Visual substitute …	Mode 1	11	WITHHELD	TBC	UNPLACED	Enabled
F019 · PLACEHOLDER · AyrtonDiablo…	HitLight placeholder / Visual substitute …	Mode 1	11	WITHHELD	TBC	UNPLACED	Enabled
F020 · PLACEHOLDER · AyrtonDiablo…	HitLight placeholder / Visual substitute …	Mode 1	11	WITHHELD	TBC	UNPLACED	Enabled

No patched universes

Melkweg · Oz

DMX PATCH · Oz

HitLight · Melkweg

Lijnbaansgracht 234A, 1017 PH, Amsterdam, Netherlands

DWG HL · METRIC

Drawn HitLight

Generated from the saved show

SOURCE bf8ec916f5f9

DMX PATCH · CONTINUED

Fixture / name	Manufacturer / model	Mode	Ch	DMX	Range	Position / mount	Status / notes
UNPATCHED / INVALID							
F021 · PLACEHOLDER · AyrtonDiablo…	HitLight placeholder / Visual substitute …	Mode 1	11	WITHHELD	TBC	UNPLACED	Enabled
F022 · PLACEHOLDER · AyrtonDiablo…	HitLight placeholder / Visual substitute …	Mode 1	11	WITHHELD	TBC	UNPLACED	Enabled
F023 · PLACEHOLDER · AyrtonDiablo…	HitLight placeholder / Visual substitute …	Mode 1	11	WITHHELD	TBC	UNPLACED	Enabled
F024 · PLACEHOLDER · AyrtonDiablo…	HitLight placeholder / Visual substitute …	Mode 1	11	WITHHELD	TBC	UNPLACED	Enabled
F025 · PLACEHOLDER · CLFConan · 3…	HitLight placeholder / Visual substitute …	Standard mode	4	WITHHELD	TBC	UNPLACED	Enabled
F026 · PLACEHOLDER · CLFConan · 3…	HitLight placeholder / Visual substitute …	Standard mode	4	WITHHELD	TBC	UNPLACED	Enabled
F027 · PLACEHOLDER · CLFConan · 3…	HitLight placeholder / Visual substitute …	Standard mode	4	WITHHELD	TBC	UNPLACED	Enabled
F028 · PLACEHOLDER · CLFConan · 3…	HitLight placeholder / Visual substitute …	Standard mode	4	WITHHELD	TBC	UNPLACED	Enabled
F029 · PLACEHOLDER · CLFConan · 3…	HitLight placeholder / Visual substitute …	Standard mode	4	WITHHELD	TBC	UNPLACED	Enabled
F030 · PLACEHOLDER · CLFConan · 3…	HitLight placeholder / Visual substitute …	Standard mode	4	WITHHELD	TBC	UNPLACED	Enabled
F031 · PLACEHOLDER · CLFConan · 3…	HitLight placeholder / Visual substitute …	Standard mode	4	WITHHELD	TBC	UNPLACED	Enabled
F032 · PLACEHOLDER · CLFConan · 3…	HitLight placeholder / Visual substitute …	Standard mode	4	WITHHELD	TBC	UNPLACED	Enabled
F033 · PLACEHOLDER · CLFConan · 3…	HitLight placeholder / Visual substitute …	Standard mode	4	WITHHELD	TBC	UNPLACED	Enabled
F034 · PLACEHOLDER · CLFConan · 3…	HitLight placeholder / Visual substitute …	Standard mode	4	WITHHELD	TBC	UNPLACED	Enabled
F035 · PLACEHOLDER · CLFConan · 3…	HitLight placeholder / Visual substitute …	Standard mode	4	WITHHELD	TBC	UNPLACED	Enabled
F036 · PLACEHOLDER · CLFConan · 3…	HitLight placeholder / Visual substitute …	Standard mode	4	WITHHELD	TBC	UNPLACED	Enabled
F037 · PLACEHOLDER · CLFConan · 3…	HitLight placeholder / Visual substitute …	Standard mode	4	WITHHELD	TBC	UNPLACED	Enabled
F038 · PLACEHOLDER · CLFConan · 3…	HitLight placeholder / Visual substitute …	Standard mode	4	WITHHELD	TBC	UNPLACED	Enabled
F039 · PLACEHOLDER · CLFConan · 3…	HitLight placeholder / Visual substitute …	Standard mode	4	WITHHELD	TBC	UNPLACED	Enabled
F040 · PLACEHOLDER · CLFConan · 3…	HitLight placeholder / Visual substitute …	Standard mode	4	WITHHELD	TBC	UNPLACED	Enabled

No patched universes

Melkweg · Oz

DMX PATCH · Oz

HitLight · Melkweg

Lijnbaansgracht 234A, 1017 PH, Amsterdam, Netherlands

DWG HL · METRIC

Drawn HitLight

Generated from the saved show

SOURCE bf8ec916f5f9

DMX PATCH · CONTINUED

Fixture / name	Manufacturer / model	Mode	Ch	DMX	Range	Position / mount	Status / notes
UNPATCHED / INVALID							
F041 · PLACEHOLDER · CLFConan · 3...	HitLight placeholder / Visual substitute ...	Standard mode	4	WITHHELD	TBC	UNPLACED	Enabled
F042 · PLACEHOLDER · CLFConan · 3...	HitLight placeholder / Visual substitute ...	Standard mode	4	WITHHELD	TBC	UNPLACED	Enabled
F043 · PLACEHOLDER · CLFConan · 3...	HitLight placeholder / Visual substitute ...	Standard mode	4	WITHHELD	TBC	UNPLACED	Enabled
F044 · PLACEHOLDER · CLFConan · 3...	HitLight placeholder / Visual substitute ...	Standard mode	4	WITHHELD	TBC	UNPLACED	Enabled
F045 · PLACEHOLDER · CLFConan · 3...	HitLight placeholder / Visual substitute ...	Standard mode	4	WITHHELD	TBC	UNPLACED	Enabled
F046 · PLACEHOLDER · CLFConan · 3...	HitLight placeholder / Visual substitute ...	Standard mode	4	WITHHELD	TBC	UNPLACED	Enabled
F047 · PLACEHOLDER · CLFConan · 3...	HitLight placeholder / Visual substitute ...	Standard mode	4	WITHHELD	TBC	UNPLACED	Enabled
F048 · PLACEHOLDER · CLFConan · 3...	HitLight placeholder / Visual substitute ...	Standard mode	4	WITHHELD	TBC	UNPLACED	Enabled
F049 · PLACEHOLDER · CLFConan · 3...	HitLight placeholder / Visual substitute ...	Standard mode	4	WITHHELD	TBC	UNPLACED	Enabled
F050 · PLACEHOLDER · MartinAtomic...	HitLight placeholder / Visual substitute ...	9 CH	6	WITHHELD	TBC	UNPLACED	Enabled
F051 · PLACEHOLDER · MartinAtomic...	HitLight placeholder / Visual substitute ...	9 CH	6	WITHHELD	TBC	UNPLACED	Enabled
F052 · PLACEHOLDER · MolefayTwoLi...	HitLight placeholder / Visual substitute ...	1Ch - Mode	1	WITHHELD	TBC	UNPLACED	Enabled
F053 · PLACEHOLDER · MolefayTwoLi...	HitLight placeholder / Visual substitute ...	1Ch - Mode	1	WITHHELD	TBC	UNPLACED	Enabled
F054 · PLACEHOLDER · MolefayTwoLi...	HitLight placeholder / Visual substitute ...	1Ch - Mode	1	WITHHELD	TBC	UNPLACED	Enabled
F055 · PLACEHOLDER · MolefayTwoLi...	HitLight placeholder / Visual substitute ...	1Ch - Mode	1	WITHHELD	TBC	UNPLACED	Enabled
F056 · PLACEHOLDER · PAR64 legacy...	HitLight placeholder / Visual substitute ...	Default	1	WITHHELD	TBC	UNPLACED	Enabled
F057 · PLACEHOLDER · PAR64 legacy...	HitLight placeholder / Visual substitute ...	Default	1	WITHHELD	TBC	UNPLACED	Enabled
F058 · PLACEHOLDER · PAR64 legacy...	HitLight placeholder / Visual substitute ...	Default	1	WITHHELD	TBC	UNPLACED	Enabled
F059 · PLACEHOLDER · PAR64 legacy...	HitLight placeholder / Visual substitute ...	Default	1	WITHHELD	TBC	UNPLACED	Enabled
F060 · PLACEHOLDER · PAR64 legacy...	HitLight placeholder / Visual substitute ...	Default	1	WITHHELD	TBC	UNPLACED	Enabled

No patched universes

Melkweg · Oz

DMX PATCH · Oz

HitLight · Melkweg

Lijnbaansgracht 234A, 1017 PH, Amsterdam, Netherlands

DWG HL · METRIC

Drawn HitLight

Generated from the saved show

SOURCE bf8ec916f5f9

DMX PATCH · CONTINUED

Fixture / name	Manufacturer / model	Mode	Ch	DMX	Range	Position / mount	Status / notes
UNPATCHED / INVALID							
F061 · PLACEHOLDER · PAR64 legacy...	HitLight placeholder / Visual substitute ...	Default	1	WITHHELD	TBC	UNPLACED	Enabled
F062 · PLACEHOLDER · PAR64 legacy...	HitLight placeholder / Visual substitute ...	Default	1	WITHHELD	TBC	UNPLACED	Enabled
F063 · PLACEHOLDER · PAR64 legacy...	HitLight placeholder / Visual substitute ...	Default	1	WITHHELD	TBC	UNPLACED	Enabled
F064 · PLACEHOLDER · PAR64 legacy...	HitLight placeholder / Visual substitute ...	Default	1	WITHHELD	TBC	UNPLACED	Enabled
F065 · PLACEHOLDER · PAR64 legacy...	HitLight placeholder / Visual substitute ...	Default	1	WITHHELD	TBC	UNPLACED	Enabled
F066 · PLACEHOLDER · PAR64 legacy...	HitLight placeholder / Visual substitute ...	Default	1	WITHHELD	TBC	UNPLACED	Enabled
F067 · PLACEHOLDER · PAR64 legacy...	HitLight placeholder / Visual substitute ...	Default	1	WITHHELD	TBC	UNPLACED	Enabled
F068 · PLACEHOLDER · PAR64 legacy...	HitLight placeholder / Visual substitute ...	Default	1	WITHHELD	TBC	UNPLACED	Enabled
F069 · PLACEHOLDER · PAR64 legacy...	HitLight placeholder / Visual substitute ...	Default	1	WITHHELD	TBC	UNPLACED	Enabled
F070 · PLACEHOLDER · PAR64 legacy...	HitLight placeholder / Visual substitute ...	Default	1	WITHHELD	TBC	UNPLACED	Enabled
F071 · PLACEHOLDER · PAR64 legacy...	HitLight placeholder / Visual substitute ...	Default	1	WITHHELD	TBC	UNPLACED	Enabled
F072 · PLACEHOLDER · PAR64 legacy...	HitLight placeholder / Visual substitute ...	Default	1	WITHHELD	TBC	UNPLACED	Enabled
F073 · PLACEHOLDER · PAR64 legacy...	HitLight placeholder / Visual substitute ...	Default	1	WITHHELD	TBC	UNPLACED	Enabled
F074 · PLACEHOLDER · PAR64 legacy...	HitLight placeholder / Visual substitute ...	Default	1	WITHHELD	TBC	UNPLACED	Enabled
F075 · PLACEHOLDER · PAR64 legacy...	HitLight placeholder / Visual substitute ...	Default	1	WITHHELD	TBC	UNPLACED	Enabled
F076 · PLACEHOLDER · PAR64 legacy...	HitLight placeholder / Visual substitute ...	Default	1	WITHHELD	TBC	UNPLACED	Enabled
F077 · PLACEHOLDER · PAR64 legacy...	HitLight placeholder / Visual substitute ...	Default	1	WITHHELD	TBC	UNPLACED	Enabled
F078 · PLACEHOLDER · PAR64 legacy...	HitLight placeholder / Visual substitute ...	Default	1	WITHHELD	TBC	UNPLACED	Enabled
F079 · PLACEHOLDER · PAR64 legacy...	HitLight placeholder / Visual substitute ...	Default	1	WITHHELD	TBC	UNPLACED	Enabled
F080 · PLACEHOLDER · PAR64 legacy...	HitLight placeholder / Visual substitute ...	Default	1	WITHHELD	TBC	UNPLACED	Enabled

No patched universes

Melkweg · Oz

DMX PATCH · Oz

HitLight · Melkweg

Lijnbaansgracht 234A, 1017 PH, Amsterdam, Netherlands

DWG HL · METRIC

Drawn HitLight

Generated from the saved show

SOURCE bf8ec916f5f9

DMX PATCH · CONTINUED

Fixture / name	Manufacturer / model	Mode	Ch	DMX	Range	Position / mount	Status / notes
UNPATCHED / INVALID							
F081 · PLACEHOLDER · PAR64 legacy...	HitLight placeholder / Visual substitute ...	Default	1	WITHHELD	TBC	UNPLACED	Enabled
F082 · PLACEHOLDER · PAR64 legacy...	HitLight placeholder / Visual substitute ...	Default	1	WITHHELD	TBC	UNPLACED	Enabled
F083 · PLACEHOLDER · PAR64 legacy...	HitLight placeholder / Visual substitute ...	Default	1	WITHHELD	TBC	UNPLACED	Enabled
F084 · PLACEHOLDER · PAR64 legacy...	HitLight placeholder / Visual substitute ...	Default	1	WITHHELD	TBC	UNPLACED	Enabled
F085 · PLACEHOLDER · PAR64 legacy...	HitLight placeholder / Visual substitute ...	Default	1	WITHHELD	TBC	UNPLACED	Enabled
F086 · PLACEHOLDER · PAR64 legacy...	HitLight placeholder / Visual substitute ...	Default	1	WITHHELD	TBC	UNPLACED	Enabled
F087 · PLACEHOLDER · PAR64 legacy...	HitLight placeholder / Visual substitute ...	Default	1	WITHHELD	TBC	UNPLACED	Enabled
F088 · PLACEHOLDER · PAR64 legacy...	HitLight placeholder / Visual substitute ...	Default	1	WITHHELD	TBC	UNPLACED	Enabled
F089 · PLACEHOLDER · PAR64 legacy...	HitLight placeholder / Visual substitute ...	Default	1	WITHHELD	TBC	UNPLACED	Enabled
F090 · PLACEHOLDER · PAR64 legacy...	HitLight placeholder / Visual substitute ...	Default	1	WITHHELD	TBC	UNPLACED	Enabled
F091 · PLACEHOLDER · PAR64 legacy...	HitLight placeholder / Visual substitute ...	Default	1	WITHHELD	TBC	UNPLACED	Enabled
F092 · PLACEHOLDER · PAR64 legacy...	HitLight placeholder / Visual substitute ...	Default	1	WITHHELD	TBC	UNPLACED	Enabled
F093 · PLACEHOLDER · PAR64 legacy...	HitLight placeholder / Visual substitute ...	Default	1	WITHHELD	TBC	UNPLACED	Enabled
F094 · PLACEHOLDER · PAR64ACL ph...	HitLight placeholder / Visual substitute ...	Default	1	WITHHELD	TBC	UNPLACED	Enabled
F095 · PLACEHOLDER · PAR64ACL ph...	HitLight placeholder / Visual substitute ...	Default	1	WITHHELD	TBC	UNPLACED	Enabled
F096 · PLACEHOLDER · PAR64ACL ph...	HitLight placeholder / Visual substitute ...	Default	1	WITHHELD	TBC	UNPLACED	Enabled
F097 · PLACEHOLDER · PAR64ACL ph...	HitLight placeholder / Visual substitute ...	Default	1	WITHHELD	TBC	UNPLACED	Enabled
F098 · PLACEHOLDER · PAR64ACL ph...	HitLight placeholder / Visual substitute ...	Default	1	WITHHELD	TBC	UNPLACED	Enabled
F099 · PLACEHOLDER · PAR64ACL ph...	HitLight placeholder / Visual substitute ...	Default	1	WITHHELD	TBC	UNPLACED	Enabled
F100 · PLACEHOLDER · PAR64ACL ph...	HitLight placeholder / Visual substitute ...	Default	1	WITHHELD	TBC	UNPLACED	Enabled

No patched universes

Melkweg · Oz

DMX PATCH · Oz

HitLight · Melkweg

Lijnbaansgracht 234A, 1017 PH, Amsterdam, Netherlands

DWG HL · METRIC

Drawn HitLight

Generated from the saved show

SOURCE bf8ec916f5f9

DMX PATCH · CONTINUED

Fixture / name	Manufacturer / model	Mode	Ch	DMX	Range	Position / mount	Status / notes
UNPATCHED / INVALID							
F101 · PLACEHOLDER · PAR64ACL ph…	HitLight placeholder / Visual substitute …	Default	1	WITHHELD	TBC	UNPLACED	Enabled
F102 · PLACEHOLDER · PAR64ACL ph…	HitLight placeholder / Visual substitute …	Default	1	WITHHELD	TBC	UNPLACED	Enabled
F103 · PLACEHOLDER · PAR64ACL ph…	HitLight placeholder / Visual substitute …	Default	1	WITHHELD	TBC	UNPLACED	Enabled
F104 · PLACEHOLDER · PAR64ACL ph…	HitLight placeholder / Visual substitute …	Default	1	WITHHELD	TBC	UNPLACED	Enabled
F105 · PLACEHOLDER · PAR64ACL ph…	HitLight placeholder / Visual substitute …	Default	1	WITHHELD	TBC	UNPLACED	Enabled
F106 · PLACEHOLDER · PAR64ACL ph…	HitLight placeholder / Visual substitute …	Default	1	WITHHELD	TBC	UNPLACED	Enabled
F107 · PLACEHOLDER · PAR64ACL ph…	HitLight placeholder / Visual substitute …	Default	1	WITHHELD	TBC	UNPLACED	Enabled
F108 · PLACEHOLDER · PAR64ACL ph…	HitLight placeholder / Visual substitute …	Default	1	WITHHELD	TBC	UNPLACED	Enabled
F109 · PLACEHOLDER · PAR64ACL ph…	HitLight placeholder / Visual substitute …	Default	1	WITHHELD	TBC	UNPLACED	Enabled
F110 · PLACEHOLDER · StrandCantat…	HitLight placeholder / Visual substitute …	Default	1	WITHHELD	TBC	UNPLACED	Enabled
F111 · PLACEHOLDER · StrandCantat…	HitLight placeholder / Visual substitute …	Default	1	WITHHELD	TBC	UNPLACED	Enabled
F112 · PLACEHOLDER · StrandCantat…	HitLight placeholder / Visual substitute …	Default	1	WITHHELD	TBC	UNPLACED	Enabled
F113 · PLACEHOLDER · StrandCantat…	HitLight placeholder / Visual substitute …	Default	1	WITHHELD	TBC	UNPLACED	Enabled
F114 · PLACEHOLDER · StrandCantat…	HitLight placeholder / Visual substitute …	Default	1	WITHHELD	TBC	UNPLACED	Enabled

No patched universes

Melkweg · Oz

DMX PATCH · Oz

HitLight · Melkweg

Lijnbaansgracht 234A, 1017 PH, Amsterdam, Netherlands

DWG HL · METRIC

Drawn HitLight

Generated from the saved show

SOURCE bf8ec916f5f9

VALIDATION APPENDIX

WARNING · PATCH_WITHHELD

DMX patch facts are withheld pending source verification. This planning document cannot be used for hardware output.

Objects: — · Remediation: correct the saved show data and regenerate.

ERROR · STAGE_DIMENSIONS_UNCONFIRMED

Confirm the stage dimensions before producing a final technical document.

Objects: ADB76E81-9998-4563-B2BA-6F6289810C50 · Remediation: correct the saved show data and regenerate.

WARNING · TITLE_METADATA_INCOMPLETE

Some professional title-block metadata is missing; the document will show an em dash.

Objects: 003979576f764fd0477adc90 · Remediation: correct the saved show data and regenerate.

HitLight

VENUE & DRAWING SOURCES

Melkweg

Oz · House documentation (unverified)

Lijnbaansgracht 234A, 1017 PH, Amsterdam, NL

https://www.melkweg.nl/en/technical-specs/

Sources checked 2026-10-19

Symbols: HitLight-owned category artwork. No manufacturer model geometry or original source pages included.

Source-based reconstruction. Confirm the current installation and equipment availability with the venue.

Scale, fixture positions, mounting heights and aiming may include estimates; this is not a rigging specification.

Provisional fixture matches are labelled as placeholders. The recorded subset is not a complete physical inventory.

DMX addresses are withheld from public plans until their exact source patch is reconciled.

The reconstruction retains its documented coverage and geometry assumptions; confirm the current setup with the venue.

Official venue information: https://www.melkweg.nl/en/technical-specs/ · checked 2026-10-19

2. MELKWEG OZ light views 2026-27.pdf: https://assets.melkweg.nl/nova-media-library-docs/2.%20MELKWEG%20OZ%20light%20views%202026-27.pdf · checked 2026-10-19

3. MELKWEG PATCH OZ.pdf: https://assets.melkweg.nl/nova-media-library-docs/3.%20%20MELKWEG%20PATCH%20OZ.pdf · checked 2026-10-19

MELKWEG OZ SPECS 2026-27.pdf: https://assets.melkweg.nl/nova-media-library-docs/MELKWEG%20OZ%20SPECS%202026-27.pdf · checked 2026-10-19

Venue technical reference: https://assets.melkweg.nl/nova-media-library-docs/2.%20MELKWEG%20MAX%20light%20views%202026-27.pdf · checked 2026-10-19

Public venue page: https://www.hitlight.app/venues/netherlands/melkweg-00397957

HitLight