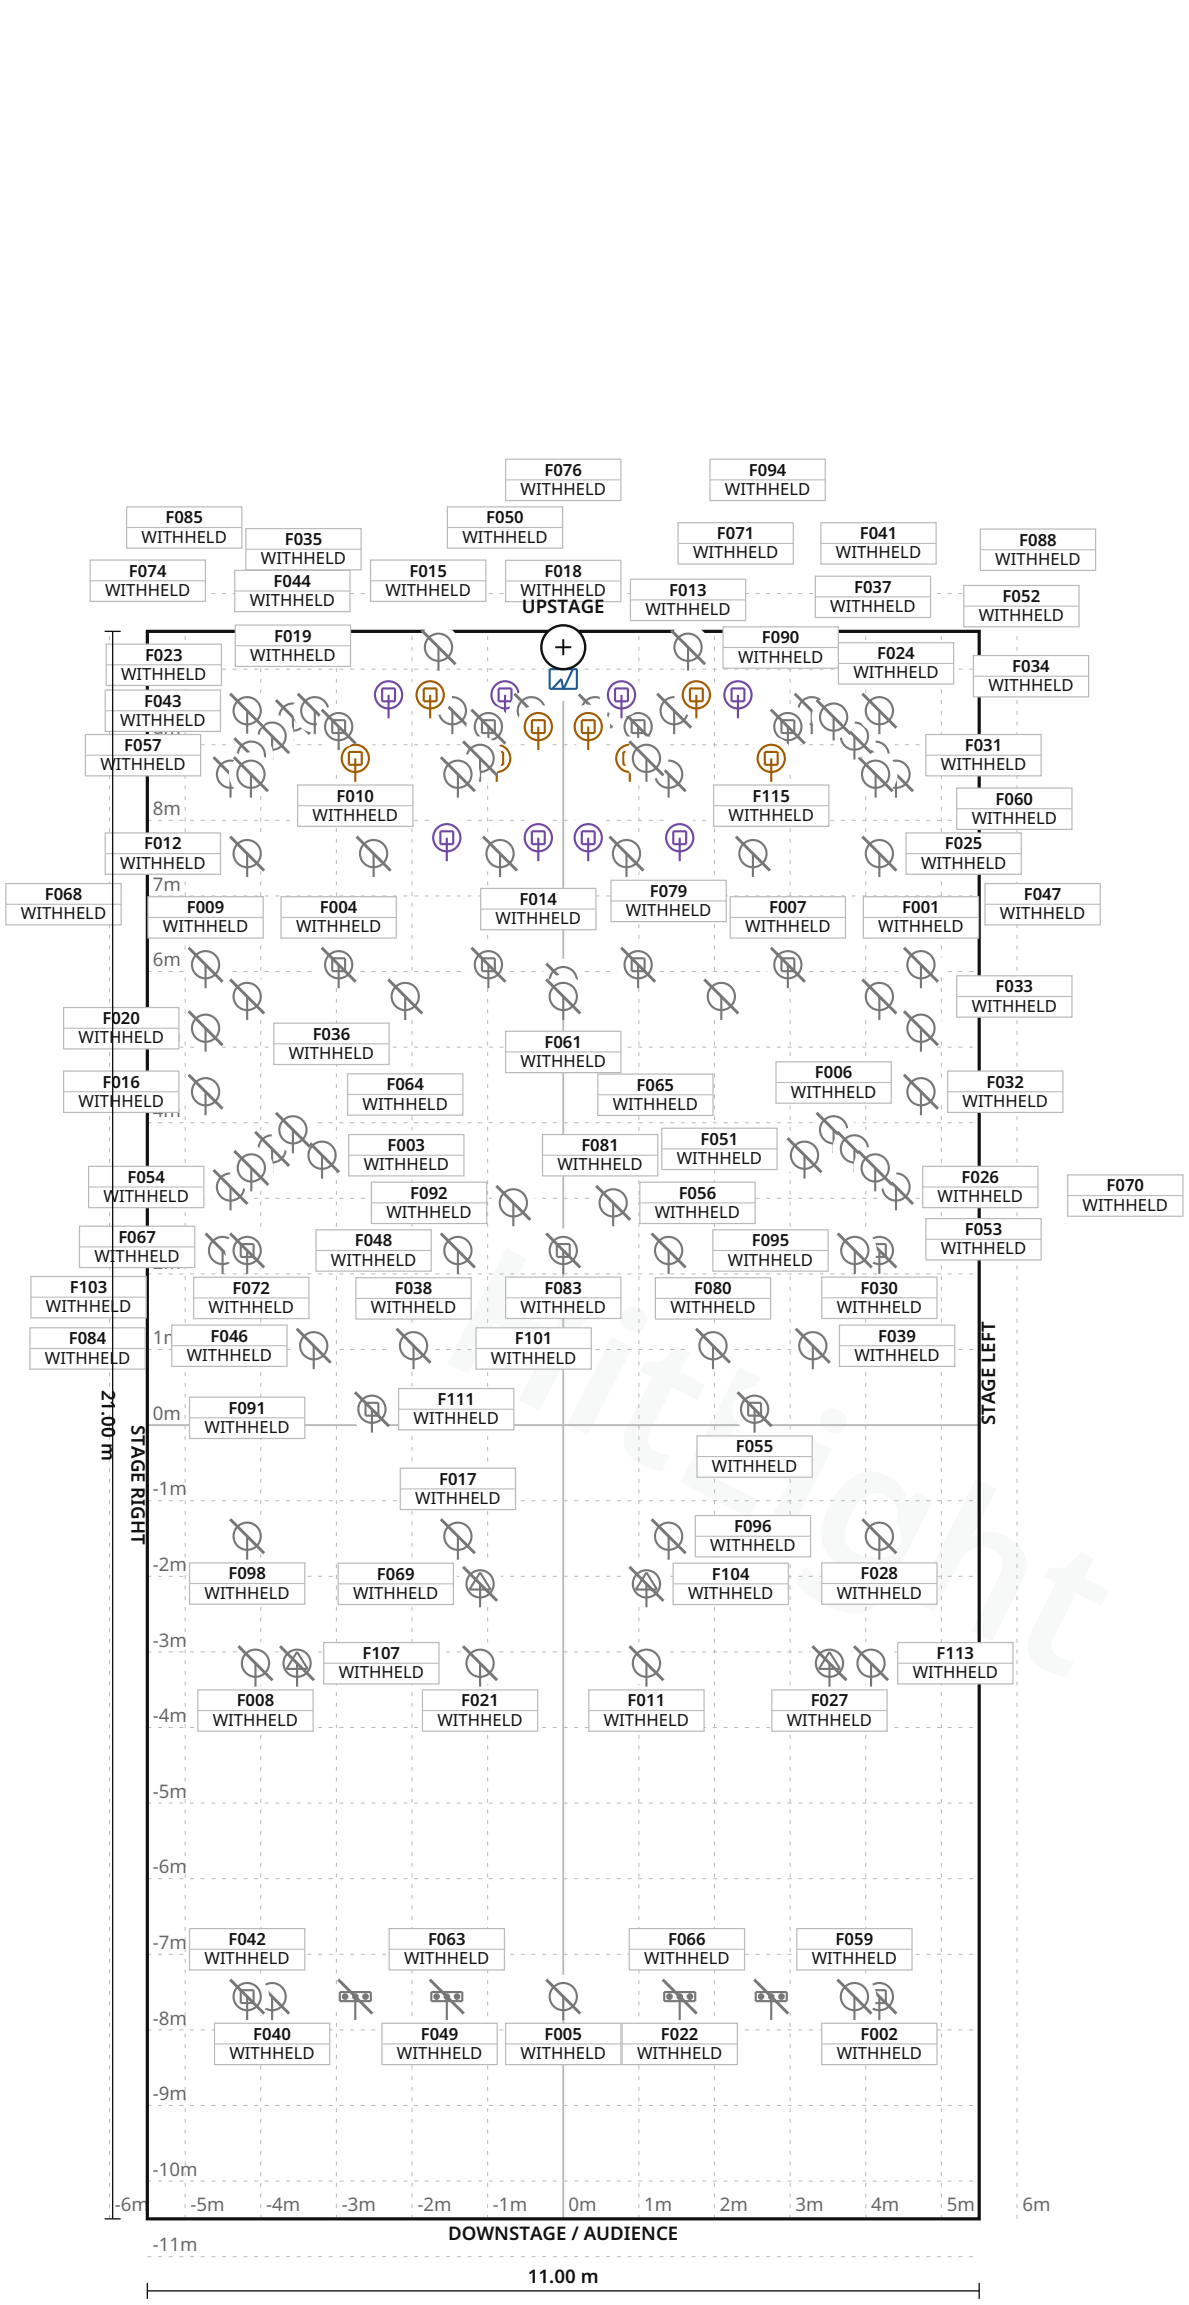


FIXTURE LEGEND

- **Atomic 3000 DMX** — Strobe · 1×
- **MAC Aura** — Moving Head · 8×
- **ColorSpot 575 AT** — Profile Spot · 4×
- **Robin MegaPointe** — Moving Head · 8×
- **Sunstrip Active** — PAR Light · 8×
- **ADBPC houselight** — PAR Light · 7×
- **ClayPakyAlphaSpotHPE575** — Moving Head · 8×
- **ETCSourceFour conventionalprofile** — PAR Light · 2×
- **Fresnel1000** — PAR Light · 5×
- **FrontFresnel/PC1000 ambiguity** — PAR Light · 4×
- **JBLightingRover** — Moving Head · 4×
- **PAR64ACL250W** — PAR Light · 16×
- **PAR64CP62** — PAR Light · 22×
- **Profile1000** — PAR Light · 1×
- **Profile1000 FOH** — PAR Light · 4×
- **PRPilotWash250/PRXL250 sourceconflict** — Moving Head · 3×
- **RampeT8/120** — LED Bar · 2×
- **SidePC1000** — PAR Light · 6×
- **UV** — LED Bar · 2×

Stage 11.00 m W × 21.00 m D · Grid 1 m

24 fixture labels omitted in this view due to crowding · see DMX patch

Rocking Chair · Main room

LIGHT PLOT · PLAN · Main room

HitLight · Rocking Chair

Gilamont 60, 1800, Vevey, Switzerland

DWG HL · SCALE 1:100 · metric · PRINT AT 100%

Drawn HitLight

Generated from the saved show

SOURCE 3ddcda80e8ce

SYMBOL LEGEND

19 TYPES · 115 FIXTURES · COLOUR BY TYPE



Martin Professional Atomic 3000 DMX

Strobe · 4 Channel · 4 ch · category symbol

1 physical · 1 plotted

0 disabled · 0 unplaced



Martin Professional MAC Aura

Moving Head · Extended · 25 ch · category symbol

8 physical · 8 plotted

0 disabled · 0 unplaced



Robe ColorSpot 575 AT

Profile Spot · Unverified · TBC ch · category symbol

4 physical · 4 plotted

4 disabled · 0 unplaced



Robe Lighting Robin MegaPointe

Moving Head · Mode 1 - Standard 16 - bit · 39 ch · category symbol

8 physical · 8 plotted

0 disabled · 0 unplaced



Showtec Sunstrip Active

PAR Light · Unverified · TBC ch · category symbol

8 physical · 8 plotted

8 disabled · 0 unplaced



Unverified source fixture ADBPC houselight

PAR Light · Unverified · TBC ch · category symbol

7 physical · 7 plotted

7 disabled · 0 unplaced



Unverified source fixture ClayPakyAlphaSpotHPE575

Moving Head · Unverified · TBC ch · category symbol

8 physical · 8 plotted

8 disabled · 0 unplaced



Unverified source fixture ETCSourceFour conventionalprofile

PAR Light · Unverified · TBC ch · category symbol

2 physical · 2 plotted

2 disabled · 0 unplaced

SYMBOL LEGEND · CONTINUED



Unverified source fixture Fresnel1000

PAR Light · Unverified · TBC ch · category symbol

5 physical · 5 plotted

5 disabled · 0 unplaced



Unverified source fixture FrontFresnel/PC1000 ambiguity

PAR Light · Unverified · TBC ch · category symbol

4 physical · 4 plotted

4 disabled · 0 unplaced



Unverified source fixture JBLightingRover

Moving Head · Unverified · TBC ch · category symbol

4 physical · 4 plotted

4 disabled · 0 unplaced



Unverified source fixture PAR64ACL250W

PAR Light · Unverified · TBC ch · category symbol

16 physical · 16 plotted

16 disabled · 0 unplaced



Unverified source fixture PAR64CP62

PAR Light · Unverified · TBC ch · category symbol

22 physical · 22 plotted

22 disabled · 0 unplaced



Unverified source fixture Profile1000

PAR Light · Unverified · TBC ch · category symbol

1 physical · 1 plotted

1 disabled · 0 unplaced



Unverified source fixture Profile1000 FOH

PAR Light · Unverified · TBC ch · category symbol

4 physical · 4 plotted

4 disabled · 0 unplaced



Unverified source fixture PRPilotWash250 /PRXL250 sourceconflict

Moving Head · Unverified · TBC ch · category symbol

3 physical · 3 plotted

3 disabled · 0 unplaced

Rocking Chair · Main room

SYMBOL LEGEND · Main room

HitLight · Rocking Chair

Gilamont 60, 1800, Vevey, Switzerland

DWG HL · METRIC

Drawn HitLight

Generated from the saved show

SOURCE 3ddcda80e8ce

SYMBOL LEGEND · CONTINUED



Unverified source fixture RampeT8/120

LED Bar · Unverified · TBC ch · category symbol

2 physical · 2 plotted

2 disabled · 0 unplaced



Unverified source fixture SidePC1000

PAR Light · Unverified · TBC ch · category symbol

6 physical · 6 plotted

6 disabled · 0 unplaced



Unverified source fixture UV

LED Bar · Unverified · TBC ch · category symbol

2 physical · 2 plotted

2 disabled · 0 unplaced

HitLight

GENERAL NOTES

1. Source-based lighting plan. Confirm the current rig with the venue.
2. PARTIAL: included fixtures are not a full physical-unit census.
3. DMX PATCH WITHHELD: provisional or unchecked addresses are not published.
4. Approximate planning view; not official venue paperwork or output-ready. Original HitLight symbols only; no source pages, OEM meshes, photos or logos. Original files remain private; modes and patch unverified.

HitLight

FIXTURE SCHEDULE

115 FIXTURES · PATCH WITHHELD

Fixture	Manufacturer / model	Position / mount	Mode / output
VISUAL PLANNING · DMX PATCH WITHHELD			
F001	Unverified source fixture / SidePC1000	PLOTTED	Unverified · Output excluded
F002	Unverified source fixture / JBLightingRover	PLOTTED	Unverified · Output excluded
F003	Showtec / Sunstrip Active	PLOTTED	Unverified · Output excluded
F004	Unverified source fixture / ClayPakyAlphaSpotHPE575	PLOTTED	Unverified · Output excluded
F005	Unverified source fixture / ADBPC houselight	PLOTTED	Unverified · Output excluded
F006	Unverified source fixture / PAR64ACL250W	PLOTTED	Unverified · Output excluded
F007	Unverified source fixture / ClayPakyAlphaSpotHPE575	PLOTTED	Unverified · Output excluded
F008	Unverified source fixture / ADBPC houselight	PLOTTED	Unverified · Output excluded
F009	Unverified source fixture / SidePC1000	PLOTTED	Unverified · Output excluded
F010	Martin Professional / MAC Aura	PLOTTED	Unverified · Output excluded
F011	Unverified source fixture / ADBPC houselight	PLOTTED	Unverified · Output excluded
F012	Unverified source fixture / PAR64CP62	PLOTTED	Unverified · Output excluded
F013	Showtec / Sunstrip Active	PLOTTED	Unverified · Output excluded
F014	Robe Lighting / Robin MegaPointe	PLOTTED	Unverified · Output excluded
F015	Unverified source fixture / PAR64CP62	PLOTTED	Unverified · Output excluded
F016	Unverified source fixture / SidePC1000	PLOTTED	Unverified · Output excluded
F017	Unverified source fixture / Profile1000 FOH	PLOTTED	Unverified · Output excluded
F018	Martin Professional / Atomic 3000 DMX	PLOTTED	Unverified · Output excluded
F019	Unverified source fixture / PAR64ACL250W	PLOTTED	Unverified · Output excluded
F020	Unverified source fixture / SidePC1000	PLOTTED	Unverified · Output excluded

Planning reference only. Confirm installed modes and patch with the venue.

Rocking Chair · Main room

FIXTURE SCHEDULE · Main room

HitLight · Rocking Chair

Gilamont 60, 1800, Vevey, Switzerland

DWG HL · METRIC

Drawn HitLight

Generated from the saved show

SOURCE 3ddcda80e8ce

FIXTURE SCHEDULE · CONTINUED

Fixture	Manufacturer / model	Position / mount	Mode / output
VISUAL PLANNING · DMX PATCH WITHHELD			
F021	Unverified source fixture / ADBPC houselight	PLOTTED	Unverified · Output excluded
F022	Unverified source fixture / RampeT8/120	PLOTTED	Unverified · Output excluded
F023	Unverified source fixture / PAR64ACL250W	PLOTTED	Unverified · Output excluded
F024	Unverified source fixture / PAR64CP62	PLOTTED	Unverified · Output excluded
F025	Unverified source fixture / PAR64CP62	PLOTTED	Unverified · Output excluded
F026	Unverified source fixture / PAR64ACL250W	PLOTTED	Unverified · Output excluded
F027	Robe / ColorSpot 575 AT	PLOTTED	Unverified · Output excluded
F028	Unverified source fixture / Profile1000 FOH	PLOTTED	Unverified · Output excluded
F029	Robe Lighting / Robin MegaPointe	PLOTTED	Unverified · Output excluded
F030	Unverified source fixture / PRPilotWash250 /PRXL250 sourceconflict	PLOTTED	Unverified · Output excluded
F031	Unverified source fixture / PAR64ACL250W	PLOTTED	Unverified · Output excluded
F032	Unverified source fixture / SidePC1000	PLOTTED	Unverified · Output excluded
F033	Unverified source fixture / Fresnel1000	PLOTTED	Unverified · Output excluded
F034	Unverified source fixture / PAR64ACL250W	PLOTTED	Unverified · Output excluded
F035	Showtec / Sunstrip Active	PLOTTED	Unverified · Output excluded
F036	Unverified source fixture / Fresnel1000	PLOTTED	Unverified · Output excluded
F037	Robe Lighting / Robin MegaPointe	PLOTTED	Unverified · Output excluded
F038	Unverified source fixture / FrontFresnel/PC1000 ambiguity	PLOTTED	Unverified · Output excluded
F039	Unverified source fixture / FrontFresnel/PC1000 ambiguity	PLOTTED	Unverified · Output excluded
F040	Unverified source fixture / ADBPC houselight	PLOTTED	Unverified · Output excluded

Planning reference only. Confirm installed modes and patch with the venue.

FIXTURE SCHEDULE · CONTINUED

Fixture	Manufacturer / model	Position / mount	Mode / output
VISUAL PLANNING · DMX PATCH WITHHELD			
F041	Unverified source fixture / PAR64CP62	PLOTTED	Unverified · Output excluded
F042	Unverified source fixture / JBLightingRover	PLOTTED	Unverified · Output excluded
F043	Unverified source fixture / PAR64CP62	PLOTTED	Unverified · Output excluded
F044	Martin Professional / MAC Aura	PLOTTED	Unverified · Output excluded
F045	Robe Lighting / Robin MegaPointe	PLOTTED	Unverified · Output excluded
F046	Unverified source fixture / FrontFresnel/PC1000 ambiguity	PLOTTED	Unverified · Output excluded
F047	Unverified source fixture / PAR64CP62	PLOTTED	Unverified · Output excluded
F048	Unverified source fixture / PAR64CP62	PLOTTED	Unverified · Output excluded
F049	Unverified source fixture / UV	PLOTTED	Unverified · Output excluded
F050	Robe Lighting / Robin MegaPointe	PLOTTED	Unverified · Output excluded
F051	Unverified source fixture / PAR64ACL250W	PLOTTED	Unverified · Output excluded
F052	Unverified source fixture / PAR64ACL250W	PLOTTED	Unverified · Output excluded
F053	Unverified source fixture / PAR64ACL250W	PLOTTED	Unverified · Output excluded
F054	Unverified source fixture / PAR64ACL250W	PLOTTED	Unverified · Output excluded
F055	Unverified source fixture / JBLightingRover	PLOTTED	Unverified · Output excluded
F056	Unverified source fixture / ETCSourceFour conventionalprofile	PLOTTED	Unverified · Output excluded
F057	Unverified source fixture / PAR64ACL250W	PLOTTED	Unverified · Output excluded
F058	Unverified source fixture / PAR64CP62	PLOTTED	Unverified · Output excluded
F059	Unverified source fixture / ADBPC houselight	PLOTTED	Unverified · Output excluded
F060	Unverified source fixture / PAR64CP62	PLOTTED	Unverified · Output excluded

Planning reference only. Confirm installed modes and patch with the venue.

Rocking Chair · Main room

FIXTURE SCHEDULE · Main room

HitLight · Rocking Chair

Gilamont 60, 1800, Vevey, Switzerland

DWG HL · METRIC

Drawn HitLight

Generated from the saved show

SOURCE 3ddcda80e8ce

FIXTURE SCHEDULE · CONTINUED

Fixture	Manufacturer / model	Position / mount	Mode / output
VISUAL PLANNING · DMX PATCH WITHHELD			
F061	Showtec / Sunstrip Active	PLOTTED	Unverified · Output excluded
F062	Unverified source fixture / PAR64CP62	PLOTTED	Unverified · Output excluded
F063	Unverified source fixture / RampeT8/120	PLOTTED	Unverified · Output excluded
F064	Unverified source fixture / Fresnel1000	PLOTTED	Unverified · Output excluded
F065	Unverified source fixture / ClayPakyAlphaSpotHPE575	PLOTTED	Unverified · Output excluded
F066	Unverified source fixture / UV	PLOTTED	Unverified · Output excluded
F067	Unverified source fixture / PAR64ACL250W	PLOTTED	Unverified · Output excluded
F068	Unverified source fixture / PAR64ACL250W	PLOTTED	Unverified · Output excluded
F069	Robe / ColorSpot 575 AT	PLOTTED	Unverified · Output excluded
F070	Unverified source fixture / SidePC1000	PLOTTED	Unverified · Output excluded
F071	Unverified source fixture / PAR64CP62	PLOTTED	Unverified · Output excluded
F072	Unverified source fixture / PAR64ACL250W	PLOTTED	Unverified · Output excluded
F073	Martin Professional / MAC Aura	PLOTTED	Unverified · Output excluded
F074	Unverified source fixture / PAR64CP62	PLOTTED	Unverified · Output excluded
F075	Unverified source fixture / PAR64CP62	PLOTTED	Unverified · Output excluded
F076	Unverified source fixture / Profile1000	PLOTTED	Unverified · Output excluded
F077	Martin Professional / MAC Aura	PLOTTED	Unverified · Output excluded
F078	Unverified source fixture / ClayPakyAlphaSpotHPE575	PLOTTED	Unverified · Output excluded
F079	Unverified source fixture / PAR64CP62	PLOTTED	Unverified · Output excluded
F080	Unverified source fixture / FrontFresnel/PC1000 ambiguity	PLOTTED	Unverified · Output excluded

Planning reference only. Confirm installed modes and patch with the venue.

FIXTURE SCHEDULE · CONTINUED

Fixture	Manufacturer / model	Position / mount	Mode / output
VISUAL PLANNING · DMX PATCH WITHHELD			
F081	Showtec / Sunstrip Active	PLOTTED	Unverified · Output excluded
F082	Unverified source fixture / ClayPakyAlphaSpotHPE575	PLOTTED	Unverified · Output excluded
F083	Unverified source fixture / PRPilotWash250 /PRXL250 sourceconflict	PLOTTED	Unverified · Output excluded
F084	Unverified source fixture / PAR64CP62	PLOTTED	Unverified · Output excluded
F085	Robe Lighting / Robin MegaPointe	PLOTTED	Unverified · Output excluded
F086	Unverified source fixture / ClayPakyAlphaSpotHPE575	PLOTTED	Unverified · Output excluded
F087	Unverified source fixture / ClayPakyAlphaSpotHPE575	PLOTTED	Unverified · Output excluded
F088	Unverified source fixture / PAR64ACL250W	PLOTTED	Unverified · Output excluded
F089	Unverified source fixture / PAR64CP62	PLOTTED	Unverified · Output excluded
F090	Martin Professional / MAC Aura	PLOTTED	Unverified · Output excluded
F091	Unverified source fixture / PRPilotWash250 /PRXL250 sourceconflict	PLOTTED	Unverified · Output excluded
F092	Unverified source fixture / ETCSourceFour conventionalprofile	PLOTTED	Unverified · Output excluded
F093	Robe Lighting / Robin MegaPointe	PLOTTED	Unverified · Output excluded
F094	Showtec / Sunstrip Active	PLOTTED	Unverified · Output excluded
F095	Unverified source fixture / PAR64CP62	PLOTTED	Unverified · Output excluded
F096	Unverified source fixture / Profile1000 FOH	PLOTTED	Unverified · Output excluded
F097	Showtec / Sunstrip Active	PLOTTED	Unverified · Output excluded
F098	Unverified source fixture / Profile1000 FOH	PLOTTED	Unverified · Output excluded
F099	Unverified source fixture / Fresnel1000	PLOTTED	Unverified · Output excluded
F100	Martin Professional / MAC Aura	PLOTTED	Unverified · Output excluded

Planning reference only. Confirm installed modes and patch with the venue.

FIXTURE SCHEDULE · CONTINUED

Fixture	Manufacturer / model	Position / mount	Mode / output
VISUAL PLANNING · DMX PATCH WITHHELD			
F101	Unverified source fixture / PAR64CP62	PLOTTED	Unverified · Output excluded
F102	Unverified source fixture / Fresnel1000	PLOTTED	Unverified · Output excluded
F103	Unverified source fixture / PAR64ACL250W	PLOTTED	Unverified · Output excluded
F104	Robe / ColorSpot 575 AT	PLOTTED	Unverified · Output excluded
F105	Unverified source fixture / PAR64CP62	PLOTTED	Unverified · Output excluded
F106	Martin Professional / MAC Aura	PLOTTED	Unverified · Output excluded
F107	Robe / ColorSpot 575 AT	PLOTTED	Unverified · Output excluded
F108	Showtec / Sunstrip Active	PLOTTED	Unverified · Output excluded
F109	Unverified source fixture / PAR64CP62	PLOTTED	Unverified · Output excluded
F110	Unverified source fixture / ClayPakyAlphaSpotHPE575	PLOTTED	Unverified · Output excluded
F111	Unverified source fixture / JBLightingRover	PLOTTED	Unverified · Output excluded
F112	Unverified source fixture / PAR64CP62	PLOTTED	Unverified · Output excluded
F113	Unverified source fixture / ADBPC houselight	PLOTTED	Unverified · Output excluded
F114	Robe Lighting / Robin MegaPointe	PLOTTED	Unverified · Output excluded
F115	Martin Professional / MAC Aura	PLOTTED	Unverified · Output excluded

Planning reference only. Confirm installed modes and patch with the venue.

VALIDATION APPENDIX

WARNING · PATCH_WITHHELD

DMX patch facts are withheld pending source verification. This planning document cannot be used for hardware output.

Objects: — · Remediation: review the source facts and regenerate.

ERROR · STAGE_DIMENSIONS_UNCONFIRMED

Confirm the stage dimensions before producing a final technical document.

Objects: Main room · Remediation: review the source facts and regenerate.

WARNING · MODE_UNVERIFIED

DMX modes are unverified; output remains excluded.

Objects: F001–F009, F011–F013, F015–F017, F019–F028, F030–F036, F038–F043, F046–F049, F051–F072, F074–F076, F078–F084, F086–F089, F091, F092, F094–F099, F101–F105, F107–F113 · Remediation: review the source facts and regener…

WARNING · FIXTURE_DISABLED

Fixtures are disabled for this visual planning reconstruction.

Objects: F001–F009, F011–F013, F015–F017, F019–F028, F030–F036, F038–F043, F046–F049, F051–F072, F074–F076, F078–F084, F086–F089, F091, F092, F094–F099, F101–F105, F107–F113 · Remediation: review the source facts and regener…

WARNING · TITLE_METADATA_INCOMPLETE

Some professional title-block metadata is missing; the document will show an em dash.

Objects: 03f9b287058bcc0eeb022abf · Remediation: review the source facts and regenerate.

HitLight

VENUE & DRAWING SOURCES

Rocking Chair

Main room · House rig

Gilamont 60, 1800, Vevey, CH

http://www.rocking-chair.ch/

Sources checked 2026-10-23

Generated by HitLight from the reviewed partial Rocking Chair reconstruction. Venue sources are cited as facts; their original artwork remains private.

Symbols: HitLight-owned category artwork. No manufacturer model geometry or original source pages included.

Source-based reconstruction. Confirm the current installation and equipment availability with the venue.

Scale, fixture positions, mounting heights and aiming may include estimates; this is not a rigging specification.

Provisional fixture matches are labelled as placeholders. The recorded subset is not a complete physical inventory.

DMX addresses are withheld from public plans until their exact source patch is reconciled.

Catalogue identities corrected in place; installed modes, patch, geometry and source currency remain unverified.

Partial source-based planning reconstruction; the current installation and complete fixture census are unverified.

Source-matched catalogue bodies are shown where available. Unresolved source identities remain labelled visual markers. Installed modes and DMX patch require verification; visual-only fixtures remain excluded from output.

115 source records display 25 approximate public catalogue housings or labelled donors and 90 visual fallbacks. 1 Atomic3000DMX references now use the original public xenon housing. IDs, labels, selected modes, patch/output state and saved layouts/mounts stay fixed. Native tables and control policies match; body/aperture and derived height change. Source currency, optics and trim remain unverified.

Existing original approximate xenon housing replaces the prior missing public body. Native mode/channel/range/default tables and control policies are unchanged; only the physical-profile hash binding advances. Front aperture, detail, optics and derived hanging clearance are planning estimates, not hardware or photometric acceptance.

Approximate planning view; not official venue paperwork or output-ready. Original HitLight symbols only; no source pages, OEM meshes, photos or logos. Original files remain private; modes and patch unverified.

Official venue information: http://www.rocking-chair.ch/ · checked 2026-10-19

Physical venue location: https://www.rocking-chair.ch/contact/ · checked 2026-10-23

light-rkc-2021-web.pdf: https://www.rocking-chair.ch/infos/technique/ · checked 2026-10-19

Public venue page: https://www.hitlight.app/venues/switzerland/rocking-chair-03f9b287

HitLight