
UPSTAGE

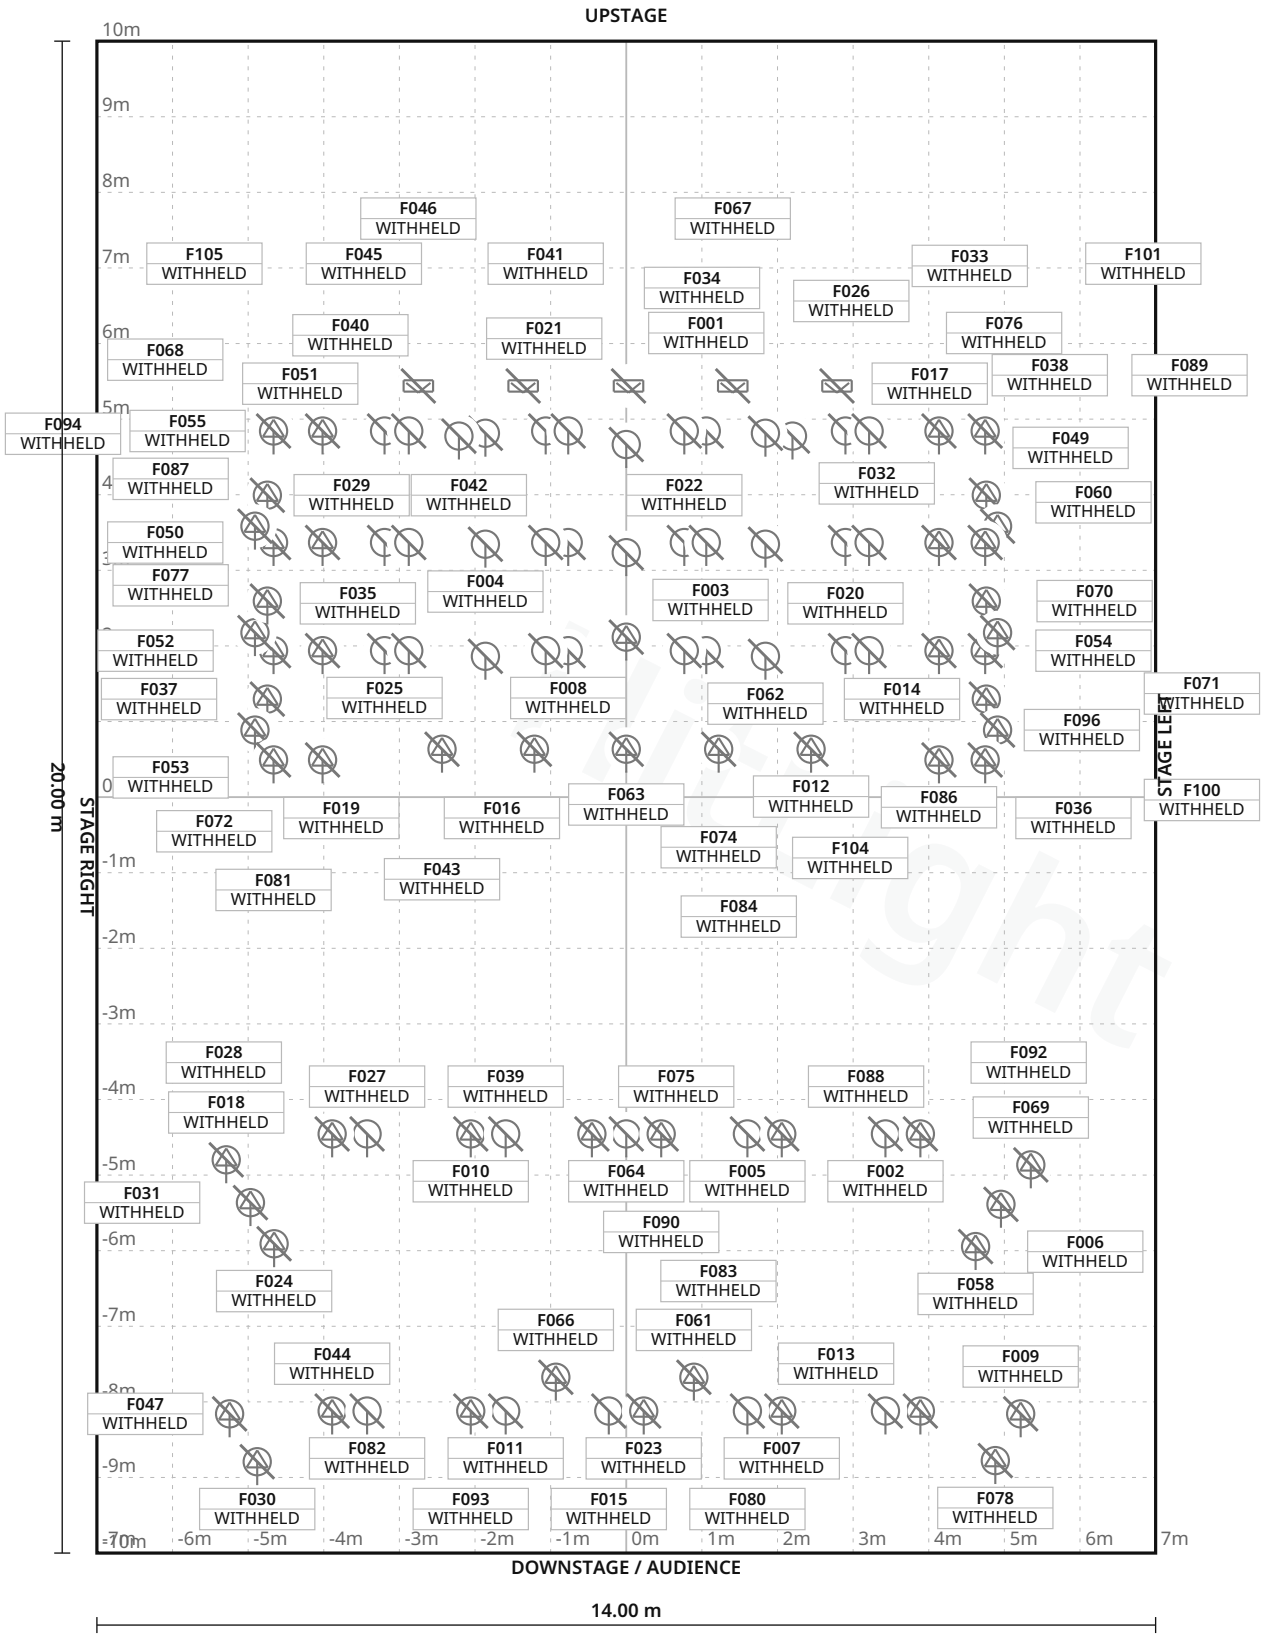

FIXTURE LEGEND

- **Spectra Cyc 200** — Cyc Light · 5×
- **Source Four 26** — Profile Spot · 9×
- **Source Four 36** — Profile Spot · 34×
- **Source Four 50** — Profile Spot · 12×
- **ETC** ColorSourcePAR DeepBlueMR — PAR Light · 12×
- **ETC Lustr2** 26-degree — PAR Light · 5×
- **ETC Lustr2** 36-degree — PAR Light · 9×
- **ETC** SourceFourPAR WFL575W — PAR Light · 12×
- **Sylvania Kreios** — PAR Light · 6×
- **VariLite VL1100** tungstenERS1000W — Profile Spot · 2×

Stage 14.00 m W × 20.00 m D · Grid 1 m

16 fixture labels omitted in this view due to crowding · see DMX patch

HitLight TECHNICAL LIGHTING REV 8a97d0b8aceb · 1/12

L’Alliance New York · Florence Gould Theater

LIGHT PLOT · PLAN · Florence Gould Theater

HitLight · L’Alliance New York

55 East 59th Street, New York, United States

DWG HL · SCALE 1:100 · metric · PRINT AT 100%

Drawn HitLight

Generated from the saved show

SOURCE e47ff7649d35

SYMBOL LEGEND

10 TYPES · 106 FIXTURES · COLOUR BY TYPE



Altman Lighting Spectra Cyc 200

Cyc Light · Unverified · TBC ch · category symbol

5 physical · 5 plotted

5 disabled · 0 unplaced



ETC Source Four 26

Profile Spot · Unverified · TBC ch · category symbol

9 physical · 9 plotted

9 disabled · 0 unplaced



ETC Source Four 36

Profile Spot · Unverified · TBC ch · category symbol

34 physical · 34 plotted

34 disabled · 0 unplaced



ETC Source Four 50

Profile Spot · Unverified · TBC ch · category symbol

12 physical · 12 plotted

12 disabled · 0 unplaced



Unverified source fixture ETC ColorSourcePAR DeepBlueMR

PAR Light · Unverified · TBC ch · category symbol

12 physical · 12 plotted

12 disabled · 0 unplaced



Unverified source fixture ETC Lustr2 26-degree

PAR Light · Unverified · TBC ch · category symbol

5 physical · 5 plotted

5 disabled · 0 unplaced



Unverified source fixture ETC Lustr2 36-degree

PAR Light · Unverified · TBC ch · category symbol

9 physical · 9 plotted

9 disabled · 0 unplaced



Unverified source fixture ETC SourceFourPAR WFL575W

PAR Light · Unverified · TBC ch · category symbol

12 physical · 12 plotted

12 disabled · 0 unplaced



Unverified source fixture Sylvania Kreios

PAR Light · Unverified · TBC ch · category symbol

6 physical · 6 plotted

6 disabled · 0 unplaced



Unverified source fixture VariLite VL1100 tungstenERS1000W

Profile Spot · Unverified · TBC ch · category symbol

2 physical · 2 plotted

2 disabled · 0 unplaced

HitLight

GENERAL NOTES

1. Source-based lighting plan. Confirm the current rig with the venue.
2. PARTIAL: included fixtures are not a full physical-unit census.
3. DMX PATCH WITHHELD: provisional or unchecked addresses are not published.
4. Approximate planning view; not official venue paperwork or output-ready. Original HitLight symbols only; no source pages, OEM meshes, photos or logos. Original files remain private; modes and patch unverified.

HitLight

FIXTURE SCHEDULE

Fixture	Manufacturer / model	Position / mount	Mode / output
VISUAL PLANNING · DMX PATCH WITHHELD			
F001	Unverified source fixture / ETC SourceFourPAR WFL575W	PLOTTED	Unverified · Output excluded
F002	Unverified source fixture / ETC Lustr2 36-degree	PLOTTED	Unverified · Output excluded
F003	Unverified source fixture / ETC Lustr2 36-degree	PLOTTED	Unverified · Output excluded
F004	Unverified source fixture / Sylvania Kreios	PLOTTED	Unverified · Output excluded
F005	Unverified source fixture / ETC Lustr2 36-degree	PLOTTED	Unverified · Output excluded
F006	ETC / Source Four 36	PLOTTED	Unverified · Output excluded
F007	ETC / Source Four 26	PLOTTED	Unverified · Output excluded
F008	Unverified source fixture / ETC SourceFourPAR WFL575W	PLOTTED	Unverified · Output excluded
F009	ETC / Source Four 26	PLOTTED	Unverified · Output excluded
F010	ETC / Source Four 36	PLOTTED	Unverified · Output excluded
F011	Unverified source fixture / ETC Lustr2 26-degree	PLOTTED	Unverified · Output excluded
F012	ETC / Source Four 36	PLOTTED	Unverified · Output excluded
F013	ETC / Source Four 26	PLOTTED	Unverified · Output excluded
F014	ETC / Source Four 50	PLOTTED	Unverified · Output excluded
F015	Unverified source fixture / ETC Lustr2 26-degree	PLOTTED	Unverified · Output excluded
F016	Unverified source fixture / ETC SourceFourPAR WFL575W	PLOTTED	Unverified · Output excluded
F017	Unverified source fixture / ETC ColorSourcePAR DeepBlueMR	PLOTTED	Unverified · Output excluded
F018	ETC / Source Four 36	PLOTTED	Unverified · Output excluded
F019	Unverified source fixture / ETC ColorSourcePAR DeepBlueMR	PLOTTED	Unverified · Output excluded
F020	Unverified source fixture / ETC ColorSourcePAR DeepBlueMR	PLOTTED	Unverified · Output excluded

Planning reference only. Confirm installed modes and patch with the venue.

L’Alliance New York · Florence Gould Theater

FIXTURE SCHEDULE · Florence Gould Theater

HitLight · L’Alliance New York

55 East 59th Street, New York, United States

DWG HL · METRIC

Drawn HitLight

Generated from the saved show

SOURCE e47ff7649d35

FIXTURE SCHEDULE · CONTINUED

Fixture	Manufacturer / model	Position / mount	Mode / output
VISUAL PLANNING · DMX PATCH WITHHELD			
F021	Altman Lighting / Spectra Cyc 200	PLOTTED	Unverified · Output excluded
F022	Unverified source fixture / ETC ColorSourcePAR DeepBlueMR	PLOTTED	Unverified · Output excluded
F023	ETC / Source Four 26	PLOTTED	Unverified · Output excluded
F024	ETC / Source Four 36	PLOTTED	Unverified · Output excluded
F025	Unverified source fixture / ETC ColorSourcePAR DeepBlueMR	PLOTTED	Unverified · Output excluded
F026	Unverified source fixture / ETC ColorSourcePAR DeepBlueMR	PLOTTED	Unverified · Output excluded
F027	Unverified source fixture / ETC Lustr2 36-degree	PLOTTED	Unverified · Output excluded
F028	ETC / Source Four 36	PLOTTED	Unverified · Output excluded
F029	ETC / Source Four 50	PLOTTED	Unverified · Output excluded
F030	ETC / Source Four 26	PLOTTED	Unverified · Output excluded
F031	ETC / Source Four 36	PLOTTED	Unverified · Output excluded
F032	Unverified source fixture / ETC Lustr2 36-degree	PLOTTED	Unverified · Output excluded
F033	Unverified source fixture / Sylvania Kreios	PLOTTED	Unverified · Output excluded
F034	Altman Lighting / Spectra Cyc 200	PLOTTED	Unverified · Output excluded
F035	ETC / Source Four 36	PLOTTED	Unverified · Output excluded
F036	Unverified source fixture / ETC SourceFourPAR WFL575W	PLOTTED	Unverified · Output excluded
F037	ETC / Source Four 50	PLOTTED	Unverified · Output excluded
F038	Unverified source fixture / ETC ColorSourcePAR DeepBlueMR	PLOTTED	Unverified · Output excluded
F039	Unverified source fixture / ETC Lustr2 36-degree	PLOTTED	Unverified · Output excluded
F040	Unverified source fixture / Sylvania Kreios	PLOTTED	Unverified · Output excluded

Planning reference only. Confirm installed modes and patch with the venue.

FIXTURE SCHEDULE · CONTINUED

Fixture	Manufacturer / model	Position / mount	Mode / output
VISUAL PLANNING · DMX PATCH WITHHELD			
F041	Unverified source fixture / ETC ColorSourcePAR DeepBlueMR	PLOTTED	Unverified · Output excluded
F042	Unverified source fixture / ETC ColorSourcePAR DeepBlueMR	PLOTTED	Unverified · Output excluded
F043	ETC / Source Four 36	PLOTTED	Unverified · Output excluded
F044	ETC / Source Four 26	PLOTTED	Unverified · Output excluded
F045	Unverified source fixture / ETC SourceFourPAR WFL575W	PLOTTED	Unverified · Output excluded
F046	Altman Lighting / Spectra Cyc 200	PLOTTED	Unverified · Output excluded
F047	ETC / Source Four 26	PLOTTED	Unverified · Output excluded
F048	Unverified source fixture / ETC SourceFourPAR WFL575W	PLOTTED	Unverified · Output excluded
F049	ETC / Source Four 50	PLOTTED	Unverified · Output excluded
F050	ETC / Source Four 36	PLOTTED	Unverified · Output excluded
F051	Unverified source fixture / ETC ColorSourcePAR DeepBlueMR	PLOTTED	Unverified · Output excluded
F052	ETC / Source Four 36	PLOTTED	Unverified · Output excluded
F053	ETC / Source Four 50	PLOTTED	Unverified · Output excluded
F054	ETC / Source Four 36	PLOTTED	Unverified · Output excluded
F055	ETC / Source Four 36	PLOTTED	Unverified · Output excluded
F056	Unverified source fixture / ETC SourceFourPAR WFL575W	PLOTTED	Unverified · Output excluded
F057	Unverified source fixture / ETC SourceFourPAR WFL575W	PLOTTED	Unverified · Output excluded
F058	ETC / Source Four 36	PLOTTED	Unverified · Output excluded
F059	Unverified source fixture / ETC SourceFourPAR WFL575W	PLOTTED	Unverified · Output excluded
F060	ETC / Source Four 36	PLOTTED	Unverified · Output excluded

Planning reference only. Confirm installed modes and patch with the venue.

L'Alliance New York · Florence Gould Theater

FIXTURE SCHEDULE · Florence Gould Theater

HitLight · L'Alliance New York

55 East 59th Street, New York, United States

DWG HL · METRIC

Drawn HitLight

Generated from the saved show

SOURCE e47ff7649d35

FIXTURE SCHEDULE · CONTINUED

Fixture	Manufacturer / model	Position / mount	Mode / output
VISUAL PLANNING · DMX PATCH WITHHELD			
F061	Unverified source fixture / VariLite VL1100 tungstenERS1000W	PLOTTED	Unverified · Output excluded
F062	Unverified source fixture / Sylvania Kreios	PLOTTED	Unverified · Output excluded
F063	ETC / Source Four 36	PLOTTED	Unverified · Output excluded
F064	Unverified source fixture / ETC Lustr2 36-degree	PLOTTED	Unverified · Output excluded
F065	Unverified source fixture / Sylvania Kreios	PLOTTED	Unverified · Output excluded
F066	Unverified source fixture / VariLite VL1100 tungstenERS1000W	PLOTTED	Unverified · Output excluded
F067	Altman Lighting / Spectra Cyc 200	PLOTTED	Unverified · Output excluded
F068	ETC / Source Four 36	PLOTTED	Unverified · Output excluded
F069	ETC / Source Four 36	PLOTTED	Unverified · Output excluded
F070	ETC / Source Four 50	PLOTTED	Unverified · Output excluded
F071	ETC / Source Four 50	PLOTTED	Unverified · Output excluded
F072	ETC / Source Four 36	PLOTTED	Unverified · Output excluded
F073	ETC / Source Four 36	PLOTTED	Unverified · Output excluded
F074	ETC / Source Four 36	PLOTTED	Unverified · Output excluded
F075	ETC / Source Four 36	PLOTTED	Unverified · Output excluded
F076	Unverified source fixture / ETC SourceFourPAR WFL575W	PLOTTED	Unverified · Output excluded
F077	ETC / Source Four 50	PLOTTED	Unverified · Output excluded
F078	ETC / Source Four 26	PLOTTED	Unverified · Output excluded
F079	Unverified source fixture / ETC Lustr2 36-degree	PLOTTED	Unverified · Output excluded
F080	Unverified source fixture / ETC Lustr2 26-degree	PLOTTED	Unverified · Output excluded

Planning reference only. Confirm installed modes and patch with the venue.

L'Alliance New York · Florence Gould Theater

FIXTURE SCHEDULE · Florence Gould Theater

HitLight · L'Alliance New York

55 East 59th Street, New York, United States

DWG HL · METRIC

Drawn HitLight

Generated from the saved show

SOURCE e47ff7649d35

Fixture	Manufacturer / model	Position / mount	Mode / output
VISUAL PLANNING · DMX PATCH WITHHELD			
F081	ETC / Source Four 36	PLOTTED	Unverified · Output excluded
F082	Unverified source fixture / ETC Lustr2 26-degree	PLOTTED	Unverified · Output excluded
F083	Unverified source fixture / ETC Lustr2 26-degree	PLOTTED	Unverified · Output excluded
F084	ETC / Source Four 36	PLOTTED	Unverified · Output excluded
F085	ETC / Source Four 36	PLOTTED	Unverified · Output excluded
F086	ETC / Source Four 36	PLOTTED	Unverified · Output excluded
F087	ETC / Source Four 50	PLOTTED	Unverified · Output excluded
F088	ETC / Source Four 36	PLOTTED	Unverified · Output excluded
F089	ETC / Source Four 36	PLOTTED	Unverified · Output excluded
F090	ETC / Source Four 36	PLOTTED	Unverified · Output excluded
F091	Unverified source fixture / Sylvania Kreios	PLOTTED	Unverified · Output excluded
F092	ETC / Source Four 36	PLOTTED	Unverified · Output excluded
F093	ETC / Source Four 26	PLOTTED	Unverified · Output excluded
F094	ETC / Source Four 50	PLOTTED	Unverified · Output excluded
F095	Unverified source fixture / ETC ColorSourcePAR DeepBlueMR	PLOTTED	Unverified · Output excluded
F096	ETC / Source Four 50	PLOTTED	Unverified · Output excluded
F097	ETC / Source Four 36	PLOTTED	Unverified · Output excluded
F098	Unverified source fixture / ETC Lustr2 36-degree	PLOTTED	Unverified · Output excluded
F099	Unverified source fixture / ETC ColorSourcePAR DeepBlueMR	PLOTTED	Unverified · Output excluded
F100	ETC / Source Four 50	PLOTTED	Unverified · Output excluded

Planning reference only. Confirm installed modes and patch with the venue.

Fixture	Manufacturer / model	Position / mount	Mode / output
VISUAL PLANNING · DMX PATCH WITHHELD			
F101	ETC / Source Four 36	PLOTTED	Unverified · Output excluded
F102	Altman Lighting / Spectra Cyc 200	PLOTTED	Unverified · Output excluded
F103	ETC / Source Four 36	PLOTTED	Unverified · Output excluded
F104	ETC / Source Four 36	PLOTTED	Unverified · Output excluded
F105	Unverified source fixture / ETC SourceFourPAR WFL575W	PLOTTED	Unverified · Output excluded
F106	Unverified source fixture / ETC SourceFourPAR WFL575W	PLOTTED	Unverified · Output excluded

Planning reference only. Confirm installed modes and patch with the venue.

HitLight

VALIDATION APPENDIX

WARNING · PATCH_WITHHELD

DMX patch facts are withheld pending source verification. This planning document cannot be used for hardware output.

Objects: — · Remediation: review the source facts and regenerate.

ERROR · STAGE_DIMENSIONS_UNCONFIRMED

Confirm the stage dimensions before producing a final technical document.

Objects: Florence Gould Theater · Remediation: review the source facts and regenerate.

WARNING · MODE_UNVERIFIED

DMX modes are unverified; output remains excluded.

Objects: F001–F106 · Remediation: review the source facts and regenerate.

WARNING · FIXTURE_DISABLED

Fixtures are disabled for this visual planning reconstruction.

Objects: F001–F106 · Remediation: review the source facts and regenerate.

WARNING · TITLE_METADATA_INCOMPLETE

Some professional title-block metadata is missing; the document will show an em dash.

Objects: 048ce88d040bac5030830ea0 · Remediation: review the source facts and regenerate.

HitLight

VENUE & DRAWING SOURCES

L’Alliance New York

Florence Gould Theater · Published house plot

55 East 59th Street, New York, NY, US

https://lallianceny.org/rental/florence-gould-theater/

Sources checked 2026-11-03

Generated by HitLight from the reviewed partial L’Alliance New York reconstruction. Venue sources are cited as facts; their original artwork remains private.

Symbols: HitLight-owned category artwork. No manufacturer model geometry or original source pages included.

Fixture positions follow the venue’s published lighting plot; the currently installed rig is not verified.

Fixture heights are approximate; trim heights may differ from the drawing.

Partial source-based planning reconstruction; the current installation and complete fixture census are unverified.

Source-matched catalogue bodies are shown where available. Unresolved source identities remain labelled visual markers. Installed modes and DMX patch require verification; visual-only fixtures remain excluded from output.

106 source-based fixture records currently display 104 public catalogue housings and 2 visual fallbacks. Original source identities, modes, patch and output exclusions are unchanged.

Existing Source Four PAR / Colortran Fresnel profile references now display newly authored approximate public housings. Existing source identities and any other-maker mechanical substitutes remain labelled; installed optics, modes and patch are not verified.

106 records display 104 approximate public catalogue housings or labelled donors and 2 visual fallbacks. 6 display references use newly authored generic flood/PAR class housings. These do not identify installed products or verify wattage, optics, native DMX, dimming, rigging or hardware. Original source, geometry, mode, patch and output-exclusion qualifications remain.

106 records display 104 approximate public catalogue housings or labelled donors and 2 visual fallbacks. 5 Spectra Cyc 200 bodies now have verified original-work public permission; geometry and native profiles are unchanged. Hardware revision, optics and accessories remain approximate. Existing source/donor identities, geometry, mode/patch and output exclusions remain qualified.

Approximate planning view; not official venue paperwork or output-ready. Original HitLight symbols only; no source pages, OEM meshes, photos or logos. Original files remain private; modes and patch unverified.

Fixture plot original; visually inspected page(s) 1. Freshness and reuse rights unconfirmed.:
https://lallianceny.org/wp-content/uploads/FGT-House-Plot.pdf · checked 2026-11-03

Published capacity 361 for Florence Gould Theater.:
https://lallianceny.org/rental/florence-gould-theater/ · checked 2026-11-03

Public venue page: https://www.hitlight.app/venues/united-states/l-alliance-new-york-048ce88d

HitLight | hitlight.app