
UPSTAGE ↑

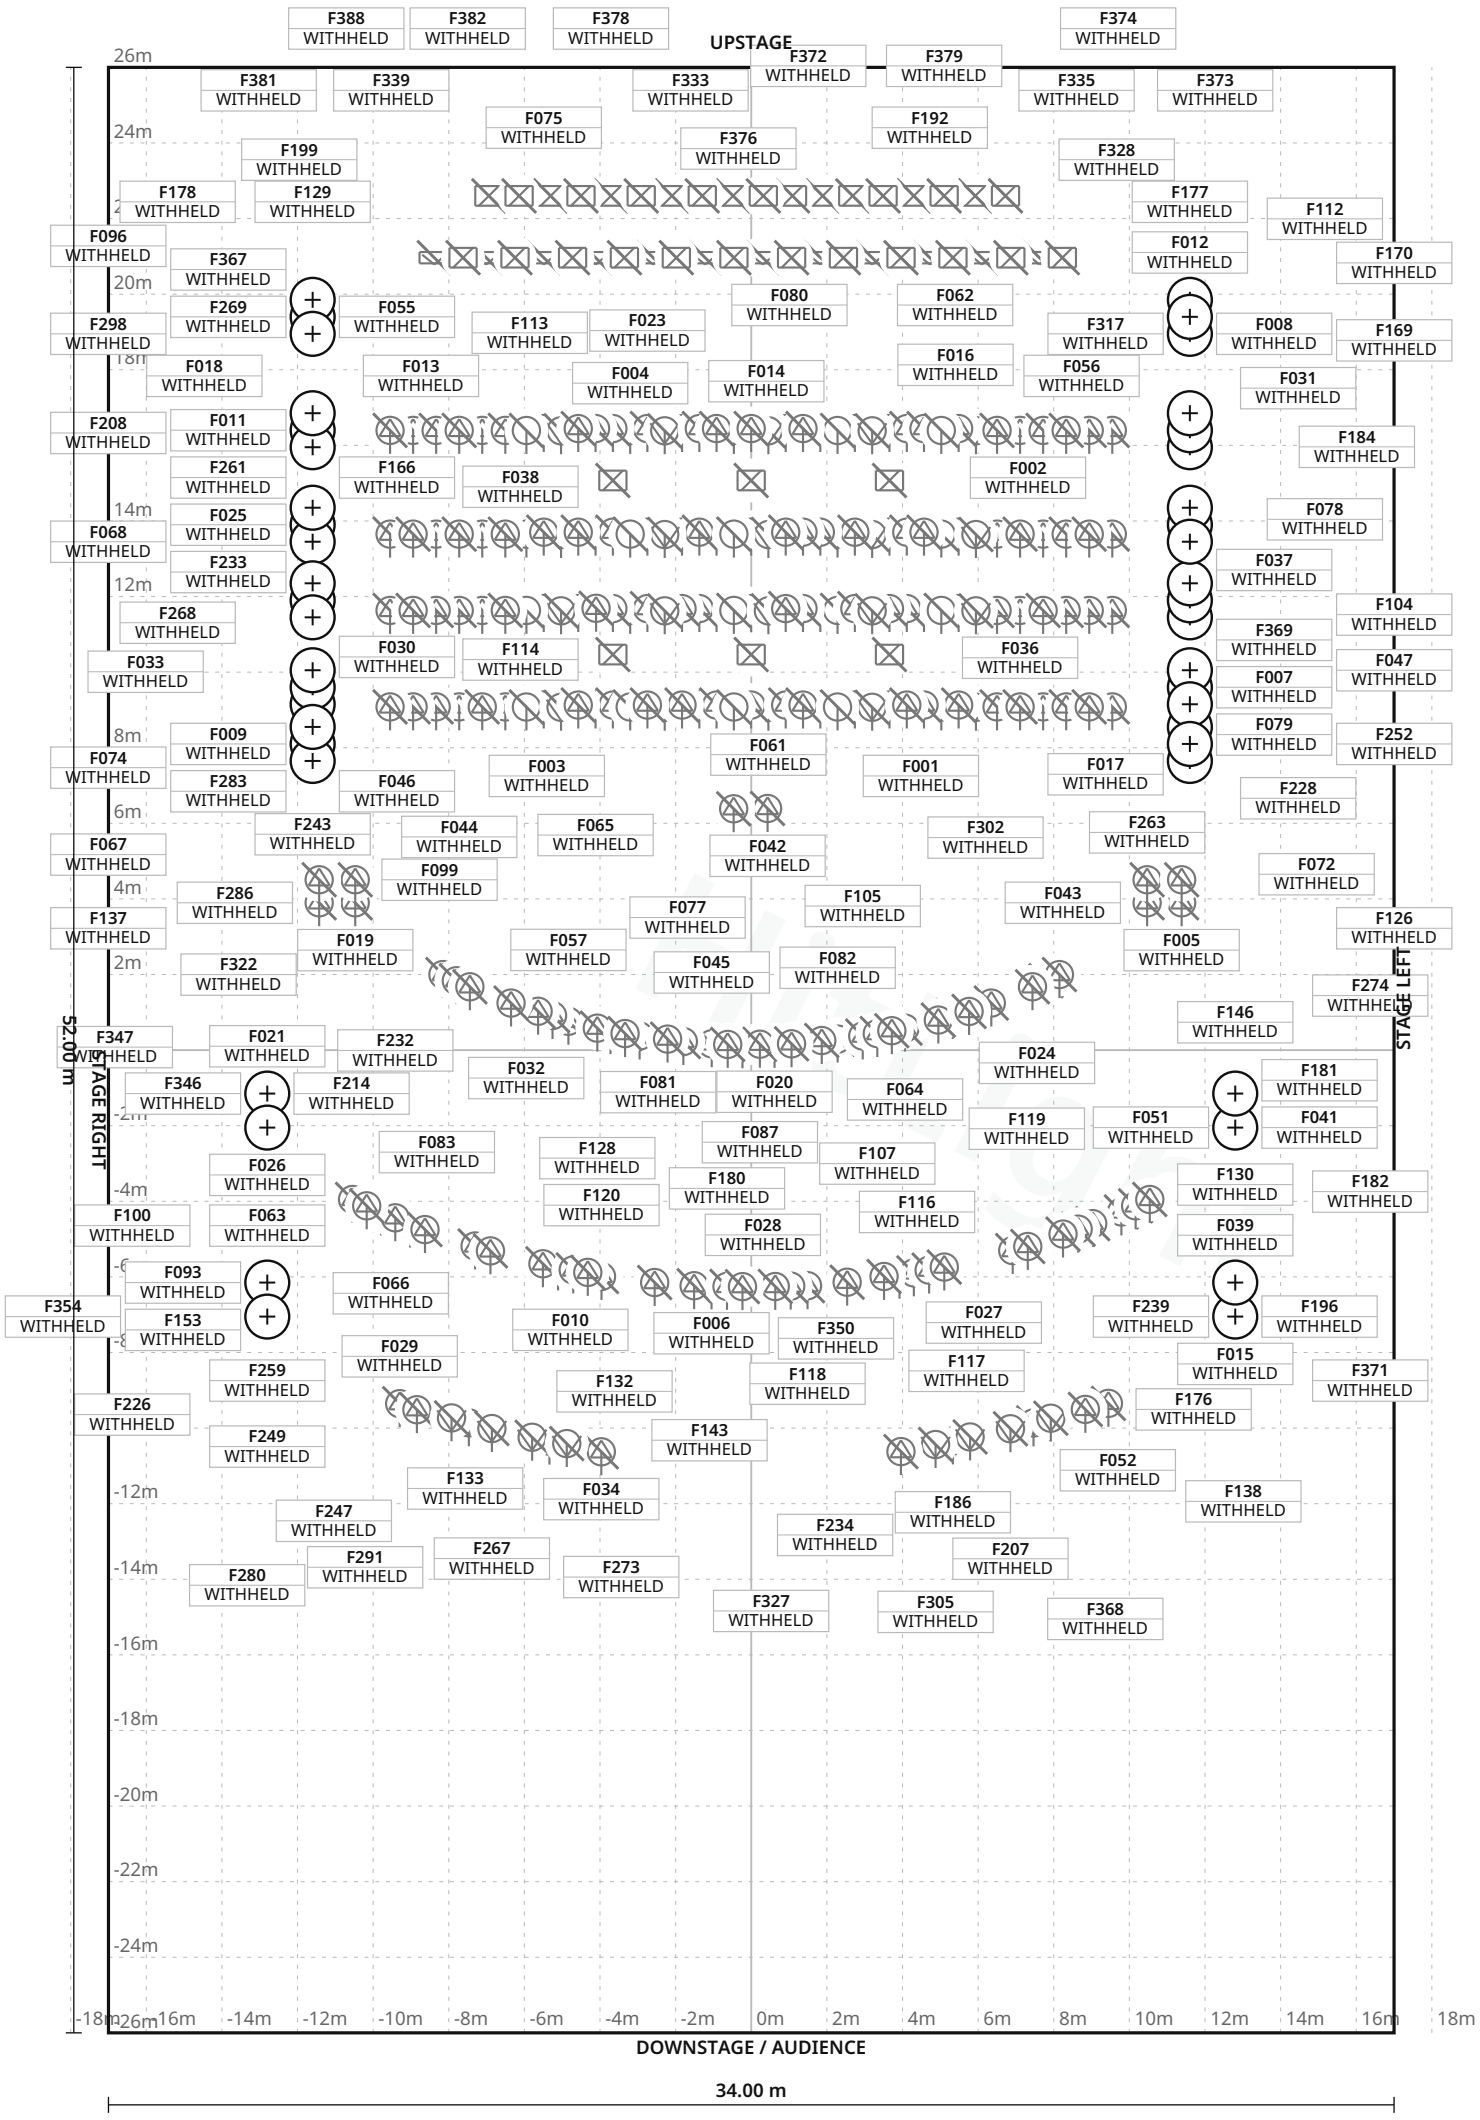

FIXTURE LEGEND

- **Source Four 5** — Profile Spot · 4×
- **Source Four 10** — Profile Spot · 15×
- **Source Four 19** — Profile Spot · 110×
- **Source Four 26** — Profile Spot · 88×
- **Source Four 36** — Profile Spot · 78×
- **Source Four 50** — Profile Spot · 12×
- **Source Four Zoom** 15-30 — Spot Light · 12×
- **CODA1cell** — Cyc Light · 12×
- **CODA2cell** — Other · 12×
- **CONDITIONAL** GROUNDROW — IRIS 1cell — Other · 9×
- **CONDITIONAL** GROUNDROW — IRIS 3cell — Other · 9×
- **ETC SourceFour** PAR MFL — PAR Light · 20×
- **Martin MAC III** — Other · 6×
- **Unidentified8inc** h Fresnel — Spot Light · 20×

Stage 34.00 m W × 52.00 m D · Grid 1 m

247 fixture labels omitted in this view due to crowding · see DMX patch

Luckman Fine Arts Complex · Main room

LIGHT PLOT · PLAN · Main room

HitLight · Luckman Fine Arts Complex

5151 State University Drive, Los Angeles, United States

DWG HL · SCALE 1:200 · metric · PRINT AT 100%

Drawn HitLight

Generated from the saved show

SOURCE 739f4460a7fe

SYMBOL LEGEND

14 TYPES · 407 FIXTURES · COLOUR BY TYPE



ETC Source Four 5

Profile Spot · Unverified · TBC ch · category symbol

4 physical · 4 plotted

4 disabled · 0 unplaced



ETC Source Four 10

Profile Spot · Unverified · TBC ch · category symbol

15 physical · 15 plotted

15 disabled · 0 unplaced



ETC Source Four 19

Profile Spot · Unverified · TBC ch · category symbol

110 physical · 110 plotted

110 disabled · 0 unplaced



ETC Source Four 26

Profile Spot · Unverified · TBC ch · category symbol

88 physical · 88 plotted

88 disabled · 0 unplaced



ETC Source Four 36

Profile Spot · Unverified · TBC ch · category symbol

78 physical · 78 plotted

78 disabled · 0 unplaced



ETC Source Four 50

Profile Spot · Unverified · TBC ch · category symbol

12 physical · 12 plotted

12 disabled · 0 unplaced



ETC Source Four Zoom 15-30

Spot Light · Unverified · TBC ch · category symbol

12 physical · 12 plotted

12 disabled · 0 unplaced

Unverified source fixture CODA1cell

Cyc Light · Unverified · TBC ch · category symbol

12 physical · 12 plotted

12 disabled · 0 unplaced

Luckman Fine Arts Complex · Main room

SYMBOL LEGEND · Main room

HitLight · Luckman Fine Arts Complex

5151 State University Drive, Los Angeles, United States

DWG HL · METRIC

Drawn HitLight

Generated from the saved show

SOURCE 739f4460a7fe

SYMBOL LEGEND · CONTINUED



Unverified source fixture CODA2cell

Other · Unverified · TBC ch · category symbol

12 physical · 12 plotted

12 disabled · 0 unplaced



Unverified source fixture CONDITIONAL GROUNDROW — IRIS 1cell

Other · Unverified · TBC ch · category symbol

9 physical · 9 plotted

9 disabled · 0 unplaced



Unverified source fixture CONDITIONAL GROUNDROW — IRIS 3cell

Other · Unverified · TBC ch · category symbol

9 physical · 9 plotted

9 disabled · 0 unplaced



Unverified source fixture ETC SourceFour PAR MFL

PAR Light · Unverified · TBC ch · category symbol

20 physical · 20 plotted

20 disabled · 0 unplaced



Unverified source fixture Martin MAC III

Other · Unverified · TBC ch · category symbol

6 physical · 6 plotted

6 disabled · 0 unplaced



Unverified source fixture Unidentified8inch Fresnel

Spot Light · Unverified · TBC ch · category symbol

20 physical · 20 plotted

20 disabled · 0 unplaced

Luckman Fine Arts Complex · Main room

SYMBOL LEGEND · Main room

HitLight · Luckman Fine Arts Complex

5151 State University Drive, Los Angeles, United States

DWG HL · METRIC

Drawn HitLight

Generated from the saved show

SOURCE 739f4460a7fe

GENERAL NOTES

1. Source-based lighting plan. Confirm the current rig with the venue.
2. PARTIAL: included fixtures are not a full physical-unit census.
3. DMX PATCH WITHHELD: provisional or unchecked addresses are not published.
4. Room dimensions, trim heights, mounts and focus are planning estimates.
5. Visual-only fixtures remain disabled and unpatched.

HitLight

FIXTURE SCHEDULE

Fixture	Manufacturer / model	Position / mount	Mode / output
VISUAL PLANNING · DMX PATCH WITHHELD			
F001	ETC / Source Four 26	PLOTTED	Unverified · Output excluded
F002	ETC / Source Four 36	PLOTTED	Unverified · Output excluded
F003	ETC / Source Four 36	PLOTTED	Unverified · Output excluded
F004	Unverified source fixture / ETC SourceFour PAR MFL	PLOTTED	Unverified · Output excluded
F005	ETC / Source Four 19	PLOTTED	Unverified · Output excluded
F006	ETC / Source Four 19	PLOTTED	Unverified · Output excluded
F007	ETC / Source Four 36	PLOTTED	Unverified · Output excluded
F008	ETC / Source Four 19	PLOTTED	Unverified · Output excluded
F009	ETC / Source Four 36	PLOTTED	Unverified · Output excluded
F010	ETC / Source Four 5	PLOTTED	Unverified · Output excluded
F011	ETC / Source Four 50	PLOTTED	Unverified · Output excluded
F012	ETC / Source Four 19	PLOTTED	Unverified · Output excluded
F013	ETC / Source Four 26	PLOTTED	Unverified · Output excluded
F014	ETC / Source Four 36	PLOTTED	Unverified · Output excluded
F015	ETC / Source Four 19	PLOTTED	Unverified · Output excluded
F016	ETC / Source Four 36	PLOTTED	Unverified · Output excluded
F017	ETC / Source Four 19	PLOTTED	Unverified · Output excluded
F018	ETC / Source Four 19	PLOTTED	Unverified · Output excluded
F019	ETC / Source Four 26	PLOTTED	Unverified · Output excluded
F020	ETC / Source Four 19	PLOTTED	Unverified · Output excluded

Planning reference only. Confirm installed modes and patch with the venue.

Luckman Fine Arts Complex · Main room

FIXTURE SCHEDULE · Main room

HitLight · Luckman Fine Arts Complex

5151 State University Drive, Los Angeles, United States

DWG HL · METRIC

Drawn HitLight

Generated from the saved show

SOURCE 739f4460a7fe

Fixture	Manufacturer / model	Position / mount	Mode / output
VISUAL PLANNING · DMX PATCH WITHHELD			
F021	ETC / Source Four 19	PLOTTED	Unverified · Output excluded
F022	ETC / Source Four 26	PLOTTED	Unverified · Output excluded
F023	ETC / Source Four 36	PLOTTED	Unverified · Output excluded
F024	ETC / Source Four 19	PLOTTED	Unverified · Output excluded
F025	ETC / Source Four 36	PLOTTED	Unverified · Output excluded
F026	ETC / Source Four 26	PLOTTED	Unverified · Output excluded
F027	ETC / Source Four 19	PLOTTED	Unverified · Output excluded
F028	ETC / Source Four 5	PLOTTED	Unverified · Output excluded
F029	ETC / Source Four 10	PLOTTED	Unverified · Output excluded
F030	ETC / Source Four 19	PLOTTED	Unverified · Output excluded
F031	ETC / Source Four 36	PLOTTED	Unverified · Output excluded
F032	ETC / Source Four 19	PLOTTED	Unverified · Output excluded
F033	ETC / Source Four 26	PLOTTED	Unverified · Output excluded
F034	ETC / Source Four 10	PLOTTED	Unverified · Output excluded
F035	Unverified source fixture / ETC SourceFour PAR MFL	PLOTTED	Unverified · Output excluded
F036	ETC / Source Four 26	PLOTTED	Unverified · Output excluded
F037	ETC / Source Four 19	PLOTTED	Unverified · Output excluded
F038	ETC / Source Four 36	PLOTTED	Unverified · Output excluded
F039	ETC / Source Four 19	PLOTTED	Unverified · Output excluded
F040	ETC / Source Four 36	PLOTTED	Unverified · Output excluded

Planning reference only. Confirm installed modes and patch with the venue.

FIXTURE SCHEDULE · CONTINUED

Fixture	Manufacturer / model	Position / mount	Mode / output
VISUAL PLANNING · DMX PATCH WITHHELD			
F041	ETC / Source Four 19	PLOTTED	Unverified · Output excluded
F042	ETC / Source Four 19	PLOTTED	Unverified · Output excluded
F043	ETC / Source Four 26	PLOTTED	Unverified · Output excluded
F044	ETC / Source Four 26	PLOTTED	Unverified · Output excluded
F045	ETC / Source Four 19	PLOTTED	Unverified · Output excluded
F046	ETC / Source Four 36	PLOTTED	Unverified · Output excluded
F047	ETC / Source Four 19	PLOTTED	Unverified · Output excluded
F048	ETC / Source Four 26	PLOTTED	Unverified · Output excluded
F049	Unverified source fixture / ETC SourceFour PAR MFL	PLOTTED	Unverified · Output excluded
F050	Unverified source fixture / Unidentified8inch Fresnel	PLOTTED	Unverified · Output excluded
F051	ETC / Source Four 26	PLOTTED	Unverified · Output excluded
F052	ETC / Source Four Zoom 15-30	PLOTTED	Unverified · Output excluded
F053	ETC / Source Four 19	PLOTTED	Unverified · Output excluded
F054	Unverified source fixture / ETC SourceFour PAR MFL	PLOTTED	Unverified · Output excluded
F055	ETC / Source Four 36	PLOTTED	Unverified · Output excluded
F056	ETC / Source Four 26	PLOTTED	Unverified · Output excluded
F057	ETC / Source Four 19	PLOTTED	Unverified · Output excluded
F058	ETC / Source Four 36	PLOTTED	Unverified · Output excluded
F059	ETC / Source Four 26	PLOTTED	Unverified · Output excluded
F060	ETC / Source Four 36	PLOTTED	Unverified · Output excluded

Planning reference only. Confirm installed modes and patch with the venue.

Fixture	Manufacturer / model	Position / mount	Mode / output
VISUAL PLANNING · DMX PATCH WITHHELD			
F061	Unverified source fixture / Unidentified8inch Fresnel	PLOTTED	Unverified · Output excluded
F062	Unverified source fixture / CODA1cell	PLOTTED	Unverified · Output excluded
F063	ETC / Source Four 19	PLOTTED	Unverified · Output excluded
F064	ETC / Source Four 19	PLOTTED	Unverified · Output excluded
F065	ETC / Source Four 26	PLOTTED	Unverified · Output excluded
F066	ETC / Source Four 10	PLOTTED	Unverified · Output excluded
F067	ETC / Source Four 50	PLOTTED	Unverified · Output excluded
F068	ETC / Source Four 19	PLOTTED	Unverified · Output excluded
F069	ETC / Source Four 36	PLOTTED	Unverified · Output excluded
F070	ETC / Source Four 36	PLOTTED	Unverified · Output excluded
F071	ETC / Source Four 36	PLOTTED	Unverified · Output excluded
F072	ETC / Source Four 36	PLOTTED	Unverified · Output excluded
F073	Unverified source fixture / Unidentified8inch Fresnel	PLOTTED	Unverified · Output excluded
F074	ETC / Source Four 36	PLOTTED	Unverified · Output excluded
F075	Unverified source fixture / CODA1cell	PLOTTED	Unverified · Output excluded
F076	ETC / Source Four 26	PLOTTED	Unverified · Output excluded
F077	ETC / Source Four 19	PLOTTED	Unverified · Output excluded
F078	ETC / Source Four 26	PLOTTED	Unverified · Output excluded
F079	ETC / Source Four 36	PLOTTED	Unverified · Output excluded
F080	Unverified source fixture / CODA1cell	PLOTTED	Unverified · Output excluded

Planning reference only. Confirm installed modes and patch with the venue.

FIXTURE SCHEDULE · CONTINUED

Fixture	Manufacturer / model	Position / mount	Mode / output
VISUAL PLANNING · DMX PATCH WITHHELD			
F081	ETC / Source Four 19	PLOTTED	Unverified · Output excluded
F082	ETC / Source Four 10	PLOTTED	Unverified · Output excluded
F083	ETC / Source Four 19	PLOTTED	Unverified · Output excluded
F084	ETC / Source Four 26	PLOTTED	Unverified · Output excluded
F085	Unverified source fixture / Unidentified8inch Fresnel	PLOTTED	Unverified · Output excluded
F086	ETC / Source Four 26	PLOTTED	Unverified · Output excluded
F087	ETC / Source Four 19	PLOTTED	Unverified · Output excluded
F088	ETC / Source Four 26	PLOTTED	Unverified · Output excluded
F089	ETC / Source Four 36	PLOTTED	Unverified · Output excluded
F090	ETC / Source Four 26	PLOTTED	Unverified · Output excluded
F091	ETC / Source Four 36	PLOTTED	Unverified · Output excluded
F092	ETC / Source Four 36	PLOTTED	Unverified · Output excluded
F093	ETC / Source Four 19	PLOTTED	Unverified · Output excluded
F094	ETC / Source Four 36	PLOTTED	Unverified · Output excluded
F095	ETC / Source Four 26	PLOTTED	Unverified · Output excluded
F096	ETC / Source Four 26	PLOTTED	Unverified · Output excluded
F097	ETC / Source Four 36	PLOTTED	Unverified · Output excluded
F098	ETC / Source Four 36	PLOTTED	Unverified · Output excluded
F099	ETC / Source Four 26	PLOTTED	Unverified · Output excluded
F100	ETC / Source Four 26	PLOTTED	Unverified · Output excluded

Planning reference only. Confirm installed modes and patch with the venue.

Fixture	Manufacturer / model	Position / mount	Mode / output
VISUAL PLANNING · DMX PATCH WITHHELD			
F101	Unverified source fixture / ETC SourceFour PAR MFL	PLOTTED	Unverified · Output excluded
F102	ETC / Source Four 26	PLOTTED	Unverified · Output excluded
F103	ETC / Source Four 26	PLOTTED	Unverified · Output excluded
F104	ETC / Source Four 19	PLOTTED	Unverified · Output excluded
F105	ETC / Source Four 19	PLOTTED	Unverified · Output excluded
F106	ETC / Source Four 36	PLOTTED	Unverified · Output excluded
F107	ETC / Source Four 19	PLOTTED	Unverified · Output excluded
F108	ETC / Source Four 36	PLOTTED	Unverified · Output excluded
F109	Unverified source fixture / ETC SourceFour PAR MFL	PLOTTED	Unverified · Output excluded
F110	ETC / Source Four 19	PLOTTED	Unverified · Output excluded
F111	ETC / Source Four 36	PLOTTED	Unverified · Output excluded
F112	ETC / Source Four 50	PLOTTED	Unverified · Output excluded
F113	Unverified source fixture / Unidentified8inch Fresnel	PLOTTED	Unverified · Output excluded
F114	ETC / Source Four 36	PLOTTED	Unverified · Output excluded
F115	ETC / Source Four 26	PLOTTED	Unverified · Output excluded
F116	ETC / Source Four 19	PLOTTED	Unverified · Output excluded
F117	ETC / Source Four Zoom 15-30	PLOTTED	Unverified · Output excluded
F118	ETC / Source Four 19	PLOTTED	Unverified · Output excluded
F119	ETC / Source Four 19	PLOTTED	Unverified · Output excluded
F120	ETC / Source Four 19	PLOTTED	Unverified · Output excluded

Planning reference only. Confirm installed modes and patch with the venue.

FIXTURE SCHEDULE · CONTINUED

Fixture	Manufacturer / model	Position / mount	Mode / output
VISUAL PLANNING · DMX PATCH WITHHELD			
F121	ETC / Source Four 26	PLOTTED	Unverified · Output excluded
F122	Unverified source fixture / ETC SourceFour PAR MFL	PLOTTED	Unverified · Output excluded
F123	Unverified source fixture / Unidentified8inch Fresnel	PLOTTED	Unverified · Output excluded
F124	ETC / Source Four 10	PLOTTED	Unverified · Output excluded
F125	ETC / Source Four 19	PLOTTED	Unverified · Output excluded
F126	ETC / Source Four 19	PLOTTED	Unverified · Output excluded
F127	ETC / Source Four 36	PLOTTED	Unverified · Output excluded
F128	ETC / Source Four 19	PLOTTED	Unverified · Output excluded
F129	ETC / Source Four 26	PLOTTED	Unverified · Output excluded
F130	ETC / Source Four 19	PLOTTED	Unverified · Output excluded
F131	ETC / Source Four 26	PLOTTED	Unverified · Output excluded
F132	ETC / Source Four 19	PLOTTED	Unverified · Output excluded
F133	ETC / Source Four Zoom 15-30	PLOTTED	Unverified · Output excluded
F134	ETC / Source Four 36	PLOTTED	Unverified · Output excluded
F135	Unverified source fixture / Unidentified8inch Fresnel	PLOTTED	Unverified · Output excluded
F136	ETC / Source Four 19	PLOTTED	Unverified · Output excluded
F137	ETC / Source Four 19	PLOTTED	Unverified · Output excluded
F138	ETC / Source Four 10	PLOTTED	Unverified · Output excluded
F139	ETC / Source Four 36	PLOTTED	Unverified · Output excluded
F140	ETC / Source Four 26	PLOTTED	Unverified · Output excluded

Planning reference only. Confirm installed modes and patch with the venue.

Fixture	Manufacturer / model	Position / mount	Mode / output
VISUAL PLANNING · DMX PATCH WITHHELD			
F141	ETC / Source Four 26	PLOTTED	Unverified · Output excluded
F142	ETC / Source Four 26	PLOTTED	Unverified · Output excluded
F143	ETC / Source Four 19	PLOTTED	Unverified · Output excluded
F144	ETC / Source Four 26	PLOTTED	Unverified · Output excluded
F145	ETC / Source Four 50	PLOTTED	Unverified · Output excluded
F146	ETC / Source Four 19	PLOTTED	Unverified · Output excluded
F147	ETC / Source Four 26	PLOTTED	Unverified · Output excluded
F148	Unverified source fixture / ETC SourceFour PAR MFL	PLOTTED	Unverified · Output excluded
F149	Unverified source fixture / ETC SourceFour PAR MFL	PLOTTED	Unverified · Output excluded
F150	ETC / Source Four 26	PLOTTED	Unverified · Output excluded
F151	ETC / Source Four 36	PLOTTED	Unverified · Output excluded
F152	ETC / Source Four 36	PLOTTED	Unverified · Output excluded
F153	ETC / Source Four 19	PLOTTED	Unverified · Output excluded
F154	ETC / Source Four 19	PLOTTED	Unverified · Output excluded
F155	ETC / Source Four 36	PLOTTED	Unverified · Output excluded
F156	ETC / Source Four 26	PLOTTED	Unverified · Output excluded
F157	ETC / Source Four 26	PLOTTED	Unverified · Output excluded
F158	Unverified source fixture / Unidentified8inch Fresnel	PLOTTED	Unverified · Output excluded
F159	ETC / Source Four 36	PLOTTED	Unverified · Output excluded
F160	ETC / Source Four 19	PLOTTED	Unverified · Output excluded

Planning reference only. Confirm installed modes and patch with the venue.

FIXTURE SCHEDULE · CONTINUED

Fixture	Manufacturer / model	Position / mount	Mode / output
VISUAL PLANNING · DMX PATCH WITHHELD			
F161	ETC / Source Four 19	PLOTTED	Unverified · Output excluded
F162	ETC / Source Four 26	PLOTTED	Unverified · Output excluded
F163	ETC / Source Four 36	PLOTTED	Unverified · Output excluded
F164	ETC / Source Four 26	PLOTTED	Unverified · Output excluded
F165	ETC / Source Four 19	PLOTTED	Unverified · Output excluded
F166	ETC / Source Four 36	PLOTTED	Unverified · Output excluded
F167	ETC / Source Four 19	PLOTTED	Unverified · Output excluded
F168	ETC / Source Four 19	PLOTTED	Unverified · Output excluded
F169	ETC / Source Four 26	PLOTTED	Unverified · Output excluded
F170	ETC / Source Four 50	PLOTTED	Unverified · Output excluded
F171	ETC / Source Four 26	PLOTTED	Unverified · Output excluded
F172	ETC / Source Four 19	PLOTTED	Unverified · Output excluded
F173	ETC / Source Four 36	PLOTTED	Unverified · Output excluded
F174	ETC / Source Four 36	PLOTTED	Unverified · Output excluded
F175	Unverified source fixture / Unidentified8inch Fresnel	PLOTTED	Unverified · Output excluded
F176	ETC / Source Four 10	PLOTTED	Unverified · Output excluded
F177	ETC / Source Four 26	PLOTTED	Unverified · Output excluded
F178	ETC / Source Four 19	PLOTTED	Unverified · Output excluded
F179	ETC / Source Four 26	PLOTTED	Unverified · Output excluded
F180	ETC / Source Four 19	PLOTTED	Unverified · Output excluded

Planning reference only. Confirm installed modes and patch with the venue.

Luckman Fine Arts Complex · Main room

FIXTURE SCHEDULE · Main room

HitLight · Luckman Fine Arts Complex

5151 State University Drive, Los Angeles, United States

DWG HL · METRIC

Drawn HitLight

Generated from the saved show

SOURCE 739f4460a7fe

Fixture	Manufacturer / model	Position / mount	Mode / output
VISUAL PLANNING · DMX PATCH WITHHELD			
F181	ETC / Source Four 19	PLOTTED	Unverified · Output excluded
F182	ETC / Source Four 26	PLOTTED	Unverified · Output excluded
F183	ETC / Source Four 36	PLOTTED	Unverified · Output excluded
F184	ETC / Source Four 36	PLOTTED	Unverified · Output excluded
F185	ETC / Source Four 26	PLOTTED	Unverified · Output excluded
F186	ETC / Source Four Zoom 15-30	PLOTTED	Unverified · Output excluded
F187	Unverified source fixture / Unidentified8inch Fresnel	PLOTTED	Unverified · Output excluded
F188	ETC / Source Four 19	PLOTTED	Unverified · Output excluded
F189	ETC / Source Four 26	PLOTTED	Unverified · Output excluded
F190	ETC / Source Four 36	PLOTTED	Unverified · Output excluded
F191	ETC / Source Four 36	PLOTTED	Unverified · Output excluded
F192	Unverified source fixture / CODA1cell	PLOTTED	Unverified · Output excluded
F193	ETC / Source Four 19	PLOTTED	Unverified · Output excluded
F194	ETC / Source Four 36	PLOTTED	Unverified · Output excluded
F195	Unverified source fixture / ETC SourceFour PAR MFL	PLOTTED	Unverified · Output excluded
F196	ETC / Source Four 10	PLOTTED	Unverified · Output excluded
F197	ETC / Source Four 36	PLOTTED	Unverified · Output excluded
F198	ETC / Source Four 19	PLOTTED	Unverified · Output excluded
F199	Unverified source fixture / CODA1cell	PLOTTED	Unverified · Output excluded
F200	ETC / Source Four 36	PLOTTED	Unverified · Output excluded

Planning reference only. Confirm installed modes and patch with the venue.

Fixture	Manufacturer / model	Position / mount	Mode / output
VISUAL PLANNING · DMX PATCH WITHHELD			
F201	ETC / Source Four 26	PLOTTED	Unverified · Output excluded
F202	ETC / Source Four 36	PLOTTED	Unverified · Output excluded
F203	ETC / Source Four 26	PLOTTED	Unverified · Output excluded
F204	ETC / Source Four 26	PLOTTED	Unverified · Output excluded
F205	ETC / Source Four 19	PLOTTED	Unverified · Output excluded
F206	Unverified source fixture / CODA1cell	PLOTTED	Unverified · Output excluded
F207	ETC / Source Four Zoom 15-30	PLOTTED	Unverified · Output excluded
F208	ETC / Source Four 50	PLOTTED	Unverified · Output excluded
F209	ETC / Source Four 36	PLOTTED	Unverified · Output excluded
F210	ETC / Source Four 36	PLOTTED	Unverified · Output excluded
F211	ETC / Source Four 5	PLOTTED	Unverified · Output excluded
F212	ETC / Source Four 19	PLOTTED	Unverified · Output excluded
F213	ETC / Source Four 19	PLOTTED	Unverified · Output excluded
F214	ETC / Source Four 19	PLOTTED	Unverified · Output excluded
F215	ETC / Source Four 26	PLOTTED	Unverified · Output excluded
F216	ETC / Source Four 19	PLOTTED	Unverified · Output excluded
F217	ETC / Source Four 36	PLOTTED	Unverified · Output excluded
F218	ETC / Source Four 26	PLOTTED	Unverified · Output excluded
F219	ETC / Source Four 26	PLOTTED	Unverified · Output excluded
F220	ETC / Source Four 5	PLOTTED	Unverified · Output excluded

Planning reference only. Confirm installed modes and patch with the venue.

Fixture	Manufacturer / model	Position / mount	Mode / output
VISUAL PLANNING · DMX PATCH WITHHELD			
F221	Unverified source fixture / Unidentified8inch Fresnel	PLOTTED	Unverified · Output excluded
F222	ETC / Source Four 26	PLOTTED	Unverified · Output excluded
F223	ETC / Source Four 26	PLOTTED	Unverified · Output excluded
F224	ETC / Source Four 36	PLOTTED	Unverified · Output excluded
F225	ETC / Source Four 10	PLOTTED	Unverified · Output excluded
F226	ETC / Source Four 19	PLOTTED	Unverified · Output excluded
F227	Unverified source fixture / ETC SourceFour PAR MFL	PLOTTED	Unverified · Output excluded
F228	ETC / Source Four 26	PLOTTED	Unverified · Output excluded
F229	ETC / Source Four 19	PLOTTED	Unverified · Output excluded
F230	ETC / Source Four 50	PLOTTED	Unverified · Output excluded
F231	Unverified source fixture / ETC SourceFour PAR MFL	PLOTTED	Unverified · Output excluded
F232	ETC / Source Four 19	PLOTTED	Unverified · Output excluded
F233	ETC / Source Four 36	PLOTTED	Unverified · Output excluded
F234	ETC / Source Four Zoom 15-30	PLOTTED	Unverified · Output excluded
F235	Unverified source fixture / Unidentified8inch Fresnel	PLOTTED	Unverified · Output excluded
F236	ETC / Source Four 36	PLOTTED	Unverified · Output excluded
F237	ETC / Source Four 26	PLOTTED	Unverified · Output excluded
F238	ETC / Source Four 36	PLOTTED	Unverified · Output excluded
F239	ETC / Source Four 19	PLOTTED	Unverified · Output excluded
F240	ETC / Source Four 19	PLOTTED	Unverified · Output excluded

Planning reference only. Confirm installed modes and patch with the venue.

Fixture	Manufacturer / model	Position / mount	Mode / output
VISUAL PLANNING · DMX PATCH WITHHELD			
F241	ETC / Source Four 26	PLOTTED	Unverified · Output excluded
F242	ETC / Source Four 19	PLOTTED	Unverified · Output excluded
F243	ETC / Source Four 26	PLOTTED	Unverified · Output excluded
F244	ETC / Source Four 19	PLOTTED	Unverified · Output excluded
F245	ETC / Source Four 19	PLOTTED	Unverified · Output excluded
F246	ETC / Source Four 36	PLOTTED	Unverified · Output excluded
F247	ETC / Source Four Zoom 15-30	PLOTTED	Unverified · Output excluded
F248	ETC / Source Four 26	PLOTTED	Unverified · Output excluded
F249	ETC / Source Four 10	PLOTTED	Unverified · Output excluded
F250	ETC / Source Four 26	PLOTTED	Unverified · Output excluded
F251	ETC / Source Four 36	PLOTTED	Unverified · Output excluded
F252	ETC / Source Four 36	PLOTTED	Unverified · Output excluded
F253	Unverified source fixture / ETC SourceFour PAR MFL	PLOTTED	Unverified · Output excluded
F254	ETC / Source Four 19	PLOTTED	Unverified · Output excluded
F255	ETC / Source Four 19	PLOTTED	Unverified · Output excluded
F256	ETC / Source Four 50	PLOTTED	Unverified · Output excluded
F257	Unverified source fixture / ETC SourceFour PAR MFL	PLOTTED	Unverified · Output excluded
F258	ETC / Source Four 26	PLOTTED	Unverified · Output excluded
F259	ETC / Source Four 19	PLOTTED	Unverified · Output excluded
F260	ETC / Source Four 19	PLOTTED	Unverified · Output excluded

Planning reference only. Confirm installed modes and patch with the venue.

FIXTURE SCHEDULE · CONTINUED

Fixture	Manufacturer / model	Position / mount	Mode / output
VISUAL PLANNING · DMX PATCH WITHHELD			
F261	ETC / Source Four 36	PLOTTED	Unverified · Output excluded
F262	ETC / Source Four 36	PLOTTED	Unverified · Output excluded
F263	ETC / Source Four 26	PLOTTED	Unverified · Output excluded
F264	ETC / Source Four 19	PLOTTED	Unverified · Output excluded
F265	ETC / Source Four 19	PLOTTED	Unverified · Output excluded
F266	ETC / Source Four 19	PLOTTED	Unverified · Output excluded
F267	ETC / Source Four Zoom 15-30	PLOTTED	Unverified · Output excluded
F268	ETC / Source Four 50	PLOTTED	Unverified · Output excluded
F269	ETC / Source Four 50	PLOTTED	Unverified · Output excluded
F270	ETC / Source Four 36	PLOTTED	Unverified · Output excluded
F271	ETC / Source Four 19	PLOTTED	Unverified · Output excluded
F272	ETC / Source Four 26	PLOTTED	Unverified · Output excluded
F273	ETC / Source Four 10	PLOTTED	Unverified · Output excluded
F274	ETC / Source Four 19	PLOTTED	Unverified · Output excluded
F275	Unverified source fixture / Unidentified8inch Fresnel	PLOTTED	Unverified · Output excluded
F276	Unverified source fixture / ETC SourceFour PAR MFL	PLOTTED	Unverified · Output excluded
F277	ETC / Source Four 10	PLOTTED	Unverified · Output excluded
F278	ETC / Source Four 26	PLOTTED	Unverified · Output excluded
F279	ETC / Source Four 26	PLOTTED	Unverified · Output excluded
F280	ETC / Source Four Zoom 15-30	PLOTTED	Unverified · Output excluded

Planning reference only. Confirm installed modes and patch with the venue.

Luckman Fine Arts Complex · Main room

FIXTURE SCHEDULE · Main room

HitLight · Luckman Fine Arts Complex

5151 State University Drive, Los Angeles, United States

DWG HL · METRIC

Drawn HitLight

Generated from the saved show

SOURCE 739f4460a7fe

FIXTURE SCHEDULE · CONTINUED

Fixture	Manufacturer / model	Position / mount	Mode / output
VISUAL PLANNING · DMX PATCH WITHHELD			
F281	ETC / Source Four 10	PLOTTED	Unverified · Output excluded
F282	ETC / Source Four 26	PLOTTED	Unverified · Output excluded
F283	ETC / Source Four 50	PLOTTED	Unverified · Output excluded
F284	ETC / Source Four 36	PLOTTED	Unverified · Output excluded
F285	ETC / Source Four 19	PLOTTED	Unverified · Output excluded
F286	ETC / Source Four 19	PLOTTED	Unverified · Output excluded
F287	ETC / Source Four 26	PLOTTED	Unverified · Output excluded
F288	ETC / Source Four 26	PLOTTED	Unverified · Output excluded
F289	ETC / Source Four 19	PLOTTED	Unverified · Output excluded
F290	ETC / Source Four 26	PLOTTED	Unverified · Output excluded
F291	ETC / Source Four Zoom 15-30	PLOTTED	Unverified · Output excluded
F292	ETC / Source Four 26	PLOTTED	Unverified · Output excluded
F293	Unverified source fixture / Unidentified8inch Fresnel	PLOTTED	Unverified · Output excluded
F294	ETC / Source Four 36	PLOTTED	Unverified · Output excluded
F295	ETC / Source Four 26	PLOTTED	Unverified · Output excluded
F296	ETC / Source Four 36	PLOTTED	Unverified · Output excluded
F297	ETC / Source Four 19	PLOTTED	Unverified · Output excluded
F298	ETC / Source Four 19	PLOTTED	Unverified · Output excluded
F299	Unverified source fixture / Unidentified8inch Fresnel	PLOTTED	Unverified · Output excluded
F300	ETC / Source Four 26	PLOTTED	Unverified · Output excluded

Planning reference only. Confirm installed modes and patch with the venue.

Luckman Fine Arts Complex · Main room

FIXTURE SCHEDULE · Main room

HitLight · Luckman Fine Arts Complex

5151 State University Drive, Los Angeles, United States

DWG HL · METRIC

Drawn HitLight

Generated from the saved show

SOURCE 739f4460a7fe

Fixture	Manufacturer / model	Position / mount	Mode / output
VISUAL PLANNING · DMX PATCH WITHHELD			
F301	Unverified source fixture / ETC SourceFour PAR MFL	PLOTTED	Unverified · Output excluded
F302	ETC / Source Four 26	PLOTTED	Unverified · Output excluded
F303	ETC / Source Four 19	PLOTTED	Unverified · Output excluded
F304	ETC / Source Four 26	PLOTTED	Unverified · Output excluded
F305	ETC / Source Four Zoom 15-30	PLOTTED	Unverified · Output excluded
F306	Unverified source fixture / ETC SourceFour PAR MFL	PLOTTED	Unverified · Output excluded
F307	ETC / Source Four 19	PLOTTED	Unverified · Output excluded
F308	ETC / Source Four 36	PLOTTED	Unverified · Output excluded
F309	ETC / Source Four 26	PLOTTED	Unverified · Output excluded
F310	ETC / Source Four 19	PLOTTED	Unverified · Output excluded
F311	ETC / Source Four 26	PLOTTED	Unverified · Output excluded
F312	Unverified source fixture / Unidentified8inch Fresnel	PLOTTED	Unverified · Output excluded
F313	ETC / Source Four 26	PLOTTED	Unverified · Output excluded
F314	ETC / Source Four 36	PLOTTED	Unverified · Output excluded
F315	ETC / Source Four 36	PLOTTED	Unverified · Output excluded
F316	ETC / Source Four 26	PLOTTED	Unverified · Output excluded
F317	ETC / Source Four 26	PLOTTED	Unverified · Output excluded
F318	Unverified source fixture / Unidentified8inch Fresnel	PLOTTED	Unverified · Output excluded
F319	Unverified source fixture / ETC SourceFour PAR MFL	PLOTTED	Unverified · Output excluded
F320	Unverified source fixture / ETC SourceFour PAR MFL	PLOTTED	Unverified · Output excluded

Planning reference only. Confirm installed modes and patch with the venue.

Fixture	Manufacturer / model	Position / mount	Mode / output
VISUAL PLANNING · DMX PATCH WITHHELD			
F321	Unverified source fixture / Unidentified8inch Fresnel	PLOTTED	Unverified · Output excluded
F322	ETC / Source Four 19	PLOTTED	Unverified · Output excluded
F323	ETC / Source Four 36	PLOTTED	Unverified · Output excluded
F324	ETC / Source Four 36	PLOTTED	Unverified · Output excluded
F325	ETC / Source Four 19	PLOTTED	Unverified · Output excluded
F326	ETC / Source Four 36	PLOTTED	Unverified · Output excluded
F327	ETC / Source Four Zoom 15-30	PLOTTED	Unverified · Output excluded
F328	Unverified source fixture / CODA1cell	PLOTTED	Unverified · Output excluded
F329	ETC / Source Four 26	PLOTTED	Unverified · Output excluded
F330	ETC / Source Four 19	PLOTTED	Unverified · Output excluded
F331	ETC / Source Four 26	PLOTTED	Unverified · Output excluded
F332	ETC / Source Four 19	PLOTTED	Unverified · Output excluded
F333	Unverified source fixture / CODA1cell	PLOTTED	Unverified · Output excluded
F334	ETC / Source Four 19	PLOTTED	Unverified · Output excluded
F335	Unverified source fixture / CODA1cell	PLOTTED	Unverified · Output excluded
F336	ETC / Source Four 36	PLOTTED	Unverified · Output excluded
F337	Unverified source fixture / Unidentified8inch Fresnel	PLOTTED	Unverified · Output excluded
F338	ETC / Source Four 26	PLOTTED	Unverified · Output excluded
F339	Unverified source fixture / CODA1cell	PLOTTED	Unverified · Output excluded
F340	ETC / Source Four 36	PLOTTED	Unverified · Output excluded

Planning reference only. Confirm installed modes and patch with the venue.

Fixture	Manufacturer / model	Position / mount	Mode / output
VISUAL PLANNING · DMX PATCH WITHHELD			
F341	ETC / Source Four 19	PLOTTED	Unverified · Output excluded
F342	ETC / Source Four 26	PLOTTED	Unverified · Output excluded
F343	ETC / Source Four 26	PLOTTED	Unverified · Output excluded
F344	ETC / Source Four 19	PLOTTED	Unverified · Output excluded
F345	ETC / Source Four 19	PLOTTED	Unverified · Output excluded
F346	ETC / Source Four 19	PLOTTED	Unverified · Output excluded
F347	ETC / Source Four 19	PLOTTED	Unverified · Output excluded
F348	ETC / Source Four 19	PLOTTED	Unverified · Output excluded
F349	Unverified source fixture / ETC SourceFour PAR MFL	PLOTTED	Unverified · Output excluded
F350	ETC / Source Four 19	PLOTTED	Unverified · Output excluded
F351	ETC / Source Four 36	PLOTTED	Unverified · Output excluded
F352	ETC / Source Four 19	PLOTTED	Unverified · Output excluded
F353	ETC / Source Four 19	PLOTTED	Unverified · Output excluded
F354	ETC / Source Four 19	PLOTTED	Unverified · Output excluded
F355	ETC / Source Four 19	PLOTTED	Unverified · Output excluded
F356	ETC / Source Four 19	PLOTTED	Unverified · Output excluded
F357	Unverified source fixture / Unidentified8inch Fresnel	PLOTTED	Unverified · Output excluded
F358	Unverified source fixture / CODA1cell	PLOTTED	Unverified · Output excluded
F359	ETC / Source Four 36	PLOTTED	Unverified · Output excluded
F360	ETC / Source Four 26	PLOTTED	Unverified · Output excluded

Planning reference only. Confirm installed modes and patch with the venue.

FIXTURE SCHEDULE · CONTINUED

Fixture	Manufacturer / model	Position / mount	Mode / output
VISUAL PLANNING · DMX PATCH WITHHELD			
F361	ETC / Source Four 36	PLOTTED	Unverified · Output excluded
F362	ETC / Source Four 19	PLOTTED	Unverified · Output excluded
F363	ETC / Source Four 26	PLOTTED	Unverified · Output excluded
F364	Unverified source fixture / CODA1cell	PLOTTED	Unverified · Output excluded
F365	ETC / Source Four 10	PLOTTED	Unverified · Output excluded
F366	ETC / Source Four 19	PLOTTED	Unverified · Output excluded
F367	ETC / Source Four 36	PLOTTED	Unverified · Output excluded
F368	ETC / Source Four 10	PLOTTED	Unverified · Output excluded
F369	ETC / Source Four 50	PLOTTED	Unverified · Output excluded
F370	ETC / Source Four 26	PLOTTED	Unverified · Output excluded
F371	ETC / Source Four 19	PLOTTED	Unverified · Output excluded
F372	Unverified source fixture / CONDITIONAL GROUNDROW — IRIS 1cell	PLOTTED	Unverified · Output excluded
F373	Unverified source fixture / CODA2cell	PLOTTED	Unverified · Output excluded
F374	Unverified source fixture / CONDITIONAL GROUNDROW — IRIS 1cell	PLOTTED	Unverified · Output excluded
F375	Unverified source fixture / CODA2cell	PLOTTED	Unverified · Output excluded
F376	Unverified source fixture / CONDITIONAL GROUNDROW — IRIS 3cell	PLOTTED	Unverified · Output excluded
F377	Unverified source fixture / CODA2cell	PLOTTED	Unverified · Output excluded
F378	Unverified source fixture / CONDITIONAL GROUNDROW — IRIS 1cell	PLOTTED	Unverified · Output excluded
F379	Unverified source fixture / CONDITIONAL GROUNDROW — IRIS 3cell	PLOTTED	Unverified · Output excluded
F380	Unverified source fixture / CONDITIONAL GROUNDROW — IRIS 1cell	PLOTTED	Unverified · Output excluded

Planning reference only. Confirm installed modes and patch with the venue.

Luckman Fine Arts Complex · Main room

FIXTURE SCHEDULE · Main room

HitLight · Luckman Fine Arts Complex

5151 State University Drive, Los Angeles, United States

DWG HL · METRIC

Drawn HitLight

Generated from the saved show

SOURCE 739f4460a7fe

FIXTURE SCHEDULE · CONTINUED

Fixture	Manufacturer / model	Position / mount	Mode / output
VISUAL PLANNING · DMX PATCH WITHHELD			
F381	Unverified source fixture / CODA2cell	PLOTTED	Unverified · Output excluded
F382	Unverified source fixture / CONDITIONAL GROUNDROW — IRIS 1cell	PLOTTED	Unverified · Output excluded
F383	Unverified source fixture / Martin MAC III	PLOTTED	Unverified · Output excluded
F384	Unverified source fixture / Martin MAC III	PLOTTED	Unverified · Output excluded
F385	Unverified source fixture / CODA2cell	PLOTTED	Unverified · Output excluded
F386	Unverified source fixture / CONDITIONAL GROUNDROW — IRIS 1cell	PLOTTED	Unverified · Output excluded
F387	Unverified source fixture / CODA2cell	PLOTTED	Unverified · Output excluded
F388	Unverified source fixture / CONDITIONAL GROUNDROW — IRIS 1cell	PLOTTED	Unverified · Output excluded
F389	Unverified source fixture / CODA2cell	PLOTTED	Unverified · Output excluded
F390	Unverified source fixture / CONDITIONAL GROUNDROW — IRIS 3cell	PLOTTED	Unverified · Output excluded
F391	Unverified source fixture / CONDITIONAL GROUNDROW — IRIS 1cell	PLOTTED	Unverified · Output excluded
F392	Unverified source fixture / CODA2cell	PLOTTED	Unverified · Output excluded
F393	Unverified source fixture / CONDITIONAL GROUNDROW — IRIS 3cell	PLOTTED	Unverified · Output excluded
F394	Unverified source fixture / Martin MAC III	PLOTTED	Unverified · Output excluded
F395	Unverified source fixture / Martin MAC III	PLOTTED	Unverified · Output excluded
F396	Unverified source fixture / CONDITIONAL GROUNDROW — IRIS 1cell	PLOTTED	Unverified · Output excluded
F397	Unverified source fixture / CONDITIONAL GROUNDROW — IRIS 3cell	PLOTTED	Unverified · Output excluded
F398	Unverified source fixture / CONDITIONAL GROUNDROW — IRIS 3cell	PLOTTED	Unverified · Output excluded
F399	Unverified source fixture / CODA2cell	PLOTTED	Unverified · Output excluded
F400	Unverified source fixture / CONDITIONAL GROUNDROW — IRIS 3cell	PLOTTED	Unverified · Output excluded

Planning reference only. Confirm installed modes and patch with the venue.

Fixture	Manufacturer / model	Position / mount	Mode / output
VISUAL PLANNING · DMX PATCH WITHHELD			
F401	Unverified source fixture / CODA2cell	PLOTTED	Unverified · Output excluded
F402	Unverified source fixture / CONDITIONAL GROUNDROW — IRIS 3cell	PLOTTED	Unverified · Output excluded
F403	Unverified source fixture / CODA2cell	PLOTTED	Unverified · Output excluded
F404	Unverified source fixture / Martin MAC III	PLOTTED	Unverified · Output excluded
F405	Unverified source fixture / Martin MAC III	PLOTTED	Unverified · Output excluded
F406	Unverified source fixture / CODA2cell	PLOTTED	Unverified · Output excluded
F407	Unverified source fixture / CONDITIONAL GROUNDROW — IRIS 3cell	PLOTTED	Unverified · Output excluded

Planning reference only. Confirm installed modes and patch with the venue.

HitLight

Luckman Fine Arts Complex · Main room

FIXTURE SCHEDULE · Main room

HitLight · Luckman Fine Arts Complex

5151 State University Drive, Los Angeles, United States

DWG HL · METRIC

Drawn HitLight

Generated from the saved show

SOURCE 739f4460a7fe

VALIDATION APPENDIX

WARNING · PATCH_WITHHELD

DMX patch facts are withheld pending source verification. This planning document cannot be used for hardware output.

Objects: — · Remediation: review the source facts and regenerate.

ERROR · STAGE_DIMENSIONS_UNCONFIRMED

Confirm the stage dimensions before producing a final technical document.

Objects: Main room · Remediation: review the source facts and regenerate.

WARNING · MODE_UNVERIFIED

DMX modes are unverified; output remains excluded.

Objects: F001–F407 · Remediation: review the source facts and regenerate.

WARNING · FIXTURE_DISABLED

Fixtures are disabled for this visual planning reconstruction.

Objects: F001–F407 · Remediation: review the source facts and regenerate.

WARNING · TITLE_METADATA_INCOMPLETE

Some professional title-block metadata is missing; the document will show an em dash.

Objects: 0ff1e0db1b0444dbdcbb5620 · Remediation: review the source facts and regenerate.

HitLight

VENUE & DRAWING SOURCES

Luckman Fine Arts Complex

Main room · House rig

5151 State University Drive, Los Angeles, CA, US

https://theluckman.org/rent-our-facilities/

Sources checked 2026-11-03

Generated by HitLight from the reviewed partial Luckman Fine Arts Complex reconstruction. Venue sources are cited as facts; their original artwork remains private.

Symbols: HitLight-owned category artwork. No manufacturer model geometry or original source pages included.

Fixture positions follow the venue’s published lighting plot; the currently installed rig is not verified.

407 source-based fixture records retain their original printed source identities. The current public view has 371 catalogue body references and 36 visual fallbacks. Installed modes and DMX patch are unverified; all original output exclusions remain.

Fixture heights are approximate; trim heights may differ from the drawing.

407 individually located housings from the February2018 revision. The usedkey differs by12 additional conventional profiles and one unlocated PAR; the visible plot governs placement.

371 positions use proper catalogue bodies or labelled donors. Twelve CODA2, eighteen IRIS and six MACIII housings remain neutral pending proper models/sourcebinding. Eighteen IRIS groundrow units are conditional upon request.

Printed feetgrid, working trims and boom-height labels inform geometry. Floor/FOH/box registrations, arm spacing, focus and clearance tiers are estimates. Current installation is unverified.

All fixtures are excluded from output; physical rigging, patch and control are unverified.

Existing Colortran 8-inch Fresnel / Source Four PAR references now use newly authored approximate public housings. Body details, lens shape and manual bracket pose are estimates. Native controls, fixtures and layout are unchanged. Other-make and unidentified source fixtures using a labelled mechanical donor remain substitutes; this update does not identify installed models, optics or lamp ratings, or establish hardware, clearance or photometric acceptance.

Room dimensions, trim heights, mounts and focus are planning estimates.

Visual-only fixtures remain disabled and unpatched.

Original HitLight category symbols only; source pages, manufacturer meshes, photos and logos are not embedded.

Original documents remain private. This plan is not official venue paperwork or an output-ready installation.

Fixture plot original; visually inspected page(s) 1. Freshness and reuse rights unconfirmed.: https://theluckman.org/wp-content/uploads/2023/03/7-LuckmanRepPlotFULLARCHD.pdf · checked 2026-11-03

Published capacity 1152 for Main theatre.: https://theluckman.org/rent-our-facilities/ · checked 2026-11-03

Public venue page: https://www.hitlight.app/venues/united-states/luckman-fine-arts-complex-0ff1e0db

HitLight | hitlight.app