
UPSTAGE

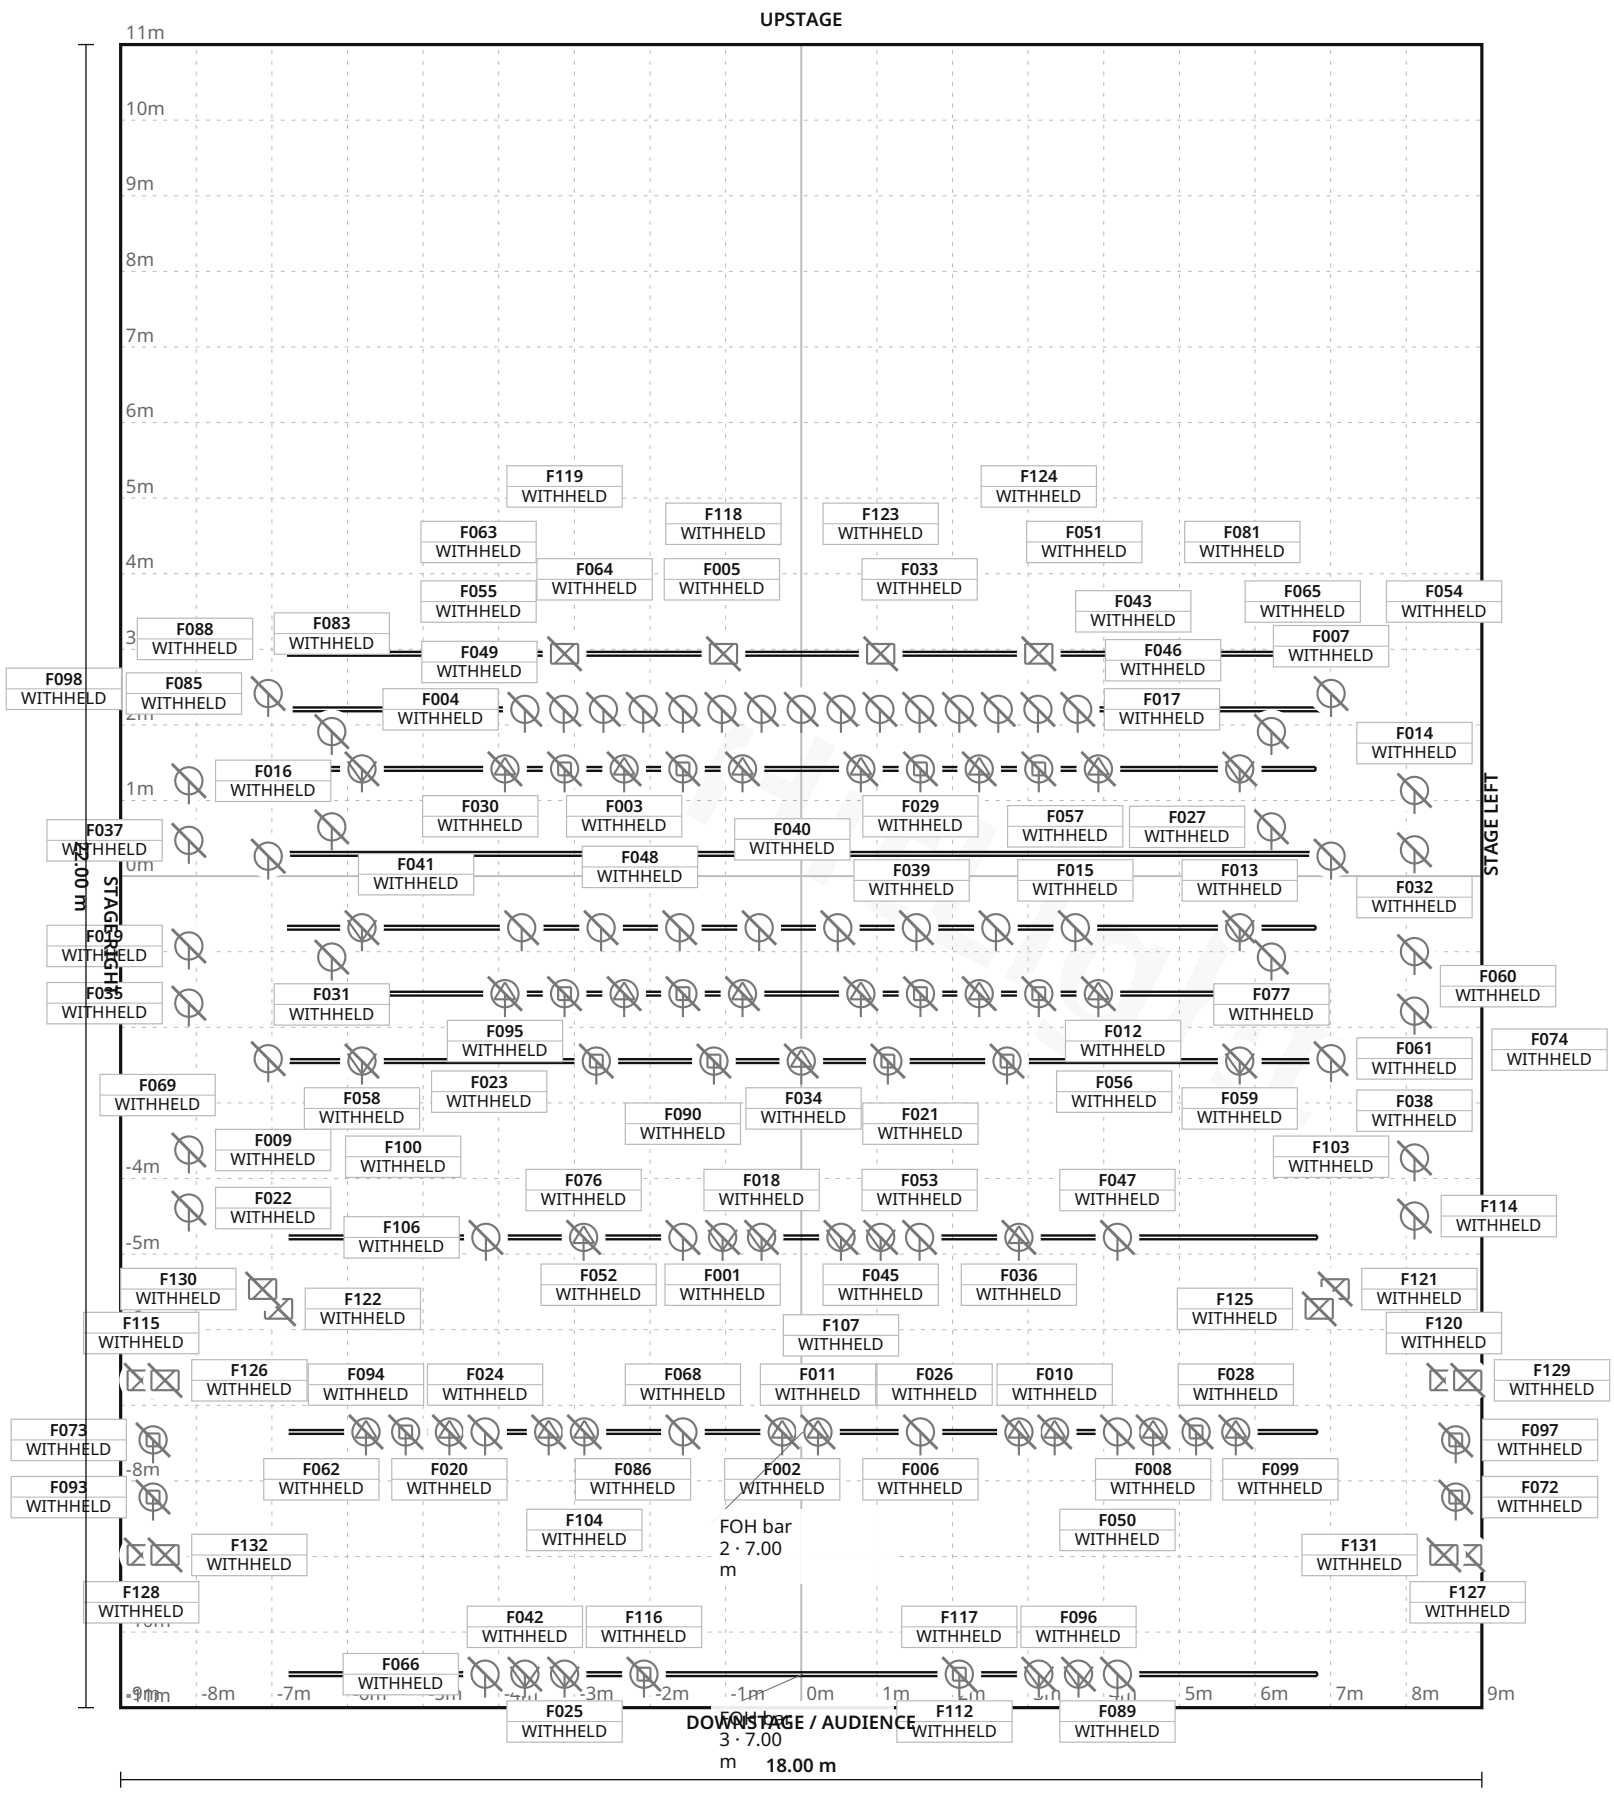

FIXTURE LEGEND

- **Rogue R1 Spot** — Profile Spot · 4×
- **Rogue R2 Spot** — Profile Spot · 12×
- **Rogue R2 Wash** — Moving Head · 2×
- **Source Four 36** — Profile Spot · 9×
- **MAC 250 Wash** — Moving Head · 2×
- **Chauvet Colorado** — Tri-Tour7 — PAR Light · 13×
- **Chauvet Ovation** — B-1965FC — Other · 4×
- **Equinox 260ZR** — Wash — Moving Head · 16×
- **ETC Source 4** — 15-30 — Spot Light · 14×
- **Generic 1200W** — Flood — PAR Light · 10×
- **James Thomas** — PAR64 (CP62) — PAR Light · 34×
- **Side-bar unit** — Other · 12×

Stage 18.00 m W × 22.00 m D · Grid 1 m

21 fixture labels omitted in this view due to crowding · see DMX patch

Millfield Theatre · Main room

LIGHT PLOT · PLAN · Main room

HitLight · Millfield Theatre

London, United Kingdom

DWG HL · SCALE 1:100 · metric · PRINT AT 100%

Drawn HitLight

Generated from the saved show

SOURCE fd2669734c43

SYMBOL LEGEND

12 TYPES · 132 FIXTURES · COLOUR BY TYPE



Chauvet Professional Rogue R1 Spot
Profile Spot · Unverified · TBC ch · category symbol
4 physical · 4 plotted
4 disabled · 0 unplaced



Chauvet Professional Rogue R2 Spot
Profile Spot · Unverified · TBC ch · category symbol
12 physical · 12 plotted
12 disabled · 0 unplaced



Chauvet Professional Rogue R2 Wash
Moving Head · Unverified · TBC ch · category symbol
2 physical · 2 plotted
2 disabled · 0 unplaced



ETC Source Four 36
Profile Spot · Unverified · TBC ch · category symbol
9 physical · 9 plotted
9 disabled · 0 unplaced



Martin MAC 250 Wash
Moving Head · Unverified · TBC ch · category symbol
2 physical · 2 plotted
2 disabled · 0 unplaced



Unverified source fixture Chauvet Colorado Tri-Tour7
PAR Light · Unverified · TBC ch · category symbol
13 physical · 13 plotted
13 disabled · 0 unplaced



Unverified source fixture Chauvet Ovation B-1965FC
Other · Unverified · TBC ch · category symbol
4 physical · 4 plotted
4 disabled · 0 unplaced



Unverified source fixture Equinox 260ZR Wash
Moving Head · Unverified · TBC ch · category symbol
16 physical · 16 plotted
16 disabled · 0 unplaced

Millfield Theatre · Main room

SYMBOL LEGEND · Main room
HitLight · Millfield Theatre
London, United Kingdom

DWG HL · METRIC
Drawn HitLight
Generated from the saved show
SOURCE fd2669734c43

SYMBOL LEGEND · CONTINUED

12 TYPES · 132 FIXTURES · COLOUR BY TYPE



Unverified source fixture ETC Source 4 15-30

Spot Light · Unverified · TBC ch · category symbol

14 physical · 14 plotted

14 disabled · 0 unplaced



Unverified source fixture Generic 1200W Flood

PAR Light · Unverified · TBC ch · category symbol

10 physical · 10 plotted

10 disabled · 0 unplaced



Unverified source fixture James Thomas PAR64 (CP62)

PAR Light · Unverified · TBC ch · category symbol

34 physical · 34 plotted

34 disabled · 0 unplaced



Unverified source fixture Side-bar unit

Other · Unverified · TBC ch · category symbol

12 physical · 12 plotted

12 disabled · 0 unplaced

HitLight

Millfield Theatre · Main room

SYMBOL LEGEND · Main room

HitLight · Millfield Theatre

London, United Kingdom

DWG HL · METRIC

Drawn HitLight

Generated from the saved show

SOURCE fd2669734c43

GENERAL NOTES

1. Source-based lighting plan. Confirm the current rig with the venue.
2. PARTIAL: included fixtures are not a full physical-unit census.
3. DMX PATCH WITHHELD: provisional or unchecked addresses are not published.
4. Approximate planning view; not official venue paperwork or output-ready. Original HitLight symbols only; no source pages, OEM meshes, photos or logos. Original files remain private; modes and patch unverified.

HitLight

STAGE ELEMENTS

NAME	TYPE	POSITION	TRIM / SIZE
FOH bar 2	pipe	X 0.02 m · Z 7.35 m	7.00 m · 13.60 m W × 0.05 m D
Bar B	pipe	X 0.00 m · Z -1.42 m	7.00 m · 13.60 m W × 0.05 m D
Cyc bar	pipe	X 0.00 m · Z -2.94 m	7.00 m · 13.60 m W × 0.05 m D
Bar A	pipe	X 0.07 m · Z -2.21 m	7.00 m · 13.60 m W × 0.05 m D
Bar D	pipe	X 0.00 m · Z 0.68 m	7.00 m · 13.60 m W × 0.05 m D
Bar F	pipe	X 0.00 m · Z 2.45 m	7.00 m · 13.60 m W × 0.05 m D
FOH bar 3	pipe	X 0.02 m · Z 10.56 m	7.00 m · 13.60 m W × 0.05 m D
Bar C	pipe	X 0.00 m · Z -0.29 m	7.00 m · 13.60 m W × 0.05 m D
Bar E	pipe	X -0.03 m · Z 1.55 m	7.00 m · 13.60 m W × 0.05 m D
FOH bar 1	pipe	X 0.02 m · Z 4.78 m	7.00 m · 13.60 m W × 0.05 m D

Millfield Theatre · Main room

STAGE ELEMENTS · Main room

HitLight · Millfield Theatre

London, United Kingdom

DWG HL · METRIC

Drawn HitLight

Generated from the saved show

SOURCE fd2669734c43

FIXTURE SCHEDULE

Fixture	Manufacturer / model	Position / mount	Mode / output
VISUAL PLANNING · DMX PATCH WITHHELD			
F001	Unverified source fixture / ETC Source 4 15-30	FOH bar 1	Unverified · Output excluded
F002	ETC / Source Four 36	FOH bar 2	Unverified · Output excluded
F003	Chauvet Professional / Rogue R2 Spot	Bar B	Unverified · Output excluded
F004	Unverified source fixture / James Thomas PAR64 (CP62)	Bar A	Unverified · Output excluded
F005	Unverified source fixture / Chauvet Colorado Tri-Tour7	Bar A	Unverified · Output excluded
F006	Unverified source fixture / Generic 1200W Flood	FOH bar 2	Unverified · Output excluded
F007	Unverified source fixture / James Thomas PAR64 (CP62)	PLOTTED	Unverified · Output excluded
F008	Chauvet Professional / Rogue R1 Spot	FOH bar 2	Unverified · Output excluded
F009	Unverified source fixture / James Thomas PAR64 (CP62)	PLOTTED	Unverified · Output excluded
F010	ETC / Source Four 36	FOH bar 2	Unverified · Output excluded
F011	ETC / Source Four 36	FOH bar 2	Unverified · Output excluded
F012	Unverified source fixture / Equinox 260ZR Wash	Bar E	Unverified · Output excluded
F013	Unverified source fixture / ETC Source 4 15-30	Bar D	Unverified · Output excluded
F014	Unverified source fixture / James Thomas PAR64 (CP62)	PLOTTED	Unverified · Output excluded
F015	Unverified source fixture / James Thomas PAR64 (CP62)	Bar D	Unverified · Output excluded
F016	Unverified source fixture / James Thomas PAR64 (CP62)	PLOTTED	Unverified · Output excluded
F017	Unverified source fixture / James Thomas PAR64 (CP62)	Bar A	Unverified · Output excluded
F018	Unverified source fixture / ETC Source 4 15-30	FOH bar 1	Unverified · Output excluded
F019	Unverified source fixture / James Thomas PAR64 (CP62)	PLOTTED	Unverified · Output excluded
F020	Chauvet Professional / Rogue R1 Spot	FOH bar 2	Unverified · Output excluded

Planning reference only. Confirm installed modes and patch with the venue.

Millfield Theatre · Main room

FIXTURE SCHEDULE · Main room

HitLight · Millfield Theatre

London, United Kingdom

DWG HL · METRIC

Drawn HitLight

Generated from the saved show

SOURCE fd2669734c43

Fixture	Manufacturer / model	Position / mount	Mode / output
VISUAL PLANNING · DMX PATCH WITHHELD			
F021	Unverified source fixture / Equinox 260ZR Wash	Bar E	Unverified · Output excluded
F022	Unverified source fixture / James Thomas PAR64 (CP62)	PLOTTED	Unverified · Output excluded
F023	Chauvet Professional / Rogue R2 Spot	Bar E	Unverified · Output excluded
F024	Unverified source fixture / Generic 1200W Flood	FOH bar 2	Unverified · Output excluded
F025	Unverified source fixture / ETC Source 4 15-30	FOH bar 3	Unverified · Output excluded
F026	ETC / Source Four 36	FOH bar 2	Unverified · Output excluded
F027	Unverified source fixture / Chauvet Colorado Tri-Tour7	PLOTTED	Unverified · Output excluded
F028	Chauvet Professional / Rogue R1 Spot	FOH bar 2	Unverified · Output excluded
F029	Unverified source fixture / Equinox 260ZR Wash	Bar B	Unverified · Output excluded
F030	Unverified source fixture / Equinox 260ZR Wash	Bar B	Unverified · Output excluded
F031	Unverified source fixture / Chauvet Colorado Tri-Tour7	PLOTTED	Unverified · Output excluded
F032	Unverified source fixture / James Thomas PAR64 (CP62)	PLOTTED	Unverified · Output excluded
F033	Unverified source fixture / James Thomas PAR64 (CP62)	Bar A	Unverified · Output excluded
F034	Unverified source fixture / Equinox 260ZR Wash	Bar F	Unverified · Output excluded
F035	Unverified source fixture / James Thomas PAR64 (CP62)	PLOTTED	Unverified · Output excluded
F036	ETC / Source Four 36	FOH bar 1	Unverified · Output excluded
F037	Unverified source fixture / James Thomas PAR64 (CP62)	PLOTTED	Unverified · Output excluded
F038	Unverified source fixture / James Thomas PAR64 (CP62)	PLOTTED	Unverified · Output excluded
F039	Unverified source fixture / James Thomas PAR64 (CP62)	Bar D	Unverified · Output excluded
F040	Unverified source fixture / Chauvet Colorado Tri-Tour7	Bar A	Unverified · Output excluded

Planning reference only. Confirm installed modes and patch with the venue.

Fixture	Manufacturer / model	Position / mount	Mode / output
VISUAL PLANNING · DMX PATCH WITHHELD			
F041	Unverified source fixture / Chauvet Colorado Tri-Tour7	PLOTTED	Unverified · Output excluded
F042	Unverified source fixture / ETC Source 4 15-30	FOH bar 3	Unverified · Output excluded
F043	Unverified source fixture / James Thomas PAR64 (CP62)	Bar A	Unverified · Output excluded
F044	Chauvet Professional / Rogue R2 Spot	Bar B	Unverified · Output excluded
F045	Unverified source fixture / ETC Source 4 15-30	FOH bar 1	Unverified · Output excluded
F046	Unverified source fixture / Chauvet Colorado Tri-Tour7	PLOTTED	Unverified · Output excluded
F047	Unverified source fixture / Generic 1200W Flood	FOH bar 1	Unverified · Output excluded
F048	Chauvet Professional / Rogue R2 Spot	Bar B	Unverified · Output excluded
F049	Unverified source fixture / Chauvet Colorado Tri-Tour7	Bar A	Unverified · Output excluded
F050	Unverified source fixture / Generic 1200W Flood	FOH bar 2	Unverified · Output excluded
F051	Unverified source fixture / Chauvet Colorado Tri-Tour7	Bar A	Unverified · Output excluded
F052	Unverified source fixture / Generic 1200W Flood	FOH bar 1	Unverified · Output excluded
F053	Unverified source fixture / Generic 1200W Flood	FOH bar 1	Unverified · Output excluded
F054	Unverified source fixture / ETC Source 4 15-30	Bar B	Unverified · Output excluded
F055	Unverified source fixture / Equinox 260ZR Wash	Bar B	Unverified · Output excluded
F056	Chauvet Professional / Rogue R2 Spot	Bar E	Unverified · Output excluded
F057	Chauvet Professional / Rogue R2 Spot	Bar E	Unverified · Output excluded
F058	Unverified source fixture / ETC Source 4 15-30	Bar F	Unverified · Output excluded
F059	Unverified source fixture / ETC Source 4 15-30	Bar F	Unverified · Output excluded
F060	Unverified source fixture / James Thomas PAR64 (CP62)	PLOTTED	Unverified · Output excluded

Planning reference only. Confirm installed modes and patch with the venue.

Fixture	Manufacturer / model	Position / mount	Mode / output
VISUAL PLANNING · DMX PATCH WITHHELD			
F061	Unverified source fixture / James Thomas PAR64 (CP62)	PLOTTED	Unverified · Output excluded
F062	Chauvet Professional / Rogue R2 Wash	FOH bar 2	Unverified · Output excluded
F063	Unverified source fixture / James Thomas PAR64 (CP62)	Bar A	Unverified · Output excluded
F064	Unverified source fixture / James Thomas PAR64 (CP62)	Bar A	Unverified · Output excluded
F065	Chauvet Professional / Rogue R2 Spot	Bar B	Unverified · Output excluded
F066	Unverified source fixture / Generic 1200W Flood	FOH bar 3	Unverified · Output excluded
F067	Unverified source fixture / James Thomas PAR64 (CP62)	Bar D	Unverified · Output excluded
F068	Unverified source fixture / Generic 1200W Flood	FOH bar 2	Unverified · Output excluded
F069	Unverified source fixture / ETC Source 4 15-30	Bar D	Unverified · Output excluded
F070	Unverified source fixture / James Thomas PAR64 (CP62)	Bar A	Unverified · Output excluded
F071	Unverified source fixture / James Thomas PAR64 (CP62)	Bar D	Unverified · Output excluded
F072	Unverified source fixture / Equinox 260ZR Wash	PLOTTED	Unverified · Output excluded
F073	Unverified source fixture / Equinox 260ZR Wash	PLOTTED	Unverified · Output excluded
F074	Unverified source fixture / James Thomas PAR64 (CP62)	PLOTTED	Unverified · Output excluded
F075	Unverified source fixture / James Thomas PAR64 (CP62)	Bar D	Unverified · Output excluded
F076	ETC / Source Four 36	FOH bar 1	Unverified · Output excluded
F077	Unverified source fixture / Chauvet Colorado Tri-Tour7	PLOTTED	Unverified · Output excluded
F078	Unverified source fixture / Chauvet Colorado Tri-Tour7	Bar A	Unverified · Output excluded
F079	Unverified source fixture / Equinox 260ZR Wash	Bar F	Unverified · Output excluded
F080	ETC / Source Four 36	Bar F	Unverified · Output excluded

Planning reference only. Confirm installed modes and patch with the venue.

FIXTURE SCHEDULE · CONTINUED

Fixture	Manufacturer / model	Position / mount	Mode / output
VISUAL PLANNING · DMX PATCH WITHHELD			
F081	Unverified source fixture / Chauvet Colorado Tri-Tour7	Bar A	Unverified · Output excluded
F082	Chauvet Professional / Rogue R2 Spot	Bar E	Unverified · Output excluded
F083	Unverified source fixture / Chauvet Colorado Tri-Tour7	PLOTTED	Unverified · Output excluded
F084	Unverified source fixture / Equinox 260ZR Wash	Bar B	Unverified · Output excluded
F085	Unverified source fixture / James Thomas PAR64 (CP62)	PLOTTED	Unverified · Output excluded
F086	ETC / Source Four 36	FOH bar 2	Unverified · Output excluded
F087	Unverified source fixture / Chauvet Colorado Tri-Tour7	Bar A	Unverified · Output excluded
F088	Unverified source fixture / ETC Source 4 15-30	Bar B	Unverified · Output excluded
F089	Unverified source fixture / Generic 1200W Flood	FOH bar 3	Unverified · Output excluded
F090	Unverified source fixture / Equinox 260ZR Wash	Bar E	Unverified · Output excluded
F091	Unverified source fixture / James Thomas PAR64 (CP62)	Bar D	Unverified · Output excluded
F092	Unverified source fixture / Equinox 260ZR Wash	Bar F	Unverified · Output excluded
F093	Unverified source fixture / Equinox 260ZR Wash	PLOTTED	Unverified · Output excluded
F094	Chauvet Professional / Rogue R1 Spot	FOH bar 2	Unverified · Output excluded
F095	Chauvet Professional / Rogue R2 Spot	Bar E	Unverified · Output excluded
F096	Unverified source fixture / ETC Source 4 15-30	FOH bar 3	Unverified · Output excluded
F097	Unverified source fixture / Equinox 260ZR Wash	PLOTTED	Unverified · Output excluded
F098	Unverified source fixture / James Thomas PAR64 (CP62)	PLOTTED	Unverified · Output excluded
F099	Chauvet Professional / Rogue R2 Wash	FOH bar 2	Unverified · Output excluded
F100	Unverified source fixture / James Thomas PAR64 (CP62)	PLOTTED	Unverified · Output excluded

Planning reference only. Confirm installed modes and patch with the venue.

FIXTURE SCHEDULE · CONTINUED

Fixture	Manufacturer / model	Position / mount	Mode / output
VISUAL PLANNING · DMX PATCH WITHHELD			
F101	Unverified source fixture / James Thomas PAR64 (CP62)	Bar D	Unverified · Output excluded
F102	Unverified source fixture / Equinox 260ZR Wash	Bar E	Unverified · Output excluded
F103	Unverified source fixture / James Thomas PAR64 (CP62)	PLOTTED	Unverified · Output excluded
F104	ETC / Source Four 36	FOH bar 2	Unverified · Output excluded
F105	Unverified source fixture / James Thomas PAR64 (CP62)	Bar D	Unverified · Output excluded
F106	Unverified source fixture / Generic 1200W Flood	FOH bar 1	Unverified · Output excluded
F107	Unverified source fixture / ETC Source 4 15-30	FOH bar 1	Unverified · Output excluded
F108	Chauvet Professional / Rogue R2 Spot	Bar B	Unverified · Output excluded
F109	Unverified source fixture / James Thomas PAR64 (CP62)	Bar A	Unverified · Output excluded
F110	Unverified source fixture / Equinox 260ZR Wash	Bar F	Unverified · Output excluded
F111	Chauvet Professional / Rogue R2 Spot	Bar E	Unverified · Output excluded
F112	Unverified source fixture / ETC Source 4 15-30	FOH bar 3	Unverified · Output excluded
F113	Chauvet Professional / Rogue R2 Spot	Bar B	Unverified · Output excluded
F114	Unverified source fixture / James Thomas PAR64 (CP62)	PLOTTED	Unverified · Output excluded
F115	Unverified source fixture / Side-bar unit	PLOTTED	Unverified · Output excluded
F116	Martin / MAC 250 Wash	FOH bar 3	Unverified · Output excluded
F117	Martin / MAC 250 Wash	FOH bar 3	Unverified · Output excluded
F118	Unverified source fixture / Chauvet Ovation B-1965FC	Cyc bar	Unverified · Output excluded
F119	Unverified source fixture / Chauvet Ovation B-1965FC	Cyc bar	Unverified · Output excluded
F120	Unverified source fixture / Side-bar unit	PLOTTED	Unverified · Output excluded

Planning reference only. Confirm installed modes and patch with the venue.

FIXTURE SCHEDULE · CONTINUED

Fixture	Manufacturer / model	Position / mount	Mode / output
VISUAL PLANNING · DMX PATCH WITHHELD			
F121	Unverified source fixture / Side-bar unit	PLOTTED	Unverified · Output excluded
F122	Unverified source fixture / Side-bar unit	PLOTTED	Unverified · Output excluded
F123	Unverified source fixture / Chauvet Ovation B-1965FC	Cyc bar	Unverified · Output excluded
F124	Unverified source fixture / Chauvet Ovation B-1965FC	Cyc bar	Unverified · Output excluded
F125	Unverified source fixture / Side-bar unit	PLOTTED	Unverified · Output excluded
F126	Unverified source fixture / Side-bar unit	PLOTTED	Unverified · Output excluded
F127	Unverified source fixture / Side-bar unit	PLOTTED	Unverified · Output excluded
F128	Unverified source fixture / Side-bar unit	PLOTTED	Unverified · Output excluded
F129	Unverified source fixture / Side-bar unit	PLOTTED	Unverified · Output excluded
F130	Unverified source fixture / Side-bar unit	PLOTTED	Unverified · Output excluded
F131	Unverified source fixture / Side-bar unit	PLOTTED	Unverified · Output excluded
F132	Unverified source fixture / Side-bar unit	PLOTTED	Unverified · Output excluded

Planning reference only. Confirm installed modes and patch with the venue.

VALIDATION APPENDIX

WARNING · PATCH_WITHHELD

DMX patch facts are withheld pending source verification. This planning document cannot be used for hardware output.

Objects: — · Remediation: review the source facts and regenerate.

WARNING · MODE_UNVERIFIED

DMX modes are unverified; output remains excluded.

Objects: F001–F132 · Remediation: review the source facts and regenerate.

WARNING · FIXTURE_DISABLED

Fixtures are disabled for this visual planning reconstruction.

Objects: F001–F132 · Remediation: review the source facts and regenerate.

WARNING · TITLE_METADATA_INCOMPLETE

Some professional title-block metadata is missing; the document will show an em dash.

Objects: 1a139897935e7e1c385b156e · Remediation: review the source facts and regenerate.

HitLight

VENUE & DRAWING SOURCES

Millfield Theatre

Main room · House rig

London, GB

https://millfieldtheatre.co.uk/technical-specifications

Sources checked 2026-11-03

Generated by HitLight from the reviewed partial Millfield Theatre reconstruction. Venue sources are cited as facts; their original artwork remains private.

Symbols: HitLight-owned category artwork. No manufacturer model geometry or original source pages included.

Partial source-based planning reconstruction; the current installation and complete fixture census are unverified.

Scale, dimensions and hanging heights may be estimated; this view is not a physical rigging specification.

Source-matched catalogue bodies are shown where available. Unresolved source identities remain labelled visual markers. Installed modes and DMX patch require verification; visual-only fixtures remain excluded from output.

103 of 132 source-labelled fixture records retain unconfirmed exact installed identities or modes; original printed names and display substitutions remain qualified.

132 records display 116 approximate public catalogue housings or labelled donors and 16 visual fallbacks. 10 display references use newly authored generic flood/PAR class housings. These do not identify installed products or verify wattage, optics, native DMX, dimming, rigging or hardware. Original source, geometry, mode, patch and output-exclusion qualifications remain.

Approximate planning view; not official venue paperwork or output-ready. Original HitLight symbols only; no source pages, OEM meshes, photos or logos. Original files remain private; modes and patch unverified.

Fixture plot original; visually inspected page(s) 1. Freshness and reuse rights unconfirmed.: https://images.squarespace-cdn.com/content/v1/6606ed480976094b87034440/751e01fb-3ff0-460f-99a1-8782b42c243e/MT%2B-%2BLighting%2BPlan.png · checked 2026-11-03

Published capacity 366 for Main theatre.: https://millfieldtheatre.co.uk/technical-specifications · checked 2026-11-03

Public venue page: https://www.hitlight.app/venues/united-kingdom/millfield-theatre-1a139897

HitLight