
UPSTAGE ↑

FIXTURE LEGEND

- **Atomic 3000 DMX** — Strobe · 2×
- **MAC Aura** — Moving Head · 4×
- **MAC Quantum Profile** — Profile Spot · 6×
- **LDRNotaPC1200Plus** — PAR Light · 3×
- **MartinRushPAR1RG BW** — PAR Light · 4×

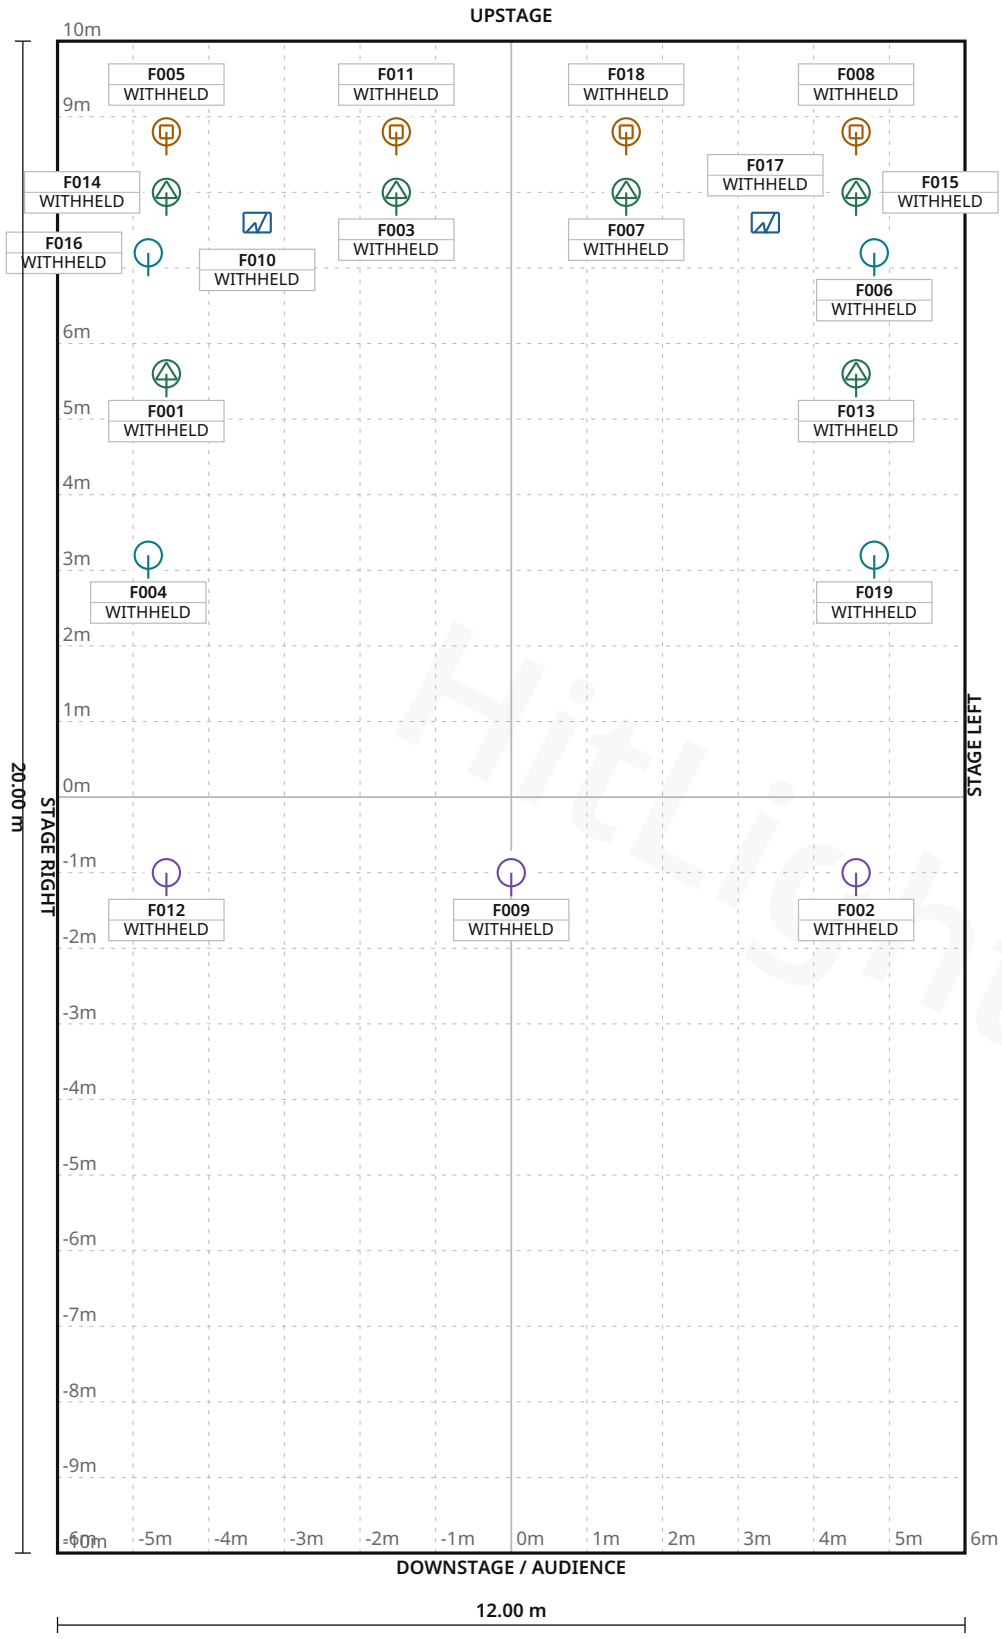

Stage 12.00 m W × 20.00 m D · Grid 1 m

Ebullition · Main room

LIGHT PLOT · PLAN · Main room

HitLight · Ebullition

Rue de Vevey 34, 1630, Bulle, Switzerland

DWG HL · SCALE 1:100 · metric · PRINT AT 100%

Drawn HitLight

Generated from the saved show

SOURCE caf3f4992cc5

SYMBOL LEGEND

5 TYPES · 19 FIXTURES · COLOUR BY TYPE



Martin Professional Atomic 3000 DMX

Strobe · 4 Channel · 4 ch · category symbol

2 physical · 2 plotted

0 disabled · 0 unplaced



Martin Professional MAC Aura

Moving Head · Extended · 25 ch · category symbol

4 physical · 4 plotted

0 disabled · 0 unplaced



Martin Professional MAC Quantum Profile

Profile Spot · Extended · 27 ch · category symbol

6 physical · 6 plotted

0 disabled · 0 unplaced



Unverified source fixture LDRNotaPC1200Plus

PAR Light · Unverified · TBC ch · category symbol

3 physical · 3 plotted

0 disabled · 0 unplaced



Unverified source fixture MartinRushPAR1RGBW

PAR Light · Unverified · TBC ch · category symbol

4 physical · 4 plotted

0 disabled · 0 unplaced

Ebullition · Main room

SYMBOL LEGEND · Main room

HitLight · Ebullition

Rue de Vevey 34, 1630, Bulle, Switzerland

DWG HL · METRIC

Drawn HitLight

Generated from the saved show

SOURCE caf3f4992cc5

GENERAL NOTES

1. Source-based lighting plan. Confirm the current rig with the venue.
2. PARTIAL: included fixtures are not a full physical-unit census.
3. DMX PATCH WITHHELD: provisional or unchecked addresses are not published.
4. Approximate planning view; not official venue paperwork or output-ready. Original HitLight symbols only; no source pages, OEM meshes, photos or logos. Original files remain private; modes and patch unverified.

HitLight

Ebullition · Main room

GENERAL NOTES · Main room

HitLight · Ebullition

Rue de Vevey 34, 1630, Bulle, Switzerland

DWG HL · METRIC

Drawn HitLight

Generated from the saved show

SOURCE caf3f4992cc5

FIXTURE SCHEDULE

Fixture	Manufacturer / model	Position / mount	Mode / output
VISUAL PLANNING · DMX PATCH WITHHELD			
F001	Martin Professional / MAC Quantum Profile	PLOTTED	Unverified · Output excluded
F002	Unverified source fixture / LDRNotaPC1200Plus	PLOTTED	Unverified · Output excluded
F003	Martin Professional / MAC Quantum Profile	PLOTTED	Unverified · Output excluded
F004	Unverified source fixture / MartinRushPAR1RGBW	PLOTTED	Unverified · Output excluded
F005	Martin Professional / MAC Aura	PLOTTED	Unverified · Output excluded
F006	Unverified source fixture / MartinRushPAR1RGBW	PLOTTED	Unverified · Output excluded
F007	Martin Professional / MAC Quantum Profile	PLOTTED	Unverified · Output excluded
F008	Martin Professional / MAC Aura	PLOTTED	Unverified · Output excluded
F009	Unverified source fixture / LDRNotaPC1200Plus	PLOTTED	Unverified · Output excluded
F010	Martin Professional / Atomic 3000 DMX	PLOTTED	Unverified · Output excluded
F011	Martin Professional / MAC Aura	PLOTTED	Unverified · Output excluded
F012	Unverified source fixture / LDRNotaPC1200Plus	PLOTTED	Unverified · Output excluded
F013	Martin Professional / MAC Quantum Profile	PLOTTED	Unverified · Output excluded
F014	Martin Professional / MAC Quantum Profile	PLOTTED	Unverified · Output excluded
F015	Martin Professional / MAC Quantum Profile	PLOTTED	Unverified · Output excluded
F016	Unverified source fixture / MartinRushPAR1RGBW	PLOTTED	Unverified · Output excluded
F017	Martin Professional / Atomic 3000 DMX	PLOTTED	Unverified · Output excluded
F018	Martin Professional / MAC Aura	PLOTTED	Unverified · Output excluded
F019	Unverified source fixture / MartinRushPAR1RGBW	PLOTTED	Unverified · Output excluded

Planning reference only. Confirm installed modes and patch with the venue.

Ebullition · Main room

FIXTURE SCHEDULE · Main room

HitLight · Ebullition

Rue de Vevey 34, 1630, Bulle, Switzerland

DWG HL · METRIC

Drawn HitLight

Generated from the saved show

SOURCE caf3f4992cc5

VALIDATION APPENDIX

WARNING · PATCH_WITHHELD

DMX patch facts are withheld pending source verification. This planning document cannot be used for hardware output.

Objects: — · Remediation: review the source facts and regenerate.

ERROR · STAGE_DIMENSIONS_UNCONFIRMED

Confirm the stage dimensions before producing a final technical document.

Objects: Main room · Remediation: review the source facts and regenerate.

WARNING · MODE_UNVERIFIED

DMX modes are unverified; output remains excluded.

Objects: F002, F004, F006, F009, F012, F016, F019 · Remediation: review the source facts and regenerate.

WARNING · TITLE_METADATA_INCOMPLETE

Some professional title-block metadata is missing; the document will show an em dash.

Objects: 1b2c16e75d294570004222e3 · Remediation: review the source facts and regenerate.

HitLight

VENUE & DRAWING SOURCES

Ebullition

Main room · House rig

Rue de Vevey 34, 1630, Bulle, CH

http://www.ebull.ch/fr

Sources checked 2026-10-19

Generated by HitLight from the reviewed partial Ebullition reconstruction. Venue sources are cited as facts; their original artwork remains private.

Symbols: HitLight-owned category artwork. No manufacturer model geometry or original source pages included.

Source-based reconstruction. Confirm the current installation and equipment availability with the venue.

Scale, fixture positions, mounting heights and aiming may include estimates; this is not a rigging specification.

Provisional fixture matches are labelled as placeholders. The recorded subset is not a complete physical inventory.

DMX addresses are withheld from public plans until their exact source patch is reconciled.

19 source-based records in this scenario display 17 approximate public catalogue housings or labelled donors and 2 labelled visual fallbacks. 6 MAC Quantum Profile display pins now use original public housings. Source identities, modes, patch and output exclusions remain qualified; geometry and optics are not hardware-verified.

19 source records display 19 approximate public catalogue housings or labelled donors and 0 visual fallbacks. 2 Atomic3000DMX references now use the original public xenon housing. IDs, labels, selected modes, patch/output state and saved layouts/mounts stay fixed. Native tables and control policies match; body/aperture and derived height change. Source currency, optics and trim remain unverified.

Existing original approximate xenon housing replaces the prior missing public body. Native mode/channel/range/default tables and control policies are unchanged; only the physical-profile hash binding advances. Front aperture, detail, optics and derived hanging clearance are planning estimates, not hardware or photometric acceptance.

Approximate planning view; not official venue paperwork or output-ready. Original HitLight symbols only; no source pages, OEM meshes, photos or logos. Original files remain private; modes and patch unverified.

Official venue information: http://www.ebull.ch/fr · checked 2026-10-19

20241227_Ebull_Light_Patch.pdf: http://www.ebull.ch/de/contacts · checked 2026-10-19

Public venue page: https://www.hitlight.app/venues/switzerland/ebullition-1b2c16e7

HitLight | hitlight.app