
UPSTAGE ↑

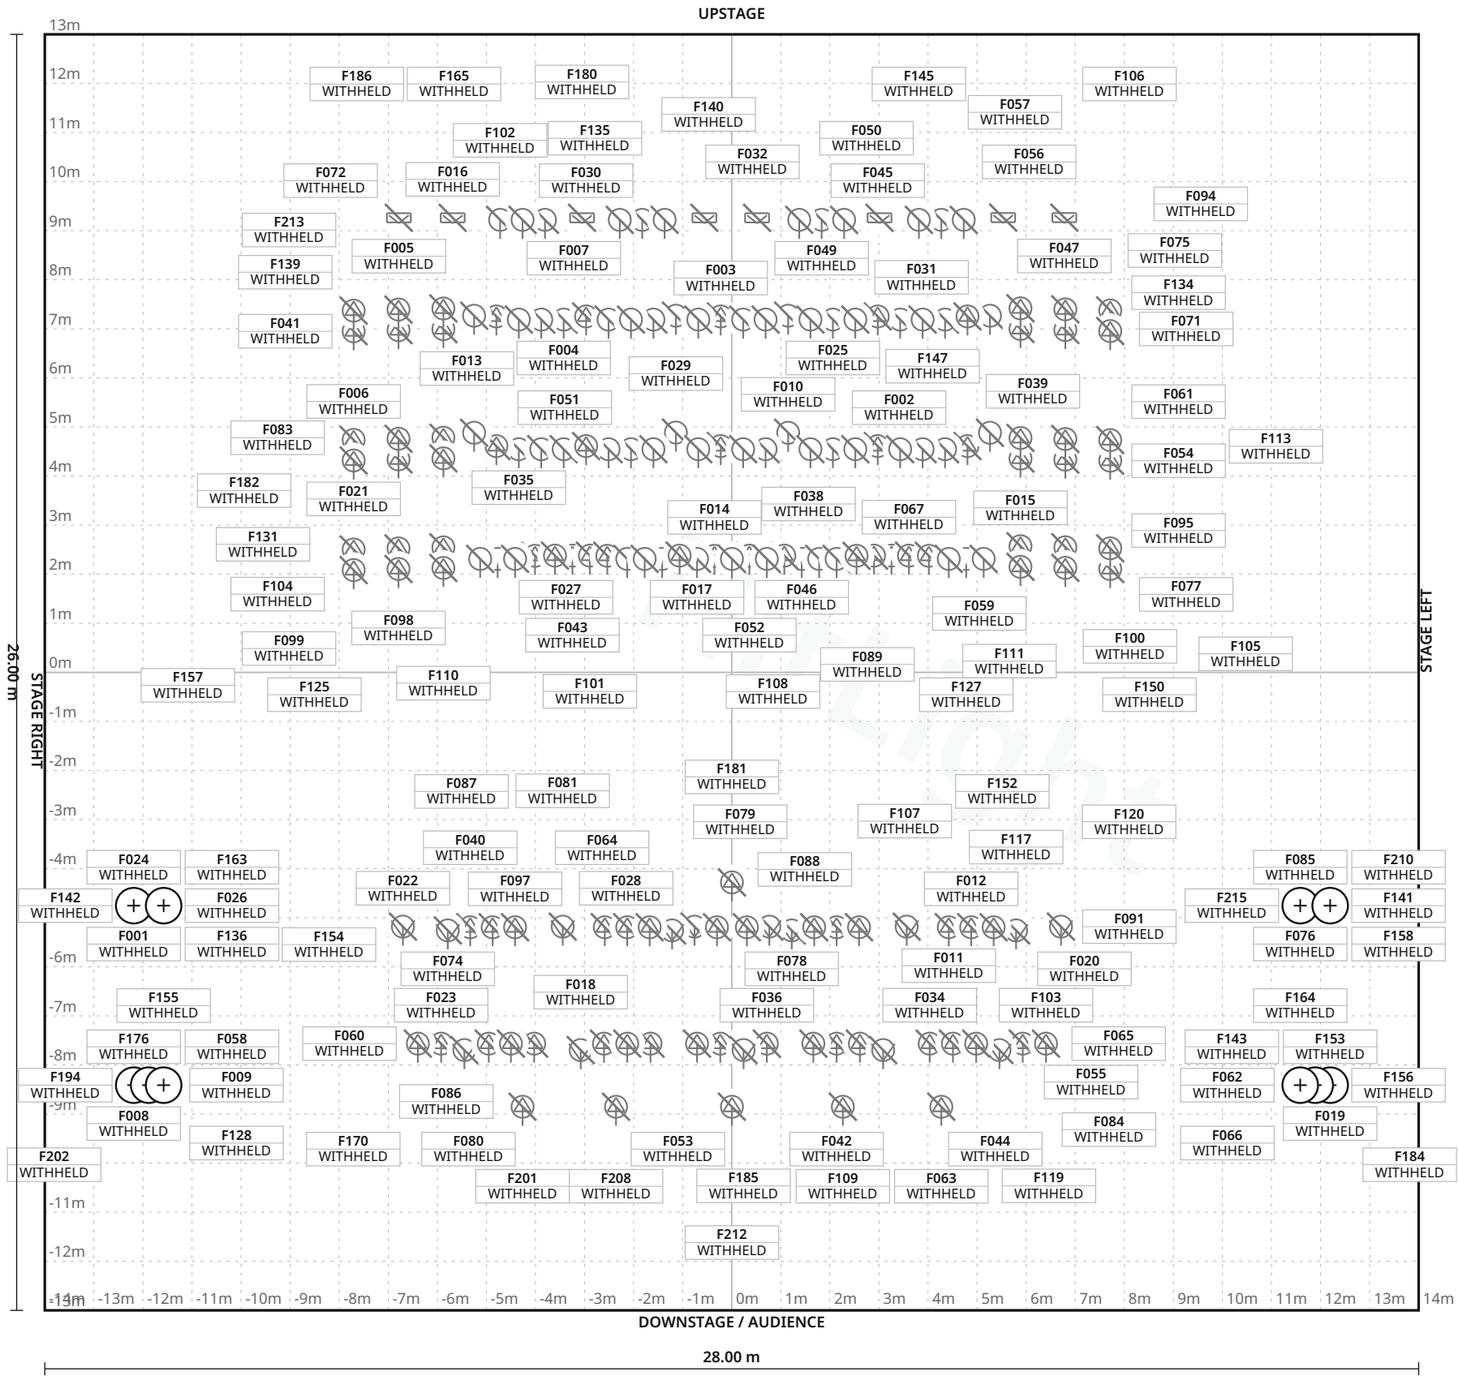

Stage 28.00 m W × 26.00 m D · Grid 1 m

71 fixture labels omitted in this view due to crowding · see DMX patch

FIXTURE LEGEND

- **Source Four 10** — Profile Spot · 19×
- **Source Four 19** — Profile Spot · 28×
- **Source Four 26** — Profile Spot · 10×
- **Source Four 36** — Profile Spot · 4×
- **Source Four 50** — Profile Spot · 6×
- **Source Four Zoom** 25-50 — Profile Spot · 11×
- **500W horizontal** unit — PAR Light · 8×
- **ETC Source** FourJr26 — Profile Spot · 24×
- **ETC Source** FourJr36 — Profile Spot · 21×
- **ETC Source** FourPAR wide flood — PAR Light · 57×
- **SeleconZoom5.5-1** 3 — Spot Light · 4×
- **SeleconZoom7.5-1** 9 — Spot Light · 6×
- **SeleconZoom14-35** — Spot Light · 9×
- **Three-cell1kW-pe** r-cell cyc — Cyc Light · 8×

Wheelwright Auditorium · Main room

LIGHT PLOT · PLAN · Main room

HitLight · Wheelwright Auditorium

100 Chanticleer Drive East, Conway, United States

DWG HL · SCALE 1:125 · metric · PRINT AT 100%

Drawn HitLight

Generated from the saved show

SOURCE 7105e857646f

SYMBOL LEGEND

14 TYPES · 215 FIXTURES · COLOUR BY TYPE

ETC Source Four 10 Profile Spot · Unverified · TBC ch · category symbol	**19 physical · 19 plotted** 19 disabled · 0 unplaced
ETC Source Four 19 Profile Spot · Unverified · TBC ch · category symbol	**28 physical · 28 plotted** 28 disabled · 0 unplaced
ETC Source Four 26 Profile Spot · Unverified · TBC ch · category symbol	**10 physical · 10 plotted** 10 disabled · 0 unplaced
ETC Source Four 36 Profile Spot · Unverified · TBC ch · category symbol	**4 physical · 4 plotted** 4 disabled · 0 unplaced
ETC Source Four 50 Profile Spot · Unverified · TBC ch · category symbol	**6 physical · 6 plotted** 6 disabled · 0 unplaced
ETC Source Four Zoom 25-50 Profile Spot · Unverified · TBC ch · category symbol	**11 physical · 11 plotted** 11 disabled · 0 unplaced
Unverified source fixture 500W horizontal unit PAR Light · Unverified · TBC ch · category symbol	**8 physical · 8 plotted** 8 disabled · 0 unplaced
Unverified source fixture ETC Source FourJr26 Profile Spot · Unverified · TBC ch · category symbol	**24 physical · 24 plotted** 24 disabled · 0 unplaced

Wheelwright Auditorium · Main room

SYMBOL LEGEND · Main room

HitLight · Wheelwright Auditorium

100 Chanticleer Drive East, Conway, United States

DWG HL · METRIC

Drawn HitLight

Generated from the saved show

SOURCE 7105e857646f

SYMBOL LEGEND · CONTINUED

14 TYPES · 215 FIXTURES · COLOUR BY TYPE



Unverified source fixture ETC Source FourJr36

Profile Spot · Unverified · TBC ch · category symbol

21 physical · 21 plotted

21 disabled · 0 unplaced



Unverified source fixture ETC Source FourPAR wide flood

PAR Light · Unverified · TBC ch · category symbol

57 physical · 57 plotted

57 disabled · 0 unplaced



Unverified source fixture SeleconZoom5.5-13

Spot Light · Unverified · TBC ch · category symbol

4 physical · 4 plotted

4 disabled · 0 unplaced



Unverified source fixture SeleconZoom7.5-19

Spot Light · Unverified · TBC ch · category symbol

6 physical · 6 plotted

6 disabled · 0 unplaced



Unverified source fixture SeleconZoom14-35

Spot Light · Unverified · TBC ch · category symbol

9 physical · 9 plotted

9 disabled · 0 unplaced



Unverified source fixture Three-cell1kW-per-cell cyc

Cyc Light · Unverified · TBC ch · category symbol

8 physical · 8 plotted

8 disabled · 0 unplaced

GENERAL NOTES

1. Source-based lighting plan. Confirm the current rig with the venue.
2. PARTIAL: included fixtures are not a full physical-unit census.
3. DMX PATCH WITHHELD: provisional or unchecked addresses are not published.
4. Approximate planning view; not official venue paperwork or output-ready. Original HitLight symbols only; no source pages, OEM meshes, photos or logos. Original files remain private; modes and patch unverified.

HitLight

FIXTURE SCHEDULE

Fixture	Manufacturer / model	Position / mount	Mode / output
VISUAL PLANNING · DMX PATCH WITHHELD			
F001	Unverified source fixture / SeleconZoom5.5-13	PLOTTED	Unverified · Output excluded
F002	ETC / Source Four Zoom 25-50	PLOTTED	Unverified · Output excluded
F003	ETC / Source Four Zoom 25-50	PLOTTED	Unverified · Output excluded
F004	Unverified source fixture / ETC Source FourPAR wide flood	PLOTTED	Unverified · Output excluded
F005	Unverified source fixture / Three-cell1kW-per-cell cyc	PLOTTED	Unverified · Output excluded
F006	Unverified source fixture / ETC Source FourJr36	PLOTTED	Unverified · Output excluded
F007	Unverified source fixture / ETC Source FourPAR wide flood	PLOTTED	Unverified · Output excluded
F008	ETC / Source Four 19	PLOTTED	Unverified · Output excluded
F009	ETC / Source Four 50	PLOTTED	Unverified · Output excluded
F010	Unverified source fixture / 500W horizontal unit	PLOTTED	Unverified · Output excluded
F011	ETC / Source Four 19	PLOTTED	Unverified · Output excluded
F012	ETC / Source Four 19	PLOTTED	Unverified · Output excluded
F013	Unverified source fixture / ETC Source FourJr26	PLOTTED	Unverified · Output excluded
F014	ETC / Source Four Zoom 25-50	PLOTTED	Unverified · Output excluded
F015	Unverified source fixture / ETC Source FourJr26	PLOTTED	Unverified · Output excluded
F016	Unverified source fixture / Three-cell1kW-per-cell cyc	PLOTTED	Unverified · Output excluded
F017	Unverified source fixture / ETC Source FourPAR wide flood	PLOTTED	Unverified · Output excluded
F018	Unverified source fixture / SeleconZoom14-35	PLOTTED	Unverified · Output excluded
F019	ETC / Source Four 36	PLOTTED	Unverified · Output excluded
F020	Unverified source fixture / SeleconZoom14-35	PLOTTED	Unverified · Output excluded

Planning reference only. Confirm installed modes and patch with the venue.

Wheelwright Auditorium · Main room

FIXTURE SCHEDULE · Main room

HitLight · Wheelwright Auditorium

100 Chanticleer Drive East, Conway, United States

DWG HL · METRIC

Drawn HitLight

Generated from the saved show

SOURCE 7105e857646f

FIXTURE SCHEDULE · CONTINUED

Fixture	Manufacturer / model	Position / mount	Mode / output
VISUAL PLANNING · DMX PATCH WITHHELD			
F021	Unverified source fixture / ETC Source FourJr36	PLOTTED	Unverified · Output excluded
F022	Unverified source fixture / SeleconZoom7.5-19	PLOTTED	Unverified · Output excluded
F023	ETC / Source Four 10	PLOTTED	Unverified · Output excluded
F024	ETC / Source Four 26	PLOTTED	Unverified · Output excluded
F025	Unverified source fixture / ETC Source FourPAR wide flood	PLOTTED	Unverified · Output excluded
F026	Unverified source fixture / SeleconZoom5.5-13	PLOTTED	Unverified · Output excluded
F027	Unverified source fixture / ETC Source FourPAR wide flood	PLOTTED	Unverified · Output excluded
F028	Unverified source fixture / SeleconZoom7.5-19	PLOTTED	Unverified · Output excluded
F029	Unverified source fixture / 500W horizontal unit	PLOTTED	Unverified · Output excluded
F030	ETC / Source Four Zoom 25-50	PLOTTED	Unverified · Output excluded
F031	Unverified source fixture / 500W horizontal unit	PLOTTED	Unverified · Output excluded
F032	Unverified source fixture / ETC Source FourPAR wide flood	PLOTTED	Unverified · Output excluded
F033	Unverified source fixture / ETC Source FourPAR wide flood	PLOTTED	Unverified · Output excluded
F034	ETC / Source Four 10	PLOTTED	Unverified · Output excluded
F035	Unverified source fixture / ETC Source FourPAR wide flood	PLOTTED	Unverified · Output excluded
F036	ETC / Source Four 10	PLOTTED	Unverified · Output excluded
F037	Unverified source fixture / ETC Source FourPAR wide flood	PLOTTED	Unverified · Output excluded
F038	ETC / Source Four Zoom 25-50	PLOTTED	Unverified · Output excluded
F039	Unverified source fixture / ETC Source FourPAR wide flood	PLOTTED	Unverified · Output excluded
F040	ETC / Source Four 19	PLOTTED	Unverified · Output excluded

Planning reference only. Confirm installed modes and patch with the venue.

Fixture	Manufacturer / model	Position / mount	Mode / output
VISUAL PLANNING · DMX PATCH WITHHELD			
F041	Unverified source fixture / ETC Source FourJr36	PLOTTED	Unverified · Output excluded
F042	ETC / Source Four 10	PLOTTED	Unverified · Output excluded
F043	Unverified source fixture / ETC Source FourJr36	PLOTTED	Unverified · Output excluded
F044	ETC / Source Four 10	PLOTTED	Unverified · Output excluded
F045	ETC / Source Four Zoom 25-50	PLOTTED	Unverified · Output excluded
F046	Unverified source fixture / ETC Source FourPAR wide flood	PLOTTED	Unverified · Output excluded
F047	Unverified source fixture / Three-cell1kW-per-cell cyc	PLOTTED	Unverified · Output excluded
F048	Unverified source fixture / ETC Source FourPAR wide flood	PLOTTED	Unverified · Output excluded
F049	Unverified source fixture / ETC Source FourPAR wide flood	PLOTTED	Unverified · Output excluded
F050	Unverified source fixture / Three-cell1kW-per-cell cyc	PLOTTED	Unverified · Output excluded
F051	ETC / Source Four Zoom 25-50	PLOTTED	Unverified · Output excluded
F052	Unverified source fixture / ETC Source FourJr36	PLOTTED	Unverified · Output excluded
F053	ETC / Source Four 10	PLOTTED	Unverified · Output excluded
F054	Unverified source fixture / ETC Source FourJr36	PLOTTED	Unverified · Output excluded
F055	ETC / Source Four 10	PLOTTED	Unverified · Output excluded
F056	Unverified source fixture / ETC Source FourPAR wide flood	PLOTTED	Unverified · Output excluded
F057	Unverified source fixture / Three-cell1kW-per-cell cyc	PLOTTED	Unverified · Output excluded
F058	ETC / Source Four 36	PLOTTED	Unverified · Output excluded
F059	Unverified source fixture / ETC Source FourJr36	PLOTTED	Unverified · Output excluded
F060	ETC / Source Four 10	PLOTTED	Unverified · Output excluded

Planning reference only. Confirm installed modes and patch with the venue.

Fixture	Manufacturer / model	Position / mount	Mode / output
VISUAL PLANNING · DMX PATCH WITHHELD			
F061	Unverified source fixture / ETC Source FourJr36	PLOTTED	Unverified · Output excluded
F062	ETC / Source Four 50	PLOTTED	Unverified · Output excluded
F063	ETC / Source Four 19	PLOTTED	Unverified · Output excluded
F064	ETC / Source Four 19	PLOTTED	Unverified · Output excluded
F065	ETC / Source Four 10	PLOTTED	Unverified · Output excluded
F066	ETC / Source Four 50	PLOTTED	Unverified · Output excluded
F067	Unverified source fixture / ETC Source FourJr36	PLOTTED	Unverified · Output excluded
F068	Unverified source fixture / ETC Source FourPAR wide flood	PLOTTED	Unverified · Output excluded
F069	Unverified source fixture / ETC Source FourPAR wide flood	PLOTTED	Unverified · Output excluded
F070	Unverified source fixture / 500W horizontal unit	PLOTTED	Unverified · Output excluded
F071	Unverified source fixture / ETC Source FourJr26	PLOTTED	Unverified · Output excluded
F072	ETC / Source Four 26	PLOTTED	Unverified · Output excluded
F073	Unverified source fixture / ETC Source FourPAR wide flood	PLOTTED	Unverified · Output excluded
F074	Unverified source fixture / SeleconZoom14-35	PLOTTED	Unverified · Output excluded
F075	Unverified source fixture / ETC Source FourJr26	PLOTTED	Unverified · Output excluded
F076	ETC / Source Four 19	PLOTTED	Unverified · Output excluded
F077	Unverified source fixture / ETC Source FourJr26	PLOTTED	Unverified · Output excluded
F078	Unverified source fixture / SeleconZoom14-35	PLOTTED	Unverified · Output excluded
F079	ETC / Source Four 19	PLOTTED	Unverified · Output excluded
F080	ETC / Source Four 10	PLOTTED	Unverified · Output excluded

Planning reference only. Confirm installed modes and patch with the venue.

FIXTURE SCHEDULE · CONTINUED

Fixture	Manufacturer / model	Position / mount	Mode / output
VISUAL PLANNING · DMX PATCH WITHHELD			
F081	Unverified source fixture / SeleconZoom7.5-19	PLOTTED	Unverified · Output excluded
F082	Unverified source fixture / ETC Source FourPAR wide flood	PLOTTED	Unverified · Output excluded
F083	Unverified source fixture / ETC Source FourJr26	PLOTTED	Unverified · Output excluded
F084	Unverified source fixture / SeleconZoom14-35	PLOTTED	Unverified · Output excluded
F085	ETC / Source Four 26	PLOTTED	Unverified · Output excluded
F086	ETC / Source Four 10	PLOTTED	Unverified · Output excluded
F087	ETC / Source Four 19	PLOTTED	Unverified · Output excluded
F088	ETC / Source Four 19	PLOTTED	Unverified · Output excluded
F089	Unverified source fixture / ETC Source FourPAR wide flood	PLOTTED	Unverified · Output excluded
F090	ETC / Source Four 10	PLOTTED	Unverified · Output excluded
F091	Unverified source fixture / SeleconZoom7.5-19	PLOTTED	Unverified · Output excluded
F092	Unverified source fixture / ETC Source FourPAR wide flood	PLOTTED	Unverified · Output excluded
F093	ETC / Source Four Zoom 25-50	PLOTTED	Unverified · Output excluded
F094	Unverified source fixture / ETC Source FourJr26	PLOTTED	Unverified · Output excluded
F095	Unverified source fixture / ETC Source FourJr36	PLOTTED	Unverified · Output excluded
F096	Unverified source fixture / 500W horizontal unit	PLOTTED	Unverified · Output excluded
F097	ETC / Source Four 19	PLOTTED	Unverified · Output excluded
F098	Unverified source fixture / ETC Source FourJr26	PLOTTED	Unverified · Output excluded
F099	Unverified source fixture / ETC Source FourJr26	PLOTTED	Unverified · Output excluded
F100	Unverified source fixture / ETC Source FourJr26	PLOTTED	Unverified · Output excluded

Planning reference only. Confirm installed modes and patch with the venue.

FIXTURE SCHEDULE · CONTINUED

Fixture	Manufacturer / model	Position / mount	Mode / output
VISUAL PLANNING · DMX PATCH WITHHELD			
F101	Unverified source fixture / ETC Source FourJr36	PLOTTED	Unverified · Output excluded
F102	Unverified source fixture / ETC Source FourPAR wide flood	PLOTTED	Unverified · Output excluded
F103	ETC / Source Four 10	PLOTTED	Unverified · Output excluded
F104	Unverified source fixture / ETC Source FourJr26	PLOTTED	Unverified · Output excluded
F105	Unverified source fixture / ETC Source FourJr36	PLOTTED	Unverified · Output excluded
F106	Unverified source fixture / ETC Source FourPAR wide flood	PLOTTED	Unverified · Output excluded
F107	Unverified source fixture / SeleconZoom7.5-19	PLOTTED	Unverified · Output excluded
F108	ETC / Source Four 50	PLOTTED	Unverified · Output excluded
F109	ETC / Source Four 19	PLOTTED	Unverified · Output excluded
F110	Unverified source fixture / ETC Source FourJr26	PLOTTED	Unverified · Output excluded
F111	Unverified source fixture / ETC Source FourJr36	PLOTTED	Unverified · Output excluded
F112	Unverified source fixture / ETC Source FourJr26	PLOTTED	Unverified · Output excluded
F113	Unverified source fixture / ETC Source FourJr36	PLOTTED	Unverified · Output excluded
F114	ETC / Source Four 10	PLOTTED	Unverified · Output excluded
F115	ETC / Source Four 19	PLOTTED	Unverified · Output excluded
F116	Unverified source fixture / SeleconZoom14-35	PLOTTED	Unverified · Output excluded
F117	Unverified source fixture / SeleconZoom7.5-19	PLOTTED	Unverified · Output excluded
F118	Unverified source fixture / ETC Source FourJr26	PLOTTED	Unverified · Output excluded
F119	Unverified source fixture / SeleconZoom14-35	PLOTTED	Unverified · Output excluded
F120	ETC / Source Four 19	PLOTTED	Unverified · Output excluded

Planning reference only. Confirm installed modes and patch with the venue.

Fixture	Manufacturer / model	Position / mount	Mode / output
VISUAL PLANNING · DMX PATCH WITHHELD			
F121	Unverified source fixture / 500W horizontal unit	PLOTTED	Unverified · Output excluded
F122	Unverified source fixture / ETC Source FourPAR wide flood	PLOTTED	Unverified · Output excluded
F123	Unverified source fixture / ETC Source FourPAR wide flood	PLOTTED	Unverified · Output excluded
F124	Unverified source fixture / ETC Source FourJr36	PLOTTED	Unverified · Output excluded
F125	Unverified source fixture / ETC Source FourPAR wide flood	PLOTTED	Unverified · Output excluded
F126	Unverified source fixture / ETC Source FourPAR wide flood	PLOTTED	Unverified · Output excluded
F127	Unverified source fixture / ETC Source FourPAR wide flood	PLOTTED	Unverified · Output excluded
F128	ETC / Source Four 50	PLOTTED	Unverified · Output excluded
F129	Unverified source fixture / ETC Source FourJr26	PLOTTED	Unverified · Output excluded
F130	Unverified source fixture / ETC Source FourPAR wide flood	PLOTTED	Unverified · Output excluded
F131	Unverified source fixture / ETC Source FourJr26	PLOTTED	Unverified · Output excluded
F132	Unverified source fixture / ETC Source FourPAR wide flood	PLOTTED	Unverified · Output excluded
F133	ETC / Source Four 10	PLOTTED	Unverified · Output excluded
F134	Unverified source fixture / ETC Source FourJr36	PLOTTED	Unverified · Output excluded
F135	Unverified source fixture / Three-cell1kW-per-cell cyc	PLOTTED	Unverified · Output excluded
F136	ETC / Source Four 19	PLOTTED	Unverified · Output excluded
F137	Unverified source fixture / ETC Source FourPAR wide flood	PLOTTED	Unverified · Output excluded
F138	ETC / Source Four 10	PLOTTED	Unverified · Output excluded
F139	Unverified source fixture / ETC Source FourJr36	PLOTTED	Unverified · Output excluded
F140	Unverified source fixture / ETC Source FourPAR wide flood	PLOTTED	Unverified · Output excluded

Planning reference only. Confirm installed modes and patch with the venue.

Fixture	Manufacturer / model	Position / mount	Mode / output
VISUAL PLANNING · DMX PATCH WITHHELD			
F141	ETC / Source Four 19	PLOTTED	Unverified · Output excluded
F142	ETC / Source Four 19	PLOTTED	Unverified · Output excluded
F143	ETC / Source Four 36	PLOTTED	Unverified · Output excluded
F144	ETC / Source Four Zoom 25-50	PLOTTED	Unverified · Output excluded
F145	Unverified source fixture / ETC Source FourPAR wide flood	PLOTTED	Unverified · Output excluded
F146	Unverified source fixture / ETC Source FourPAR wide flood	PLOTTED	Unverified · Output excluded
F147	Unverified source fixture / ETC Source FourJr26	PLOTTED	Unverified · Output excluded
F148	Unverified source fixture / ETC Source FourPAR wide flood	PLOTTED	Unverified · Output excluded
F149	Unverified source fixture / ETC Source FourPAR wide flood	PLOTTED	Unverified · Output excluded
F150	Unverified source fixture / ETC Source FourPAR wide flood	PLOTTED	Unverified · Output excluded
F151	Unverified source fixture / ETC Source FourPAR wide flood	PLOTTED	Unverified · Output excluded
F152	ETC / Source Four 19	PLOTTED	Unverified · Output excluded
F153	ETC / Source Four 26	PLOTTED	Unverified · Output excluded
F154	Unverified source fixture / SeleconZoom14-35	PLOTTED	Unverified · Output excluded
F155	ETC / Source Four 19	PLOTTED	Unverified · Output excluded
F156	ETC / Source Four 19	PLOTTED	Unverified · Output excluded
F157	Unverified source fixture / ETC Source FourJr36	PLOTTED	Unverified · Output excluded
F158	Unverified source fixture / SeleconZoom5.5-13	PLOTTED	Unverified · Output excluded
F159	Unverified source fixture / ETC Source FourPAR wide flood	PLOTTED	Unverified · Output excluded
F160	Unverified source fixture / ETC Source FourPAR wide flood	PLOTTED	Unverified · Output excluded

Planning reference only. Confirm installed modes and patch with the venue.

FIXTURE SCHEDULE · CONTINUED

Fixture	Manufacturer / model	Position / mount	Mode / output
VISUAL PLANNING · DMX PATCH WITHHELD			
F161	ETC / Source Four 19	PLOTTED	Unverified · Output excluded
F162	Unverified source fixture / ETC Source FourPAR wide flood	PLOTTED	Unverified · Output excluded
F163	ETC / Source Four 26	PLOTTED	Unverified · Output excluded
F164	ETC / Source Four 26	PLOTTED	Unverified · Output excluded
F165	Unverified source fixture / ETC Source FourPAR wide flood	PLOTTED	Unverified · Output excluded
F166	ETC / Source Four 50	PLOTTED	Unverified · Output excluded
F167	Unverified source fixture / ETC Source FourJr26	PLOTTED	Unverified · Output excluded
F168	ETC / Source Four Zoom 25-50	PLOTTED	Unverified · Output excluded
F169	ETC / Source Four 10	PLOTTED	Unverified · Output excluded
F170	ETC / Source Four 10	PLOTTED	Unverified · Output excluded
F171	Unverified source fixture / ETC Source FourPAR wide flood	PLOTTED	Unverified · Output excluded
F172	Unverified source fixture / ETC Source FourJr26	PLOTTED	Unverified · Output excluded
F173	ETC / Source Four 19	PLOTTED	Unverified · Output excluded
F174	Unverified source fixture / ETC Source FourJr26	PLOTTED	Unverified · Output excluded
F175	Unverified source fixture / ETC Source FourPAR wide flood	PLOTTED	Unverified · Output excluded
F176	ETC / Source Four 36	PLOTTED	Unverified · Output excluded
F177	Unverified source fixture / ETC Source FourJr36	PLOTTED	Unverified · Output excluded
F178	ETC / Source Four 19	PLOTTED	Unverified · Output excluded
F179	Unverified source fixture / ETC Source FourPAR wide flood	PLOTTED	Unverified · Output excluded
F180	Unverified source fixture / Three-cell1kW-per-cell cyc	PLOTTED	Unverified · Output excluded

Planning reference only. Confirm installed modes and patch with the venue.

Wheelwright Auditorium · Main room

FIXTURE SCHEDULE · Main room

HitLight · Wheelwright Auditorium

100 Chanticleer Drive East, Conway, United States

DWG HL · METRIC

Drawn HitLight

Generated from the saved show

SOURCE 7105e857646f

FIXTURE SCHEDULE · CONTINUED

Fixture	Manufacturer / model	Position / mount	Mode / output
VISUAL PLANNING · DMX PATCH WITHHELD			
F181	ETC / Source Four 19	PLOTTED	Unverified · Output excluded
F182	Unverified source fixture / ETC Source FourJr36	PLOTTED	Unverified · Output excluded
F183	Unverified source fixture / ETC Source FourPAR wide flood	PLOTTED	Unverified · Output excluded
F184	ETC / Source Four 19	PLOTTED	Unverified · Output excluded
F185	Unverified source fixture / SeleconZoom14-35	PLOTTED	Unverified · Output excluded
F186	Unverified source fixture / ETC Source FourPAR wide flood	PLOTTED	Unverified · Output excluded
F187	Unverified source fixture / ETC Source FourPAR wide flood	PLOTTED	Unverified · Output excluded
F188	Unverified source fixture / ETC Source FourPAR wide flood	PLOTTED	Unverified · Output excluded
F189	Unverified source fixture / ETC Source FourPAR wide flood	PLOTTED	Unverified · Output excluded
F190	ETC / Source Four 10	PLOTTED	Unverified · Output excluded
F191	Unverified source fixture / ETC Source FourPAR wide flood	PLOTTED	Unverified · Output excluded
F192	Unverified source fixture / ETC Source FourJr26	PLOTTED	Unverified · Output excluded
F193	Unverified source fixture / ETC Source FourPAR wide flood	PLOTTED	Unverified · Output excluded
F194	ETC / Source Four 26	PLOTTED	Unverified · Output excluded
F195	ETC / Source Four Zoom 25-50	PLOTTED	Unverified · Output excluded
F196	ETC / Source Four 26	PLOTTED	Unverified · Output excluded
F197	Unverified source fixture / ETC Source FourPAR wide flood	PLOTTED	Unverified · Output excluded
F198	Unverified source fixture / ETC Source FourJr26	PLOTTED	Unverified · Output excluded
F199	Unverified source fixture / ETC Source FourJr36	PLOTTED	Unverified · Output excluded
F200	Unverified source fixture / 500W horizontal unit	PLOTTED	Unverified · Output excluded

Planning reference only. Confirm installed modes and patch with the venue.

Wheelwright Auditorium · Main room

FIXTURE SCHEDULE · Main room

HitLight · Wheelwright Auditorium

100 Chanticleer Drive East, Conway, United States

DWG HL · METRIC

Drawn HitLight

Generated from the saved show

SOURCE 7105e857646f

FIXTURE SCHEDULE · CONTINUED

Fixture	Manufacturer / model	Position / mount	Mode / output
VISUAL PLANNING · DMX PATCH WITHHELD			
F201	ETC / Source Four 19	PLOTTED	Unverified · Output excluded
F202	ETC / Source Four 26	PLOTTED	Unverified · Output excluded
F203	Unverified source fixture / ETC Source FourPAR wide flood	PLOTTED	Unverified · Output excluded
F204	Unverified source fixture / ETC Source FourJr26	PLOTTED	Unverified · Output excluded
F205	Unverified source fixture / Three-cell1kW-per-cell cyc	PLOTTED	Unverified · Output excluded
F206	Unverified source fixture / ETC Source FourPAR wide flood	PLOTTED	Unverified · Output excluded
F207	Unverified source fixture / ETC Source FourPAR wide flood	PLOTTED	Unverified · Output excluded
F208	ETC / Source Four 19	PLOTTED	Unverified · Output excluded
F209	Unverified source fixture / ETC Source FourPAR wide flood	PLOTTED	Unverified · Output excluded
F210	ETC / Source Four 26	PLOTTED	Unverified · Output excluded
F211	Unverified source fixture / ETC Source FourPAR wide flood	PLOTTED	Unverified · Output excluded
F212	ETC / Source Four 19	PLOTTED	Unverified · Output excluded
F213	Unverified source fixture / ETC Source FourJr26	PLOTTED	Unverified · Output excluded
F214	Unverified source fixture / 500W horizontal unit	PLOTTED	Unverified · Output excluded
F215	Unverified source fixture / SeleconZoom5.5-13	PLOTTED	Unverified · Output excluded

Planning reference only. Confirm installed modes and patch with the venue.

VALIDATION APPENDIX

WARNING · PATCH_WITHHELD

DMX patch facts are withheld pending source verification. This planning document cannot be used for hardware output.

Objects: — · Remediation: review the source facts and regenerate.

ERROR · STAGE_DIMENSIONS_UNCONFIRMED

Confirm the stage dimensions before producing a final technical document.

Objects: Main room · Remediation: review the source facts and regenerate.

WARNING · MODE_UNVERIFIED

DMX modes are unverified; output remains excluded.

Objects: F001–F215 · Remediation: review the source facts and regenerate.

WARNING · FIXTURE_DISABLED

Fixtures are disabled for this visual planning reconstruction.

Objects: F001–F215 · Remediation: review the source facts and regenerate.

WARNING · TITLE_METADATA_INCOMPLETE

Some professional title-block metadata is missing; the document will show an em dash.

Objects: 297c46b2d2e3db0326f97345 · Remediation: review the source facts and regenerate.

HitLight

VENUE & DRAWING SOURCES

Wheelwright Auditorium

Main room · House rig

100 Chanticleer Drive East, Conway, SC, US

https://www.coastal.edu/schedulingeventservices/eventproduction/wheelwright/venuespecsandcapacity/

Sources checked 2026-11-03

Generated by HitLight from the reviewed partial Wheelwright Auditorium reconstruction. Venue sources are cited as facts; their original artwork remains private.

Symbols: HitLight-owned category artwork. No manufacturer model geometry or original source pages included.

Fixture positions follow the venue’s published lighting plot; the currently installed rig is not verified.

215 source-based fixture records retain their original printed source identities. The current public view has 215 catalogue body references and 0 visual fallbacks. Installed modes and DMX patch are unverified; all original output exclusions remain.

Fixture heights are approximate; trim heights may differ from the drawing.

215 source-based fixture records currently display 215 public catalogue housings and 0 visual fallbacks. Original source identities, modes, patch and output exclusions are unchanged.

Existing Source Four PAR / Colortran Fresnel profile references now display newly authored approximate public housings. Existing source identities and any other-maker mechanical substitutes remain labelled; installed optics, modes and patch are not verified.

215 records display 215 approximate public catalogue housings or labelled donors and 0 visual fallbacks. 8 display references use newly authored generic flood/PAR class housings. These do not identify installed products or verify wattage, optics, native DMX, dimming, rigging or hardware. Original source, geometry, mode, patch and output-exclusion qualifications remain.

215 records display 215 approximate public catalogue housings or labelled donors and 0 visual fallbacks. 8 display references use newly authored approximate generic four-cell cyc housings. These preserve one aggregate virtual intensity/aperture; no exact installed identity, independent cells, calibrated optics or hardware acceptance is claimed. Original source, geometry, mode, patch and output-exclusion qualifications remain.

Approximate planning view; not official venue paperwork or output-ready. Original HitLight symbols only; no source pages, OEM meshes, photos or logos. Original files remain private; modes and patch

HitLight

VENUE & DRAWING SOURCES

unverified.

Fixture plot original; visually inspected page(s) 1. Freshness and reuse rights unconfirmed.: https://www.coastal.edu/media/2015ccuwebsite/contentassets/images/schedulingandeventservices/universityeventproductionservices/WheelwrightLightPlot2017v2016.pdf · checked 2026-11-03

Published capacity 785 for Main theatre.: https://www.coastal.edu/schedulingeventservices/eventproduction/wheelwright/venuespecsandcapacity/ · checked 2026-11-03

Public venue page: https://www.hitlight.app/venues/united-states/wheelwright-auditorium-297c46b2

HitLight