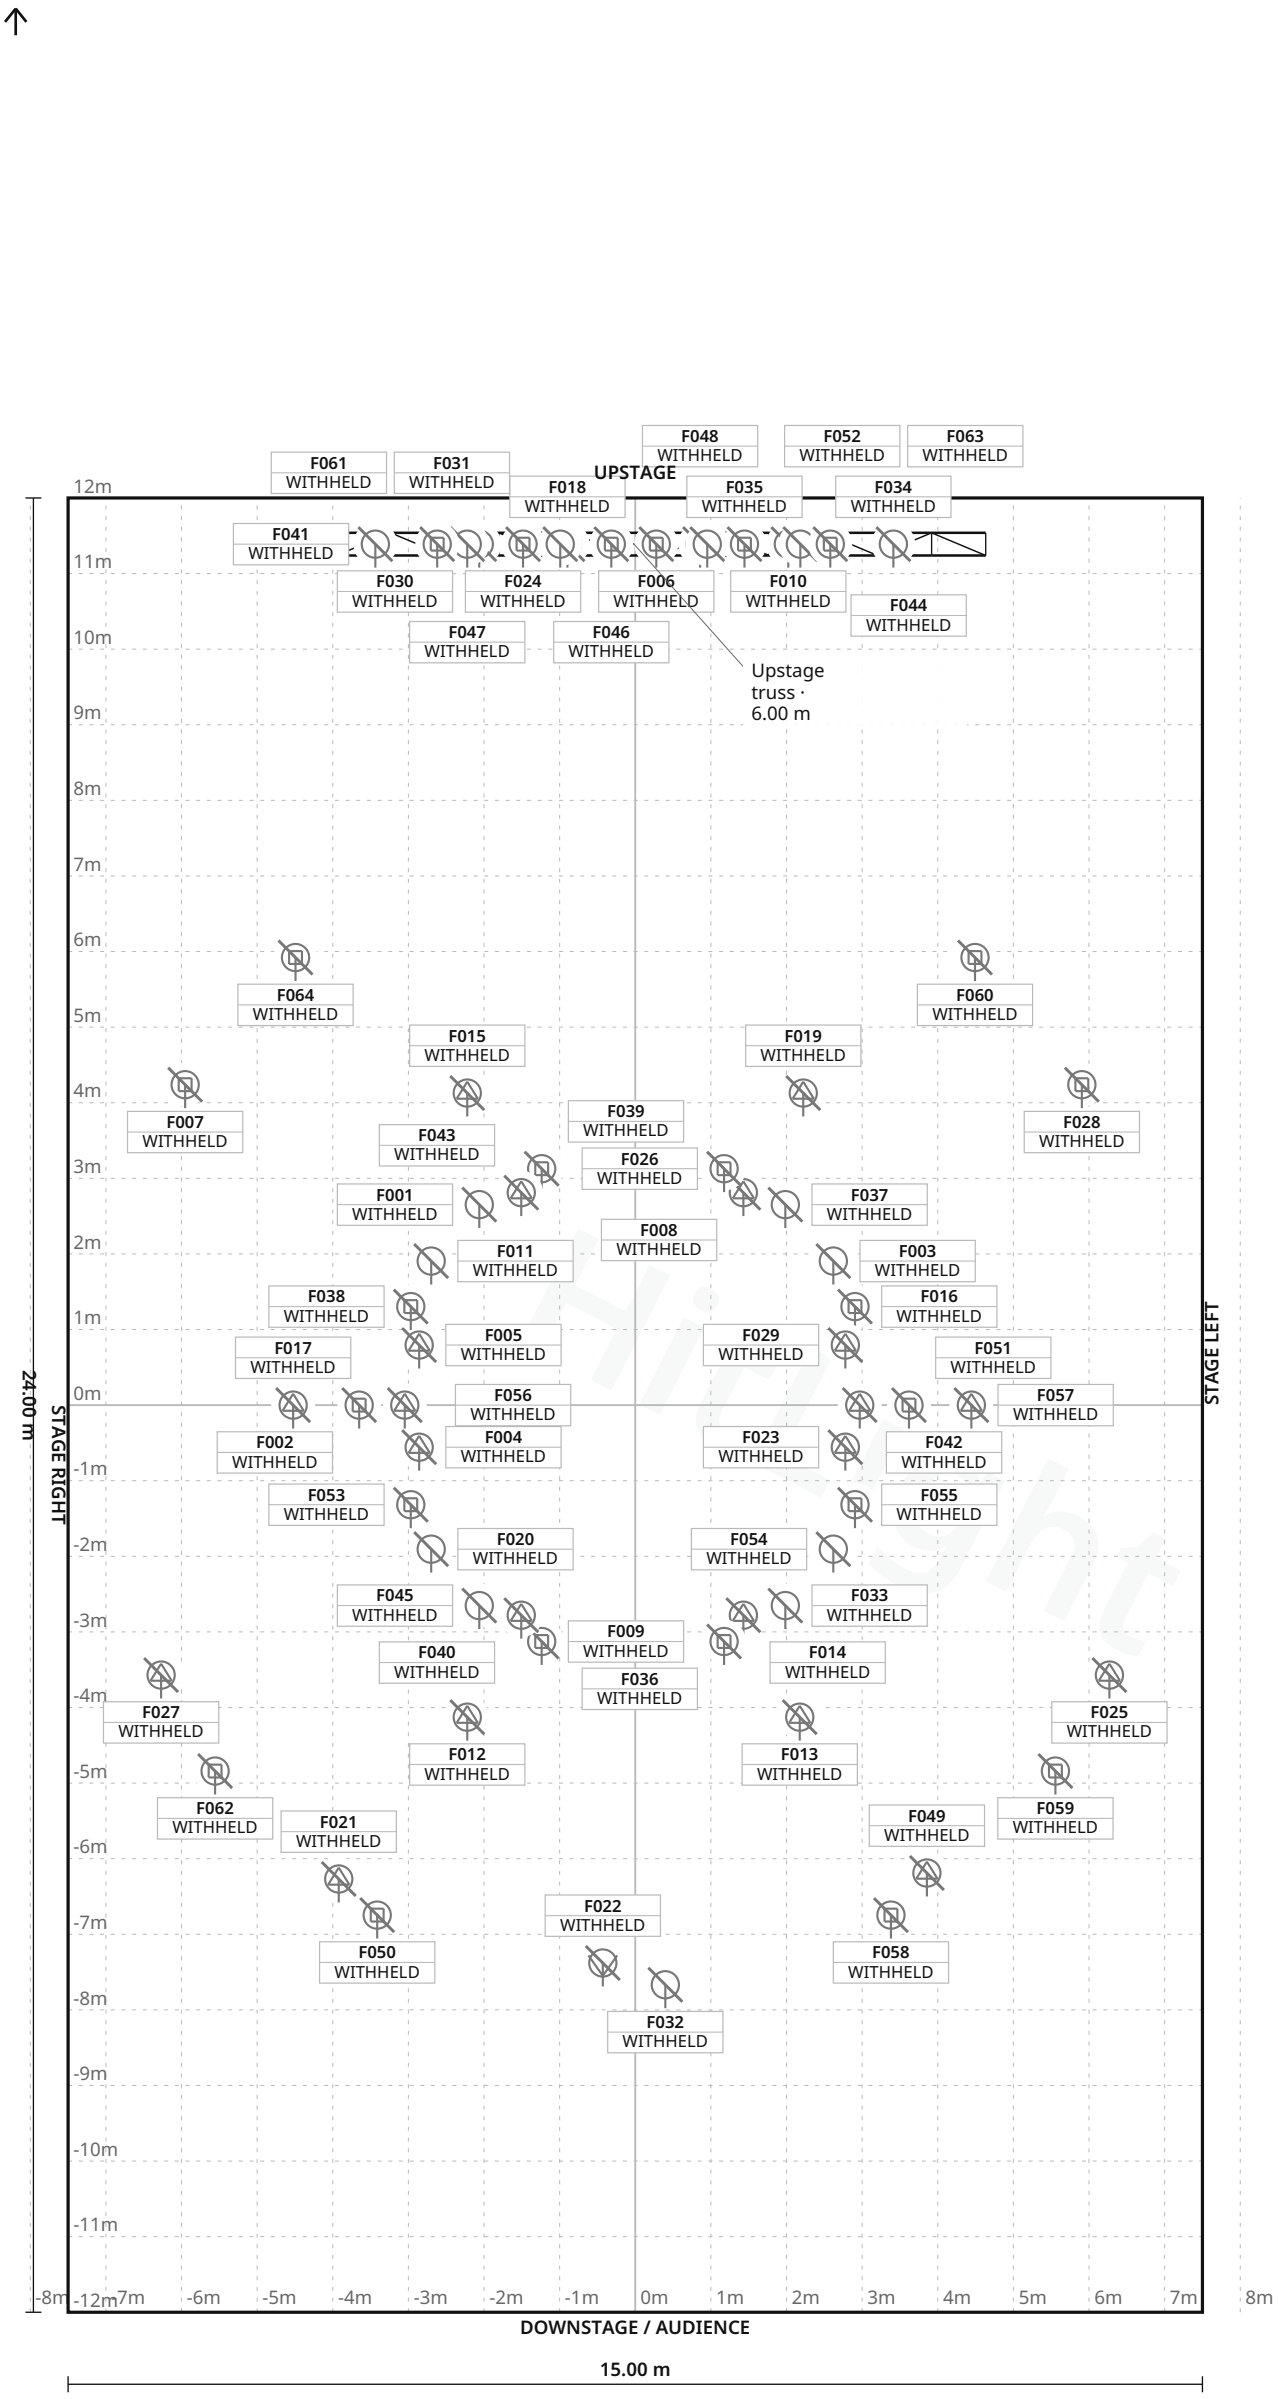


UPSTAGE

FIXTURE LEGEND

- **Source Four 36** — Profile Spot · 16×
- **Source Four 50** — Profile Spot · 2×
- **Source Four Zoom** — 15-30 — Spot Light · 1×
- **Robin 600** — LEDWash — Moving Head · 6×
- **Robin DL4S** — Profile — Profile Spot · 2×
- **Robin LEDBeam** — 150 RGBW — Moving Head · 16×
- **Robin MMX Spot** — Moving Head · 6×
- **Birdie** — PAR Light · 7×
- **ETC CE Source4** — PAR MCM (MFL) — PAR Light · 8×

Stage 15.00 m W × 24.00 m D · Grid 1 m

Underbelly Circus Hub · The Beauty historical Underbelly festival rig

LIGHT PLOT · PLAN · The Beauty historical Underbelly festival rig

HitLight · Underbelly Circus Hub

Middle Meadow Walk, The Meadows, Edinburgh EH8 9EX, Edinburgh, United Kingdom

DWG HL · SCALE 1:100 · metric · PRINT AT 100%

Drawn HitLight

Generated from the saved show

SOURCE 8b76c31d016e

SYMBOL LEGEND

9 TYPES · 64 FIXTURES · COLOUR BY TYPE



ETC Source Four 36

Profile Spot · Unverified · TBC ch · category symbol

16 physical · 16 plotted

16 disabled · 0 unplaced



ETC Source Four 50

Profile Spot · Unverified · TBC ch · category symbol

2 physical · 2 plotted

2 disabled · 0 unplaced



ETC Source Four Zoom 15-30

Spot Light · Unverified · TBC ch · category symbol

1 physical · 1 plotted

1 disabled · 0 unplaced



Robe Lighting Robin 600 LEDWash

Moving Head · Unverified · TBC ch · category symbol

6 physical · 6 plotted

6 disabled · 0 unplaced



Robe Lighting Robin DL4S Profile

Profile Spot · Unverified · TBC ch · category symbol

2 physical · 2 plotted

2 disabled · 0 unplaced



Robe Lighting Robin LEDBeam 150 RGBW

Moving Head · Unverified · TBC ch · category symbol

16 physical · 16 plotted

16 disabled · 0 unplaced



Robe Lighting Robin MMX Spot

Moving Head · Unverified · TBC ch · category symbol

6 physical · 6 plotted

6 disabled · 0 unplaced



Unverified source fixture Birdie

PAR Light · Unverified · TBC ch · category symbol

7 physical · 7 plotted

7 disabled · 0 unplaced

Underbelly Circus Hub · The Beauty historical Underbelly festival rig

SYMBOL LEGEND · The Beauty historical Underbelly festival rig

HitLight · Underbelly Circus Hub

Middle Meadow Walk, The Meadows, Edinburgh EH8 9EX, Edinburgh, United Kingdom

DWG HL · METRIC

Drawn HitLight

Generated from the saved show

SOURCE 8b76c31d016e



Unverified source fixture ETC CE Source4 PAR MCM (MFL)

PAR Light · Unverified · TBC ch · category symbol

8 physical · 8 plotted

8 disabled · 0 unplaced

HitLight

Underbelly Circus Hub · The Beauty historical Underbelly festival rig

SYMBOL LEGEND · The Beauty historical Underbelly festival rig

HitLight · Underbelly Circus Hub

Middle Meadow Walk, The Meadows, Edinburgh EH8 9EX, Edinburgh, United Kingdom

DWG HL · METRIC

Drawn HitLight

Generated from the saved show

SOURCE 8b76c31d016e

GENERAL NOTES

1. Source-based lighting plan. Confirm the current rig with the venue.
2. PARTIAL: included fixtures are not a full physical-unit census.
3. DMX PATCH WITHHELD: provisional or unchecked addresses are not published.
4. Approximate planning view; not official venue paperwork or output-ready. Original HitLight symbols only; no source pages, OEM meshes, photos or logos. Original files remain private; modes and patch unverified.

HitLight

STAGE ELEMENTS

NAME	TYPE	POSITION	TRIM / SIZE
Upstage truss	trussStraight	X -0.02 m · Z -11.39 m	6.00 m · 9.30 m W × 0.30 m D

HitLight

Underbelly Circus Hub · The Beauty historical Underbelly festival rig

STAGE ELEMENTS · The Beauty historical Underbelly festival rig

HitLight · Underbelly Circus Hub

Middle Meadow Walk, The Meadows, Edinburgh EH8 9EX, Edinburgh, United Kingdom

DWG HL · METRIC

Drawn HitLight

Generated from the saved show

SOURCE 8b76c31d016e

FIXTURE SCHEDULE

Fixture	Manufacturer / model	Position / mount	Mode / output
VISUAL PLANNING · DMX PATCH WITHHELD			
F001	Unverified source fixture / ETC CE Source4 PAR MCM (MFL)	PLOTTED	Unverified · Output excluded
F002	Robe Lighting / Robin 600 LEDWash	PLOTTED	Unverified · Output excluded
F003	Unverified source fixture / ETC CE Source4 PAR MCM (MFL)	PLOTTED	Unverified · Output excluded
F004	ETC / Source Four 36	PLOTTED	Unverified · Output excluded
F005	ETC / Source Four 36	PLOTTED	Unverified · Output excluded
F006	Robe Lighting / Robin LEDBeam 150 RGBW	Upstage truss	Unverified · Output excluded
F007	Robe Lighting / Robin 600 LEDWash	PLOTTED	Unverified · Output excluded
F008	ETC / Source Four 36	PLOTTED	Unverified · Output excluded
F009	Robe Lighting / Robin LEDBeam 150 RGBW	PLOTTED	Unverified · Output excluded
F010	Robe Lighting / Robin LEDBeam 150 RGBW	Upstage truss	Unverified · Output excluded
F011	Unverified source fixture / ETC CE Source4 PAR MCM (MFL)	PLOTTED	Unverified · Output excluded
F012	ETC / Source Four 36	PLOTTED	Unverified · Output excluded
F013	ETC / Source Four 36	PLOTTED	Unverified · Output excluded
F014	ETC / Source Four 36	PLOTTED	Unverified · Output excluded
F015	ETC / Source Four 36	PLOTTED	Unverified · Output excluded
F016	Robe Lighting / Robin LEDBeam 150 RGBW	PLOTTED	Unverified · Output excluded
F017	ETC / Source Four 50	PLOTTED	Unverified · Output excluded
F018	Robe Lighting / Robin LEDBeam 150 RGBW	Upstage truss	Unverified · Output excluded
F019	ETC / Source Four 36	PLOTTED	Unverified · Output excluded
F020	Unverified source fixture / ETC CE Source4 PAR MCM (MFL)	PLOTTED	Unverified · Output excluded

Planning reference only. Confirm installed modes and patch with the venue.

Underbelly Circus Hub · The Beauty historical Underbelly festival rig

FIXTURE SCHEDULE · The Beauty historical Underbelly festival rig

HitLight · Underbelly Circus Hub

Middle Meadow Walk, The Meadows, Edinburgh EH8 9EX, Edinburgh, United Kingdom

DWG HL · METRIC

Drawn HitLight

Generated from the saved show

SOURCE 8b76c31d016e

Fixture	Manufacturer / model	Position / mount	Mode / output
VISUAL PLANNING · DMX PATCH WITHHELD			
F021	ETC / Source Four 36	PLOTTED	Unverified · Output excluded
F022	ETC / Source Four Zoom 15-30	PLOTTED	Unverified · Output excluded
F023	ETC / Source Four 36	PLOTTED	Unverified · Output excluded
F024	Robe Lighting / Robin LEDBeam 150 RGBW	Upstage truss	Unverified · Output excluded
F025	ETC / Source Four 36	PLOTTED	Unverified · Output excluded
F026	Robe Lighting / Robin LEDBeam 150 RGBW	PLOTTED	Unverified · Output excluded
F027	ETC / Source Four 36	PLOTTED	Unverified · Output excluded
F028	Robe Lighting / Robin 600 LEDWash	PLOTTED	Unverified · Output excluded
F029	ETC / Source Four 36	PLOTTED	Unverified · Output excluded
F030	Robe Lighting / Robin LEDBeam 150 RGBW	Upstage truss	Unverified · Output excluded
F031	Unverified source fixture / Birdie	Upstage truss	Unverified · Output excluded
F032	Unverified source fixture / Birdie	PLOTTED	Unverified · Output excluded
F033	Unverified source fixture / ETC CE Source4 PAR MCM (MFL)	PLOTTED	Unverified · Output excluded
F034	Unverified source fixture / Birdie	Upstage truss	Unverified · Output excluded
F035	Robe Lighting / Robin LEDBeam 150 RGBW	Upstage truss	Unverified · Output excluded
F036	Robe Lighting / Robin LEDBeam 150 RGBW	PLOTTED	Unverified · Output excluded
F037	Unverified source fixture / ETC CE Source4 PAR MCM (MFL)	PLOTTED	Unverified · Output excluded
F038	Robe Lighting / Robin LEDBeam 150 RGBW	PLOTTED	Unverified · Output excluded
F039	Robe Lighting / Robin LEDBeam 150 RGBW	PLOTTED	Unverified · Output excluded
F040	ETC / Source Four 36	PLOTTED	Unverified · Output excluded

Planning reference only. Confirm installed modes and patch with the venue.

Fixture	Manufacturer / model	Position / mount	Mode / output
VISUAL PLANNING · DMX PATCH WITHHELD			
F041	Unverified source fixture / Birdie	Upstage truss	Unverified · Output excluded
F042	Robe Lighting / Robin DL4S Profile	PLOTTED	Unverified · Output excluded
F043	ETC / Source Four 36	PLOTTED	Unverified · Output excluded
F044	Unverified source fixture / Birdie	Upstage truss	Unverified · Output excluded
F045	Unverified source fixture / ETC CE Source4 PAR MCM (MFL)	PLOTTED	Unverified · Output excluded
F046	Robe Lighting / Robin LEDBeam 150 RGBW	Upstage truss	Unverified · Output excluded
F047	Unverified source fixture / Birdie	Upstage truss	Unverified · Output excluded
F048	Robe Lighting / Robin LEDBeam 150 RGBW	Upstage truss	Unverified · Output excluded
F049	ETC / Source Four 36	PLOTTED	Unverified · Output excluded
F050	Robe Lighting / Robin 600 LEDWash	PLOTTED	Unverified · Output excluded
F051	Robe Lighting / Robin 600 LEDWash	PLOTTED	Unverified · Output excluded
F052	Unverified source fixture / Birdie	Upstage truss	Unverified · Output excluded
F053	Robe Lighting / Robin LEDBeam 150 RGBW	PLOTTED	Unverified · Output excluded
F054	Unverified source fixture / ETC CE Source4 PAR MCM (MFL)	PLOTTED	Unverified · Output excluded
F055	Robe Lighting / Robin LEDBeam 150 RGBW	PLOTTED	Unverified · Output excluded
F056	Robe Lighting / Robin DL4S Profile	PLOTTED	Unverified · Output excluded
F057	ETC / Source Four 50	PLOTTED	Unverified · Output excluded
F058	Robe Lighting / Robin 600 LEDWash	PLOTTED	Unverified · Output excluded
F059	Robe Lighting / Robin MMX Spot	PLOTTED	Unverified · Output excluded
F060	Robe Lighting / Robin MMX Spot	PLOTTED	Unverified · Output excluded

Planning reference only. Confirm installed modes and patch with the venue.

Fixture	Manufacturer / model	Position / mount	Mode / output
VISUAL PLANNING · DMX PATCH WITHHELD			
F061	Robe Lighting / Robin MMX Spot	Upstage truss	Unverified · Output excluded
F062	Robe Lighting / Robin MMX Spot	PLOTTED	Unverified · Output excluded
F063	Robe Lighting / Robin MMX Spot	Upstage truss	Unverified · Output excluded
F064	Robe Lighting / Robin MMX Spot	PLOTTED	Unverified · Output excluded

Planning reference only. Confirm installed modes and patch with the venue.

HitLight

Underbelly Circus Hub · The Beauty historical Underbelly festival rig

FIXTURE SCHEDULE · The Beauty historical Underbelly festival rig

HitLight · Underbelly Circus Hub

Middle Meadow Walk, The Meadows, Edinburgh EH8 9EX, Edinburgh, United Kingdom

DWG HL · METRIC

Drawn HitLight

Generated from the saved show

SOURCE 8b76c31d016e

VALIDATION APPENDIX

WARNING · PATCH_WITHHELD

DMX patch facts are withheld pending source verification. This planning document cannot be used for hardware output.

Objects: — · Remediation: review the source facts and regenerate.

WARNING · MODE_UNVERIFIED

DMX modes are unverified; output remains excluded.

Objects: F001–F064 · Remediation: review the source facts and regenerate.

WARNING · FIXTURE_DISABLED

Fixtures are disabled for this visual planning reconstruction.

Objects: F001–F064 · Remediation: review the source facts and regenerate.

WARNING · TITLE_METADATA_INCOMPLETE

Some professional title-block metadata is missing; the document will show an em dash.

Objects: 2d6a9bdef93e9a8e5701abe0 · Remediation: review the source facts and regenerate.

HitLight

VENUE & DRAWING SOURCES

Underbelly Circus Hub

The Beauty historical Underbelly festival rig · Published house plot

Middle Meadow Walk, The Meadows, Edinburgh EH8 9EX, Edinburgh, GB

https://underbellyedinburgh.co.uk/perform-with-us

Sources checked 2026-11-03

Generated by HitLight from the reviewed partial Underbelly Circus Hub reconstruction. Venue sources are cited as facts; their original artwork remains private.

Symbols: HitLight-owned category artwork. No manufacturer model geometry or original source pages included.

Partial source-based planning reconstruction; the current installation and complete fixture census are unverified.

Source-matched catalogue bodies are shown where available. Unresolved source identities remain labelled visual markers. Installed modes and DMX patch require verification; visual-only fixtures remain excluded from output.

Exact available catalogue display bodies are restored through verified immutable references. Fixture identities, installed modes, patch and output verification are unchanged; original source qualifications remain authoritative.

64 source-based fixture records have 57 public catalogue housings and 7 visual fallbacks; their original printed source identities are retained, and exact installed identity and mode remain unconfirmed.

64 source-based fixture records currently display 57 public catalogue housings and 7 visual fallbacks. Original source identities, modes, patch and output exclusions are unchanged.

Existing Source Four PAR / Colortran Fresnel profile references now display newly authored approximate public housings. Existing source identities and any other-maker mechanical substitutes remain labelled; installed optics, modes and patch are not verified.

Approximate planning view; not official venue paperwork or output-ready. Original HitLight symbols only; no source pages, OEM meshes, photos or logos. Original files remain private; modes and patch unverified.

Published capacity 550 for The Lafayette historical Underbelly festival rig.: https://drive.google.com/uc?export=download&id=1tquS_4nVdGvUqQ9yR0gRib9cO5MKZljD · checked 2026-11-03

Official venue/technical source page.: https://underbellyedinburgh.co.uk/perform-with-us · checked 2026-11-03

Public venue page: https://www.hitlight.app/venues/united-kingdom/underbelly-circus-hub-2d6a9bde

HitLight | hitlight.app