
UPSTAGE ↑

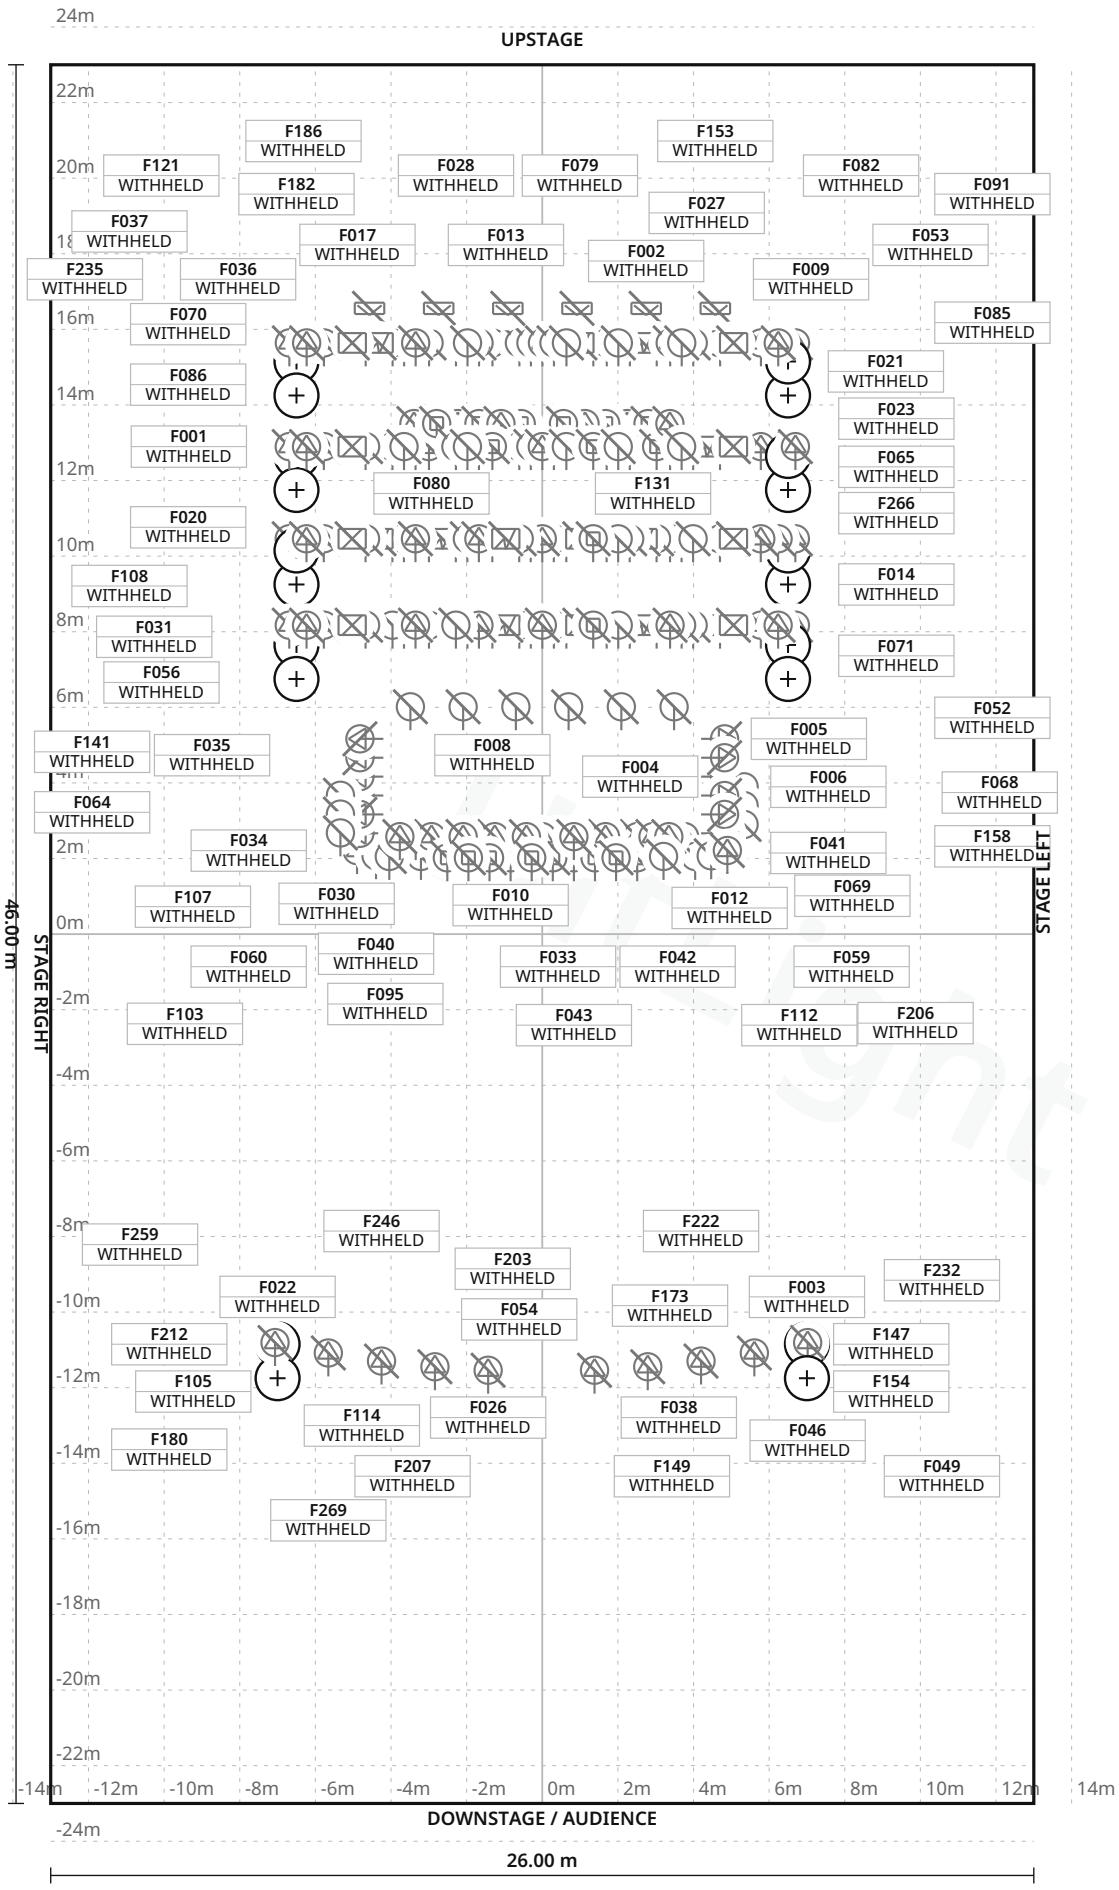

FIXTURE LEGEND

- **500W halogen** work light — Other · 8×
- **Chauvet Rogue** R2X Wash — Moving Head · 34×
- **ChromaQ** ColorForceII72 — Cyc Light · 6×
- **Elation** SIXPAR300 — Strobe · 24×
- **ETC SourceFour** LED Series2 Lustr19 — Profile Spot · 10×
- **ETC SourceFour14** — Profile Spot · 12×
- **ETC SourceFour26** — Profile Spot · 39×
- **ETC SourceFour36** — Profile Spot · 84×
- **ETC** SourceFourPAR — PAR Light · 66×
- **Martin MAC** Quantum Profile — Profile Spot · 8×
- **Martin MAC** Quantum Wash — Moving Head · 6×

Stage 26.00 m W × 46.00 m D · Grid 1 m

215 fixture labels omitted in this view due to crowding · see DMX patch

Mayo Performing Arts Center · Main room

LIGHT PLOT · PLAN · Main room

HitLight · Mayo Performing Arts Center

100 South Street, Morristown, United States

DWG HL · SCALE 1:200 · metric · PRINT AT 100%

Drawn HitLight

Generated from the saved show

SOURCE e7dc82476cbd

SYMBOL LEGEND

11 TYPES · 297 FIXTURES · COLOUR BY TYPE



Unverified source fixture 500W halogen work light

Other · Unverified · TBC ch · category symbol

8 physical · 8 plotted

8 disabled · 0 unplaced



Unverified source fixture Chauvet Rogue R2X Wash

Moving Head · Unverified · TBC ch · category symbol

34 physical · 34 plotted

34 disabled · 0 unplaced



Unverified source fixture ChromaQ ColorForceII72

Cyc Light · Unverified · TBC ch · category symbol

6 physical · 6 plotted

6 disabled · 0 unplaced



Unverified source fixture Elation SIXPAR300

Strobe · Unverified · TBC ch · category symbol

24 physical · 24 plotted

24 disabled · 0 unplaced



Unverified source fixture ETC SourceFour LED Series2 Lustr19

Profile Spot · Unverified · TBC ch · category symbol

10 physical · 10 plotted

10 disabled · 0 unplaced



Unverified source fixture ETC SourceFour14

Profile Spot · Unverified · TBC ch · category symbol

12 physical · 12 plotted

12 disabled · 0 unplaced



Unverified source fixture ETC SourceFour26

Profile Spot · Unverified · TBC ch · category symbol

39 physical · 39 plotted

39 disabled · 0 unplaced



Unverified source fixture ETC SourceFour36

Profile Spot · Unverified · TBC ch · category symbol

84 physical · 84 plotted

84 disabled · 0 unplaced

Mayo Performing Arts Center · Main room

SYMBOL LEGEND · Main room

HitLight · Mayo Performing Arts Center

100 South Street, Morristown, United States

DWG HL · METRIC

Drawn HitLight

Generated from the saved show

SOURCE e7dc82476cbd

SYMBOL LEGEND · CONTINUED



Unverified source fixture ETC SourceFourPAR

PAR Light · Unverified · TBC ch · category symbol

66 physical · 66 plotted

66 disabled · 0 unplaced



Unverified source fixture Martin MAC Quantum Profile

Profile Spot · Unverified · TBC ch · category symbol

8 physical · 8 plotted

8 disabled · 0 unplaced



Unverified source fixture Martin MAC Quantum Wash

Moving Head · Unverified · TBC ch · category symbol

6 physical · 6 plotted

6 disabled · 0 unplaced

HitLight

GENERAL NOTES

1. Source-based lighting plan. Confirm the current rig with the venue.
2. PARTIAL: included fixtures are not a full physical-unit census.
3. DMX PATCH WITHHELD: provisional or unchecked addresses are not published.
4. Approximate planning view; not official venue paperwork or output-ready. Original HitLight symbols only; no source pages, OEM meshes, photos or logos. Original files remain private; modes and patch unverified.

HitLight

FIXTURE SCHEDULE

297 FIXTURES · PATCH WITHHELD

Fixture	Manufacturer / model	Position / mount	Mode / output
VISUAL PLANNING · DMX PATCH WITHHELD			
F001	Unverified source fixture / ETC SourceFour36	PLOTTED	Unverified · Output excluded
F002	Unverified source fixture / ChromaQ ColorForceII72	PLOTTED	Unverified · Output excluded
F003	Unverified source fixture / ETC SourceFour14	PLOTTED	Unverified · Output excluded
F004	Unverified source fixture / ETC SourceFour36	PLOTTED	Unverified · Output excluded
F005	Unverified source fixture / ETC SourceFour36	PLOTTED	Unverified · Output excluded
F006	Unverified source fixture / ETC SourceFourPAR	PLOTTED	Unverified · Output excluded
F007	Unverified source fixture / ETC SourceFourPAR	PLOTTED	Unverified · Output excluded
F008	Unverified source fixture / Chauvet Rogue R2X Wash	PLOTTED	Unverified · Output excluded
F009	Unverified source fixture / ETC SourceFour26	PLOTTED	Unverified · Output excluded
F010	Unverified source fixture / Chauvet Rogue R2X Wash	PLOTTED	Unverified · Output excluded
F011	Unverified source fixture / ETC SourceFourPAR	PLOTTED	Unverified · Output excluded
F012	Unverified source fixture / ETC SourceFour26	PLOTTED	Unverified · Output excluded
F013	Unverified source fixture / Elation SIXPAR300	PLOTTED	Unverified · Output excluded
F014	Unverified source fixture / ETC SourceFour36	PLOTTED	Unverified · Output excluded
F015	Unverified source fixture / Chauvet Rogue R2X Wash	PLOTTED	Unverified · Output excluded
F016	Unverified source fixture / Elation SIXPAR300	PLOTTED	Unverified · Output excluded
F017	Unverified source fixture / Chauvet Rogue R2X Wash	PLOTTED	Unverified · Output excluded
F018	Unverified source fixture / Martin MAC Quantum Profile	PLOTTED	Unverified · Output excluded
F019	Unverified source fixture / ETC SourceFourPAR	PLOTTED	Unverified · Output excluded
F020	Unverified source fixture / ETC SourceFour36	PLOTTED	Unverified · Output excluded

Planning reference only. Confirm installed modes and patch with the venue.

Mayo Performing Arts Center · Main room

FIXTURE SCHEDULE · Main room

HitLight · Mayo Performing Arts Center

100 South Street, Morristown, United States

DWG HL · METRIC

Drawn HitLight

Generated from the saved show

SOURCE e7dc82476cbd

FIXTURE SCHEDULE · CONTINUED

Fixture	Manufacturer / model	Position / mount	Mode / output
VISUAL PLANNING · DMX PATCH WITHHELD			
F021	Unverified source fixture / ETC SourceFourPAR	PLOTTED	Unverified · Output excluded
F022	Unverified source fixture / ETC SourceFour14	PLOTTED	Unverified · Output excluded
F023	Unverified source fixture / ETC SourceFour36	PLOTTED	Unverified · Output excluded
F024	Unverified source fixture / Elation SIXPAR300	PLOTTED	Unverified · Output excluded
F025	Unverified source fixture / Martin MAC Quantum Wash	PLOTTED	Unverified · Output excluded
F026	Unverified source fixture / ETC SourceFour LED Series2 Lustr19	PLOTTED	Unverified · Output excluded
F027	Unverified source fixture / Elation SIXPAR300	PLOTTED	Unverified · Output excluded
F028	Unverified source fixture / ETC SourceFourPAR	PLOTTED	Unverified · Output excluded
F029	Unverified source fixture / Chauvet Rogue R2X Wash	PLOTTED	Unverified · Output excluded
F030	Unverified source fixture / ETC SourceFourPAR	PLOTTED	Unverified · Output excluded
F031	Unverified source fixture / ETC SourceFour36	PLOTTED	Unverified · Output excluded
F032	Unverified source fixture / Martin MAC Quantum Profile	PLOTTED	Unverified · Output excluded
F033	Unverified source fixture / ETC SourceFour26	PLOTTED	Unverified · Output excluded
F034	Unverified source fixture / Martin MAC Quantum Profile	PLOTTED	Unverified · Output excluded
F035	Unverified source fixture / Elation SIXPAR300	PLOTTED	Unverified · Output excluded
F036	Unverified source fixture / Elation SIXPAR300	PLOTTED	Unverified · Output excluded
F037	Unverified source fixture / ETC SourceFour36	PLOTTED	Unverified · Output excluded
F038	Unverified source fixture / ETC SourceFour LED Series2 Lustr19	PLOTTED	Unverified · Output excluded
F039	Unverified source fixture / ETC SourceFourPAR	PLOTTED	Unverified · Output excluded
F040	Unverified source fixture / ETC SourceFourPAR	PLOTTED	Unverified · Output excluded

Planning reference only. Confirm installed modes and patch with the venue.

FIXTURE SCHEDULE · CONTINUED

Fixture	Manufacturer / model	Position / mount	Mode / output
VISUAL PLANNING · DMX PATCH WITHHELD			
F041	Unverified source fixture / ETC SourceFourPAR	PLOTTED	Unverified · Output excluded
F042	Unverified source fixture / ETC SourceFour26	PLOTTED	Unverified · Output excluded
F043	Unverified source fixture / Chauvet Rogue R2X Wash	PLOTTED	Unverified · Output excluded
F044	Unverified source fixture / ETC SourceFourPAR	PLOTTED	Unverified · Output excluded
F045	Unverified source fixture / ETC SourceFour26	PLOTTED	Unverified · Output excluded
F046	Unverified source fixture / ETC SourceFour LED Series2 Lustr19	PLOTTED	Unverified · Output excluded
F047	Unverified source fixture / Martin MAC Quantum Wash	PLOTTED	Unverified · Output excluded
F048	Unverified source fixture / ETC SourceFourPAR	PLOTTED	Unverified · Output excluded
F049	Unverified source fixture / ETC SourceFour14	PLOTTED	Unverified · Output excluded
F050	Unverified source fixture / ETC SourceFourPAR	PLOTTED	Unverified · Output excluded
F051	Unverified source fixture / ETC SourceFourPAR	PLOTTED	Unverified · Output excluded
F052	Unverified source fixture / ETC SourceFour36	PLOTTED	Unverified · Output excluded
F053	Unverified source fixture / ETC SourceFour36	PLOTTED	Unverified · Output excluded
F054	Unverified source fixture / ETC SourceFour LED Series2 Lustr19	PLOTTED	Unverified · Output excluded
F055	Unverified source fixture / Chauvet Rogue R2X Wash	PLOTTED	Unverified · Output excluded
F056	Unverified source fixture / ETC SourceFour36	PLOTTED	Unverified · Output excluded
F057	Unverified source fixture / ETC SourceFour36	PLOTTED	Unverified · Output excluded
F058	Unverified source fixture / ETC SourceFour26	PLOTTED	Unverified · Output excluded
F059	Unverified source fixture / ETC SourceFour26	PLOTTED	Unverified · Output excluded
F060	Unverified source fixture / ETC SourceFour26	PLOTTED	Unverified · Output excluded

Planning reference only. Confirm installed modes and patch with the venue.

FIXTURE SCHEDULE · CONTINUED

Fixture	Manufacturer / model	Position / mount	Mode / output
VISUAL PLANNING · DMX PATCH WITHHELD			
F061	Unverified source fixture / ETC SourceFour36	PLOTTED	Unverified · Output excluded
F062	Unverified source fixture / Chauvet Rogue R2X Wash	PLOTTED	Unverified · Output excluded
F063	Unverified source fixture / Elation SIXPAR300	PLOTTED	Unverified · Output excluded
F064	Unverified source fixture / ETC SourceFour36	PLOTTED	Unverified · Output excluded
F065	Unverified source fixture / ETC SourceFour36	PLOTTED	Unverified · Output excluded
F066	Unverified source fixture / ETC SourceFour26	PLOTTED	Unverified · Output excluded
F067	Unverified source fixture / ETC SourceFourPAR	PLOTTED	Unverified · Output excluded
F068	Unverified source fixture / ETC SourceFour36	PLOTTED	Unverified · Output excluded
F069	Unverified source fixture / ETC SourceFourPAR	PLOTTED	Unverified · Output excluded
F070	Unverified source fixture / ETC SourceFour36	PLOTTED	Unverified · Output excluded
F071	Unverified source fixture / ETC SourceFour36	PLOTTED	Unverified · Output excluded
F072	Unverified source fixture / ETC SourceFourPAR	PLOTTED	Unverified · Output excluded
F073	Unverified source fixture / ETC SourceFourPAR	PLOTTED	Unverified · Output excluded
F074	Unverified source fixture / ETC SourceFour36	PLOTTED	Unverified · Output excluded
F075	Unverified source fixture / Chauvet Rogue R2X Wash	PLOTTED	Unverified · Output excluded
F076	Unverified source fixture / ETC SourceFourPAR	PLOTTED	Unverified · Output excluded
F077	Unverified source fixture / Chauvet Rogue R2X Wash	PLOTTED	Unverified · Output excluded
F078	Unverified source fixture / ETC SourceFour26	PLOTTED	Unverified · Output excluded
F079	Unverified source fixture / Elation SIXPAR300	PLOTTED	Unverified · Output excluded
F080	Unverified source fixture / ETC SourceFour36	PLOTTED	Unverified · Output excluded

Planning reference only. Confirm installed modes and patch with the venue.

Fixture	Manufacturer / model	Position / mount	Mode / output
VISUAL PLANNING · DMX PATCH WITHHELD			
F081	Unverified source fixture / ETC SourceFourPAR	PLOTTED	Unverified · Output excluded
F082	Unverified source fixture / Chauvet Rogue R2X Wash	PLOTTED	Unverified · Output excluded
F083	Unverified source fixture / ETC SourceFour36	PLOTTED	Unverified · Output excluded
F084	Unverified source fixture / ETC SourceFour26	PLOTTED	Unverified · Output excluded
F085	Unverified source fixture / ETC SourceFour36	PLOTTED	Unverified · Output excluded
F086	Unverified source fixture / ETC SourceFour36	PLOTTED	Unverified · Output excluded
F087	Unverified source fixture / ETC SourceFour36	PLOTTED	Unverified · Output excluded
F088	Unverified source fixture / ETC SourceFourPAR	PLOTTED	Unverified · Output excluded
F089	Unverified source fixture / ETC SourceFour26	PLOTTED	Unverified · Output excluded
F090	Unverified source fixture / ETC SourceFour36	PLOTTED	Unverified · Output excluded
F091	Unverified source fixture / ETC SourceFour36	PLOTTED	Unverified · Output excluded
F092	Unverified source fixture / ETC SourceFourPAR	PLOTTED	Unverified · Output excluded
F093	Unverified source fixture / Elation SIXPAR300	PLOTTED	Unverified · Output excluded
F094	Unverified source fixture / ETC SourceFour36	PLOTTED	Unverified · Output excluded
F095	Unverified source fixture / ETC SourceFour26	PLOTTED	Unverified · Output excluded
F096	Unverified source fixture / Elation SIXPAR300	PLOTTED	Unverified · Output excluded
F097	Unverified source fixture / Chauvet Rogue R2X Wash	PLOTTED	Unverified · Output excluded
F098	Unverified source fixture / Chauvet Rogue R2X Wash	PLOTTED	Unverified · Output excluded
F099	Unverified source fixture / ETC SourceFour26	PLOTTED	Unverified · Output excluded
F100	Unverified source fixture / ETC SourceFour26	PLOTTED	Unverified · Output excluded

Planning reference only. Confirm installed modes and patch with the venue.

FIXTURE SCHEDULE · CONTINUED

Fixture	Manufacturer / model	Position / mount	Mode / output
VISUAL PLANNING · DMX PATCH WITHHELD			
F101	Unverified source fixture / ETC SourceFourPAR	PLOTTED	Unverified · Output excluded
F102	Unverified source fixture / ETC SourceFour36	PLOTTED	Unverified · Output excluded
F103	Unverified source fixture / ETC SourceFourPAR	PLOTTED	Unverified · Output excluded
F104	Unverified source fixture / ETC SourceFourPAR	PLOTTED	Unverified · Output excluded
F105	Unverified source fixture / ETC SourceFour14	PLOTTED	Unverified · Output excluded
F106	Unverified source fixture / ETC SourceFourPAR	PLOTTED	Unverified · Output excluded
F107	Unverified source fixture / ETC SourceFour36	PLOTTED	Unverified · Output excluded
F108	Unverified source fixture / ETC SourceFour36	PLOTTED	Unverified · Output excluded
F109	Unverified source fixture / ETC SourceFour36	PLOTTED	Unverified · Output excluded
F110	Unverified source fixture / ETC SourceFour36	PLOTTED	Unverified · Output excluded
F111	Unverified source fixture / ETC SourceFour36	PLOTTED	Unverified · Output excluded
F112	Unverified source fixture / Chauvet Rogue R2X Wash	PLOTTED	Unverified · Output excluded
F113	Unverified source fixture / ETC SourceFour26	PLOTTED	Unverified · Output excluded
F114	Unverified source fixture / ETC SourceFour14	PLOTTED	Unverified · Output excluded
F115	Unverified source fixture / ETC SourceFour26	PLOTTED	Unverified · Output excluded
F116	Unverified source fixture / Elation SIXPAR300	PLOTTED	Unverified · Output excluded
F117	Unverified source fixture / ETC SourceFourPAR	PLOTTED	Unverified · Output excluded
F118	Unverified source fixture / Elation SIXPAR300	PLOTTED	Unverified · Output excluded
F119	Unverified source fixture / ETC SourceFourPAR	PLOTTED	Unverified · Output excluded
F120	Unverified source fixture / ETC SourceFour36	PLOTTED	Unverified · Output excluded

Planning reference only. Confirm installed modes and patch with the venue.

FIXTURE SCHEDULE · CONTINUED

Fixture	Manufacturer / model	Position / mount	Mode / output
VISUAL PLANNING · DMX PATCH WITHHELD			
F121	Unverified source fixture / Chauvet Rogue R2X Wash	PLOTTED	Unverified · Output excluded
F122	Unverified source fixture / ETC SourceFourPAR	PLOTTED	Unverified · Output excluded
F123	Unverified source fixture / Elation SIXPAR300	PLOTTED	Unverified · Output excluded
F124	Unverified source fixture / Martin MAC Quantum Profile	PLOTTED	Unverified · Output excluded
F125	Unverified source fixture / ETC SourceFour36	PLOTTED	Unverified · Output excluded
F126	Unverified source fixture / ETC SourceFour36	PLOTTED	Unverified · Output excluded
F127	Unverified source fixture / Chauvet Rogue R2X Wash	PLOTTED	Unverified · Output excluded
F128	Unverified source fixture / ETC SourceFour36	PLOTTED	Unverified · Output excluded
F129	Unverified source fixture / Martin MAC Quantum Wash	PLOTTED	Unverified · Output excluded
F130	Unverified source fixture / ETC SourceFour36	PLOTTED	Unverified · Output excluded
F131	Unverified source fixture / ETC SourceFour36	PLOTTED	Unverified · Output excluded
F132	Unverified source fixture / Martin MAC Quantum Wash	PLOTTED	Unverified · Output excluded
F133	Unverified source fixture / ETC SourceFour36	PLOTTED	Unverified · Output excluded
F134	Unverified source fixture / Martin MAC Quantum Profile	PLOTTED	Unverified · Output excluded
F135	Unverified source fixture / ETC SourceFour36	PLOTTED	Unverified · Output excluded
F136	Unverified source fixture / ChromaQ ColorForceII72	PLOTTED	Unverified · Output excluded
F137	Unverified source fixture / ETC SourceFour26	PLOTTED	Unverified · Output excluded
F138	Unverified source fixture / Chauvet Rogue R2X Wash	PLOTTED	Unverified · Output excluded
F139	Unverified source fixture / ETC SourceFourPAR	PLOTTED	Unverified · Output excluded
F140	Unverified source fixture / Chauvet Rogue R2X Wash	PLOTTED	Unverified · Output excluded

Planning reference only. Confirm installed modes and patch with the venue.

FIXTURE SCHEDULE · CONTINUED

Fixture	Manufacturer / model	Position / mount	Mode / output
VISUAL PLANNING · DMX PATCH WITHHELD			
F141	Unverified source fixture / ETC SourceFour36	PLOTTED	Unverified · Output excluded
F142	Unverified source fixture / Martin MAC Quantum Wash	PLOTTED	Unverified · Output excluded
F143	Unverified source fixture / ETC SourceFour26	PLOTTED	Unverified · Output excluded
F144	Unverified source fixture / ETC SourceFour26	PLOTTED	Unverified · Output excluded
F145	Unverified source fixture / ETC SourceFourPAR	PLOTTED	Unverified · Output excluded
F146	Unverified source fixture / ETC SourceFour36	PLOTTED	Unverified · Output excluded
F147	Unverified source fixture / ETC SourceFour14	PLOTTED	Unverified · Output excluded
F148	Unverified source fixture / ETC SourceFour36	PLOTTED	Unverified · Output excluded
F149	Unverified source fixture / ETC SourceFour14	PLOTTED	Unverified · Output excluded
F150	Unverified source fixture / Elation SIXPAR300	PLOTTED	Unverified · Output excluded
F151	Unverified source fixture / ETC SourceFourPAR	PLOTTED	Unverified · Output excluded
F152	Unverified source fixture / ETC SourceFour36	PLOTTED	Unverified · Output excluded
F153	Unverified source fixture / ChromaQ ColorForceII72	PLOTTED	Unverified · Output excluded
F154	Unverified source fixture / ETC SourceFour14	PLOTTED	Unverified · Output excluded
F155	Unverified source fixture / ETC SourceFour36	PLOTTED	Unverified · Output excluded
F156	Unverified source fixture / ETC SourceFour36	PLOTTED	Unverified · Output excluded
F157	Unverified source fixture / ETC SourceFourPAR	PLOTTED	Unverified · Output excluded
F158	Unverified source fixture / ETC SourceFour36	PLOTTED	Unverified · Output excluded
F159	Unverified source fixture / ETC SourceFour26	PLOTTED	Unverified · Output excluded
F160	Unverified source fixture / Elation SIXPAR300	PLOTTED	Unverified · Output excluded

Planning reference only. Confirm installed modes and patch with the venue.

FIXTURE SCHEDULE · CONTINUED

Fixture	Manufacturer / model	Position / mount	Mode / output
VISUAL PLANNING · DMX PATCH WITHHELD			
F161	Unverified source fixture / Elation SIXPAR300	PLOTTED	Unverified · Output excluded
F162	Unverified source fixture / Martin MAC Quantum Profile	PLOTTED	Unverified · Output excluded
F163	Unverified source fixture / Elation SIXPAR300	PLOTTED	Unverified · Output excluded
F164	Unverified source fixture / ETC SourceFour36	PLOTTED	Unverified · Output excluded
F165	Unverified source fixture / ETC SourceFour36	PLOTTED	Unverified · Output excluded
F166	Unverified source fixture / ETC SourceFour26	PLOTTED	Unverified · Output excluded
F167	Unverified source fixture / ETC SourceFourPAR	PLOTTED	Unverified · Output excluded
F168	Unverified source fixture / ETC SourceFour26	PLOTTED	Unverified · Output excluded
F169	Unverified source fixture / ETC SourceFour36	PLOTTED	Unverified · Output excluded
F170	Unverified source fixture / ETC SourceFourPAR	PLOTTED	Unverified · Output excluded
F171	Unverified source fixture / Chauvet Rogue R2X Wash	PLOTTED	Unverified · Output excluded
F172	Unverified source fixture / ETC SourceFourPAR	PLOTTED	Unverified · Output excluded
F173	Unverified source fixture / ETC SourceFour LED Series2 Lustr19	PLOTTED	Unverified · Output excluded
F174	Unverified source fixture / ETC SourceFour36	PLOTTED	Unverified · Output excluded
F175	Unverified source fixture / ETC SourceFourPAR	PLOTTED	Unverified · Output excluded
F176	Unverified source fixture / ETC SourceFour36	PLOTTED	Unverified · Output excluded
F177	Unverified source fixture / ETC SourceFour36	PLOTTED	Unverified · Output excluded
F178	Unverified source fixture / ETC SourceFourPAR	PLOTTED	Unverified · Output excluded
F179	Unverified source fixture / Chauvet Rogue R2X Wash	PLOTTED	Unverified · Output excluded
F180	Unverified source fixture / ETC SourceFour14	PLOTTED	Unverified · Output excluded

Planning reference only. Confirm installed modes and patch with the venue.

FIXTURE SCHEDULE · CONTINUED

Fixture	Manufacturer / model	Position / mount	Mode / output
VISUAL PLANNING · DMX PATCH WITHHELD			
F181	Unverified source fixture / ETC SourceFour26	PLOTTED	Unverified · Output excluded
F182	Unverified source fixture / ETC SourceFour36	PLOTTED	Unverified · Output excluded
F183	Unverified source fixture / ETC SourceFourPAR	PLOTTED	Unverified · Output excluded
F184	Unverified source fixture / ETC SourceFour26	PLOTTED	Unverified · Output excluded
F185	Unverified source fixture / ETC SourceFourPAR	PLOTTED	Unverified · Output excluded
F186	Unverified source fixture / ChromaQ ColorForceII72	PLOTTED	Unverified · Output excluded
F187	Unverified source fixture / ETC SourceFour36	PLOTTED	Unverified · Output excluded
F188	Unverified source fixture / ETC SourceFour36	PLOTTED	Unverified · Output excluded
F189	Unverified source fixture / Elation SIXPAR300	PLOTTED	Unverified · Output excluded
F190	Unverified source fixture / Chauvet Rogue R2X Wash	PLOTTED	Unverified · Output excluded
F191	Unverified source fixture / Elation SIXPAR300	PLOTTED	Unverified · Output excluded
F192	Unverified source fixture / Chauvet Rogue R2X Wash	PLOTTED	Unverified · Output excluded
F193	Unverified source fixture / Chauvet Rogue R2X Wash	PLOTTED	Unverified · Output excluded
F194	Unverified source fixture / ETC SourceFourPAR	PLOTTED	Unverified · Output excluded
F195	Unverified source fixture / ETC SourceFourPAR	PLOTTED	Unverified · Output excluded
F196	Unverified source fixture / ETC SourceFourPAR	PLOTTED	Unverified · Output excluded
F197	Unverified source fixture / ETC SourceFourPAR	PLOTTED	Unverified · Output excluded
F198	Unverified source fixture / ETC SourceFour36	PLOTTED	Unverified · Output excluded
F199	Unverified source fixture / ETC SourceFourPAR	PLOTTED	Unverified · Output excluded
F200	Unverified source fixture / Chauvet Rogue R2X Wash	PLOTTED	Unverified · Output excluded

Planning reference only. Confirm installed modes and patch with the venue.

FIXTURE SCHEDULE · CONTINUED

Fixture	Manufacturer / model	Position / mount	Mode / output
VISUAL PLANNING · DMX PATCH WITHHELD			
F201	Unverified source fixture / Elation SIXPAR300	PLOTTED	Unverified · Output excluded
F202	Unverified source fixture / ETC SourceFour26	PLOTTED	Unverified · Output excluded
F203	Unverified source fixture / ETC SourceFour LED Series2 Lustr19	PLOTTED	Unverified · Output excluded
F204	Unverified source fixture / Elation SIXPAR300	PLOTTED	Unverified · Output excluded
F205	Unverified source fixture / ETC SourceFour26	PLOTTED	Unverified · Output excluded
F206	Unverified source fixture / ETC SourceFourPAR	PLOTTED	Unverified · Output excluded
F207	Unverified source fixture / ETC SourceFour14	PLOTTED	Unverified · Output excluded
F208	Unverified source fixture / Chauvet Rogue R2X Wash	PLOTTED	Unverified · Output excluded
F209	Unverified source fixture / ETC SourceFour26	PLOTTED	Unverified · Output excluded
F210	Unverified source fixture / ETC SourceFour26	PLOTTED	Unverified · Output excluded
F211	Unverified source fixture / ETC SourceFour36	PLOTTED	Unverified · Output excluded
F212	Unverified source fixture / ETC SourceFour14	PLOTTED	Unverified · Output excluded
F213	Unverified source fixture / ETC SourceFourPAR	PLOTTED	Unverified · Output excluded
F214	Unverified source fixture / Chauvet Rogue R2X Wash	PLOTTED	Unverified · Output excluded
F215	Unverified source fixture / ETC SourceFourPAR	PLOTTED	Unverified · Output excluded
F216	Unverified source fixture / ETC SourceFour36	PLOTTED	Unverified · Output excluded
F217	Unverified source fixture / Chauvet Rogue R2X Wash	PLOTTED	Unverified · Output excluded
F218	Unverified source fixture / Elation SIXPAR300	PLOTTED	Unverified · Output excluded
F219	Unverified source fixture / Chauvet Rogue R2X Wash	PLOTTED	Unverified · Output excluded
F220	Unverified source fixture / Chauvet Rogue R2X Wash	PLOTTED	Unverified · Output excluded

Planning reference only. Confirm installed modes and patch with the venue.

FIXTURE SCHEDULE · CONTINUED

Fixture	Manufacturer / model	Position / mount	Mode / output
VISUAL PLANNING · DMX PATCH WITHHELD			
F221	Unverified source fixture / ETC SourceFourPAR	PLOTTED	Unverified · Output excluded
F222	Unverified source fixture / ETC SourceFour LED Series2 Lustr19	PLOTTED	Unverified · Output excluded
F223	Unverified source fixture / ETC SourceFour26	PLOTTED	Unverified · Output excluded
F224	Unverified source fixture / ETC SourceFour36	PLOTTED	Unverified · Output excluded
F225	Unverified source fixture / ETC SourceFour26	PLOTTED	Unverified · Output excluded
F226	Unverified source fixture / Martin MAC Quantum Wash	PLOTTED	Unverified · Output excluded
F227	Unverified source fixture / ETC SourceFour36	PLOTTED	Unverified · Output excluded
F228	Unverified source fixture / ETC SourceFour26	PLOTTED	Unverified · Output excluded
F229	Unverified source fixture / ETC SourceFour36	PLOTTED	Unverified · Output excluded
F230	Unverified source fixture / ETC SourceFour26	PLOTTED	Unverified · Output excluded
F231	Unverified source fixture / ETC SourceFourPAR	PLOTTED	Unverified · Output excluded
F232	Unverified source fixture / ETC SourceFour14	PLOTTED	Unverified · Output excluded
F233	Unverified source fixture / ETC SourceFour26	PLOTTED	Unverified · Output excluded
F234	Unverified source fixture / ETC SourceFour36	PLOTTED	Unverified · Output excluded
F235	Unverified source fixture / ETC SourceFour36	PLOTTED	Unverified · Output excluded
F236	Unverified source fixture / ETC SourceFour26	PLOTTED	Unverified · Output excluded
F237	Unverified source fixture / ETC SourceFour26	PLOTTED	Unverified · Output excluded
F238	Unverified source fixture / ETC SourceFourPAR	PLOTTED	Unverified · Output excluded
F239	Unverified source fixture / Chauvet Rogue R2X Wash	PLOTTED	Unverified · Output excluded
F240	Unverified source fixture / ETC SourceFour36	PLOTTED	Unverified · Output excluded

Planning reference only. Confirm installed modes and patch with the venue.

FIXTURE SCHEDULE · CONTINUED

Fixture	Manufacturer / model	Position / mount	Mode / output
VISUAL PLANNING · DMX PATCH WITHHELD			
F241	Unverified source fixture / ChromaQ ColorForceII72	PLOTTED	Unverified · Output excluded
F242	Unverified source fixture / ETC SourceFour36	PLOTTED	Unverified · Output excluded
F243	Unverified source fixture / ETC SourceFour36	PLOTTED	Unverified · Output excluded
F244	Unverified source fixture / ETC SourceFourPAR	PLOTTED	Unverified · Output excluded
F245	Unverified source fixture / ETC SourceFour36	PLOTTED	Unverified · Output excluded
F246	Unverified source fixture / ETC SourceFour LED Series2 Lustr19	PLOTTED	Unverified · Output excluded
F247	Unverified source fixture / ChromaQ ColorForceII72	PLOTTED	Unverified · Output excluded
F248	Unverified source fixture / ETC SourceFourPAR	PLOTTED	Unverified · Output excluded
F249	Unverified source fixture / ETC SourceFour36	PLOTTED	Unverified · Output excluded
F250	Unverified source fixture / ETC SourceFour36	PLOTTED	Unverified · Output excluded
F251	Unverified source fixture / ETC SourceFourPAR	PLOTTED	Unverified · Output excluded
F252	Unverified source fixture / ETC SourceFour26	PLOTTED	Unverified · Output excluded
F253	Unverified source fixture / ETC SourceFour36	PLOTTED	Unverified · Output excluded
F254	Unverified source fixture / ETC SourceFourPAR	PLOTTED	Unverified · Output excluded
F255	Unverified source fixture / ETC SourceFourPAR	PLOTTED	Unverified · Output excluded
F256	Unverified source fixture / ETC SourceFourPAR	PLOTTED	Unverified · Output excluded
F257	Unverified source fixture / ETC SourceFourPAR	PLOTTED	Unverified · Output excluded
F258	Unverified source fixture / ETC SourceFour36	PLOTTED	Unverified · Output excluded
F259	Unverified source fixture / ETC SourceFour LED Series2 Lustr19	PLOTTED	Unverified · Output excluded
F260	Unverified source fixture / Chauvet Rogue R2X Wash	PLOTTED	Unverified · Output excluded

Planning reference only. Confirm installed modes and patch with the venue.

Fixture	Manufacturer / model	Position / mount	Mode / output
VISUAL PLANNING · DMX PATCH WITHHELD			
F261	Unverified source fixture / Martin MAC Quantum Profile	PLOTTED	Unverified · Output excluded
F262	Unverified source fixture / ETC SourceFour36	PLOTTED	Unverified · Output excluded
F263	Unverified source fixture / ETC SourceFourPAR	PLOTTED	Unverified · Output excluded
F264	Unverified source fixture / ETC SourceFour36	PLOTTED	Unverified · Output excluded
F265	Unverified source fixture / Elation SIXPAR300	PLOTTED	Unverified · Output excluded
F266	Unverified source fixture / ETC SourceFour36	PLOTTED	Unverified · Output excluded
F267	Unverified source fixture / ETC SourceFour36	PLOTTED	Unverified · Output excluded
F268	Unverified source fixture / ETC SourceFourPAR	PLOTTED	Unverified · Output excluded
F269	Unverified source fixture / ETC SourceFour LED Series2 Lustr19	PLOTTED	Unverified · Output excluded
F270	Unverified source fixture / ETC SourceFour36	PLOTTED	Unverified · Output excluded
F271	Unverified source fixture / ETC SourceFour36	PLOTTED	Unverified · Output excluded
F272	Unverified source fixture / ETC SourceFourPAR	PLOTTED	Unverified · Output excluded
F273	Unverified source fixture / Martin MAC Quantum Profile	PLOTTED	Unverified · Output excluded
F274	Unverified source fixture / ETC SourceFour36	PLOTTED	Unverified · Output excluded
F275	Unverified source fixture / ETC SourceFour36	PLOTTED	Unverified · Output excluded
F276	Unverified source fixture / ETC SourceFourPAR	PLOTTED	Unverified · Output excluded
F277	Unverified source fixture / ETC SourceFourPAR	PLOTTED	Unverified · Output excluded
F278	Unverified source fixture / ETC SourceFour26	PLOTTED	Unverified · Output excluded
F279	Unverified source fixture / Chauvet Rogue R2X Wash	PLOTTED	Unverified · Output excluded
F280	Unverified source fixture / ETC SourceFour26	PLOTTED	Unverified · Output excluded

Planning reference only. Confirm installed modes and patch with the venue.

FIXTURE SCHEDULE · CONTINUED

Fixture	Manufacturer / model	Position / mount	Mode / output
VISUAL PLANNING · DMX PATCH WITHHELD			
F281	Unverified source fixture / ETC SourceFour36	PLOTTED	Unverified · Output excluded
F282	Unverified source fixture / Chauvet Rogue R2X Wash	PLOTTED	Unverified · Output excluded
F283	Unverified source fixture / ETC SourceFourPAR	PLOTTED	Unverified · Output excluded
F284	Unverified source fixture / ETC SourceFourPAR	PLOTTED	Unverified · Output excluded
F285	Unverified source fixture / Chauvet Rogue R2X Wash	PLOTTED	Unverified · Output excluded
F286	Unverified source fixture / ETC SourceFour36	PLOTTED	Unverified · Output excluded
F287	Unverified source fixture / Elation SIXPAR300	PLOTTED	Unverified · Output excluded
F288	Unverified source fixture / ETC SourceFour36	PLOTTED	Unverified · Output excluded
F289	Unverified source fixture / ETC SourceFourPAR	PLOTTED	Unverified · Output excluded
F290	Unverified source fixture / 500W halogen work light	PLOTTED	Unverified · Output excluded
F291	Unverified source fixture / 500W halogen work light	PLOTTED	Unverified · Output excluded
F292	Unverified source fixture / 500W halogen work light	PLOTTED	Unverified · Output excluded
F293	Unverified source fixture / 500W halogen work light	PLOTTED	Unverified · Output excluded
F294	Unverified source fixture / 500W halogen work light	PLOTTED	Unverified · Output excluded
F295	Unverified source fixture / 500W halogen work light	PLOTTED	Unverified · Output excluded
F296	Unverified source fixture / 500W halogen work light	PLOTTED	Unverified · Output excluded
F297	Unverified source fixture / 500W halogen work light	PLOTTED	Unverified · Output excluded

Planning reference only. Confirm installed modes and patch with the venue.

VALIDATION APPENDIX

WARNING · PATCH_WITHHELD

DMX patch facts are withheld pending source verification. This planning document cannot be used for hardware output.

Objects: — · Remediation: review the source facts and regenerate.

ERROR · STAGE_DIMENSIONS_UNCONFIRMED

Confirm the stage dimensions before producing a final technical document.

Objects: Main room · Remediation: review the source facts and regenerate.

WARNING · MODE_UNVERIFIED

DMX modes are unverified; output remains excluded.

Objects: F001–F297 · Remediation: review the source facts and regenerate.

WARNING · FIXTURE_DISABLED

Fixtures are disabled for this visual planning reconstruction.

Objects: F001–F297 · Remediation: review the source facts and regenerate.

WARNING · TITLE_METADATA_INCOMPLETE

Some professional title-block metadata is missing; the document will show an em dash.

Objects: 3ac2608e1dfaa1030801a40e · Remediation: review the source facts and regenerate.

HitLight

VENUE & DRAWING SOURCES

Mayo Performing Arts Center

Main room · House rig

100 South Street, Morristown, NJ, US

https://www.mayoarts.org/

Sources checked 2026-11-03

Generated by HitLight from the reviewed partial Mayo Performing Arts Center reconstruction. Venue sources are cited as facts; their original artwork remains private.

Symbols: HitLight-owned category artwork. No manufacturer model geometry or original source pages included.

Fixture positions follow the venue’s published lighting plot; the currently installed rig is not verified.

297 source-based fixture records retain their original printed source identities. The current public view has 289 catalogue body references and 8 visual fallbacks. Installed modes and DMX patch are unverified; all original output exclusions remain.

Fixture heights are approximate; trim heights may differ from the drawing.

297 visible housings from November 2022 plots in the June 2023 technical pack. The current public view has 289 catalogue housings or labelled donors and 8 visual fallbacks: eight original approximate public MAC Quantum Profile housings and eight unidentified 500W halogen worklights that remain visual fallbacks. Installed census and current configuration are unknown.

48danceboomheadsareaconditionaleventsetup;thepackstatesframesarestoredincrossoverwhenunused. Additionalunlocatedfloorfixtures/followspotsandstockdifferencesarenotadded.

SIXPAR300retainsitsproperbodywhilecatalogue category/controlrepairsremainopen. RogueR2X/ColorForcemodes,LEDEnginebodyandPAROpticconflictsremainunverified.

Source25ftoverhead/29ftboxtrimsandelectricaloffsetsareused. FOH/boomregistration/headheights/arms/focusandvisualframeboundsareestimates. Allfixturesareexcludedfromoutput;thisisapartialvisualplanningtemplate.

297 source-based fixture records currently display 289 public catalogue housings and 8 visual fallbacks. Original source identities, modes, patch and output exclusions are unchanged.

Existing Source Four PAR / Colortran Fresnel profile references now display newly authored approximate public housings. Existing source identities and any other-maker mechanical substitutes remain labelled; installed optics, modes and patch are not verified.

297 source-based records in this scenario display 289 approximate public catalogue housings or labelled donors and 8 labelled visual fallbacks. 8 MAC Quantum Profile display pins now use original public housings. Source identities, modes, patch and output exclusions remain qualified; geometry and optics are not hardware-verified.

Approximate planning view; not official venue paperwork or output-ready. Original HitLight symbols only; no source pages, OEM meshes, photos or logos. Original files remain private; modes and patch unverified.

Fixture plot original; visually inspected page(s) 18. Freshness and reuse rights unconfirmed.: https://www.mayoarts.org/wp-content/uploads/2025/07/MPAC-Tech-Pack-Current-6.2023.pdf · checked 2026-11-03

Published capacity 1319 for Main theatre.: https://www.mayoarts.org/ · checked 2026-11-03

Public venue page: https://www.hitlight.app/venues/united-states/mayo-performing-arts-center-3ac2608e

HitLight