
UPSTAGE

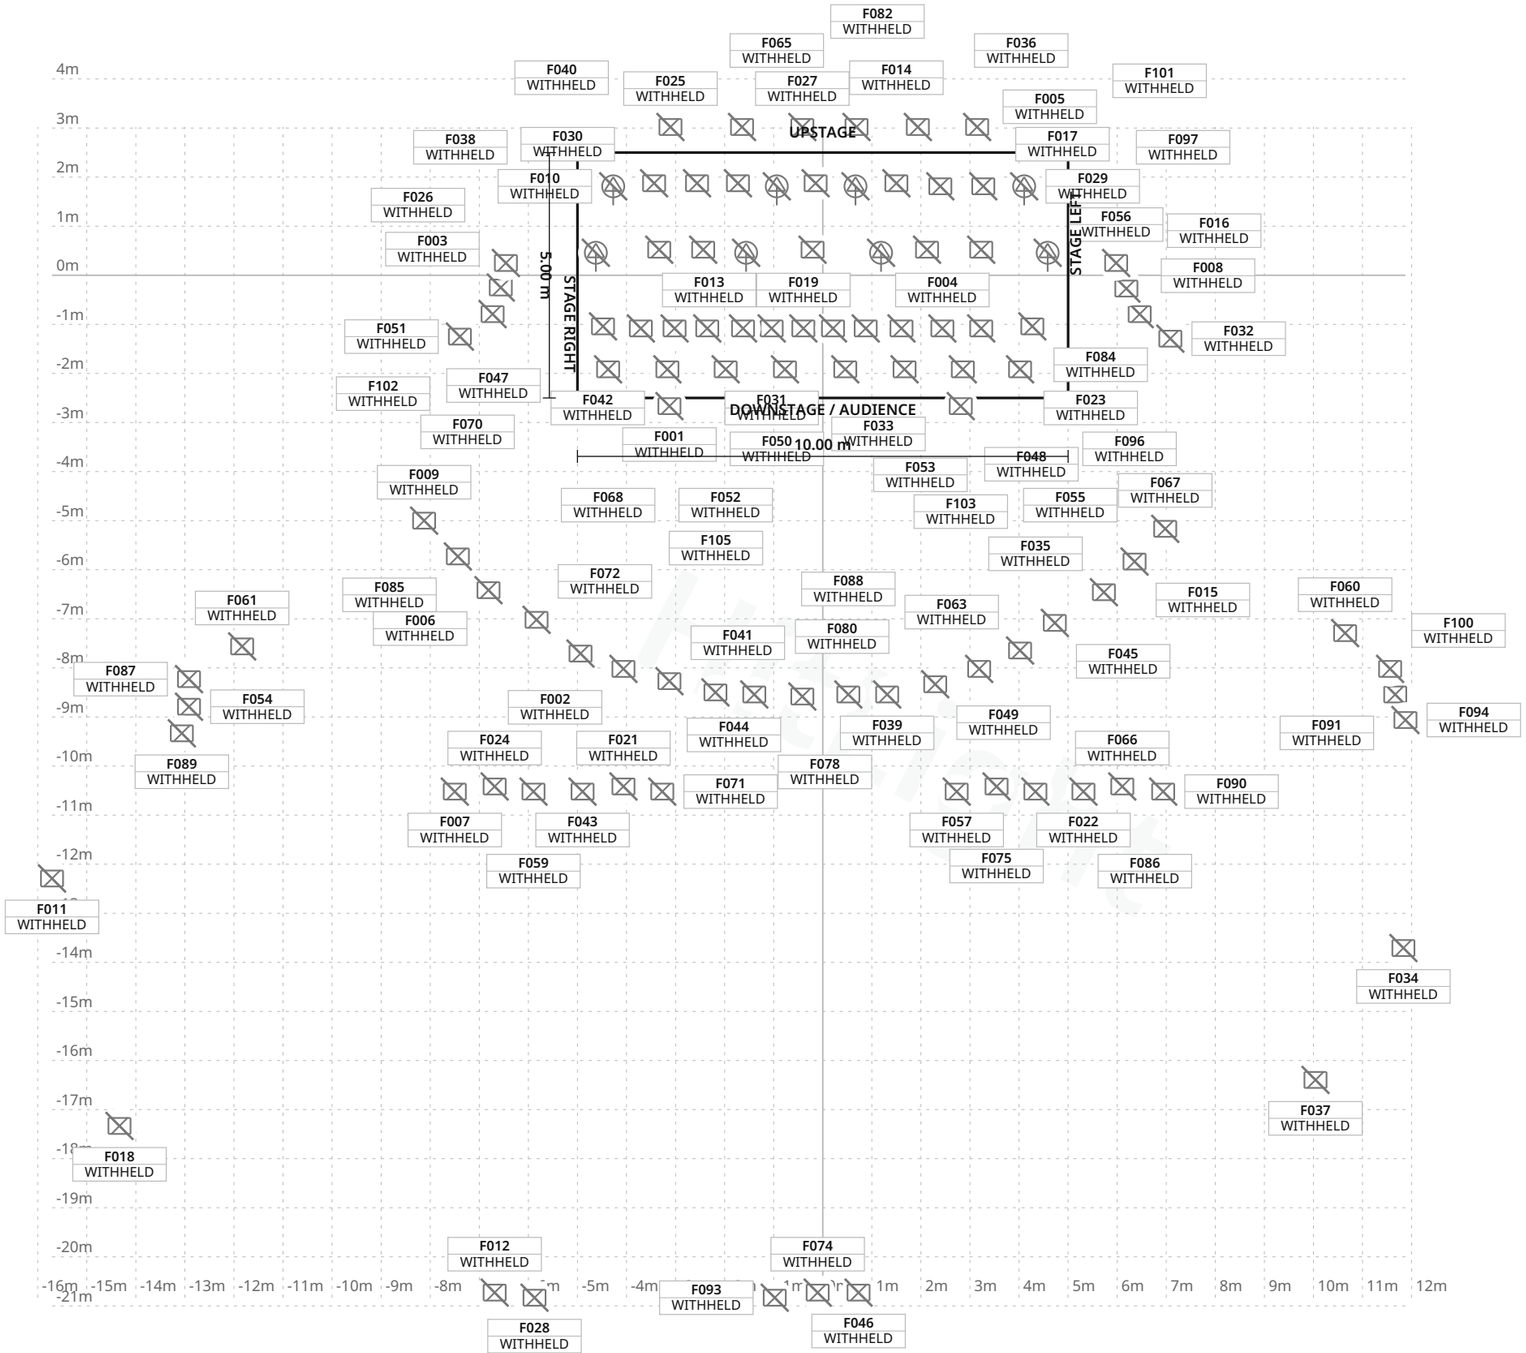

FIXTURE LEGEND

- **Robin Esprite** — Profile Spot · 8×
- **1kW conventional** (generic) — Other · 11×
- **2kW followspot** (printed) — Other · 2×
- **2kW profile** 15-40° (printed "2kW Prof") — Other · 23×
- **4-cell blinder** (likely Elation Cuepix Blinder) — Other · 2×
- **ETC 750W profile** 25-50° (printed "750 ETC") — Other · 2×
- **ETC ArcCell** 8-cell LED fluter 3000K (inventory) — Other · 8×
- **ETC Desire D40** Lustr+ (backlight, inventory) — Other · 6×
- **JB-Lighting A8** LED wash (inventory) — Other · 4×
- **L10 C (printed;** LED profile?) — Other · 5×
- **LED bar on front** row (likely Elation SixBar) — Other · 8×
- **LED unit** (printed "LED"; likely ETC ColorSource PAR) — Other · 8×
- **Moving head on** Traverse Saal (model not printed) — Other · 12×
- **Yellow wall unit** 601-606 (model not printed) — Other · 6×

Stage 10.00 m W × 5.00 m D · Grid 1 m

16 fixture labels omitted in this view due to crowding · see DMX patch

Stadthalle Gersthofen · Documented rig · room assignment unverified

LIGHT PLOT · PLAN · Documented rig · room assignment unverified

HitLight · Stadthalle Gersthofen

Rathausplatz 2, 86368, Gersthofen, Germany

DWG HL · SCALE 1:125 · metric · PRINT AT 100%

Drawn HitLight

Generated from the saved show

SOURCE 23a9125a2da6

SYMBOL LEGEND

14 TYPES · 105 FIXTURES · COLOUR BY TYPE



Robe Lighting Robin Esprite

Profile Spot · Unverified · TBC ch · category symbol

8 physical · 8 plotted

8 disabled · 0 unplaced



Unverified source fixture 1kW conventional (generic)

Other · Unverified · TBC ch · category symbol

11 physical · 11 plotted

11 disabled · 0 unplaced



Unverified source fixture 2kW followspot (printed)

Other · Unverified · TBC ch · category symbol

2 physical · 2 plotted

2 disabled · 0 unplaced



Unverified source fixture 2kW profile 15-40° (printed "2kW Prof")

Other · Unverified · TBC ch · category symbol

23 physical · 23 plotted

23 disabled · 0 unplaced



Unverified source fixture 4-cell blinder (likely Elation Cuepix Blinder)

Other · Unverified · TBC ch · category symbol

2 physical · 2 plotted

2 disabled · 0 unplaced



Unverified source fixture ETC 750W profile 25-50° (printed "750 ETC")

Other · Unverified · TBC ch · category symbol

2 physical · 2 plotted

2 disabled · 0 unplaced



Unverified source fixture ETC ArcCell 8-cell LED fluter 3000K (inventory)

Other · Unverified · TBC ch · category symbol

8 physical · 8 plotted

8 disabled · 0 unplaced



Unverified source fixture ETC Desire D40 Lustr+ (backlight, inventory)

Other · Unverified · TBC ch · category symbol

6 physical · 6 plotted

6 disabled · 0 unplaced

Stadthalle Gersthofen · Documented rig · room assignment unverified

SYMBOL LEGEND · Documented rig · room assignment unverified

HitLight · Stadthalle Gersthofen

Rathausplatz 2, 86368, Gersthofen, Germany

DWG HL · METRIC

Drawn HitLight

Generated from the saved show

SOURCE 23a9125a2da6

SYMBOL LEGEND · CONTINUED

☒	**Unverified source fixture JB-Lighting A8 LED wash (inventory)** Other · Unverified · TBC ch · category symbol	**4 physical · 4 plotted** 4 disabled · 0 unplaced
☒	**Unverified source fixture L10 C (printed; LED profile?)** Other · Unverified · TBC ch · category symbol	**5 physical · 5 plotted** 5 disabled · 0 unplaced
☒	**Unverified source fixture LED bar on front row (likely Elation SixBar)** Other · Unverified · TBC ch · category symbol	**8 physical · 8 plotted** 8 disabled · 0 unplaced
☒	**Unverified source fixture LED unit (printed "LED"; likely ETC ColorSource PAR)** Other · Unverified · TBC ch · category symbol	**8 physical · 8 plotted** 8 disabled · 0 unplaced
☒	**Unverified source fixture Moving head on Traverse Saal (model not printed)** Other · Unverified · TBC ch · category symbol	**12 physical · 12 plotted** 12 disabled · 0 unplaced
☒	**Unverified source fixture Yellow wall unit 601-606 (model not printed)** Other · Unverified · TBC ch · category symbol	**6 physical · 6 plotted** 6 disabled · 0 unplaced

Stadthalle Gersthofen · Documented rig · room assignment unverified

SYMBOL LEGEND · Documented rig · room assignment unverified

HitLight · Stadthalle Gersthofen

Rathausplatz 2, 86368, Gersthofen, Germany

DWG HL · METRIC

Drawn HitLight

Generated from the saved show

SOURCE 23a9125a2da6

GENERAL NOTES

1. Source-based lighting plan. Confirm the current rig with the venue.
2. PARTIAL: included fixtures are not a full physical-unit census.
3. DMX PATCH WITHHELD: provisional or unchecked addresses are not published.
4. Fixture positions follow the venue’s published lighting plot; the currently installed rig is not verified.
5. The plot gives no full scale or trim heights, so scale and heights are estimated.

HitLight

FIXTURE SCHEDULE

Fixture	Manufacturer / model	Position / mount	Mode / output
VISUAL PLANNING · DMX PATCH WITHHELD			
F001	Unverified source fixture / 4-cell blinder (likely Elation Cuepix Blinder)	PLOTTED	Unverified · Output excluded
F002	Unverified source fixture / 2kW profile 15-40° (printed "2kW Prof")	PLOTTED	Unverified · Output excluded
F003	Unverified source fixture / LED unit (printed "LED"; likely ETC ColorSour…	PLOTTED	Unverified · Output excluded
F004	Unverified source fixture / 1kW conventional (generic)	PLOTTED	Unverified · Output excluded
F005	Unverified source fixture / JB-Lighting A8 LED wash (inventory)	PLOTTED	Unverified · Output excluded
F006	Unverified source fixture / 2kW profile 15-40° (printed "2kW Prof")	PLOTTED	Unverified · Output excluded
F007	Unverified source fixture / Moving head on Traverse Saal (model not print…	PLOTTED	Unverified · Output excluded
F008	Unverified source fixture / LED unit (printed "LED"; likely ETC ColorSour…	PLOTTED	Unverified · Output excluded
F009	Unverified source fixture / 2kW profile 15-40° (printed "2kW Prof")	PLOTTED	Unverified · Output excluded
F010	Robe Lighting / Robin Esprite	PLOTTED	Unverified · Output excluded
F011	Unverified source fixture / Yellow wall unit 601-606 (model not printed)	PLOTTED	Unverified · Output excluded
F012	Unverified source fixture / 2kW profile 15-40° (printed "2kW Prof")	PLOTTED	Unverified · Output excluded
F013	Unverified source fixture / 1kW conventional (generic)	PLOTTED	Unverified · Output excluded
F014	Unverified source fixture / ETC ArcCell 8-cell LED fluter 3000K (inventor…	PLOTTED	Unverified · Output excluded
F015	Unverified source fixture / 2kW profile 15-40° (printed "2kW Prof")	PLOTTED	Unverified · Output excluded
F016	Unverified source fixture / LED unit (printed "LED"; likely ETC ColorSour…	PLOTTED	Unverified · Output excluded
F017	Unverified source fixture / ETC ArcCell 8-cell LED fluter 3000K (inventor…	PLOTTED	Unverified · Output excluded
F018	Unverified source fixture / Yellow wall unit 601-606 (model not printed)	PLOTTED	Unverified · Output excluded
F019	Unverified source fixture / 1kW conventional (generic)	PLOTTED	Unverified · Output excluded
F020	Robe Lighting / Robin Esprite	PLOTTED	Unverified · Output excluded

Planning reference only. Confirm installed modes and patch with the venue.

Stadthalle Gersthofen · Documented rig · room assignment unverified

FIXTURE SCHEDULE · Documented rig · room assignment unverified

HitLight · Stadthalle Gersthofen

Rathausplatz 2, 86368, Gersthofen, Germany

DWG HL · METRIC

Drawn HitLight

Generated from the saved show

SOURCE 23a9125a2da6

FIXTURE SCHEDULE · CONTINUED

Fixture	Manufacturer / model	Position / mount	Mode / output
VISUAL PLANNING · DMX PATCH WITHHELD			
F021	Unverified source fixture / Moving head on Traverse Saal (model not print…	PLOTTED	Unverified · Output excluded
F022	Unverified source fixture / Moving head on Traverse Saal (model not print…	PLOTTED	Unverified · Output excluded
F023	Unverified source fixture / 1kW conventional (generic)	PLOTTED	Unverified · Output excluded
F024	Unverified source fixture / Moving head on Traverse Saal (model not print…	PLOTTED	Unverified · Output excluded
F025	Unverified source fixture / ETC Desire D40 Lustr+ (backlight, inventory)	PLOTTED	Unverified · Output excluded
F026	Unverified source fixture / LED unit (printed "LED"; likely ETC ColorSour…	PLOTTED	Unverified · Output excluded
F027	Unverified source fixture / ETC Desire D40 Lustr+ (backlight, inventory)	PLOTTED	Unverified · Output excluded
F028	Unverified source fixture / 2kW followspot (printed)	PLOTTED	Unverified · Output excluded
F029	Unverified source fixture / JB-Lighting A8 LED wash (inventory)	PLOTTED	Unverified · Output excluded
F030	Unverified source fixture / ETC ArcCell 8-cell LED fluter 3000K (inventor…	PLOTTED	Unverified · Output excluded
F031	Unverified source fixture / ETC 750W profile 25-50° (printed "750 ETC")	PLOTTED	Unverified · Output excluded
F032	Unverified source fixture / 1kW conventional (generic)	PLOTTED	Unverified · Output excluded
F033	Unverified source fixture / 1kW conventional (generic)	PLOTTED	Unverified · Output excluded
F034	Unverified source fixture / Yellow wall unit 601-606 (model not printed)	PLOTTED	Unverified · Output excluded
F035	Unverified source fixture / 2kW profile 15-40° (printed "2kW Prof")	PLOTTED	Unverified · Output excluded
F036	Robe Lighting / Robin Esprite	PLOTTED	Unverified · Output excluded
F037	Unverified source fixture / Yellow wall unit 601-606 (model not printed)	PLOTTED	Unverified · Output excluded
F038	Robe Lighting / Robin Esprite	PLOTTED	Unverified · Output excluded
F039	Unverified source fixture / 2kW profile 15-40° (printed "2kW Prof")	PLOTTED	Unverified · Output excluded
F040	Unverified source fixture / JB-Lighting A8 LED wash (inventory)	PLOTTED	Unverified · Output excluded

Planning reference only. Confirm installed modes and patch with the venue.

Stadthalle Gersthofen · Documented rig · room assignment unverified

FIXTURE SCHEDULE · Documented rig · room assignment unverified

HitLight · Stadthalle Gersthofen

Rathausplatz 2, 86368, Gersthofen, Germany

DWG HL · METRIC

Drawn HitLight

Generated from the saved show

SOURCE 23a9125a2da6

FIXTURE SCHEDULE · CONTINUED

Fixture	Manufacturer / model	Position / mount	Mode / output
VISUAL PLANNING · DMX PATCH WITHHELD			
F041	Unverified source fixture / L10 C (printed; LED profile?)	PLOTTED	Unverified · Output excluded
F042	Unverified source fixture / 1kW conventional (generic)	PLOTTED	Unverified · Output excluded
F043	Unverified source fixture / Moving head on Traverse Saal (model not print…	PLOTTED	Unverified · Output excluded
F044	Unverified source fixture / L10 C (printed; LED profile?)	PLOTTED	Unverified · Output excluded
F045	Unverified source fixture / L10 C (printed; LED profile?)	PLOTTED	Unverified · Output excluded
F046	Unverified source fixture / 2kW profile 15-40° (printed "2kW Prof")	PLOTTED	Unverified · Output excluded
F047	Unverified source fixture / ETC ArcCell 8-cell LED fluter 3000K (inventor…	PLOTTED	Unverified · Output excluded
F048	Unverified source fixture / 1kW conventional (generic)	PLOTTED	Unverified · Output excluded
F049	Unverified source fixture / L10 C (printed; LED profile?)	PLOTTED	Unverified · Output excluded
F050	Unverified source fixture / LED bar on front row (likely Elation SixBar)	PLOTTED	Unverified · Output excluded
F051	Unverified source fixture / 1kW conventional (generic)	PLOTTED	Unverified · Output excluded
F052	Unverified source fixture / LED bar on front row (likely Elation SixBar)	PLOTTED	Unverified · Output excluded
F053	Unverified source fixture / LED bar on front row (likely Elation SixBar)	PLOTTED	Unverified · Output excluded
F054	Unverified source fixture / 2kW profile 15-40° (printed "2kW Prof")	PLOTTED	Unverified · Output excluded
F055	Unverified source fixture / LED bar on front row (likely Elation SixBar)	PLOTTED	Unverified · Output excluded
F056	Unverified source fixture / LED unit (printed "LED"; likely ETC ColorSour…	PLOTTED	Unverified · Output excluded
F057	Unverified source fixture / Moving head on Traverse Saal (model not print…	PLOTTED	Unverified · Output excluded
F058	Unverified source fixture / ETC ArcCell 8-cell LED fluter 3000K (inventor…	PLOTTED	Unverified · Output excluded
F059	Unverified source fixture / Moving head on Traverse Saal (model not print…	PLOTTED	Unverified · Output excluded
F060	Unverified source fixture / Yellow wall unit 601-606 (model not printed)	PLOTTED	Unverified · Output excluded

Planning reference only. Confirm installed modes and patch with the venue.

Fixture	Manufacturer / model	Position / mount	Mode / output
VISUAL PLANNING · DMX PATCH WITHHELD			
F061	Unverified source fixture / Yellow wall unit 601-606 (model not printed)	PLOTTED	Unverified · Output excluded
F062	Robe Lighting / Robin Esprite	PLOTTED	Unverified · Output excluded
F063	Unverified source fixture / 2kW profile 15-40° (printed "2kW Prof")	PLOTTED	Unverified · Output excluded
F064	Unverified source fixture / 1kW conventional (generic)	PLOTTED	Unverified · Output excluded
F065	Robe Lighting / Robin Esprite	PLOTTED	Unverified · Output excluded
F066	Unverified source fixture / Moving head on Traverse Saal (model not print...	PLOTTED	Unverified · Output excluded
F067	Unverified source fixture / 2kW profile 15-40° (printed "2kW Prof")	PLOTTED	Unverified · Output excluded
F068	Unverified source fixture / LED bar on front row (likely Elation SixBar)	PLOTTED	Unverified · Output excluded
F069	Unverified source fixture / JB-Lighting A8 LED wash (inventory)	PLOTTED	Unverified · Output excluded
F070	Unverified source fixture / LED unit (printed "LED"; likely ETC ColorSour...	PLOTTED	Unverified · Output excluded
F071	Unverified source fixture / Moving head on Traverse Saal (model not print...	PLOTTED	Unverified · Output excluded
F072	Unverified source fixture / L10 C (printed; LED profile?)	PLOTTED	Unverified · Output excluded
F073	Unverified source fixture / LED bar on front row (likely Elation SixBar)	PLOTTED	Unverified · Output excluded
F074	Unverified source fixture / 2kW profile 15-40° (printed "2kW Prof")	PLOTTED	Unverified · Output excluded
F075	Unverified source fixture / Moving head on Traverse Saal (model not print...	PLOTTED	Unverified · Output excluded
F076	Unverified source fixture / ETC 750W profile 25-50° (printed "750 ETC")	PLOTTED	Unverified · Output excluded
F077	Unverified source fixture / ETC ArcCell 8-cell LED fluter 3000K (inventor...	PLOTTED	Unverified · Output excluded
F078	Unverified source fixture / 2kW profile 15-40° (printed "2kW Prof")	PLOTTED	Unverified · Output excluded
F079	Unverified source fixture / ETC ArcCell 8-cell LED fluter 3000K (inventor...	PLOTTED	Unverified · Output excluded
F080	Unverified source fixture / 2kW profile 15-40° (printed "2kW Prof")	PLOTTED	Unverified · Output excluded

Planning reference only. Confirm installed modes and patch with the venue.

Stadthalle Gersthofen · Documented rig · room assignment unverified

FIXTURE SCHEDULE · Documented rig · room assignment unverified

HitLight · Stadthalle Gersthofen

Rathausplatz 2, 86368, Gersthofen, Germany

DWG HL · METRIC

Drawn HitLight

Generated from the saved show

SOURCE 23a9125a2da6

Fixture	Manufacturer / model	Position / mount	Mode / output
VISUAL PLANNING · DMX PATCH WITHHELD			
F081	Unverified source fixture / ETC ArcCell 8-cell LED fluter 3000K (inventor…	PLOTTED	Unverified · Output excluded
F082	Unverified source fixture / ETC Desire D40 Lustr+ (backlight, inventory)	PLOTTED	Unverified · Output excluded
F083	Unverified source fixture / ETC Desire D40 Lustr+ (backlight, inventory)	PLOTTED	Unverified · Output excluded
F084	Unverified source fixture / LED unit (printed "LED"; likely ETC ColorSour…	PLOTTED	Unverified · Output excluded
F085	Unverified source fixture / 2kW profile 15-40° (printed "2kW Prof")	PLOTTED	Unverified · Output excluded
F086	Unverified source fixture / Moving head on Traverse Saal (model not print…	PLOTTED	Unverified · Output excluded
F087	Unverified source fixture / 2kW profile 15-40° (printed "2kW Prof")	PLOTTED	Unverified · Output excluded
F088	Unverified source fixture / 2kW profile 15-40° (printed "2kW Prof")	PLOTTED	Unverified · Output excluded
F089	Unverified source fixture / 2kW profile 15-40° (printed "2kW Prof")	PLOTTED	Unverified · Output excluded
F090	Unverified source fixture / Moving head on Traverse Saal (model not print…	PLOTTED	Unverified · Output excluded
F091	Unverified source fixture / 2kW profile 15-40° (printed "2kW Prof")	PLOTTED	Unverified · Output excluded
F092	Unverified source fixture / 2kW profile 15-40° (printed "2kW Prof")	PLOTTED	Unverified · Output excluded
F093	Unverified source fixture / 2kW followspot (printed)	PLOTTED	Unverified · Output excluded
F094	Unverified source fixture / 2kW profile 15-40° (printed "2kW Prof")	PLOTTED	Unverified · Output excluded
F095	Unverified source fixture / ETC Desire D40 Lustr+ (backlight, inventory)	PLOTTED	Unverified · Output excluded
F096	Unverified source fixture / LED bar on front row (likely Elation SixBar)	PLOTTED	Unverified · Output excluded
F097	Robe Lighting / Robin Esprite	PLOTTED	Unverified · Output excluded
F098	Unverified source fixture / 1kW conventional (generic)	PLOTTED	Unverified · Output excluded
F099	Unverified source fixture / ETC Desire D40 Lustr+ (backlight, inventory)	PLOTTED	Unverified · Output excluded
F100	Unverified source fixture / 2kW profile 15-40° (printed "2kW Prof")	PLOTTED	Unverified · Output excluded

Planning reference only. Confirm installed modes and patch with the venue.

FIXTURE SCHEDULE · CONTINUED

Fixture	Manufacturer / model	Position / mount	Mode / output
VISUAL PLANNING · DMX PATCH WITHHELD			
F101	Robe Lighting / Robin Esprite	PLOTTED	Unverified · Output excluded
F102	Unverified source fixture / LED unit (printed "LED"; likely ETC ColorSour…	PLOTTED	Unverified · Output excluded
F103	Unverified source fixture / 4-cell blinder (likely Elation Cuepix Blinder)	PLOTTED	Unverified · Output excluded
F104	Unverified source fixture / LED bar on front row (likely Elation SixBar)	PLOTTED	Unverified · Output excluded
F105	Unverified source fixture / 2kW profile 15-40° (printed "2kW Prof")	PLOTTED	Unverified · Output excluded

Planning reference only. Confirm installed modes and patch with the venue.

HitLight

VALIDATION APPENDIX

WARNING · PATCH_WITHHELD

DMX patch facts are withheld pending source verification. This planning document cannot be used for hardware output.

Objects: — · Remediation: review the source facts and regenerate.

ERROR · STAGE_DIMENSIONS_UNCONFIRMED

Confirm the stage dimensions before producing a final technical document.

Objects: Documented rig · room assignment unverified · Remediation: review the source facts and regenerate.

WARNING · MODE_UNVERIFIED

DMX modes are unverified; output remains excluded.

Objects: F001–F105 · Remediation: review the source facts and regenerate.

WARNING · FIXTURE_DISABLED

Fixtures are disabled for this visual planning reconstruction.

Objects: F001–F105 · Remediation: review the source facts and regenerate.

WARNING · TITLE_METADATA_INCOMPLETE

Some professional title-block metadata is missing; the document will show an em dash.

Objects: 3e194a2d88ccf4f4b417228d · Remediation: review the source facts and regenerate.

HitLight

VENUE & DRAWING SOURCES

Stadthalle Gersthofen

Documented rig · room assignment unverified · Unverified source documents

Rathausplatz 2, 86368, Gersthofen, DE

https://www.stadthalle-gersthofen.de/

Sources checked 2026-10-21

Generated by HitLight from the saved published venue rig. Source attribution and reconstruction limitations are retained below.

Symbols: HitLight-owned category artwork. No manufacturer model geometry or original source pages included.

Fixture positions follow the venue’s published lighting plot; the currently installed rig is not verified.

The plot gives no full scale or trim heights, so scale and heights are estimated.

Partial source-based planning reconstruction; the current installation and complete fixture census are unverified.

Source-matched catalogue bodies are shown where available. Unresolved source identities remain labelled visual markers. Installed modes and DMX patch require verification; visual-only fixtures remain excluded from output.

Fixture positions follow the venue’s published lighting plot; the currently installed rig is not verified.

The plot gives no full scale or trim heights, so scale and heights are estimated.

Generated from the saved published HitLight layout; fixture positions and room geometry are unchanged. Not an official venue drawing.

Partial source-based planning reconstruction; the current installation and complete fixture census are unverified.

Source-matched catalogue bodies are shown where available. Unresolved source identities remain labelled visual markers. Installed modes and DMX patch require verification; visual-only fixtures remain excluded from output.

Output remains excluded for visual-only fixtures. Catalogue identity does not verify installed modes, addresses or the current installation.

VENUE & DRAWING SOURCES

Venue discovery/identity evidence; see local packet for uncertainties.:
https://www.evvc.org/uebersicht-der-mitglieder?page=25 · checked 2026-10-19

Physical venue/city qualification evidence: https://www.stadthalle-gersthofen.de/ · checked 2026-10-19

Physical venue/city qualification evidence:
https://www.stadthalle-gersthofen.de/seite/halle-mieten/technik-logistik-buehne.php · checked 2026-10-19

Original venue technical file. Reuse permission and current rig remain unverified.:
https://www.stadthalle-gersthofen.de/media/Halleninfos/Buehne_Grundriss.pdf · checked 2026-10-19

Original venue technical file. Reuse permission and current rig remain unverified.:
https://www.stadthalle-gersthofen.de/media/Halleninfos/Buehne_Grundriss_mit_Zuegen_vermasst.pdf · checked 2026-10-19

Original venue technical file. Reuse permission and current rig remain unverified.:
https://www.stadthalle-gersthofen.de/media/Halleninfos/Inventarliste-Stadthalle-Gersthofen-2023-03-22.pdf · checked 2026-10-19

Original venue technical file. Reuse permission and current rig remain unverified.:
https://www.stadthalle-gersthofen.de/media/Halleninfos/Anfahrt_SHG_Technik.pdf · checked 2026-10-19

Original venue technical file. Reuse permission and current rig remain unverified.:
https://www.stadthalle-gersthofen.de/media/Halleninfos/Buehne_Schnitt.pdf · checked 2026-10-19

Original venue technical file. Reuse permission and current rig remain unverified.:
https://www.stadthalle-gersthofen.de/media/DMX-Plan_gesamt_2025.pdf · checked 2026-10-19

Original venue technical file. Reuse permission and current rig remain unverified.:
https://www.stadthalle-gersthofen.de/media/Halleninfos/Scheinwerferplan_2024_Stromkreise.pdf · checked 2026-10-19

Original venue technical file. Reuse permission and current rig remain unverified.:
http://www.stadthalle-gersthofen.de/media/Halleninfos/Sicherheitsbestimmungen_mieter.pdf · checked 2026-10-19

Original venue technical file. Reuse permission and current rig remain unverified.:
https://www.stadthalle-gersthofen.de/media/Halleninfos/Plan_Bgm_Wendler_Str._Nightiner_und_Trucks.pdf · checked 2026-10-19

Official house/contact/technical page checked2026-10-20:
https://www.stadthalle-gersthofen.de/seite/kontakt.php · checked 2026-10-19

HitLight

HitLight | hitlight.app

VENUE & DRAWING SOURCES

Official house/contact/technical page checked2026-10-20:
https://www.stadthalle-gersthofen.de/seite/kontakt/veranstalter.php · checked 2026-10-19

Official house/contact/technical page checked2026-10-20:
https://www.stadthalle-gersthofen.de/seite/halle-mieten/raeume-saalplaene.php · checked 2026-10-19

Official house/contact/technical page checked2026-10-20:
https://www.stadthalle-gersthofen.de/seite/halle-mieten/hallenteam.php · checked 2026-10-19

Official house/contact/technical page checked2026-10-20:
https://www.stadthalle-gersthofen.de/seite/halle-mieten.php · checked 2026-10-19

Official house stage / identity / current contacts / rights evidence:
https://www.stadthalle-gersthofen.de/seite/besucherinfos/anfahrt-parken.php · checked 2026-10-21

Official house stage / identity / current contacts / rights evidence:
https://gersthofen.de/bekanntmachungen/catering-stadthalle-gersthofen/ · checked 2026-10-21

Official house stage / identity / current contacts / rights evidence:
https://www.stadthalle-gersthofen.de/seite/footer/impressum.php · checked 2026-10-21

Public venue page: https://www.hitlight.app/venues/germany/stadthalle-gersthofen-3e194a2d

HitLight