
UPSTAGE

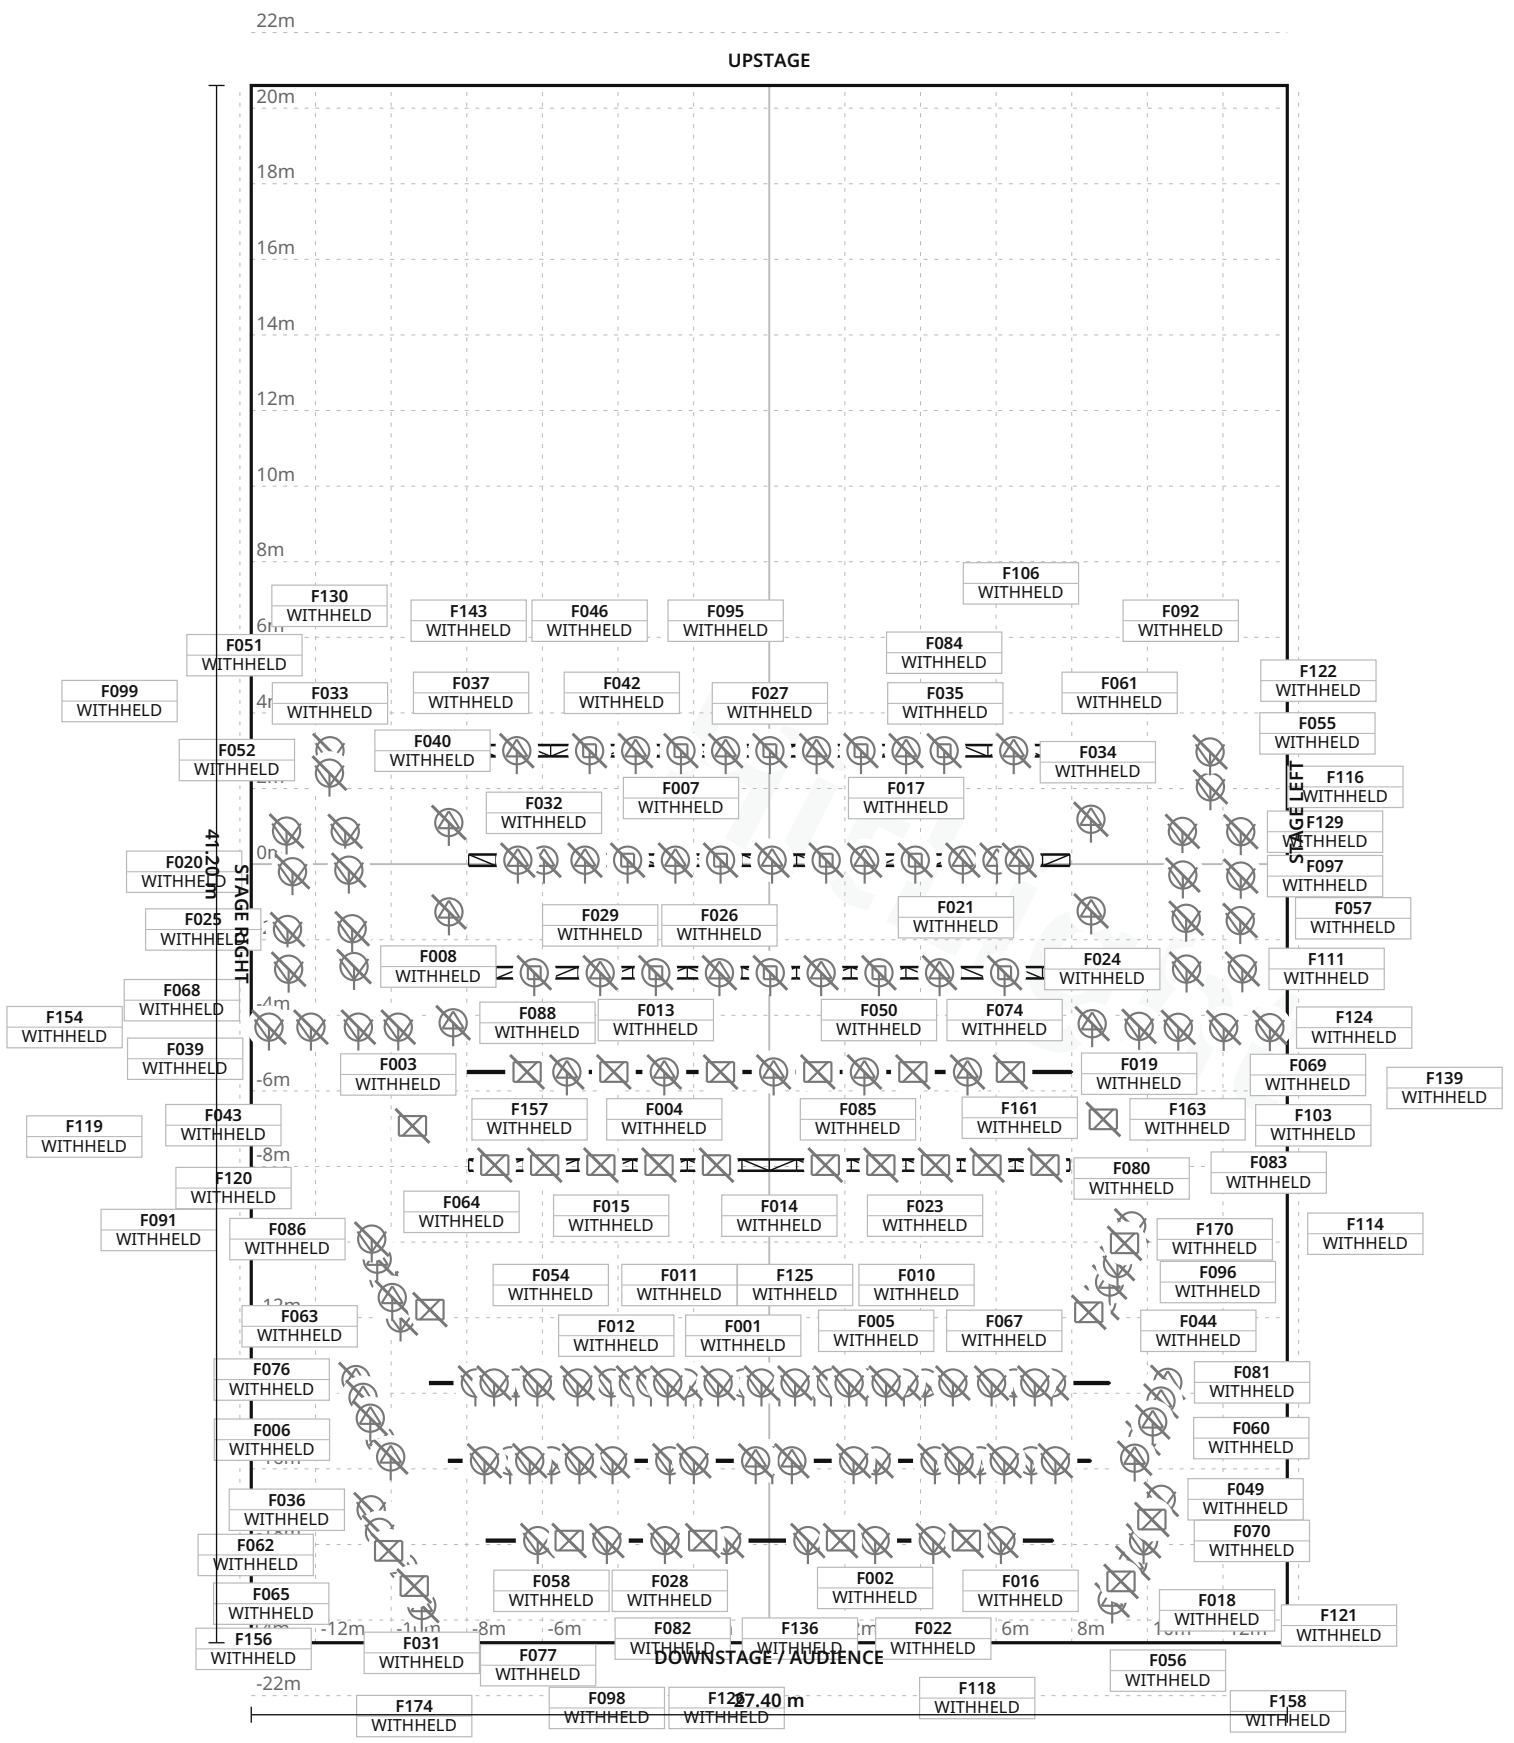

FIXTURE LEGEND

- **Aleda B-EYE K20** — Moving Head · 14×
- **ANZHEE PRO 19X15** — B-EYE; Other · 12×
- **ANZHEE SPOT 330** — Profile Spot · 9×
- **ETC SF 19** — Profile Spot · 16×
- **ETC SF 19** — Other · 1×
- **LDR PC 2000** — Spot Light · 20×
- **MAC KRYPTON 575** — Profile Spot · 9×
- **MAC WASH 700** — Profile Spot · 12×
- **ROBIN DL4X** — Other · 12×
- **ZOOM ETC (15-30)** — Spot Light · 70×
- **ZOOM ETC (15-30)** — Other · 2×
- **ZOOM ETC (25/50)** — Profile Spot · 4×
- **ZOOM ETC (25/50)** — Other · 2×

Stage 27.40 m W × 41.20 m D · Grid 1 m

79 fixture labels omitted in this view due to crowding · see DMX patch

Театр «Русская песня» — основная сцена · Основная сцена

LIGHT PLOT · PLAN · Основная сцена

HitLight · Театр «Русская песня» — основная сцена

Олимпийский проспект, 14, Москва, Russia

DWG HL · SCALE 1:200 · metric · PRINT AT 100%

Drawn HitLight

Generated from the saved show

SOURCE dc421c017110

SYMBOL LEGEND

13 TYPES · 183 FIXTURES · COLOUR BY TYPE



Clay Paky Aleda B-EYE K20

Moving Head · Unverified · TBC ch · category symbol

14 physical · 14 plotted

14 disabled · 0 unplaced



Unverified source fixture ANZHEE PRO 19X15 B-EYE

Other · Unverified · TBC ch · category symbol

12 physical · 12 plotted

12 disabled · 0 unplaced



Unverified source fixture ANZHEE SPOT 330

Profile Spot · Unverified · TBC ch · category symbol

9 physical · 9 plotted

9 disabled · 0 unplaced



Unverified source fixture ETC SF 19

Profile Spot · Unverified · TBC ch · category symbol

16 physical · 16 plotted

16 disabled · 0 unplaced



Unverified source fixture ETC SF 19

Other · Unverified · TBC ch · category symbol

1 physical · 1 plotted

1 disabled · 0 unplaced



Unverified source fixture LDR PC 2000

Spot Light · Unverified · TBC ch · category symbol

20 physical · 20 plotted

20 disabled · 0 unplaced



Unverified source fixture MAC KRYPTON 575

Profile Spot · Unverified · TBC ch · category symbol

9 physical · 9 plotted

9 disabled · 0 unplaced



Unverified source fixture MAC WASH 700

Profile Spot · Unverified · TBC ch · category symbol

12 physical · 12 plotted

12 disabled · 0 unplaced

SYMBOL LEGEND · CONTINUED

	**Unverified source fixture ROBIN DL4X** Other · Unverified · TBC ch · category symbol	**12 physical · 12 plotted** 12 disabled · 0 unplaced
	**Unverified source fixture ZOOM ETC (15-30)** Spot Light · Unverified · TBC ch · category symbol	**70 physical · 70 plotted** 70 disabled · 0 unplaced
	**Unverified source fixture ZOOM ETC (15-30)** Other · Unverified · TBC ch · category symbol	**2 physical · 2 plotted** 2 disabled · 0 unplaced
	**Unverified source fixture ZOOM ETC (25/50)** Profile Spot · Unverified · TBC ch · category symbol	**4 physical · 4 plotted** 4 disabled · 0 unplaced
	**Unverified source fixture ZOOM ETC (25/50)** Other · Unverified · TBC ch · category symbol	**2 physical · 2 plotted** 2 disabled · 0 unplaced

Театр «Русская песня» — основная сцена · Основная сцена

SYMBOL LEGEND · Основная сцена

HitLight · Театр «Русская песня» — основная сцена

Олимпийский проспект, 14, Москва, Russia

DWG HL · METRIC

Drawn HitLight

Generated from the saved show

SOURCE dc421c017110

GENERAL NOTES

1. Source-based lighting plan. Confirm the current rig with the venue.
2. PARTIAL: included fixtures are not a full physical-unit census.
3. DMX PATCH WITHHELD: provisional or unchecked addresses are not published.
4. Approximate planning view; not official venue paperwork or output-ready. Original HitLight symbols only; no source pages, OEM meshes, photos or logos. Original files remain private; modes and patch unverified.

HitLight

STAGE ELEMENTS

NAME	TYPE	POSITION	TRIM / SIZE
4 софит truss	trussStraight	X 0.00 m · Z -3.00 m	10.00 m · 15.90 m W × 0.30 m D
1 софит (штанкет 3)	pipe	X 0.00 m · Z 5.50 m	10.00 m · 16.00 m W × 0.05 m D
3 софит truss	trussStraight	X 0.00 m · Z -0.10 m	10.00 m · 15.90 m W × 0.30 m D
3 вынос балкон (VIP lodge)	pipe	X 0.00 m · Z 17.90 m	7.00 m · 15.00 m W × 0.05 m D
1 вынос (FOH 1)	pipe	X 0.00 m · Z 13.73 m	10.00 m · 18.00 m W × 0.05 m D
2 софит truss	trussStraight	X 0.00 m · Z 2.87 m	10.00 m · 15.90 m W × 0.30 m D
2 вынос (FOH 2)	pipe	X 0.00 m · Z 15.79 m	10.00 m · 17.00 m W × 0.05 m D
Выносной софит (LX FOH)	trussStraight	X 0.00 m · Z 7.96 m	10.00 m · 15.90 m W × 0.30 m D

Театр «Русская песня» — основная сцена · Основная сцена

STAGE ELEMENTS · Основная сцена

HitLight · Театр «Русская песня» — основная сцена

Олимпийский проспект, 14, Москва, Russia

DWG HL · METRIC

Drawn HitLight

Generated from the saved show

SOURCE dc421c017110

FIXTURE SCHEDULE

Fixture	Manufacturer / model	Position / mount	Mode / output
VISUAL PLANNING · DMX PATCH WITHHELD			
F001	Unverified source fixture / ZOOM ETC (15-30)	1 вынос (FOH 1)	Unverified · Output excluded
F002	Unverified source fixture / ZOOM ETC (15-30)	3 вынос балкон (VIP lodge)	Unverified · Output excluded
F003	Unverified source fixture / ZOOM ETC (15-30)	PLOTTED	Unverified · Output excluded
F004	Unverified source fixture / MAC KRYPTON 575	1 софит (штанкет 3)	Unverified · Output excluded
F005	Unverified source fixture / ZOOM ETC (15-30)	2 вынос (FOH 2)	Unverified · Output excluded
F006	Unverified source fixture / ETC SF 19	PLOTTED	Unverified · Output excluded
F007	Clay Paky / Aleda B-EYE K20	4 софит truss	Unverified · Output excluded
F008	Unverified source fixture / ZOOM ETC (15-30)	PLOTTED	Unverified · Output excluded
F009	Unverified source fixture / LDR PC 2000	2 вынос (FOH 2)	Unverified · Output excluded
F010	Unverified source fixture / ZOOM ETC (15-30)	1 вынос (FOH 1)	Unverified · Output excluded
F011	Unverified source fixture / LDR PC 2000	1 вынос (FOH 1)	Unverified · Output excluded
F012	Unverified source fixture / LDR PC 2000	1 вынос (FOH 1)	Unverified · Output excluded
F013	Clay Paky / Aleda B-EYE K20	2 софит truss	Unverified · Output excluded
F014	Unverified source fixture / ZOOM ETC (15-30)	1 вынос (FOH 1)	Unverified · Output excluded
F015	Unverified source fixture / LDR PC 2000	1 вынос (FOH 1)	Unverified · Output excluded
F016	Unverified source fixture / ZOOM ETC (15-30)	2 вынос (FOH 2)	Unverified · Output excluded
F017	Unverified source fixture / ANZHEE SPOT 330	4 софит truss	Unverified · Output excluded
F018	Unverified source fixture / ZOOM ETC (25/50)	PLOTTED	Unverified · Output excluded
F019	Unverified source fixture / ZOOM ETC (15-30)	PLOTTED	Unverified · Output excluded
F020	Unverified source fixture / ZOOM ETC (15-30)	PLOTTED	Unverified · Output excluded

Planning reference only. Confirm installed modes and patch with the venue.

Театр «Русская песня» — основная сцена · Основная сцена

FIXTURE SCHEDULE · Основная сцена

HitLight · Театр «Русская песня» — основная сцена

Олимпийский проспект, 14, Москва, Russia

DWG HL · METRIC

Drawn HitLight

Generated from the saved show

SOURCE dc421c017110

Fixture	Manufacturer / model	Position / mount	Mode / output
VISUAL PLANNING · DMX PATCH WITHHELD			
F021	Unverified source fixture / MAC WASH 700	PLOTTED	Unverified · Output excluded
F022	Unverified source fixture / ZOOM ETC (15-30)	3 вынос балкон (VIP lodge)	Unverified · Output excluded
F023	Unverified source fixture / LDR PC 2000	1 вынос (FOH 1)	Unverified · Output excluded
F024	Unverified source fixture / ZOOM ETC (15-30)	PLOTTED	Unverified · Output excluded
F025	Unverified source fixture / ZOOM ETC (15-30)	PLOTTED	Unverified · Output excluded
F026	Unverified source fixture / MAC KRYPTON 575	2 софит truss	Unverified · Output excluded
F027	Clay Paky / Aleda B-EYE K20	4 софит truss	Unverified · Output excluded
F028	Unverified source fixture / ZOOM ETC (15-30)	2 вынос (FOH 2)	Unverified · Output excluded
F029	Unverified source fixture / MAC KRYPTON 575	2 софит truss	Unverified · Output excluded
F030	Unverified source fixture / MAC KRYPTON 575	1 софит (штанкет 3)	Unverified · Output excluded
F031	Unverified source fixture / ZOOM ETC (25/50)	PLOTTED	Unverified · Output excluded
F032	Unverified source fixture / MAC WASH 700	3 софит truss	Unverified · Output excluded
F033	Unverified source fixture / ZOOM ETC (15-30)	PLOTTED	Unverified · Output excluded
F034	Unverified source fixture / ANZHEE SPOT 330	3 софит truss	Unverified · Output excluded
F035	Clay Paky / Aleda B-EYE K20	4 софит truss	Unverified · Output excluded
F036	Unverified source fixture / ZOOM ETC (15-30)	PLOTTED	Unverified · Output excluded
F037	Unverified source fixture / ANZHEE SPOT 330	3 софит truss	Unverified · Output excluded
F038	Unverified source fixture / LDR PC 2000	1 вынос (FOH 1)	Unverified · Output excluded
F039	Unverified source fixture / ZOOM ETC (15-30)	PLOTTED	Unverified · Output excluded
F040	Unverified source fixture / MAC WASH 700	4 софит truss	Unverified · Output excluded

Planning reference only. Confirm installed modes and patch with the venue.

FIXTURE SCHEDULE · CONTINUED

Fixture	Manufacturer / model	Position / mount	Mode / output
VISUAL PLANNING · DMX PATCH WITHHELD			
F041	Unverified source fixture / ANZHEE SPOT 330	3 софит truss	Unverified · Output excluded
F042	Clay Paky / Aleda B-EYE K20	3 софит truss	Unverified · Output excluded
F043	Unverified source fixture / ZOOM ETC (15-30)	PLOTTED	Unverified · Output excluded
F044	Unverified source fixture / ZOOM ETC (15-30)	2 вынос (FOH 2)	Unverified · Output excluded
F045	Unverified source fixture / ETC SF 19	2 вынос (FOH 2)	Unverified · Output excluded
F046	Clay Paky / Aleda B-EYE K20	4 софит truss	Unverified · Output excluded
F047	Unverified source fixture / ANZHEE SPOT 330	3 софит truss	Unverified · Output excluded
F048	Unverified source fixture / LDR PC 2000	1 вынос (FOH 1)	Unverified · Output excluded
F049	Unverified source fixture / ZOOM ETC (15-30)	PLOTTED	Unverified · Output excluded
F050	Clay Paky / Aleda B-EYE K20	2 софит truss	Unverified · Output excluded
F051	Unverified source fixture / MAC WASH 700	PLOTTED	Unverified · Output excluded
F052	Unverified source fixture / ZOOM ETC (15-30)	PLOTTED	Unverified · Output excluded
F053	Unverified source fixture / ZOOM ETC (15-30)	1 вынос (FOH 1)	Unverified · Output excluded
F054	Unverified source fixture / LDR PC 2000	1 вынос (FOH 1)	Unverified · Output excluded
F055	Unverified source fixture / ZOOM ETC (15-30)	PLOTTED	Unverified · Output excluded
F056	Unverified source fixture / ZOOM ETC (15-30)	3 вынос балкон (VIP lodge)	Unverified · Output excluded
F057	Unverified source fixture / ZOOM ETC (15-30)	PLOTTED	Unverified · Output excluded
F058	Unverified source fixture / LDR PC 2000	2 вынос (FOH 2)	Unverified · Output excluded
F059	Clay Paky / Aleda B-EYE K20	3 софит truss	Unverified · Output excluded
F060	Unverified source fixture / ETC SF 19	PLOTTED	Unverified · Output excluded

Planning reference only. Confirm installed modes and patch with the venue.

Театр «Русская песня» — основная сцена · Основная сцена

FIXTURE SCHEDULE · Основная сцена

HitLight · Театр «Русская песня» — основная сцена

Олимпийский проспект, 14, Москва, Russia

DWG HL · METRIC

Drawn HitLight

Generated from the saved show

SOURCE dc421c017110

FIXTURE SCHEDULE · CONTINUED

Fixture	Manufacturer / model	Position / mount	Mode / output
VISUAL PLANNING · DMX PATCH WITHHELD			
F061	Clay Paky / Aleda B-EYE K20	3 софит truss	Unverified · Output excluded
F062	Unverified source fixture / ETC SF 19	PLOTTED	Unverified · Output excluded
F063	Unverified source fixture / ZOOM ETC (15-30)	PLOTTED	Unverified · Output excluded
F064	Unverified source fixture / ETC SF 19	PLOTTED	Unverified · Output excluded
F065	Unverified source fixture / ZOOM ETC (15-30)	PLOTTED	Unverified · Output excluded
F066	Unverified source fixture / LDR PC 2000	1 вынос (FOH 1)	Unverified · Output excluded
F067	Unverified source fixture / LDR PC 2000	2 вынос (FOH 2)	Unverified · Output excluded
F068	Unverified source fixture / ZOOM ETC (15-30)	PLOTTED	Unverified · Output excluded
F069	Unverified source fixture / ZOOM ETC (15-30)	PLOTTED	Unverified · Output excluded
F070	Unverified source fixture / ZOOM ETC (15-30)	PLOTTED	Unverified · Output excluded
F071	Unverified source fixture / LDR PC 2000	1 вынос (FOH 1)	Unverified · Output excluded
F072	Unverified source fixture / MAC KRYPTON 575	2 софит truss	Unverified · Output excluded
F073	Unverified source fixture / LDR PC 2000	1 вынос (FOH 1)	Unverified · Output excluded
F074	Clay Paky / Aleda B-EYE K20	2 софит truss	Unverified · Output excluded
F075	Unverified source fixture / LDR PC 2000	1 вынос (FOH 1)	Unverified · Output excluded
F076	Unverified source fixture / ETC SF 19	PLOTTED	Unverified · Output excluded
F077	Unverified source fixture / ZOOM ETC (25/50)	PLOTTED	Unverified · Output excluded
F078	Unverified source fixture / ZOOM ETC (15-30)	2 вынос (FOH 2)	Unverified · Output excluded
F079	Unverified source fixture / LDR PC 2000	1 вынос (FOH 1)	Unverified · Output excluded
F080	Unverified source fixture / ZOOM ETC (15-30)	PLOTTED	Unverified · Output excluded

Planning reference only. Confirm installed modes and patch with the venue.

Театр «Русская песня» — основная сцена · Основная сцена

FIXTURE SCHEDULE · Основная сцена

HitLight · Театр «Русская песня» — основная сцена

Олимпийский проспект, 14, Москва, Russia

DWG HL · METRIC

Drawn HitLight

Generated from the saved show

SOURCE dc421c017110

FIXTURE SCHEDULE · CONTINUED

Fixture	Manufacturer / model	Position / mount	Mode / output
VISUAL PLANNING · DMX PATCH WITHHELD			
F081	Unverified source fixture / ETC SF 19	PLOTTED	Unverified · Output excluded
F082	Unverified source fixture / ZOOM ETC (15-30)	3 вынос балкон (VIP lodge)	Unverified · Output excluded
F083	Unverified source fixture / ZOOM ETC (15-30)	PLOTTED	Unverified · Output excluded
F084	Clay Paky / Aleda B-EYE K20	4 софит truss	Unverified · Output excluded
F085	Unverified source fixture / MAC KRYPTON 575	1 софит (штанкет 3)	Unverified · Output excluded
F086	Unverified source fixture / ZOOM ETC (15-30)	PLOTTED	Unverified · Output excluded
F087	Unverified source fixture / ZOOM ETC (15-30)	2 вынос (FOH 2)	Unverified · Output excluded
F088	Unverified source fixture / MAC WASH 700	PLOTTED	Unverified · Output excluded
F089	Unverified source fixture / ETC SF 19	2 вынос (FOH 2)	Unverified · Output excluded
F090	Unverified source fixture / MAC KRYPTON 575	1 софит (штанкет 3)	Unverified · Output excluded
F091	Unverified source fixture / ETC SF 19	PLOTTED	Unverified · Output excluded
F092	Unverified source fixture / MAC WASH 700	4 софит truss	Unverified · Output excluded
F093	Unverified source fixture / ZOOM ETC (15-30)	1 вынос (FOH 1)	Unverified · Output excluded
F094	Unverified source fixture / ZOOM ETC (15-30)	2 вынос (FOH 2)	Unverified · Output excluded
F095	Unverified source fixture / ANZHEE SPOT 330	4 софит truss	Unverified · Output excluded
F096	Unverified source fixture / ETC SF 19	PLOTTED	Unverified · Output excluded
F097	Unverified source fixture / ZOOM ETC (15-30)	PLOTTED	Unverified · Output excluded
F098	Unverified source fixture / ZOOM ETC (15-30)	3 вынос балкон (VIP lodge)	Unverified · Output excluded
F099	Unverified source fixture / ZOOM ETC (15-30)	PLOTTED	Unverified · Output excluded
F100	Clay Paky / Aleda B-EYE K20	3 софит truss	Unverified · Output excluded

Planning reference only. Confirm installed modes and patch with the venue.

Fixture	Manufacturer / model	Position / mount	Mode / output
VISUAL PLANNING · DMX PATCH WITHHELD			
F101	Unverified source fixture / ZOOM ETC (15-30)	1 вынос (FOH 1)	Unverified · Output excluded
F102	Unverified source fixture / LDR PC 2000	1 вынос (FOH 1)	Unverified · Output excluded
F103	Unverified source fixture / ZOOM ETC (15-30)	PLOTTED	Unverified · Output excluded
F104	Clay Paky / Aleda B-EYE K20	2 софит truss	Unverified · Output excluded
F105	Unverified source fixture / ZOOM ETC (15-30)	1 вынос (FOH 1)	Unverified · Output excluded
F106	Unverified source fixture / ANZHEE SPOT 330	4 софит truss	Unverified · Output excluded
F107	Unverified source fixture / MAC WASH 700	3 софит truss	Unverified · Output excluded
F108	Clay Paky / Aleda B-EYE K20	2 софит truss	Unverified · Output excluded
F109	Unverified source fixture / ZOOM ETC (15-30)	PLOTTED	Unverified · Output excluded
F110	Unverified source fixture / MAC WASH 700	PLOTTED	Unverified · Output excluded
F111	Unverified source fixture / ZOOM ETC (15-30)	PLOTTED	Unverified · Output excluded
F112	Unverified source fixture / ZOOM ETC (15-30)	1 вынос (FOH 1)	Unverified · Output excluded
F113	Unverified source fixture / MAC WASH 700	3 софит truss	Unverified · Output excluded
F114	Unverified source fixture / ETC SF 19	PLOTTED	Unverified · Output excluded
F115	Unverified source fixture / LDR PC 2000	2 вынос (FOH 2)	Unverified · Output excluded
F116	Unverified source fixture / ZOOM ETC (15-30)	PLOTTED	Unverified · Output excluded
F117	Unverified source fixture / ETC SF 19	2 вынос (FOH 2)	Unverified · Output excluded
F118	Unverified source fixture / ZOOM ETC (25/50)	PLOTTED	Unverified · Output excluded
F119	Unverified source fixture / ZOOM ETC (15-30)	PLOTTED	Unverified · Output excluded
F120	Unverified source fixture / ZOOM ETC (15-30)	PLOTTED	Unverified · Output excluded

Planning reference only. Confirm installed modes and patch with the venue.

Fixture	Manufacturer / model	Position / mount	Mode / output
VISUAL PLANNING · DMX PATCH WITHHELD			
F121	Unverified source fixture / ETC SF 19	PLOTTED	Unverified · Output excluded
F122	Unverified source fixture / ZOOM ETC (15-30)	PLOTTED	Unverified · Output excluded
F123	Unverified source fixture / ANZHEE SPOT 330	3 софит truss	Unverified · Output excluded
F124	Unverified source fixture / ZOOM ETC (15-30)	PLOTTED	Unverified · Output excluded
F125	Unverified source fixture / ZOOM ETC (15-30)	1 вынос (FOH 1)	Unverified · Output excluded
F126	Unverified source fixture / ZOOM ETC (15-30)	3 вынос балкон (VIP lodge)	Unverified · Output excluded
F127	Unverified source fixture / ZOOM ETC (15-30)	1 вынос (FOH 1)	Unverified · Output excluded
F128	Unverified source fixture / LDR PC 2000	1 вынос (FOH 1)	Unverified · Output excluded
F129	Unverified source fixture / ZOOM ETC (15-30)	PLOTTED	Unverified · Output excluded
F130	Unverified source fixture / ZOOM ETC (15-30)	PLOTTED	Unverified · Output excluded
F131	Unverified source fixture / ZOOM ETC (15-30)	1 вынос (FOH 1)	Unverified · Output excluded
F132	Unverified source fixture / MAC WASH 700	3 софит truss	Unverified · Output excluded
F133	Unverified source fixture / ZOOM ETC (15-30)	PLOTTED	Unverified · Output excluded
F134	Unverified source fixture / ETC SF 19	PLOTTED	Unverified · Output excluded
F135	Unverified source fixture / ZOOM ETC (15-30)	2 вынос (FOH 2)	Unverified · Output excluded
F136	Unverified source fixture / ZOOM ETC (15-30)	3 вынос балкон (VIP lodge)	Unverified · Output excluded
F137	Unverified source fixture / ZOOM ETC (15-30)	2 вынос (FOH 2)	Unverified · Output excluded
F138	Unverified source fixture / MAC KRYPTON 575	2 софит truss	Unverified · Output excluded
F139	Unverified source fixture / ZOOM ETC (15-30)	PLOTTED	Unverified · Output excluded
F140	Unverified source fixture / ZOOM ETC (15-30)	2 вынос (FOH 2)	Unverified · Output excluded

Planning reference only. Confirm installed modes and patch with the venue.

Fixture	Manufacturer / model	Position / mount	Mode / output
VISUAL PLANNING · DMX PATCH WITHHELD			
F141	Unverified source fixture / LDR PC 2000	1 вынос (FOH 1)	Unverified · Output excluded
F142	Unverified source fixture / ZOOM ETC (15-30)	1 вынос (FOH 1)	Unverified · Output excluded
F143	Unverified source fixture / ANZHEE SPOT 330	4 софит truss	Unverified · Output excluded
F144	Unverified source fixture / ZOOM ETC (15-30)	2 вынос (FOH 2)	Unverified · Output excluded
F145	Unverified source fixture / MAC WASH 700	PLOTTED	Unverified · Output excluded
F146	Unverified source fixture / ETC SF 19	PLOTTED	Unverified · Output excluded
F147	Unverified source fixture / ZOOM ETC (15-30)	3 вынос балкон (VIP lodge)	Unverified · Output excluded
F148	Unverified source fixture / LDR PC 2000	1 вынос (FOH 1)	Unverified · Output excluded
F149	Unverified source fixture / MAC KRYPTON 575	1 софит (штанкет 3)	Unverified · Output excluded
F150	Unverified source fixture / ETC SF 19	PLOTTED	Unverified · Output excluded
F151	Unverified source fixture / MAC WASH 700	PLOTTED	Unverified · Output excluded
F152	Unverified source fixture / ZOOM ETC (15-30)	2 вынос (FOH 2)	Unverified · Output excluded
F153	Unverified source fixture / ZOOM ETC (15-30)	PLOTTED	Unverified · Output excluded
F154	Unverified source fixture / ZOOM ETC (15-30)	PLOTTED	Unverified · Output excluded
F155	Unverified source fixture / ROBIN DL4X	Выносной софит (LX FOH)	Unverified · Output excluded
F156	Unverified source fixture / ZOOM ETC (15-30)	PLOTTED	Unverified · Output excluded
F157	Unverified source fixture / ANZHEE PRO 19X15 B-EYE	1 софит (штанкет 3)	Unverified · Output excluded
F158	Unverified source fixture / ZOOM ETC (25/50)	PLOTTED	Unverified · Output excluded
F159	Unverified source fixture / ANZHEE PRO 19X15 B-EYE	1 софит (штанкет 3)	Unverified · Output excluded
F160	Unverified source fixture / ROBIN DL4X	Выносной софит (LX FOH)	Unverified · Output excluded

Planning reference only. Confirm installed modes and patch with the venue.

Fixture	Manufacturer / model	Position / mount	Mode / output
VISUAL PLANNING · DMX PATCH WITHHELD			
F161	Unverified source fixture / ANZHEE PRO 19X15 B-EYE	Выносной софит (LX FOH)	Unverified · Output excluded
F162	Unverified source fixture / ROBIN DL4X	PLOTTED	Unverified · Output excluded
F163	Unverified source fixture / ROBIN DL4X	PLOTTED	Unverified · Output excluded
F164	Unverified source fixture / ROBIN DL4X	Выносной софит (LX FOH)	Unverified · Output excluded
F165	Unverified source fixture / ANZHEE PRO 19X15 B-EYE	Выносной софит (LX FOH)	Unverified · Output excluded
F166	Unverified source fixture / ANZHEE PRO 19X15 B-EYE	1 софит (штанкет 3)	Unverified · Output excluded
F167	Unverified source fixture / ROBIN DL4X	Выносной софит (LX FOH)	Unverified · Output excluded
F168	Unverified source fixture / ANZHEE PRO 19X15 B-EYE	Выносной софит (LX FOH)	Unverified · Output excluded
F169	Unverified source fixture / ROBIN DL4X	3 вынос балкон (VIP lodge)	Unverified · Output excluded
F170	Unverified source fixture / ANZHEE PRO 19X15 B-EYE	1 софит (штанкет 3)	Unverified · Output excluded
F171	Unverified source fixture / ROBIN DL4X	3 вынос балкон (VIP lodge)	Unverified · Output excluded
F172	Unverified source fixture / ROBIN DL4X	PLOTTED	Unverified · Output excluded
F173	Unverified source fixture / ZOOM ETC (15-30)	PLOTTED	Unverified · Output excluded
F174	Unverified source fixture / ZOOM ETC (25/50)	PLOTTED	Unverified · Output excluded
F175	Unverified source fixture / ANZHEE PRO 19X15 B-EYE	1 софит (штанкет 3)	Unverified · Output excluded
F176	Unverified source fixture / ETC SF 19	PLOTTED	Unverified · Output excluded
F177	Unverified source fixture / ROBIN DL4X	3 вынос балкон (VIP lodge)	Unverified · Output excluded
F178	Unverified source fixture / ROBIN DL4X	PLOTTED	Unverified · Output excluded
F179	Unverified source fixture / ANZHEE PRO 19X15 B-EYE	1 софит (штанкет 3)	Unverified · Output excluded
F180	Unverified source fixture / ANZHEE PRO 19X15 B-EYE	Выносной софит (LX FOH)	Unverified · Output excluded

Planning reference only. Confirm installed modes and patch with the venue.

Fixture	Manufacturer / model	Position / mount	Mode / output
VISUAL PLANNING · DMX PATCH WITHHELD			
F181	Unverified source fixture / ANZHEE PRO 19X15 B-EYE	Выносной софит (LX FOH)	Unverified · Output excluded
F182	Unverified source fixture / ANZHEE PRO 19X15 B-EYE	Выносной софит (LX FOH)	Unverified · Output excluded
F183	Unverified source fixture / ROBIN DL4X	3 вынос балкон (VIP lodge)	Unverified · Output excluded

Planning reference only. Confirm installed modes and patch with the venue.

HitLight

VALIDATION APPENDIX

WARNING · PATCH_WITHHELD

DMX patch facts are withheld pending source verification. This planning document cannot be used for hardware output.

Objects: — · Remediation: review the source facts and regenerate.

WARNING · MODE_UNVERIFIED

DMX modes are unverified; output remains excluded.

Objects: F001–F183 · Remediation: review the source facts and regenerate.

WARNING · FIXTURE_DISABLED

Fixtures are disabled for this visual planning reconstruction.

Objects: F001–F183 · Remediation: review the source facts and regenerate.

WARNING · TITLE_METADATA_INCOMPLETE

Some professional title-block metadata is missing; the document will show an em dash.

Objects: 3e5fc005f0eaf4816ad78466 · Remediation: review the source facts and regenerate.

HitLight

VENUE & DRAWING SOURCES

Театр «Русская песня» — основная сцена

Основная сцена · Published room configuration; current installed state unverified

Олимпийский проспект, 14, Москва, RU

https://folkteatr.ru/chasto-zadavaemye-voprosy/

Sources checked 2026-10-20

Generated by HitLight from the reviewed partial Театр «Русская песня» — основная сцена reconstruction. Venue sources are cited as facts; their original artwork remains private.

Symbols: HitLight-owned category artwork. No manufacturer model geometry or original source pages included.

Partial reconstruction from the venue’s lighting documentation; the currently installed rig and its complete fixture census are not verified.

ESTIMATED GEOMETRY: the documents give no complete scale or trim heights, so the stage size, fixture positions in metres and hanging heights are best-guess estimates, not measurements.

169 of 183 fixtures are listed as labelled visual placeholders or substitutes under the printed model name; their exact catalogue identity or mode is not confirmed.

Modes and DMX addresses are unverified best guesses; check them with the venue before driving real fixtures.

Exact available catalogue display bodies are restored through verified immutable references. Fixture identities, installed modes, patch and output verification are unchanged; original source qualifications remain authoritative.

14 existing B-EYE K20 references use an original public HitLight housing. Native channel/default tables, existing control restrictions and source optics/pivots retained; actual visual bounds corrected. Fixture IDs, source labels, selected modes, enabled state, patch, layouts and mounts unchanged. Body detail estimated; existing source/control qualifications retained. No hardware, photometric or rigging acceptance.

12 existing fixture references now show approved public catalogue housings. Native profile/control bytes, source or donor labels, modes, enabled/patch state and exact layouts/mounts are unchanged. Original identity, optics, source and geometry qualifications remain; no hardware, photometric or rigging acceptance.

Approximate planning view; not official venue paperwork or output-ready. Original HitLight symbols only; no source pages, OEM meshes, photos or logos. Original files remain private; modes and patch unverified.

Technical information: https://folkteatr.ru/wp/wp-content/uploads/2023/05/shema-razvesa-svetovogo-oborudovaniya.pdf · checked 2026-10-20

Technical information: https://folkteatr.ru/wp/wp-content/uploads/2013/11/Razrez-stsenyi-zal.pdf · checked 2026-10-20

Technical information: https://folkteatr.ru/wp/wp-content/uploads/2025/02/tehnicheskij-rajder.pdf · checked 2026-10-20

Technical information: https://folkteatr.ru/chasto-zadavaemye-voprosy/ · checked 2026-10-20

Technical information: https://folkteatr.ru/tehnicheskie-vozmozhnosti/ · checked 2026-10-20

Technical information: https://folkteatr.ru/wp/wp-content/uploads/2013/11/Planshet-russkaya-pesnya-b.razm.pdf · checked 2026-10-20

Technical information: https://folkteatr.ru/wp/wp-content/uploads/2013/11/Planshet-russkaya-pesnya-raskras.pdf · checked 2026-10-20

HitLight | hitlight.app

VENUE & DRAWING SOURCES

Technical information:
https://folkteatr.ru/wp/wp-content/uploads/2013/11/Planshet-russkaya-pesnya-setka.pdf · checked 2026-10-20

Technical information:
https://folkteatr.ru/wp/wp-content/uploads/2026/04/poryadok-soglasovaniya-grafika-i-vidov-rabot-po-podgotovke-i-provedeniyu-meropriyatij-v-ramkah-realizaczii-dogovorov-po-organizaczionno-tehnicheskomu-soprovozhdeniyu-meropriyatij.pdf · checked 2026-10-20

Technical information:
https://folkteatr.ru/wp/wp-content/uploads/2018/05/Tehnicheskii---rai--der-Olimpii--skii--14-ot-24.04.18.pdf · checked 2026-10-20

Technical information:
https://folkteatr.ru/wp/wp-content/uploads/2021/05/tehnicheskij-rajder-2021.pdf · checked 2026-10-20

Public venue page:
https://www.hitlight.app/venues/russia/театр-русская-песня-основная-сцена-3e5fc005

HitLight