
UPSTAGE ↑

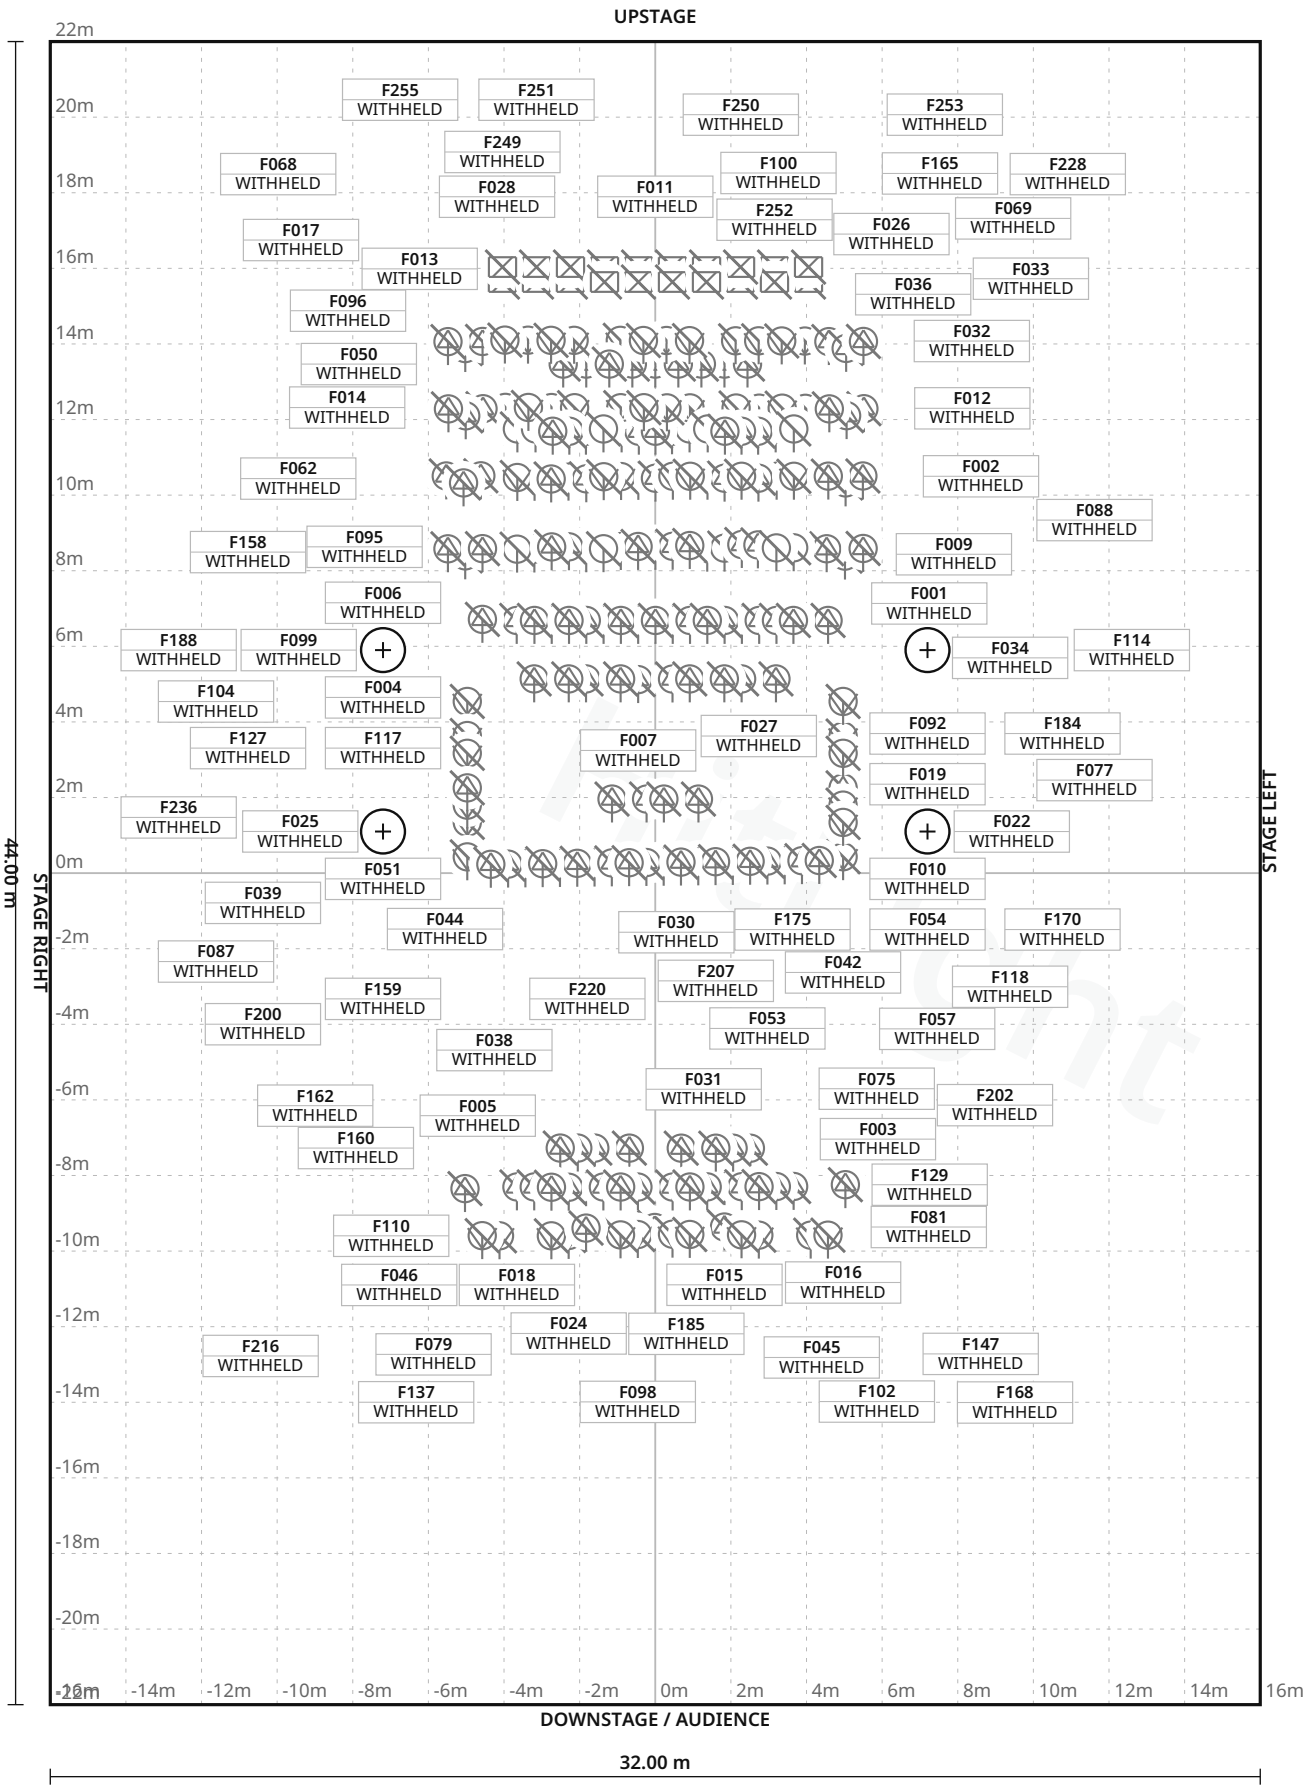

FIXTURE LEGEND

- **ETC SourceFour** 5degree — Profile Spot · 3×
- **ETC SourceFour** 10degree — Profile Spot · 2×
- **ETC SourceFour** 19degree — Profile Spot · 26×
- **ETC SourceFour** 26degree — Profile Spot · 81×
- **ETC SourceFour** 36degree — Profile Spot · 28×
- **ETC SourceFour** PAR MCM WFL — PAR Light · 16×
- **ETC SourceFour** Zoom — proper15 — Spot Light · 56×
- **Selecon Acclaim** Cyc four-circuit housing — Other · 20×
- **Selecon Arena** High Performance Fresnel — Spot Light · 36×

Stage 32.00 m W × 44.00 m D · Grid 1 m

178 fixture labels omitted in this view due to crowding · see DMX patch

HitLight TECHNICAL LIGHTING REV 9b4c1fa2949d · 1/20

Hanna Theatre · Main room

LIGHT PLOT · PLAN · Main room

HitLight · Hanna Theatre

2067 East 14th Street, Cleveland, United States

DWG HL · SCALE 1:200 · metric · PRINT AT 100%

Drawn HitLight

Generated from the saved show

SOURCE cd0ba6c39dda

SYMBOL LEGEND

9 TYPES · 268 FIXTURES · COLOUR BY TYPE



Unverified source fixture ETC SourceFour 5degree

Profile Spot · Unverified · TBC ch · category symbol

3 physical · 3 plotted

3 disabled · 0 unplaced



Unverified source fixture ETC SourceFour 10degree

Profile Spot · Unverified · TBC ch · category symbol

2 physical · 2 plotted

2 disabled · 0 unplaced



Unverified source fixture ETC SourceFour 19degree

Profile Spot · Unverified · TBC ch · category symbol

26 physical · 26 plotted

26 disabled · 0 unplaced



Unverified source fixture ETC SourceFour 26degree

Profile Spot · Unverified · TBC ch · category symbol

81 physical · 81 plotted

81 disabled · 0 unplaced



Unverified source fixture ETC SourceFour 36degree

Profile Spot · Unverified · TBC ch · category symbol

28 physical · 28 plotted

28 disabled · 0 unplaced



Unverified source fixture ETC SourceFour PAR MCM WFL

PAR Light · Unverified · TBC ch · category symbol

16 physical · 16 plotted

16 disabled · 0 unplaced



Unverified source fixture ETC SourceFour Zoom — proper15

Spot Light · Unverified · TBC ch · category symbol

56 physical · 56 plotted

56 disabled · 0 unplaced



Unverified source fixture Selecon Acclaim Cyc four-circuit housing

Other · Unverified · TBC ch · category symbol

20 physical · 20 plotted

20 disabled · 0 unplaced

Hanna Theatre · Main room

SYMBOL LEGEND · Main room

HitLight · Hanna Theatre

2067 East 14th Street, Cleveland, United States

DWG HL · METRIC

Drawn HitLight

Generated from the saved show

SOURCE cd0ba6c39dda



Unverified source fixture Selecon Arena High Performance Fresnel

Spot Light · Unverified · TBC ch · category symbol

36 physical · 36 plotted

36 disabled · 0 unplaced

HitLight

GENERAL NOTES

1. Source-based lighting plan. Confirm the current rig with the venue.
2. PARTIAL: included fixtures are not a full physical-unit census.
3. DMX PATCH WITHHELD: provisional or unchecked addresses are not published.
4. Partial planning view; modes and patch unverified; output excluded.

HitLight

FIXTURE SCHEDULE

Fixture	Manufacturer / model	Position / mount	Mode / output
VISUAL PLANNING · DMX PATCH WITHHELD			
F001	Unverified source fixture / ETC SourceFour 36degree	PLOTTED	Unverified · Output excluded
F002	Unverified source fixture / Selecon Arena High Performance Fresnel	PLOTTED	Unverified · Output excluded
F003	Unverified source fixture / ETC SourceFour 19degree	PLOTTED	Unverified · Output excluded
F004	Unverified source fixture / ETC SourceFour Zoom — proper15	PLOTTED	Unverified · Output excluded
F005	Unverified source fixture / ETC SourceFour 19degree	PLOTTED	Unverified · Output excluded
F006	Unverified source fixture / ETC SourceFour Zoom — proper15	PLOTTED	Unverified · Output excluded
F007	Unverified source fixture / ETC SourceFour 26degree	PLOTTED	Unverified · Output excluded
F008	Unverified source fixture / ETC SourceFour 26degree	PLOTTED	Unverified · Output excluded
F009	Unverified source fixture / ETC SourceFour 36degree	PLOTTED	Unverified · Output excluded
F010	Unverified source fixture / ETC SourceFour Zoom — proper15	PLOTTED	Unverified · Output excluded
F011	Unverified source fixture / ETC SourceFour 26degree	PLOTTED	Unverified · Output excluded
F012	Unverified source fixture / Selecon Arena High Performance Fresnel	PLOTTED	Unverified · Output excluded
F013	Unverified source fixture / Selecon Arena High Performance Fresnel	PLOTTED	Unverified · Output excluded
F014	Unverified source fixture / Selecon Arena High Performance Fresnel	PLOTTED	Unverified · Output excluded
F015	Unverified source fixture / ETC SourceFour 19degree	PLOTTED	Unverified · Output excluded
F016	Unverified source fixture / ETC SourceFour Zoom — proper15	PLOTTED	Unverified · Output excluded
F017	Unverified source fixture / Selecon Arena High Performance Fresnel	PLOTTED	Unverified · Output excluded
F018	Unverified source fixture / ETC SourceFour 19degree	PLOTTED	Unverified · Output excluded
F019	Unverified source fixture / ETC SourceFour Zoom — proper15	PLOTTED	Unverified · Output excluded
F020	Unverified source fixture / ETC SourceFour 26degree	PLOTTED	Unverified · Output excluded

Planning reference only. Confirm installed modes and patch with the venue.

Hanna Theatre · Main room

FIXTURE SCHEDULE · Main room

HitLight · Hanna Theatre

2067 East 14th Street, Cleveland, United States

DWG HL · METRIC

Drawn HitLight

Generated from the saved show

SOURCE cd0ba6c39dda

FIXTURE SCHEDULE · CONTINUED

Fixture	Manufacturer / model	Position / mount	Mode / output
VISUAL PLANNING · DMX PATCH WITHHELD			
F021	Unverified source fixture / ETC SourceFour 19degree	PLOTTED	Unverified · Output excluded
F022	Unverified source fixture / ETC SourceFour Zoom — proper15	PLOTTED	Unverified · Output excluded
F023	Unverified source fixture / ETC SourceFour 26degree	PLOTTED	Unverified · Output excluded
F024	Unverified source fixture / ETC SourceFour Zoom — proper15	PLOTTED	Unverified · Output excluded
F025	Unverified source fixture / ETC SourceFour Zoom — proper15	PLOTTED	Unverified · Output excluded
F026	Unverified source fixture / ETC SourceFour 26degree	PLOTTED	Unverified · Output excluded
F027	Unverified source fixture / ETC SourceFour Zoom — proper15	PLOTTED	Unverified · Output excluded
F028	Unverified source fixture / ETC SourceFour 26degree	PLOTTED	Unverified · Output excluded
F029	Unverified source fixture / ETC SourceFour 26degree	PLOTTED	Unverified · Output excluded
F030	Unverified source fixture / ETC SourceFour 26degree	PLOTTED	Unverified · Output excluded
F031	Unverified source fixture / ETC SourceFour 19degree	PLOTTED	Unverified · Output excluded
F032	Unverified source fixture / Selecon Arena High Performance Fresnel	PLOTTED	Unverified · Output excluded
F033	Unverified source fixture / ETC SourceFour 36degree	PLOTTED	Unverified · Output excluded
F034	Unverified source fixture / ETC SourceFour 26degree	PLOTTED	Unverified · Output excluded
F035	Unverified source fixture / ETC SourceFour 26degree	PLOTTED	Unverified · Output excluded
F036	Unverified source fixture / ETC SourceFour 36degree	PLOTTED	Unverified · Output excluded
F037	Unverified source fixture / ETC SourceFour 26degree	PLOTTED	Unverified · Output excluded
F038	Unverified source fixture / ETC SourceFour 19degree	PLOTTED	Unverified · Output excluded
F039	Unverified source fixture / ETC SourceFour Zoom — proper15	PLOTTED	Unverified · Output excluded
F040	Unverified source fixture / ETC SourceFour 26degree	PLOTTED	Unverified · Output excluded

Planning reference only. Confirm installed modes and patch with the venue.

Fixture	Manufacturer / model	Position / mount	Mode / output
VISUAL PLANNING · DMX PATCH WITHHELD			
F041	Unverified source fixture / ETC SourceFour 26degree	PLOTTED	Unverified · Output excluded
F042	Unverified source fixture / ETC SourceFour Zoom — proper15	PLOTTED	Unverified · Output excluded
F043	Unverified source fixture / ETC SourceFour 26degree	PLOTTED	Unverified · Output excluded
F044	Unverified source fixture / ETC SourceFour 26degree	PLOTTED	Unverified · Output excluded
F045	Unverified source fixture / ETC SourceFour 5degree	PLOTTED	Unverified · Output excluded
F046	Unverified source fixture / ETC SourceFour 19degree	PLOTTED	Unverified · Output excluded
F047	Unverified source fixture / ETC SourceFour 26degree	PLOTTED	Unverified · Output excluded
F048	Unverified source fixture / Selecon Arena High Performance Fresnel	PLOTTED	Unverified · Output excluded
F049	Unverified source fixture / ETC SourceFour 26degree	PLOTTED	Unverified · Output excluded
F050	Unverified source fixture / ETC SourceFour 26degree	PLOTTED	Unverified · Output excluded
F051	Unverified source fixture / ETC SourceFour Zoom — proper15	PLOTTED	Unverified · Output excluded
F052	Unverified source fixture / ETC SourceFour 26degree	PLOTTED	Unverified · Output excluded
F053	Unverified source fixture / ETC SourceFour 26degree	PLOTTED	Unverified · Output excluded
F054	Unverified source fixture / ETC SourceFour Zoom — proper15	PLOTTED	Unverified · Output excluded
F055	Unverified source fixture / ETC SourceFour 19degree	PLOTTED	Unverified · Output excluded
F056	Unverified source fixture / ETC SourceFour Zoom — proper15	PLOTTED	Unverified · Output excluded
F057	Unverified source fixture / ETC SourceFour 26degree	PLOTTED	Unverified · Output excluded
F058	Unverified source fixture / ETC SourceFour 19degree	PLOTTED	Unverified · Output excluded
F059	Unverified source fixture / ETC SourceFour 26degree	PLOTTED	Unverified · Output excluded
F060	Unverified source fixture / Selecon Arena High Performance Fresnel	PLOTTED	Unverified · Output excluded

Planning reference only. Confirm installed modes and patch with the venue.

FIXTURE SCHEDULE · CONTINUED

Fixture	Manufacturer / model	Position / mount	Mode / output
VISUAL PLANNING · DMX PATCH WITHHELD			
F061	Unverified source fixture / ETC SourceFour 26degree	PLOTTED	Unverified · Output excluded
F062	Unverified source fixture / ETC SourceFour 36degree	PLOTTED	Unverified · Output excluded
F063	Unverified source fixture / ETC SourceFour PAR MCM WFL	PLOTTED	Unverified · Output excluded
F064	Unverified source fixture / ETC SourceFour Zoom — proper15	PLOTTED	Unverified · Output excluded
F065	Unverified source fixture / ETC SourceFour 36degree	PLOTTED	Unverified · Output excluded
F066	Unverified source fixture / ETC SourceFour PAR MCM WFL	PLOTTED	Unverified · Output excluded
F067	Unverified source fixture / Selecon Arena High Performance Fresnel	PLOTTED	Unverified · Output excluded
F068	Unverified source fixture / ETC SourceFour 36degree	PLOTTED	Unverified · Output excluded
F069	Unverified source fixture / ETC SourceFour 36degree	PLOTTED	Unverified · Output excluded
F070	Unverified source fixture / ETC SourceFour 19degree	PLOTTED	Unverified · Output excluded
F071	Unverified source fixture / ETC SourceFour 36degree	PLOTTED	Unverified · Output excluded
F072	Unverified source fixture / Selecon Arena High Performance Fresnel	PLOTTED	Unverified · Output excluded
F073	Unverified source fixture / ETC SourceFour 26degree	PLOTTED	Unverified · Output excluded
F074	Unverified source fixture / ETC SourceFour 26degree	PLOTTED	Unverified · Output excluded
F075	Unverified source fixture / ETC SourceFour 19degree	PLOTTED	Unverified · Output excluded
F076	Unverified source fixture / ETC SourceFour 26degree	PLOTTED	Unverified · Output excluded
F077	Unverified source fixture / ETC SourceFour Zoom — proper15	PLOTTED	Unverified · Output excluded
F078	Unverified source fixture / ETC SourceFour 36degree	PLOTTED	Unverified · Output excluded
F079	Unverified source fixture / ETC SourceFour 19degree	PLOTTED	Unverified · Output excluded
F080	Unverified source fixture / ETC SourceFour 26degree	PLOTTED	Unverified · Output excluded

Planning reference only. Confirm installed modes and patch with the venue.

FIXTURE SCHEDULE · CONTINUED

Fixture	Manufacturer / model	Position / mount	Mode / output
VISUAL PLANNING · DMX PATCH WITHHELD			
F081	Unverified source fixture / ETC SourceFour 5degree	PLOTTED	Unverified · Output excluded
F082	Unverified source fixture / ETC SourceFour 26degree	PLOTTED	Unverified · Output excluded
F083	Unverified source fixture / ETC SourceFour PAR MCM WFL	PLOTTED	Unverified · Output excluded
F084	Unverified source fixture / ETC SourceFour 26degree	PLOTTED	Unverified · Output excluded
F085	Unverified source fixture / ETC SourceFour 26degree	PLOTTED	Unverified · Output excluded
F086	Unverified source fixture / ETC SourceFour PAR MCM WFL	PLOTTED	Unverified · Output excluded
F087	Unverified source fixture / ETC SourceFour Zoom — proper15	PLOTTED	Unverified · Output excluded
F088	Unverified source fixture / ETC SourceFour Zoom — proper15	PLOTTED	Unverified · Output excluded
F089	Unverified source fixture / ETC SourceFour 26degree	PLOTTED	Unverified · Output excluded
F090	Unverified source fixture / Selecon Arena High Performance Fresnel	PLOTTED	Unverified · Output excluded
F091	Unverified source fixture / ETC SourceFour 26degree	PLOTTED	Unverified · Output excluded
F092	Unverified source fixture / ETC SourceFour Zoom — proper15	PLOTTED	Unverified · Output excluded
F093	Unverified source fixture / ETC SourceFour 26degree	PLOTTED	Unverified · Output excluded
F094	Unverified source fixture / ETC SourceFour 26degree	PLOTTED	Unverified · Output excluded
F095	Unverified source fixture / ETC SourceFour 26degree	PLOTTED	Unverified · Output excluded
F096	Unverified source fixture / ETC SourceFour 36degree	PLOTTED	Unverified · Output excluded
F097	Unverified source fixture / ETC SourceFour 26degree	PLOTTED	Unverified · Output excluded
F098	Unverified source fixture / ETC SourceFour Zoom — proper15	PLOTTED	Unverified · Output excluded
F099	Unverified source fixture / ETC SourceFour Zoom — proper15	PLOTTED	Unverified · Output excluded
F100	Unverified source fixture / Selecon Arena High Performance Fresnel	PLOTTED	Unverified · Output excluded

Planning reference only. Confirm installed modes and patch with the venue.

FIXTURE SCHEDULE · CONTINUED

Fixture	Manufacturer / model	Position / mount	Mode / output
VISUAL PLANNING · DMX PATCH WITHHELD			
F101	Unverified source fixture / ETC SourceFour 26degree	PLOTTED	Unverified · Output excluded
F102	Unverified source fixture / ETC SourceFour Zoom — proper15	PLOTTED	Unverified · Output excluded
F103	Unverified source fixture / ETC SourceFour 26degree	PLOTTED	Unverified · Output excluded
F104	Unverified source fixture / ETC SourceFour Zoom — proper15	PLOTTED	Unverified · Output excluded
F105	Unverified source fixture / ETC SourceFour 26degree	PLOTTED	Unverified · Output excluded
F106	Unverified source fixture / ETC SourceFour 19degree	PLOTTED	Unverified · Output excluded
F107	Unverified source fixture / ETC SourceFour 36degree	PLOTTED	Unverified · Output excluded
F108	Unverified source fixture / ETC SourceFour PAR MCM WFL	PLOTTED	Unverified · Output excluded
F109	Unverified source fixture / ETC SourceFour 26degree	PLOTTED	Unverified · Output excluded
F110	Unverified source fixture / ETC SourceFour Zoom — proper15	PLOTTED	Unverified · Output excluded
F111	Unverified source fixture / ETC SourceFour 36degree	PLOTTED	Unverified · Output excluded
F112	Unverified source fixture / Selecon Arena High Performance Fresnel	PLOTTED	Unverified · Output excluded
F113	Unverified source fixture / ETC SourceFour 26degree	PLOTTED	Unverified · Output excluded
F114	Unverified source fixture / ETC SourceFour Zoom — proper15	PLOTTED	Unverified · Output excluded
F115	Unverified source fixture / Selecon Arena High Performance Fresnel	PLOTTED	Unverified · Output excluded
F116	Unverified source fixture / ETC SourceFour 19degree	PLOTTED	Unverified · Output excluded
F117	Unverified source fixture / ETC SourceFour Zoom — proper15	PLOTTED	Unverified · Output excluded
F118	Unverified source fixture / ETC SourceFour Zoom — proper15	PLOTTED	Unverified · Output excluded
F119	Unverified source fixture / Selecon Arena High Performance Fresnel	PLOTTED	Unverified · Output excluded
F120	Unverified source fixture / ETC SourceFour PAR MCM WFL	PLOTTED	Unverified · Output excluded

Planning reference only. Confirm installed modes and patch with the venue.

Fixture	Manufacturer / model	Position / mount	Mode / output
VISUAL PLANNING · DMX PATCH WITHHELD			
F121	Unverified source fixture / ETC SourceFour PAR MCM WFL	PLOTTED	Unverified · Output excluded
F122	Unverified source fixture / ETC SourceFour PAR MCM WFL	PLOTTED	Unverified · Output excluded
F123	Unverified source fixture / ETC SourceFour 26degree	PLOTTED	Unverified · Output excluded
F124	Unverified source fixture / ETC SourceFour 26degree	PLOTTED	Unverified · Output excluded
F125	Unverified source fixture / ETC SourceFour PAR MCM WFL	PLOTTED	Unverified · Output excluded
F126	Unverified source fixture / ETC SourceFour 26degree	PLOTTED	Unverified · Output excluded
F127	Unverified source fixture / ETC SourceFour Zoom — proper15	PLOTTED	Unverified · Output excluded
F128	Unverified source fixture / ETC SourceFour 26degree	PLOTTED	Unverified · Output excluded
F129	Unverified source fixture / ETC SourceFour 10degree	PLOTTED	Unverified · Output excluded
F130	Unverified source fixture / ETC SourceFour 26degree	PLOTTED	Unverified · Output excluded
F131	Unverified source fixture / Selecon Arena High Performance Fresnel	PLOTTED	Unverified · Output excluded
F132	Unverified source fixture / Selecon Arena High Performance Fresnel	PLOTTED	Unverified · Output excluded
F133	Unverified source fixture / ETC SourceFour 26degree	PLOTTED	Unverified · Output excluded
F134	Unverified source fixture / ETC SourceFour 36degree	PLOTTED	Unverified · Output excluded
F135	Unverified source fixture / Selecon Arena High Performance Fresnel	PLOTTED	Unverified · Output excluded
F136	Unverified source fixture / ETC SourceFour 26degree	PLOTTED	Unverified · Output excluded
F137	Unverified source fixture / ETC SourceFour Zoom — proper15	PLOTTED	Unverified · Output excluded
F138	Unverified source fixture / ETC SourceFour 36degree	PLOTTED	Unverified · Output excluded
F139	Unverified source fixture / ETC SourceFour 26degree	PLOTTED	Unverified · Output excluded
F140	Unverified source fixture / Selecon Arena High Performance Fresnel	PLOTTED	Unverified · Output excluded

Planning reference only. Confirm installed modes and patch with the venue.

FIXTURE SCHEDULE · CONTINUED

Fixture	Manufacturer / model	Position / mount	Mode / output
VISUAL PLANNING · DMX PATCH WITHHELD			
F141	Unverified source fixture / ETC SourceFour 19degree	PLOTTED	Unverified · Output excluded
F142	Unverified source fixture / ETC SourceFour PAR MCM WFL	PLOTTED	Unverified · Output excluded
F143	Unverified source fixture / ETC SourceFour 19degree	PLOTTED	Unverified · Output excluded
F144	Unverified source fixture / ETC SourceFour Zoom — proper15	PLOTTED	Unverified · Output excluded
F145	Unverified source fixture / Selecon Arena High Performance Fresnel	PLOTTED	Unverified · Output excluded
F146	Unverified source fixture / ETC SourceFour Zoom — proper15	PLOTTED	Unverified · Output excluded
F147	Unverified source fixture / ETC SourceFour 19degree	PLOTTED	Unverified · Output excluded
F148	Unverified source fixture / ETC SourceFour 26degree	PLOTTED	Unverified · Output excluded
F149	Unverified source fixture / ETC SourceFour 26degree	PLOTTED	Unverified · Output excluded
F150	Unverified source fixture / Selecon Arena High Performance Fresnel	PLOTTED	Unverified · Output excluded
F151	Unverified source fixture / ETC SourceFour 26degree	PLOTTED	Unverified · Output excluded
F152	Unverified source fixture / ETC SourceFour Zoom — proper15	PLOTTED	Unverified · Output excluded
F153	Unverified source fixture / ETC SourceFour 36degree	PLOTTED	Unverified · Output excluded
F154	Unverified source fixture / ETC SourceFour 26degree	PLOTTED	Unverified · Output excluded
F155	Unverified source fixture / ETC SourceFour PAR MCM WFL	PLOTTED	Unverified · Output excluded
F156	Unverified source fixture / ETC SourceFour 36degree	PLOTTED	Unverified · Output excluded
F157	Unverified source fixture / ETC SourceFour 36degree	PLOTTED	Unverified · Output excluded
F158	Unverified source fixture / ETC SourceFour Zoom — proper15	PLOTTED	Unverified · Output excluded
F159	Unverified source fixture / ETC SourceFour Zoom — proper15	PLOTTED	Unverified · Output excluded
F160	Unverified source fixture / ETC SourceFour 19degree	PLOTTED	Unverified · Output excluded

Planning reference only. Confirm installed modes and patch with the venue.

FIXTURE SCHEDULE · CONTINUED

Fixture	Manufacturer / model	Position / mount	Mode / output
VISUAL PLANNING · DMX PATCH WITHHELD			
F161	Unverified source fixture / ETC SourceFour 26degree	PLOTTED	Unverified · Output excluded
F162	Unverified source fixture / ETC SourceFour Zoom — proper15	PLOTTED	Unverified · Output excluded
F163	Unverified source fixture / ETC SourceFour 26degree	PLOTTED	Unverified · Output excluded
F164	Unverified source fixture / ETC SourceFour Zoom — proper15	PLOTTED	Unverified · Output excluded
F165	Unverified source fixture / Selecon Arena High Performance Fresnel	PLOTTED	Unverified · Output excluded
F166	Unverified source fixture / ETC SourceFour 26degree	PLOTTED	Unverified · Output excluded
F167	Unverified source fixture / ETC SourceFour Zoom — proper15	PLOTTED	Unverified · Output excluded
F168	Unverified source fixture / ETC SourceFour Zoom — proper15	PLOTTED	Unverified · Output excluded
F169	Unverified source fixture / Selecon Arena High Performance Fresnel	PLOTTED	Unverified · Output excluded
F170	Unverified source fixture / ETC SourceFour Zoom — proper15	PLOTTED	Unverified · Output excluded
F171	Unverified source fixture / ETC SourceFour 26degree	PLOTTED	Unverified · Output excluded
F172	Unverified source fixture / ETC SourceFour 26degree	PLOTTED	Unverified · Output excluded
F173	Unverified source fixture / ETC SourceFour Zoom — proper15	PLOTTED	Unverified · Output excluded
F174	Unverified source fixture / ETC SourceFour 26degree	PLOTTED	Unverified · Output excluded
F175	Unverified source fixture / ETC SourceFour Zoom — proper15	PLOTTED	Unverified · Output excluded
F176	Unverified source fixture / ETC SourceFour 26degree	PLOTTED	Unverified · Output excluded
F177	Unverified source fixture / Selecon Arena High Performance Fresnel	PLOTTED	Unverified · Output excluded
F178	Unverified source fixture / ETC SourceFour 26degree	PLOTTED	Unverified · Output excluded
F179	Unverified source fixture / ETC SourceFour 19degree	PLOTTED	Unverified · Output excluded
F180	Unverified source fixture / ETC SourceFour 26degree	PLOTTED	Unverified · Output excluded

Planning reference only. Confirm installed modes and patch with the venue.

Hanna Theatre · Main room

FIXTURE SCHEDULE · Main room

HitLight · Hanna Theatre

2067 East 14th Street, Cleveland, United States

DWG HL · METRIC

Drawn HitLight

Generated from the saved show

SOURCE cd0ba6c39dda

FIXTURE SCHEDULE · CONTINUED

Fixture	Manufacturer / model	Position / mount	Mode / output
VISUAL PLANNING · DMX PATCH WITHHELD			
F181	Unverified source fixture / Selecon Arena High Performance Fresnel	PLOTTED	Unverified · Output excluded
F182	Unverified source fixture / ETC SourceFour 26degree	PLOTTED	Unverified · Output excluded
F183	Unverified source fixture / ETC SourceFour 26degree	PLOTTED	Unverified · Output excluded
F184	Unverified source fixture / ETC SourceFour Zoom — proper15	PLOTTED	Unverified · Output excluded
F185	Unverified source fixture / ETC SourceFour Zoom — proper15	PLOTTED	Unverified · Output excluded
F186	Unverified source fixture / ETC SourceFour 19degree	PLOTTED	Unverified · Output excluded
F187	Unverified source fixture / Selecon Arena High Performance Fresnel	PLOTTED	Unverified · Output excluded
F188	Unverified source fixture / ETC SourceFour Zoom — proper15	PLOTTED	Unverified · Output excluded
F189	Unverified source fixture / Selecon Arena High Performance Fresnel	PLOTTED	Unverified · Output excluded
F190	Unverified source fixture / ETC SourceFour 36degree	PLOTTED	Unverified · Output excluded
F191	Unverified source fixture / ETC SourceFour 36degree	PLOTTED	Unverified · Output excluded
F192	Unverified source fixture / ETC SourceFour 36degree	PLOTTED	Unverified · Output excluded
F193	Unverified source fixture / ETC SourceFour PAR MCM WFL	PLOTTED	Unverified · Output excluded
F194	Unverified source fixture / ETC SourceFour Zoom — proper15	PLOTTED	Unverified · Output excluded
F195	Unverified source fixture / ETC SourceFour 26degree	PLOTTED	Unverified · Output excluded
F196	Unverified source fixture / ETC SourceFour 19degree	PLOTTED	Unverified · Output excluded
F197	Unverified source fixture / ETC SourceFour 19degree	PLOTTED	Unverified · Output excluded
F198	Unverified source fixture / ETC SourceFour 26degree	PLOTTED	Unverified · Output excluded
F199	Unverified source fixture / ETC SourceFour 26degree	PLOTTED	Unverified · Output excluded
F200	Unverified source fixture / ETC SourceFour Zoom — proper15	PLOTTED	Unverified · Output excluded

Planning reference only. Confirm installed modes and patch with the venue.

Fixture	Manufacturer / model	Position / mount	Mode / output
VISUAL PLANNING · DMX PATCH WITHHELD			
F201	Unverified source fixture / Selecon Arena High Performance Fresnel	PLOTTED	Unverified · Output excluded
F202	Unverified source fixture / ETC SourceFour Zoom — proper15	PLOTTED	Unverified · Output excluded
F203	Unverified source fixture / Selecon Arena High Performance Fresnel	PLOTTED	Unverified · Output excluded
F204	Unverified source fixture / ETC SourceFour 26degree	PLOTTED	Unverified · Output excluded
F205	Unverified source fixture / ETC SourceFour 36degree	PLOTTED	Unverified · Output excluded
F206	Unverified source fixture / ETC SourceFour 36degree	PLOTTED	Unverified · Output excluded
F207	Unverified source fixture / ETC SourceFour 19degree	PLOTTED	Unverified · Output excluded
F208	Unverified source fixture / ETC SourceFour 26degree	PLOTTED	Unverified · Output excluded
F209	Unverified source fixture / ETC SourceFour Zoom — proper15	PLOTTED	Unverified · Output excluded
F210	Unverified source fixture / Selecon Arena High Performance Fresnel	PLOTTED	Unverified · Output excluded
F211	Unverified source fixture / Selecon Arena High Performance Fresnel	PLOTTED	Unverified · Output excluded
F212	Unverified source fixture / ETC SourceFour Zoom — proper15	PLOTTED	Unverified · Output excluded
F213	Unverified source fixture / Selecon Arena High Performance Fresnel	PLOTTED	Unverified · Output excluded
F214	Unverified source fixture / ETC SourceFour 26degree	PLOTTED	Unverified · Output excluded
F215	Unverified source fixture / ETC SourceFour 5degree	PLOTTED	Unverified · Output excluded
F216	Unverified source fixture / ETC SourceFour 10degree	PLOTTED	Unverified · Output excluded
F217	Unverified source fixture / ETC SourceFour 26degree	PLOTTED	Unverified · Output excluded
F218	Unverified source fixture / ETC SourceFour 26degree	PLOTTED	Unverified · Output excluded
F219	Unverified source fixture / Selecon Arena High Performance Fresnel	PLOTTED	Unverified · Output excluded
F220	Unverified source fixture / ETC SourceFour Zoom — proper15	PLOTTED	Unverified · Output excluded

Planning reference only. Confirm installed modes and patch with the venue.

FIXTURE SCHEDULE · CONTINUED

Fixture	Manufacturer / model	Position / mount	Mode / output
VISUAL PLANNING · DMX PATCH WITHHELD			
F221	Unverified source fixture / ETC SourceFour PAR MCM WFL	PLOTTED	Unverified · Output excluded
F222	Unverified source fixture / ETC SourceFour 26degree	PLOTTED	Unverified · Output excluded
F223	Unverified source fixture / Selecon Arena High Performance Fresnel	PLOTTED	Unverified · Output excluded
F224	Unverified source fixture / ETC SourceFour 19degree	PLOTTED	Unverified · Output excluded
F225	Unverified source fixture / ETC SourceFour PAR MCM WFL	PLOTTED	Unverified · Output excluded
F226	Unverified source fixture / ETC SourceFour 36degree	PLOTTED	Unverified · Output excluded
F227	Unverified source fixture / ETC SourceFour Zoom — proper15	PLOTTED	Unverified · Output excluded
F228	Unverified source fixture / ETC SourceFour 36degree	PLOTTED	Unverified · Output excluded
F229	Unverified source fixture / ETC SourceFour 26degree	PLOTTED	Unverified · Output excluded
F230	Unverified source fixture / ETC SourceFour Zoom — proper15	PLOTTED	Unverified · Output excluded
F231	Unverified source fixture / ETC SourceFour 36degree	PLOTTED	Unverified · Output excluded
F232	Unverified source fixture / ETC SourceFour 26degree	PLOTTED	Unverified · Output excluded
F233	Unverified source fixture / ETC SourceFour 26degree	PLOTTED	Unverified · Output excluded
F234	Unverified source fixture / Selecon Arena High Performance Fresnel	PLOTTED	Unverified · Output excluded
F235	Unverified source fixture / ETC SourceFour 36degree	PLOTTED	Unverified · Output excluded
F236	Unverified source fixture / ETC SourceFour Zoom — proper15	PLOTTED	Unverified · Output excluded
F237	Unverified source fixture / ETC SourceFour 26degree	PLOTTED	Unverified · Output excluded
F238	Unverified source fixture / ETC SourceFour 36degree	PLOTTED	Unverified · Output excluded
F239	Unverified source fixture / ETC SourceFour 26degree	PLOTTED	Unverified · Output excluded
F240	Unverified source fixture / ETC SourceFour 26degree	PLOTTED	Unverified · Output excluded

Planning reference only. Confirm installed modes and patch with the venue.

Hanna Theatre · Main room

FIXTURE SCHEDULE · Main room

HitLight · Hanna Theatre

2067 East 14th Street, Cleveland, United States

DWG HL · METRIC

Drawn HitLight

Generated from the saved show

SOURCE cd0ba6c39dda

FIXTURE SCHEDULE · CONTINUED

Fixture	Manufacturer / model	Position / mount	Mode / output
VISUAL PLANNING · DMX PATCH WITHHELD			
F241	Unverified source fixture / Selecon Arena High Performance Fresnel	PLOTTED	Unverified · Output excluded
F242	Unverified source fixture / ETC SourceFour PAR MCM WFL	PLOTTED	Unverified · Output excluded
F243	Unverified source fixture / ETC SourceFour 19degree	PLOTTED	Unverified · Output excluded
F244	Unverified source fixture / ETC SourceFour Zoom — proper15	PLOTTED	Unverified · Output excluded
F245	Unverified source fixture / ETC SourceFour Zoom — proper15	PLOTTED	Unverified · Output excluded
F246	Unverified source fixture / ETC SourceFour 26degree	PLOTTED	Unverified · Output excluded
F247	Unverified source fixture / ETC SourceFour PAR MCM WFL	PLOTTED	Unverified · Output excluded
F248	Unverified source fixture / ETC SourceFour Zoom — proper15	PLOTTED	Unverified · Output excluded
F249	Unverified source fixture / Selecon Acclaim Cyc four-circuit housing	PLOTTED	Unverified · Output excluded
F250	Unverified source fixture / Selecon Acclaim Cyc four-circuit housing	PLOTTED	Unverified · Output excluded
F251	Unverified source fixture / Selecon Acclaim Cyc four-circuit housing	PLOTTED	Unverified · Output excluded
F252	Unverified source fixture / Selecon Acclaim Cyc four-circuit housing	PLOTTED	Unverified · Output excluded
F253	Unverified source fixture / Selecon Acclaim Cyc four-circuit housing	PLOTTED	Unverified · Output excluded
F254	Unverified source fixture / Selecon Acclaim Cyc four-circuit housing	PLOTTED	Unverified · Output excluded
F255	Unverified source fixture / Selecon Acclaim Cyc four-circuit housing	PLOTTED	Unverified · Output excluded
F256	Unverified source fixture / Selecon Acclaim Cyc four-circuit housing	PLOTTED	Unverified · Output excluded
F257	Unverified source fixture / Selecon Acclaim Cyc four-circuit housing	PLOTTED	Unverified · Output excluded
F258	Unverified source fixture / Selecon Acclaim Cyc four-circuit housing	PLOTTED	Unverified · Output excluded
F259	Unverified source fixture / Selecon Acclaim Cyc four-circuit housing	PLOTTED	Unverified · Output excluded
F260	Unverified source fixture / Selecon Acclaim Cyc four-circuit housing	PLOTTED	Unverified · Output excluded

Planning reference only. Confirm installed modes and patch with the venue.

Hanna Theatre · Main room

FIXTURE SCHEDULE · Main room

HitLight · Hanna Theatre

2067 East 14th Street, Cleveland, United States

DWG HL · METRIC

Drawn HitLight

Generated from the saved show

SOURCE cd0ba6c39dda

Fixture	Manufacturer / model	Position / mount	Mode / output
VISUAL PLANNING · DMX PATCH WITHHELD			
F261	Unverified source fixture / Selecon Acclaim Cyc four-circuit housing	PLOTTED	Unverified · Output excluded
F262	Unverified source fixture / Selecon Acclaim Cyc four-circuit housing	PLOTTED	Unverified · Output excluded
F263	Unverified source fixture / Selecon Acclaim Cyc four-circuit housing	PLOTTED	Unverified · Output excluded
F264	Unverified source fixture / Selecon Acclaim Cyc four-circuit housing	PLOTTED	Unverified · Output excluded
F265	Unverified source fixture / Selecon Acclaim Cyc four-circuit housing	PLOTTED	Unverified · Output excluded
F266	Unverified source fixture / Selecon Acclaim Cyc four-circuit housing	PLOTTED	Unverified · Output excluded
F267	Unverified source fixture / Selecon Acclaim Cyc four-circuit housing	PLOTTED	Unverified · Output excluded
F268	Unverified source fixture / Selecon Acclaim Cyc four-circuit housing	PLOTTED	Unverified · Output excluded

Planning reference only. Confirm installed modes and patch with the venue.

HitLight

Hanna Theatre · Main room

FIXTURE SCHEDULE · Main room

HitLight · Hanna Theatre

2067 East 14th Street, Cleveland, United States

DWG HL · METRIC

Drawn HitLight

Generated from the saved show

SOURCE cd0ba6c39dda

VALIDATION APPENDIX

WARNING · PATCH_WITHHELD

DMX patch facts are withheld pending source verification. This planning document cannot be used for hardware output.

Objects: — · Remediation: review the source facts and regenerate.

ERROR · STAGE_DIMENSIONS_UNCONFIRMED

Confirm the stage dimensions before producing a final technical document.

Objects: Main room · Remediation: review the source facts and regenerate.

WARNING · MODE_UNVERIFIED

DMX modes are unverified; output remains excluded.

Objects: F001–F268 · Remediation: review the source facts and regenerate.

WARNING · FIXTURE_DISABLED

Fixtures are disabled for this visual planning reconstruction.

Objects: F001–F268 · Remediation: review the source facts and regenerate.

WARNING · TITLE_METADATA_INCOMPLETE

Some professional title-block metadata is missing; the document will show an em dash.

Objects: 455f0af270568d26b9bd8f2b · Remediation: review the source facts and regenerate.

HitLight

VENUE & DRAWING SOURCES

Hanna Theatre

Main room · House rig

2067 East 14th Street, Cleveland, OH, US

https://www.playhousesquare.org/about-playhousesquare-main/rent-our-spaces/stage-and-theatrical-specs

Sources checked 2026-11-03

Symbols: HitLight-owned category artwork. No manufacturer model geometry or original source pages included.

Fixture positions follow the venue’s published lighting plot; the currently installed rig is not verified.

268 source-based fixture records retain their original printed source identities. The current public view has 248 catalogue body references and 20 visual fallbacks. Installed modes and DMX patch are unverified; all original output exclusions remain.

Fixture heights are approximate; trim heights may differ from the drawing.

268 individual fixture housings from the January 2020 layered plot. The current public view has 248 catalogue housings or labelled donors and 20 visual fallbacks: 20 unresolved Selecon Acclaim Cyc housings; 36 Selecon Arena Fresnel references now use an original approximate public Arena housing. Each Cyc bar has four circuits and is counted as one fixture.

Fifty-six SourceFourZoom heads have unbound15–30/25–50 ranges and use labelled15–30 mechanical donors. ArenaFresnel variants, Source4PARMCM/WFL optics and CE details remain unverified.

Source scale and lineset distances inform relative positions. FOH, catwalk and box-boom roots, focus and clearance tiers are estimates. Current installation is unverified; all fixtures are excluded from output.

268 source-based fixture records currently display 248 public catalogue housings and 20 visual fallbacks. Original source identities, modes, patch and output exclusions are unchanged.

Existing Source Four PAR / Colortran Fresnel profile references now display newly authored approximate public housings. Existing source identities and any other-maker mechanical substitutes remain labelled; installed optics, modes and patch are not verified.

Partial planning view; modes and patch unverified; output excluded.

Fixture plot original; visually inspected page(s) 1. Freshness and reuse rights unconfirmed.: https://www.playhousesquare.org/assets/doc/hannaplanliteplot_vwx2018_jan2020-4070264047.pdf · checked 2026-11-03

Published capacity 556 for Main theatre.: https://www.playhousesquare.org/assets/doc/Hanna-Tech-Specs-May-2026-46184bad49.pdf · checked 2026-11-03

Official venue/technical source page.: https://www.playhousesquare.org/about-playhousesquare-main/rent-our-spaces/stage-and-theatrical-specs · checked 2026-11-03

Public venue page: https://www.hitlight.app/venues/united-states/hanna-theatre-455f0af2

HitLight