
UPSTAGE ↑

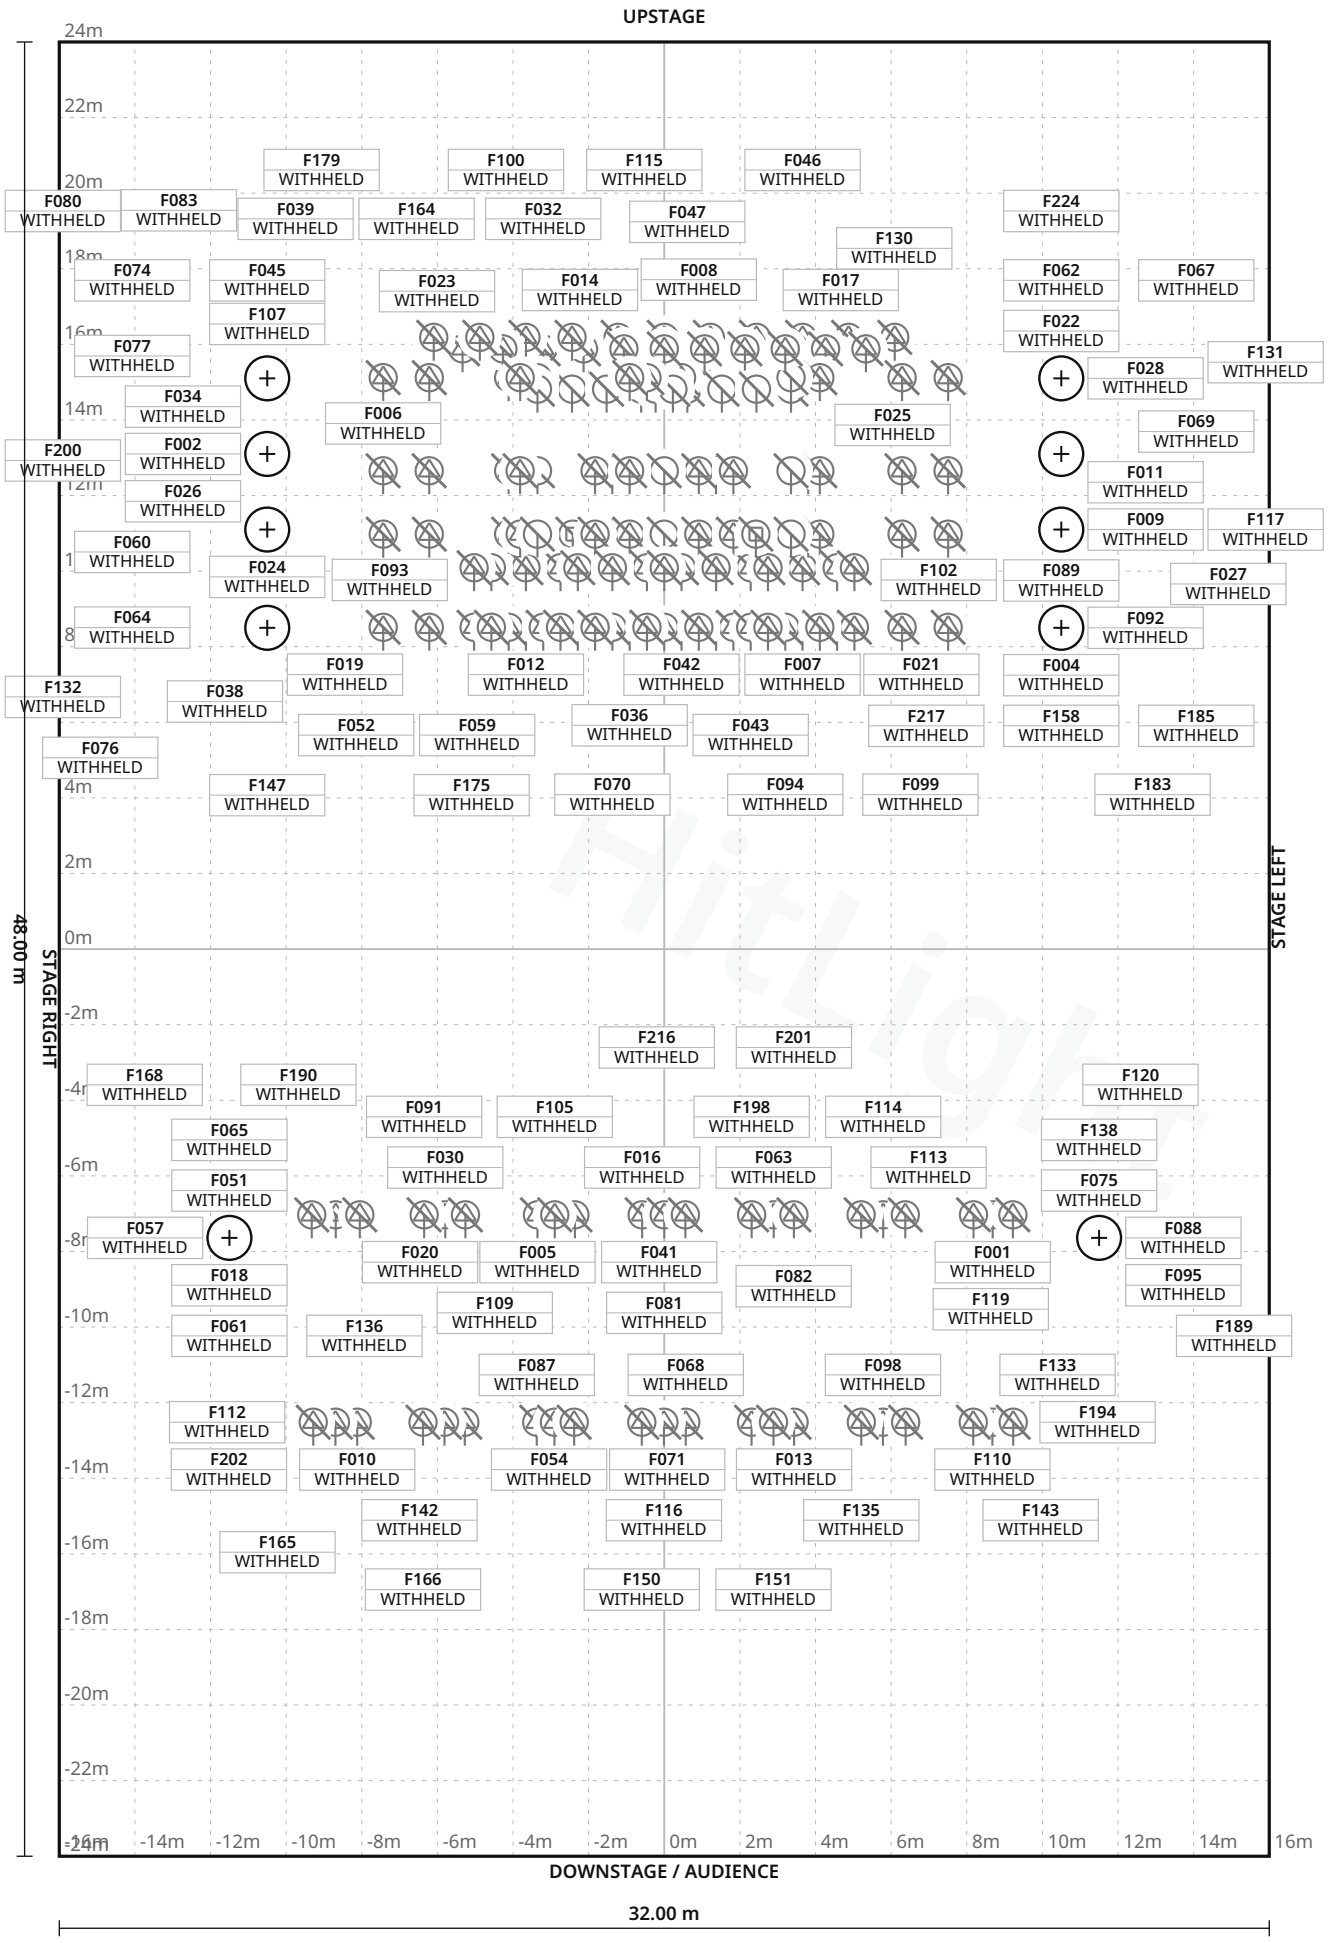

FIXTURE LEGEND

- **Source Four 10** — Profile Spot · 42×
- **Source Four 14** — Profile Spot · 8×
- **Source Four 26** — Profile Spot · 39×
- **Source Four 36** — Profile Spot · 63×
- **Chauvet RogueR2** — Wash, Moving Head · 2×
- **ETC SourceFour** — PAR WFL, PAR Light · 17×
- **PAR64 NSP** — PAR Light · 2×
- **SourceFourLEDSer** — ies2 cyc adapter, Profile Spot · 22×
- **SourceFourLEDSer** — ies2 Fresnel adapter, Profile Spot · 12×
- **SourceFourLEDSer** — ies2 profile, Profile Spot · 20×

Stage 32.00 m W × 48.00 m D · Grid 1 m

110 fixture labels omitted in this view due to crowding · see DMX patch

Royce Hall · Main room

LIGHT PLOT · PLAN · Main room

HitLight · Royce Hall

340 Royce Drive, Los Angeles, United States

DWG HL · SCALE 1:200 · metric · PRINT AT 100%

Drawn HitLight

Generated from the saved show

SOURCE ee5c343627b2

SYMBOL LEGEND

10 TYPES · 227 FIXTURES · COLOUR BY TYPE



ETC Source Four 10

Profile Spot · Unverified · TBC ch · category symbol

42 physical · 42 plotted

42 disabled · 0 unplaced



ETC Source Four 14

Profile Spot · Unverified · TBC ch · category symbol

8 physical · 8 plotted

8 disabled · 0 unplaced



ETC Source Four 26

Profile Spot · Unverified · TBC ch · category symbol

39 physical · 39 plotted

39 disabled · 0 unplaced



ETC Source Four 36

Profile Spot · Unverified · TBC ch · category symbol

63 physical · 63 plotted

63 disabled · 0 unplaced



Unverified source fixture Chauvet RogueR2 Wash

Moving Head · Unverified · TBC ch · category symbol

2 physical · 2 plotted

2 disabled · 0 unplaced



Unverified source fixture ETC SourceFour PAR WFL

PAR Light · Unverified · TBC ch · category symbol

17 physical · 17 plotted

17 disabled · 0 unplaced



Unverified source fixture PAR64 NSP

PAR Light · Unverified · TBC ch · category symbol

2 physical · 2 plotted

2 disabled · 0 unplaced



Unverified source fixture SourceFourLEDSeries2 cyc adapter

Profile Spot · Unverified · TBC ch · category symbol

22 physical · 22 plotted

22 disabled · 0 unplaced

Royce Hall · Main room

SYMBOL LEGEND · Main room

HitLight · Royce Hall

340 Royce Drive, Los Angeles, United States

DWG HL · METRIC

Drawn HitLight

Generated from the saved show

SOURCE ee5c343627b2



Unverified source fixture SourceFourLEDSeries2 Fresnel adapter

Profile Spot · Unverified · TBC ch · category symbol

12 physical · 12 plotted

12 disabled · 0 unplaced



Unverified source fixture SourceFourLEDSeries2 profile

Profile Spot · Unverified · TBC ch · category symbol

20 physical · 20 plotted

20 disabled · 0 unplaced

HitLight

GENERAL NOTES

1. Source-based lighting plan. Confirm the current rig with the venue.
2. PARTIAL: included fixtures are not a full physical-unit census.
3. DMX PATCH WITHHELD: provisional or unchecked addresses are not published.
4. Partial planning view; modes and patch unverified; output excluded.

HitLight

FIXTURE SCHEDULE

Fixture	Manufacturer / model	Position / mount	Mode / output
VISUAL PLANNING · DMX PATCH WITHHELD			
F001	ETC / Source Four 10	PLOTTED	Unverified · Output excluded
F002	ETC / Source Four 26	PLOTTED	Unverified · Output excluded
F003	ETC / Source Four 36	PLOTTED	Unverified · Output excluded
F004	ETC / Source Four 36	PLOTTED	Unverified · Output excluded
F005	ETC / Source Four 10	PLOTTED	Unverified · Output excluded
F006	Unverified source fixture / SourceFourLEDSeries2 profile	PLOTTED	Unverified · Output excluded
F007	ETC / Source Four 26	PLOTTED	Unverified · Output excluded
F008	Unverified source fixture / SourceFourLEDSeries2 Fresnel adapter	PLOTTED	Unverified · Output excluded
F009	ETC / Source Four 26	PLOTTED	Unverified · Output excluded
F010	ETC / Source Four 10	PLOTTED	Unverified · Output excluded
F011	ETC / Source Four 36	PLOTTED	Unverified · Output excluded
F012	ETC / Source Four 26	PLOTTED	Unverified · Output excluded
F013	ETC / Source Four 10	PLOTTED	Unverified · Output excluded
F014	Unverified source fixture / SourceFourLEDSeries2 cyc adapter	PLOTTED	Unverified · Output excluded
F015	Unverified source fixture / SourceFourLEDSeries2 Fresnel adapter	PLOTTED	Unverified · Output excluded
F016	ETC / Source Four 10	PLOTTED	Unverified · Output excluded
F017	Unverified source fixture / SourceFourLEDSeries2 cyc adapter	PLOTTED	Unverified · Output excluded
F018	ETC / Source Four 14	PLOTTED	Unverified · Output excluded
F019	Unverified source fixture / SourceFourLEDSeries2 profile	PLOTTED	Unverified · Output excluded
F020	ETC / Source Four 10	PLOTTED	Unverified · Output excluded

Planning reference only. Confirm installed modes and patch with the venue.

Royce Hall · Main room

FIXTURE SCHEDULE · Main room

HitLight · Royce Hall

340 Royce Drive, Los Angeles, United States

DWG HL · METRIC

Drawn HitLight

Generated from the saved show

SOURCE ee5c343627b2

FIXTURE SCHEDULE · CONTINUED

Fixture	Manufacturer / model	Position / mount	Mode / output
VISUAL PLANNING · DMX PATCH WITHHELD			
F021	ETC / Source Four 36	PLOTTED	Unverified · Output excluded
F022	ETC / Source Four 36	PLOTTED	Unverified · Output excluded
F023	Unverified source fixture / ETC SourceFour PAR WFL	PLOTTED	Unverified · Output excluded
F024	ETC / Source Four 36	PLOTTED	Unverified · Output excluded
F025	ETC / Source Four 26	PLOTTED	Unverified · Output excluded
F026	ETC / Source Four 36	PLOTTED	Unverified · Output excluded
F027	ETC / Source Four 36	PLOTTED	Unverified · Output excluded
F028	ETC / Source Four 36	PLOTTED	Unverified · Output excluded
F029	ETC / Source Four 36	PLOTTED	Unverified · Output excluded
F030	ETC / Source Four 10	PLOTTED	Unverified · Output excluded
F031	Unverified source fixture / Chauvet RogueR2 Wash	PLOTTED	Unverified · Output excluded
F032	Unverified source fixture / SourceFourLEDSeries2 cyc adapter	PLOTTED	Unverified · Output excluded
F033	Unverified source fixture / SourceFourLEDSeries2 Fresnel adapter	PLOTTED	Unverified · Output excluded
F034	ETC / Source Four 36	PLOTTED	Unverified · Output excluded
F035	Unverified source fixture / ETC SourceFour PAR WFL	PLOTTED	Unverified · Output excluded
F036	ETC / Source Four 26	PLOTTED	Unverified · Output excluded
F037	ETC / Source Four 26	PLOTTED	Unverified · Output excluded
F038	Unverified source fixture / SourceFourLEDSeries2 profile	PLOTTED	Unverified · Output excluded
F039	Unverified source fixture / SourceFourLEDSeries2 cyc adapter	PLOTTED	Unverified · Output excluded
F040	Unverified source fixture / ETC SourceFour PAR WFL	PLOTTED	Unverified · Output excluded

Planning reference only. Confirm installed modes and patch with the venue.

Fixture	Manufacturer / model	Position / mount	Mode / output
VISUAL PLANNING · DMX PATCH WITHHELD			
F041	ETC / Source Four 10	PLOTTED	Unverified · Output excluded
F042	ETC / Source Four 36	PLOTTED	Unverified · Output excluded
F043	ETC / Source Four 36	PLOTTED	Unverified · Output excluded
F044	ETC / Source Four 26	PLOTTED	Unverified · Output excluded
F045	ETC / Source Four 36	PLOTTED	Unverified · Output excluded
F046	Unverified source fixture / SourceFourLEDSeries2 cyc adapter	PLOTTED	Unverified · Output excluded
F047	Unverified source fixture / ETC SourceFour PAR WFL	PLOTTED	Unverified · Output excluded
F048	Unverified source fixture / SourceFourLEDSeries2 Fresnel adapter	PLOTTED	Unverified · Output excluded
F049	Unverified source fixture / SourceFourLEDSeries2 profile	PLOTTED	Unverified · Output excluded
F050	Unverified source fixture / SourceFourLEDSeries2 Fresnel adapter	PLOTTED	Unverified · Output excluded
F051	Unverified source fixture / SourceFourLEDSeries2 profile	PLOTTED	Unverified · Output excluded
F052	ETC / Source Four 36	PLOTTED	Unverified · Output excluded
F053	Unverified source fixture / ETC SourceFour PAR WFL	PLOTTED	Unverified · Output excluded
F054	ETC / Source Four 10	PLOTTED	Unverified · Output excluded
F055	ETC / Source Four 36	PLOTTED	Unverified · Output excluded
F056	Unverified source fixture / ETC SourceFour PAR WFL	PLOTTED	Unverified · Output excluded
F057	ETC / Source Four 14	PLOTTED	Unverified · Output excluded
F058	ETC / Source Four 36	PLOTTED	Unverified · Output excluded
F059	ETC / Source Four 36	PLOTTED	Unverified · Output excluded
F060	ETC / Source Four 36	PLOTTED	Unverified · Output excluded

Planning reference only. Confirm installed modes and patch with the venue.

Royce Hall · Main room

FIXTURE SCHEDULE · Main room

HitLight · Royce Hall

340 Royce Drive, Los Angeles, United States

DWG HL · METRIC

Drawn HitLight

Generated from the saved show

SOURCE ee5c343627b2

FIXTURE SCHEDULE · CONTINUED

Fixture	Manufacturer / model	Position / mount	Mode / output
VISUAL PLANNING · DMX PATCH WITHHELD			
F061	ETC / Source Four 14	PLOTTED	Unverified · Output excluded
F062	ETC / Source Four 36	PLOTTED	Unverified · Output excluded
F063	ETC / Source Four 10	PLOTTED	Unverified · Output excluded
F064	ETC / Source Four 36	PLOTTED	Unverified · Output excluded
F065	Unverified source fixture / SourceFourLEDSeries2 profile	PLOTTED	Unverified · Output excluded
F066	ETC / Source Four 26	PLOTTED	Unverified · Output excluded
F067	ETC / Source Four 36	PLOTTED	Unverified · Output excluded
F068	ETC / Source Four 10	PLOTTED	Unverified · Output excluded
F069	ETC / Source Four 36	PLOTTED	Unverified · Output excluded
F070	ETC / Source Four 36	PLOTTED	Unverified · Output excluded
F071	ETC / Source Four 10	PLOTTED	Unverified · Output excluded
F072	ETC / Source Four 36	PLOTTED	Unverified · Output excluded
F073	ETC / Source Four 26	PLOTTED	Unverified · Output excluded
F074	ETC / Source Four 26	PLOTTED	Unverified · Output excluded
F075	ETC / Source Four 14	PLOTTED	Unverified · Output excluded
F076	ETC / Source Four 26	PLOTTED	Unverified · Output excluded
F077	ETC / Source Four 26	PLOTTED	Unverified · Output excluded
F078	Unverified source fixture / ETC SourceFour PAR WFL	PLOTTED	Unverified · Output excluded
F079	Unverified source fixture / SourceFourLEDSeries2 Fresnel adapter	PLOTTED	Unverified · Output excluded
F080	ETC / Source Four 26	PLOTTED	Unverified · Output excluded

Planning reference only. Confirm installed modes and patch with the venue.

Royce Hall · Main room

FIXTURE SCHEDULE · Main room

HitLight · Royce Hall

340 Royce Drive, Los Angeles, United States

DWG HL · METRIC

Drawn HitLight

Generated from the saved show

SOURCE ee5c343627b2

FIXTURE SCHEDULE · CONTINUED

Fixture	Manufacturer / model	Position / mount	Mode / output
VISUAL PLANNING · DMX PATCH WITHHELD			
F081	ETC / Source Four 10	PLOTTED	Unverified · Output excluded
F082	ETC / Source Four 10	PLOTTED	Unverified · Output excluded
F083	Unverified source fixture / SourceFourLEDSeries2 profile	PLOTTED	Unverified · Output excluded
F084	ETC / Source Four 26	PLOTTED	Unverified · Output excluded
F085	Unverified source fixture / SourceFourLEDSeries2 profile	PLOTTED	Unverified · Output excluded
F086	Unverified source fixture / SourceFourLEDSeries2 profile	PLOTTED	Unverified · Output excluded
F087	ETC / Source Four 10	PLOTTED	Unverified · Output excluded
F088	ETC / Source Four 14	PLOTTED	Unverified · Output excluded
F089	ETC / Source Four 26	PLOTTED	Unverified · Output excluded
F090	ETC / Source Four 36	PLOTTED	Unverified · Output excluded
F091	ETC / Source Four 10	PLOTTED	Unverified · Output excluded
F092	ETC / Source Four 36	PLOTTED	Unverified · Output excluded
F093	ETC / Source Four 36	PLOTTED	Unverified · Output excluded
F094	ETC / Source Four 36	PLOTTED	Unverified · Output excluded
F095	ETC / Source Four 14	PLOTTED	Unverified · Output excluded
F096	Unverified source fixture / ETC SourceFour PAR WFL	PLOTTED	Unverified · Output excluded
F097	Unverified source fixture / SourceFourLEDSeries2 Fresnel adapter	PLOTTED	Unverified · Output excluded
F098	ETC / Source Four 10	PLOTTED	Unverified · Output excluded
F099	ETC / Source Four 36	PLOTTED	Unverified · Output excluded
F100	Unverified source fixture / SourceFourLEDSeries2 cyc adapter	PLOTTED	Unverified · Output excluded

Planning reference only. Confirm installed modes and patch with the venue.

FIXTURE SCHEDULE · CONTINUED

Fixture	Manufacturer / model	Position / mount	Mode / output
VISUAL PLANNING · DMX PATCH WITHHELD			
F101	Unverified source fixture / ETC SourceFour PAR WFL	PLOTTED	Unverified · Output excluded
F102	ETC / Source Four 36	PLOTTED	Unverified · Output excluded
F103	ETC / Source Four 36	PLOTTED	Unverified · Output excluded
F104	Unverified source fixture / SourceFourLEDSeries2 profile	PLOTTED	Unverified · Output excluded
F105	ETC / Source Four 10	PLOTTED	Unverified · Output excluded
F106	ETC / Source Four 36	PLOTTED	Unverified · Output excluded
F107	ETC / Source Four 36	PLOTTED	Unverified · Output excluded
F108	ETC / Source Four 26	PLOTTED	Unverified · Output excluded
F109	ETC / Source Four 10	PLOTTED	Unverified · Output excluded
F110	ETC / Source Four 10	PLOTTED	Unverified · Output excluded
F111	Unverified source fixture / SourceFourLEDSeries2 profile	PLOTTED	Unverified · Output excluded
F112	ETC / Source Four 10	PLOTTED	Unverified · Output excluded
F113	ETC / Source Four 10	PLOTTED	Unverified · Output excluded
F114	ETC / Source Four 10	PLOTTED	Unverified · Output excluded
F115	Unverified source fixture / SourceFourLEDSeries2 cyc adapter	PLOTTED	Unverified · Output excluded
F116	ETC / Source Four 10	PLOTTED	Unverified · Output excluded
F117	ETC / Source Four 26	PLOTTED	Unverified · Output excluded
F118	Unverified source fixture / SourceFourLEDSeries2 Fresnel adapter	PLOTTED	Unverified · Output excluded
F119	Unverified source fixture / SourceFourLEDSeries2 profile	PLOTTED	Unverified · Output excluded
F120	ETC / Source Four 10	PLOTTED	Unverified · Output excluded

Planning reference only. Confirm installed modes and patch with the venue.

FIXTURE SCHEDULE · CONTINUED

Fixture	Manufacturer / model	Position / mount	Mode / output
VISUAL PLANNING · DMX PATCH WITHHELD			
F121	ETC / Source Four 36	PLOTTED	Unverified · Output excluded
F122	Unverified source fixture / SourceFourLEDSeries2 cyc adapter	PLOTTED	Unverified · Output excluded
F123	Unverified source fixture / ETC SourceFour PAR WFL	PLOTTED	Unverified · Output excluded
F124	ETC / Source Four 26	PLOTTED	Unverified · Output excluded
F125	ETC / Source Four 36	PLOTTED	Unverified · Output excluded
F126	ETC / Source Four 36	PLOTTED	Unverified · Output excluded
F127	ETC / Source Four 36	PLOTTED	Unverified · Output excluded
F128	ETC / Source Four 26	PLOTTED	Unverified · Output excluded
F129	ETC / Source Four 36	PLOTTED	Unverified · Output excluded
F130	ETC / Source Four 26	PLOTTED	Unverified · Output excluded
F131	ETC / Source Four 36	PLOTTED	Unverified · Output excluded
F132	ETC / Source Four 36	PLOTTED	Unverified · Output excluded
F133	ETC / Source Four 10	PLOTTED	Unverified · Output excluded
F134	ETC / Source Four 36	PLOTTED	Unverified · Output excluded
F135	ETC / Source Four 10	PLOTTED	Unverified · Output excluded
F136	ETC / Source Four 14	PLOTTED	Unverified · Output excluded
F137	ETC / Source Four 36	PLOTTED	Unverified · Output excluded
F138	ETC / Source Four 14	PLOTTED	Unverified · Output excluded
F139	Unverified source fixture / SourceFourLEDSeries2 cyc adapter	PLOTTED	Unverified · Output excluded
F140	Unverified source fixture / SourceFourLEDSeries2 Fresnel adapter	PLOTTED	Unverified · Output excluded

Planning reference only. Confirm installed modes and patch with the venue.

FIXTURE SCHEDULE · CONTINUED

Fixture	Manufacturer / model	Position / mount	Mode / output
VISUAL PLANNING · DMX PATCH WITHHELD			
F141	ETC / Source Four 26	PLOTTED	Unverified · Output excluded
F142	ETC / Source Four 10	PLOTTED	Unverified · Output excluded
F143	ETC / Source Four 10	PLOTTED	Unverified · Output excluded
F144	ETC / Source Four 26	PLOTTED	Unverified · Output excluded
F145	Unverified source fixture / SourceFourLEDSeries2 profile	PLOTTED	Unverified · Output excluded
F146	ETC / Source Four 26	PLOTTED	Unverified · Output excluded
F147	ETC / Source Four 26	PLOTTED	Unverified · Output excluded
F148	ETC / Source Four 26	PLOTTED	Unverified · Output excluded
F149	ETC / Source Four 36	PLOTTED	Unverified · Output excluded
F150	ETC / Source Four 10	PLOTTED	Unverified · Output excluded
F151	ETC / Source Four 10	PLOTTED	Unverified · Output excluded
F152	Unverified source fixture / ETC SourceFour PAR WFL	PLOTTED	Unverified · Output excluded
F153	Unverified source fixture / SourceFourLEDSeries2 Fresnel adapter	PLOTTED	Unverified · Output excluded
F154	ETC / Source Four 26	PLOTTED	Unverified · Output excluded
F155	Unverified source fixture / ETC SourceFour PAR WFL	PLOTTED	Unverified · Output excluded
F156	Unverified source fixture / ETC SourceFour PAR WFL	PLOTTED	Unverified · Output excluded
F157	Unverified source fixture / ETC SourceFour PAR WFL	PLOTTED	Unverified · Output excluded
F158	ETC / Source Four 26	PLOTTED	Unverified · Output excluded
F159	Unverified source fixture / SourceFourLEDSeries2 Fresnel adapter	PLOTTED	Unverified · Output excluded
F160	ETC / Source Four 36	PLOTTED	Unverified · Output excluded

Planning reference only. Confirm installed modes and patch with the venue.

FIXTURE SCHEDULE · CONTINUED

Fixture	Manufacturer / model	Position / mount	Mode / output
VISUAL PLANNING · DMX PATCH WITHHELD			
F161	Unverified source fixture / SourceFourLEDSeries2 profile	PLOTTED	Unverified · Output excluded
F162	Unverified source fixture / SourceFourLEDSeries2 cyc adapter	PLOTTED	Unverified · Output excluded
F163	Unverified source fixture / PAR64 NSP	PLOTTED	Unverified · Output excluded
F164	Unverified source fixture / SourceFourLEDSeries2 cyc adapter	PLOTTED	Unverified · Output excluded
F165	ETC / Source Four 10	PLOTTED	Unverified · Output excluded
F166	ETC / Source Four 10	PLOTTED	Unverified · Output excluded
F167	ETC / Source Four 36	PLOTTED	Unverified · Output excluded
F168	ETC / Source Four 10	PLOTTED	Unverified · Output excluded
F169	Unverified source fixture / SourceFourLEDSeries2 cyc adapter	PLOTTED	Unverified · Output excluded
F170	ETC / Source Four 36	PLOTTED	Unverified · Output excluded
F171	ETC / Source Four 26	PLOTTED	Unverified · Output excluded
F172	ETC / Source Four 36	PLOTTED	Unverified · Output excluded
F173	Unverified source fixture / SourceFourLEDSeries2 cyc adapter	PLOTTED	Unverified · Output excluded
F174	Unverified source fixture / SourceFourLEDSeries2 cyc adapter	PLOTTED	Unverified · Output excluded
F175	ETC / Source Four 36	PLOTTED	Unverified · Output excluded
F176	ETC / Source Four 36	PLOTTED	Unverified · Output excluded
F177	ETC / Source Four 36	PLOTTED	Unverified · Output excluded
F178	Unverified source fixture / ETC SourceFour PAR WFL	PLOTTED	Unverified · Output excluded
F179	Unverified source fixture / SourceFourLEDSeries2 cyc adapter	PLOTTED	Unverified · Output excluded
F180	Unverified source fixture / SourceFourLEDSeries2 cyc adapter	PLOTTED	Unverified · Output excluded

Planning reference only. Confirm installed modes and patch with the venue.

Royce Hall · Main room

FIXTURE SCHEDULE · Main room

HitLight · Royce Hall

340 Royce Drive, Los Angeles, United States

DWG HL · METRIC

Drawn HitLight

Generated from the saved show

SOURCE ee5c343627b2

Fixture	Manufacturer / model	Position / mount	Mode / output
VISUAL PLANNING · DMX PATCH WITHHELD			
F181	ETC / Source Four 26	PLOTTED	Unverified · Output excluded
F182	Unverified source fixture / SourceFourLEDSeries2 cyc adapter	PLOTTED	Unverified · Output excluded
F183	Unverified source fixture / SourceFourLEDSeries2 profile	PLOTTED	Unverified · Output excluded
F184	Unverified source fixture / SourceFourLEDSeries2 cyc adapter	PLOTTED	Unverified · Output excluded
F185	ETC / Source Four 36	PLOTTED	Unverified · Output excluded
F186	Unverified source fixture / SourceFourLEDSeries2 profile	PLOTTED	Unverified · Output excluded
F187	Unverified source fixture / ETC SourceFour PAR WFL	PLOTTED	Unverified · Output excluded
F188	Unverified source fixture / PAR64 NSP	PLOTTED	Unverified · Output excluded
F189	Unverified source fixture / SourceFourLEDSeries2 profile	PLOTTED	Unverified · Output excluded
F190	ETC / Source Four 10	PLOTTED	Unverified · Output excluded
F191	ETC / Source Four 36	PLOTTED	Unverified · Output excluded
F192	ETC / Source Four 36	PLOTTED	Unverified · Output excluded
F193	Unverified source fixture / Chauvet RogueR2 Wash	PLOTTED	Unverified · Output excluded
F194	ETC / Source Four 10	PLOTTED	Unverified · Output excluded
F195	Unverified source fixture / SourceFourLEDSeries2 cyc adapter	PLOTTED	Unverified · Output excluded
F196	Unverified source fixture / SourceFourLEDSeries2 profile	PLOTTED	Unverified · Output excluded
F197	ETC / Source Four 26	PLOTTED	Unverified · Output excluded
F198	ETC / Source Four 10	PLOTTED	Unverified · Output excluded
F199	Unverified source fixture / SourceFourLEDSeries2 cyc adapter	PLOTTED	Unverified · Output excluded
F200	ETC / Source Four 36	PLOTTED	Unverified · Output excluded

Planning reference only. Confirm installed modes and patch with the venue.

FIXTURE SCHEDULE · CONTINUED

Fixture	Manufacturer / model	Position / mount	Mode / output
VISUAL PLANNING · DMX PATCH WITHHELD			
F201	ETC / Source Four 10	PLOTTED	Unverified · Output excluded
F202	ETC / Source Four 10	PLOTTED	Unverified · Output excluded
F203	ETC / Source Four 26	PLOTTED	Unverified · Output excluded
F204	ETC / Source Four 10	PLOTTED	Unverified · Output excluded
F205	ETC / Source Four 36	PLOTTED	Unverified · Output excluded
F206	ETC / Source Four 10	PLOTTED	Unverified · Output excluded
F207	ETC / Source Four 26	PLOTTED	Unverified · Output excluded
F208	Unverified source fixture / SourceFourLEDSeries2 profile	PLOTTED	Unverified · Output excluded
F209	Unverified source fixture / SourceFourLEDSeries2 cyc adapter	PLOTTED	Unverified · Output excluded
F210	ETC / Source Four 26	PLOTTED	Unverified · Output excluded
F211	ETC / Source Four 26	PLOTTED	Unverified · Output excluded
F212	ETC / Source Four 26	PLOTTED	Unverified · Output excluded
F213	ETC / Source Four 36	PLOTTED	Unverified · Output excluded
F214	Unverified source fixture / ETC SourceFour PAR WFL	PLOTTED	Unverified · Output excluded
F215	ETC / Source Four 36	PLOTTED	Unverified · Output excluded
F216	ETC / Source Four 10	PLOTTED	Unverified · Output excluded
F217	ETC / Source Four 36	PLOTTED	Unverified · Output excluded
F218	Unverified source fixture / SourceFourLEDSeries2 profile	PLOTTED	Unverified · Output excluded
F219	ETC / Source Four 36	PLOTTED	Unverified · Output excluded
F220	Unverified source fixture / SourceFourLEDSeries2 Fresnel adapter	PLOTTED	Unverified · Output excluded

Planning reference only. Confirm installed modes and patch with the venue.

FIXTURE SCHEDULE · CONTINUED

Fixture	Manufacturer / model	Position / mount	Mode / output
VISUAL PLANNING · DMX PATCH WITHHELD			
F221	ETC / Source Four 36	PLOTTED	Unverified · Output excluded
F222	Unverified source fixture / SourceFourLEDSeries2 cyc adapter	PLOTTED	Unverified · Output excluded
F223	ETC / Source Four 36	PLOTTED	Unverified · Output excluded
F224	ETC / Source Four 26	PLOTTED	Unverified · Output excluded
F225	ETC / Source Four 36	PLOTTED	Unverified · Output excluded
F226	ETC / Source Four 26	PLOTTED	Unverified · Output excluded
F227	ETC / Source Four 26	PLOTTED	Unverified · Output excluded

Planning reference only. Confirm installed modes and patch with the venue.

HitLight

Royce Hall · Main room

FIXTURE SCHEDULE · Main room

HitLight · Royce Hall

340 Royce Drive, Los Angeles, United States

DWG HL · METRIC

Drawn HitLight

Generated from the saved show

SOURCE ee5c343627b2

VALIDATION APPENDIX

WARNING · PATCH_WITHHELD

DMX patch facts are withheld pending source verification. This planning document cannot be used for hardware output.

Objects: — · Remediation: review the source facts and regenerate.

ERROR · STAGE_DIMENSIONS_UNCONFIRMED

Confirm the stage dimensions before producing a final technical document.

Objects: Main room · Remediation: review the source facts and regenerate.

WARNING · MODE_UNVERIFIED

DMX modes are unverified; output remains excluded.

Objects: F001–F227 · Remediation: review the source facts and regenerate.

WARNING · FIXTURE_DISABLED

Fixtures are disabled for this visual planning reconstruction.

Objects: F001–F227 · Remediation: review the source facts and regenerate.

WARNING · TITLE_METADATA_INCOMPLETE

Some professional title-block metadata is missing; the document will show an em dash.

Objects: 604752ae4da9d1a7b59e8ed3 · Remediation: review the source facts and regenerate.

HitLight

VENUE & DRAWING SOURCES

Royce Hall

Main room · House rig

340 Royce Drive, Los Angeles, CA, US

https://roycehall.org/rent/

Sources checked 2026-11-03

Symbols: HitLight-owned category artwork. No manufacturer model geometry or original source pages included.

Fixture positions follow the venue’s published lighting plot; the currently installed rig is not verified.

227 source-based fixture records retain their original printed source identities. The current public view has 227 catalogue body references and 0 visual fallbacks. Installed modes and DMX patch are unverified; all original output exclusions remain.

Fixture heights are approximate; trim heights may differ from the drawing.

227 individually located fixtures from the April2024 plot. Each six-head boom diagram explicitly represents four booms per side; locator icons and legend samples are excluded.

Proper catalogue bodies and labelled mechanical donors retained. Fifty-four SourceFourLEDSeries2 heads use full SourceFour chassis donors while LED engines, Fresnel/Cyc adapters and sixteen overhead optic bindings remain unverified.

Source lineset/FOH distances inform placement. Trim heights, boom roots, arm spacing, focus and clearance tiers are estimates; current installation is unverified. All fixtures are excluded from output.

227 source-based fixture records currently display 227 public catalogue housings and 0 visual fallbacks. Original source identities, modes, patch and output exclusions are unchanged.

Existing Source Four PAR / Colortran Fresnel profile references now display newly authored approximate public housings. Existing source identities and any other-maker mechanical substitutes remain labelled; installed optics, modes and patch are not verified.

Partial planning view; modes and patch unverified; output excluded.

Fixture plot original; visually inspected page(s) 1. Freshness and reuse rights unconfirmed.: https://roycehall.org/assets/Uploads/Royce-Hall-Light-Plot.pdf · checked 2026-11-03

Published capacity 1825 for Main theatre.: https://roycehall.org/rent/ · checked 2026-11-03

Public venue page: https://www.hitlight.app/venues/united-states/royce-hall-604752ae

HitLight