
UPSTAGE

FIXTURE LEGEND

- **Source Four 50** — Profile Spot · 4×
- **15-30 Source** — Four Zoom · Spot Light · 5×
- **25-50 Source** — Four Jr · Profile Spot · 7×
- **Coda 4way** — Cyc Light · 2×
- **S4 Par** — PAR Light · 10×
- **Selecon Rama** — Fresnel · Spot Light · 24×

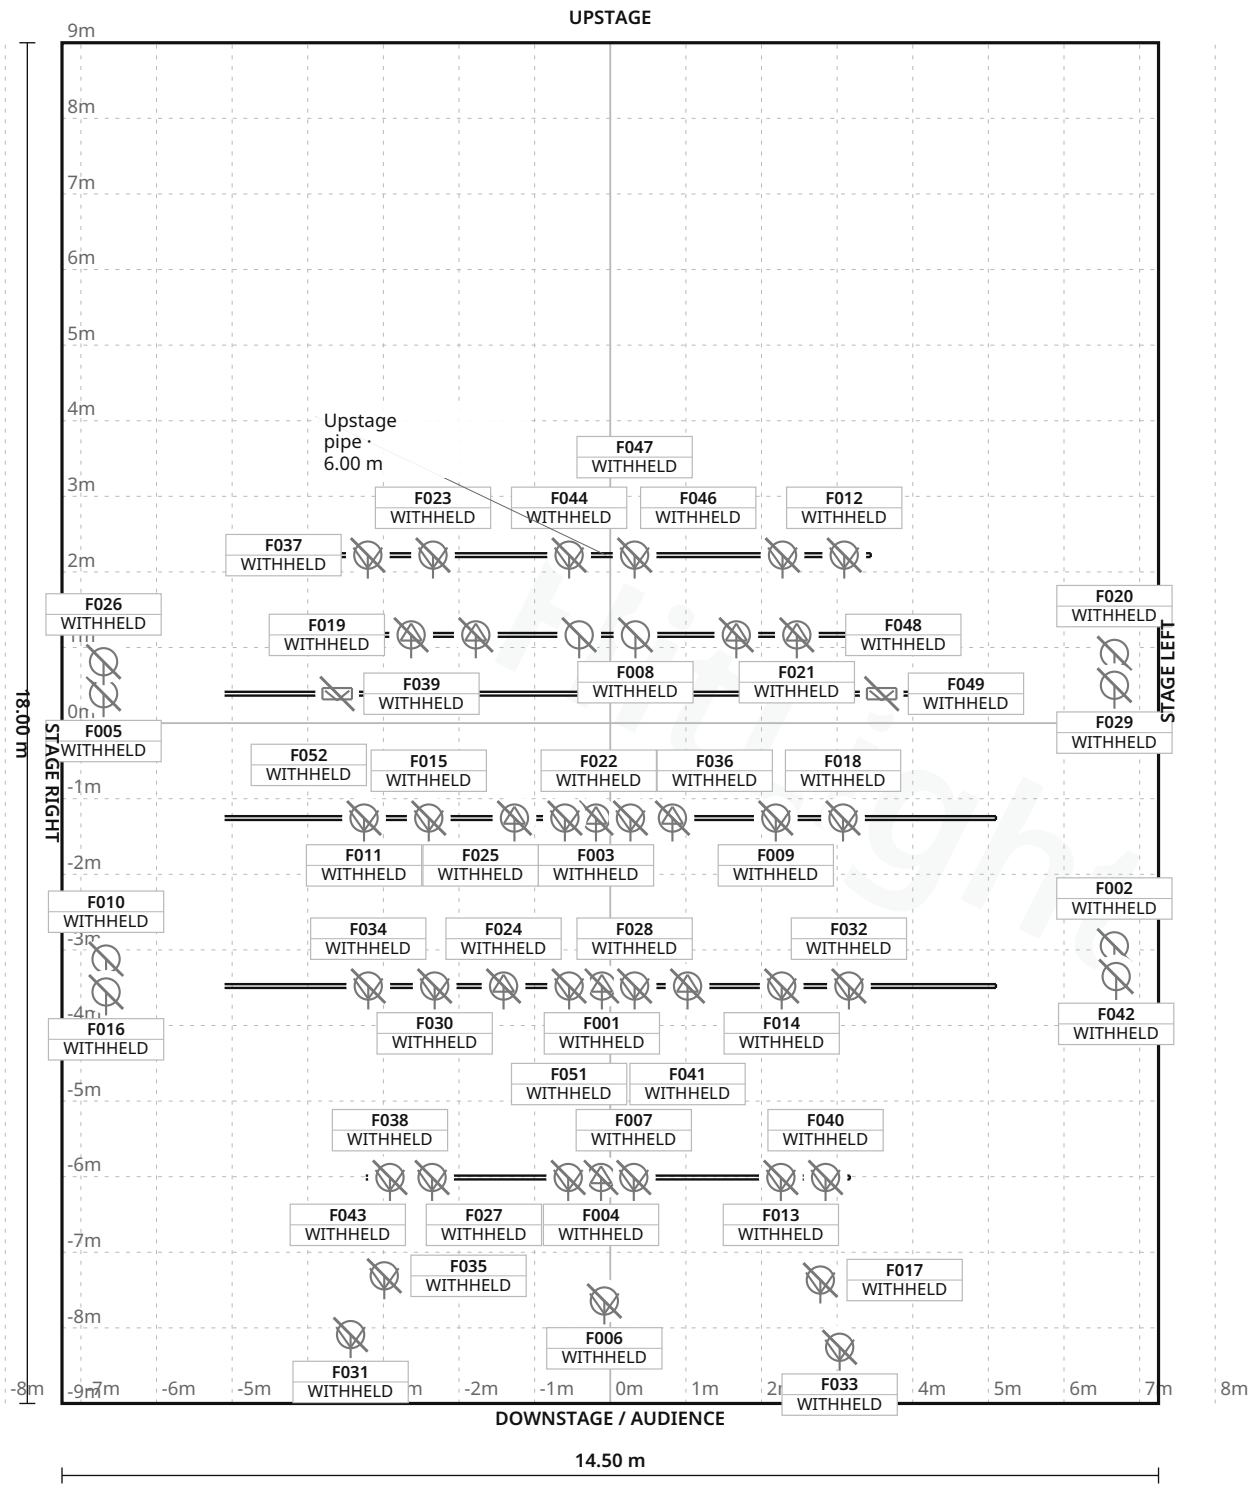

Stage 14.50 m W × 18.00 m D · Grid 1 m

2 fixture labels omitted in this view due to crowding · see DMX patch

Caryl Churchill Theatre · Main room

LIGHT PLOT · PLAN · Main room

HitLight · Caryl Churchill Theatre

Egham, United Kingdom

DWG HL · SCALE 1:100 · metric · PRINT AT 100%

Drawn HitLight

Generated from the saved show

SOURCE 9a5792f687d6

SYMBOL LEGEND

6 TYPES · 52 FIXTURES · COLOUR BY TYPE



ETC Source Four 50

Profile Spot · Unverified · TBC ch · category symbol

4 physical · 4 plotted

4 disabled · 0 unplaced



Unverified source fixture 15-30 Source Four Zoom

Spot Light · Unverified · TBC ch · category symbol

5 physical · 5 plotted

5 disabled · 0 unplaced



Unverified source fixture 25-50 Source Four Jr

Profile Spot · Unverified · TBC ch · category symbol

7 physical · 7 plotted

7 disabled · 0 unplaced



Unverified source fixture Coda 4way

Cyc Light · Unverified · TBC ch · category symbol

2 physical · 2 plotted

2 disabled · 0 unplaced



Unverified source fixture S4 Par

PAR Light · Unverified · TBC ch · category symbol

10 physical · 10 plotted

10 disabled · 0 unplaced



Unverified source fixture Selecon Rama Fresnel

Spot Light · Unverified · TBC ch · category symbol

24 physical · 24 plotted

24 disabled · 0 unplaced

Caryl Churchill Theatre · Main room

SYMBOL LEGEND · Main room

HitLight · Caryl Churchill Theatre

Egham, United Kingdom

DWG HL · METRIC

Drawn HitLight

Generated from the saved show

SOURCE 9a5792f687d6

GENERAL NOTES

1. Source-based lighting plan. Confirm the current rig with the venue.
2. PARTIAL: included fixtures are not a full physical-unit census.
3. DMX PATCH WITHHELD: provisional or unchecked addresses are not published.
4. Approximate planning view; not official venue paperwork or output-ready. Original HitLight symbols only; no source pages, OEM meshes, photos or logos. Original files remain private; modes and patch unverified.

HitLight

STAGE ELEMENTS

NAME	TYPE	POSITION	TRIM / SIZE
Upstage pipe	pipe	X -0.06 m · Z -2.22 m	6.00 m · 7.00 m W × 0.05 m D
Grid row 3	pipe	X 0.00 m · Z 3.48 m	6.00 m · 10.20 m W × 0.05 m D
Grid row 4	pipe	X -0.03 m · Z 6.01 m	6.00 m · 6.40 m W × 0.05 m D
Grid row 2	pipe	X 0.00 m · Z 1.26 m	6.00 m · 10.20 m W × 0.05 m D
Black bar	pipe	X -0.03 m · Z -1.17 m	6.00 m · 7.20 m W × 0.05 m D
Coda row	pipe	X 0.00 m · Z -0.39 m	6.00 m · 10.20 m W × 0.05 m D

HitLight

Caryl Churchill Theatre · Main room

STAGE ELEMENTS · Main room

HitLight · Caryl Churchill Theatre

Egham, United Kingdom

DWG HL · METRIC

Drawn HitLight

Generated from the saved show

SOURCE 9a5792f687d6

FIXTURE SCHEDULE

Fixture	Manufacturer / model	Position / mount	Mode / output
VISUAL PLANNING · DMX PATCH WITHHELD			
F001	Unverified source fixture / 25-50 Source Four Jr	Grid row 3	Unverified · Output excluded
F002	Unverified source fixture / S4 Par	PLOTTED	Unverified · Output excluded
F003	Unverified source fixture / 25-50 Source Four Jr	Grid row 2	Unverified · Output excluded
F004	Unverified source fixture / 25-50 Source Four Jr	Grid row 4	Unverified · Output excluded
F005	Unverified source fixture / S4 Par	PLOTTED	Unverified · Output excluded
F006	Unverified source fixture / 15-30 Source Four Zoom	PLOTTED	Unverified · Output excluded
F007	Unverified source fixture / Selecon Rama Fresnel	Grid row 4	Unverified · Output excluded
F008	Unverified source fixture / S4 Par	Black bar	Unverified · Output excluded
F009	Unverified source fixture / Selecon Rama Fresnel	Grid row 2	Unverified · Output excluded
F010	Unverified source fixture / S4 Par	PLOTTED	Unverified · Output excluded
F011	Unverified source fixture / Selecon Rama Fresnel	Grid row 2	Unverified · Output excluded
F012	Unverified source fixture / Selecon Rama Fresnel	Upstage pipe	Unverified · Output excluded
F013	Unverified source fixture / Selecon Rama Fresnel	Grid row 4	Unverified · Output excluded
F014	Unverified source fixture / Selecon Rama Fresnel	Grid row 3	Unverified · Output excluded
F015	Unverified source fixture / Selecon Rama Fresnel	Grid row 2	Unverified · Output excluded
F016	Unverified source fixture / S4 Par	PLOTTED	Unverified · Output excluded
F017	Unverified source fixture / 15-30 Source Four Zoom	PLOTTED	Unverified · Output excluded
F018	Unverified source fixture / Selecon Rama Fresnel	Grid row 2	Unverified · Output excluded
F019	ETC / Source Four 50	Black bar	Unverified · Output excluded
F020	Unverified source fixture / S4 Par	PLOTTED	Unverified · Output excluded

Planning reference only. Confirm installed modes and patch with the venue.

Caryl Churchill Theatre · Main room

FIXTURE SCHEDULE · Main room

HitLight · Caryl Churchill Theatre

Egham, United Kingdom

DWG HL · METRIC

Drawn HitLight

Generated from the saved show

SOURCE 9a5792f687d6

FIXTURE SCHEDULE · CONTINUED

Fixture	Manufacturer / model	Position / mount	Mode / output
VISUAL PLANNING · DMX PATCH WITHHELD			
F021	ETC / Source Four 50	Black bar	Unverified · Output excluded
F022	Unverified source fixture / 25-50 Source Four Jr	Grid row 2	Unverified · Output excluded
F023	Unverified source fixture / Selecon Rama Fresnel	Upstage pipe	Unverified · Output excluded
F024	Unverified source fixture / 25-50 Source Four Jr	Grid row 3	Unverified · Output excluded
F025	Unverified source fixture / Selecon Rama Fresnel	Grid row 2	Unverified · Output excluded
F026	Unverified source fixture / S4 Par	PLOTTED	Unverified · Output excluded
F027	Unverified source fixture / Selecon Rama Fresnel	Grid row 4	Unverified · Output excluded
F028	Unverified source fixture / Selecon Rama Fresnel	Grid row 3	Unverified · Output excluded
F029	Unverified source fixture / S4 Par	PLOTTED	Unverified · Output excluded
F030	Unverified source fixture / Selecon Rama Fresnel	Grid row 3	Unverified · Output excluded
F031	Unverified source fixture / 15-30 Source Four Zoom	PLOTTED	Unverified · Output excluded
F032	Unverified source fixture / Selecon Rama Fresnel	Grid row 3	Unverified · Output excluded
F033	Unverified source fixture / 15-30 Source Four Zoom	PLOTTED	Unverified · Output excluded
F034	Unverified source fixture / Selecon Rama Fresnel	Grid row 3	Unverified · Output excluded
F035	Unverified source fixture / 15-30 Source Four Zoom	PLOTTED	Unverified · Output excluded
F036	Unverified source fixture / Selecon Rama Fresnel	Grid row 2	Unverified · Output excluded
F037	Unverified source fixture / Selecon Rama Fresnel	Upstage pipe	Unverified · Output excluded
F038	Unverified source fixture / Selecon Rama Fresnel	Grid row 4	Unverified · Output excluded
F039	Unverified source fixture / Coda 4way	Coda row	Unverified · Output excluded
F040	Unverified source fixture / Selecon Rama Fresnel	Grid row 4	Unverified · Output excluded

Planning reference only. Confirm installed modes and patch with the venue.

Caryl Churchill Theatre · Main room

FIXTURE SCHEDULE · Main room

HitLight · Caryl Churchill Theatre

Egham, United Kingdom

DWG HL · METRIC

Drawn HitLight

Generated from the saved show

SOURCE 9a5792f687d6

FIXTURE SCHEDULE · CONTINUED

Fixture	Manufacturer / model	Position / mount	Mode / output
VISUAL PLANNING · DMX PATCH WITHHELD			
F041	Unverified source fixture / 25-50 Source Four Jr	Grid row 3	Unverified · Output excluded
F042	Unverified source fixture / S4 Par	PLOTTED	Unverified · Output excluded
F043	Unverified source fixture / Selecon Rama Fresnel	Grid row 4	Unverified · Output excluded
F044	Unverified source fixture / Selecon Rama Fresnel	Upstage pipe	Unverified · Output excluded
F045	Unverified source fixture / S4 Par	Black bar	Unverified · Output excluded
F046	Unverified source fixture / Selecon Rama Fresnel	Upstage pipe	Unverified · Output excluded
F047	Unverified source fixture / Selecon Rama Fresnel	Upstage pipe	Unverified · Output excluded
F048	ETC / Source Four 50	Black bar	Unverified · Output excluded
F049	Unverified source fixture / Coda 4way	Coda row	Unverified · Output excluded
F050	Unverified source fixture / 25-50 Source Four Jr	Grid row 2	Unverified · Output excluded
F051	Unverified source fixture / Selecon Rama Fresnel	Grid row 3	Unverified · Output excluded
F052	ETC / Source Four 50	Black bar	Unverified · Output excluded

Planning reference only. Confirm installed modes and patch with the venue.

VALIDATION APPENDIX

WARNING · PATCH_WITHHELD

DMX patch facts are withheld pending source verification. This planning document cannot be used for hardware output.

Objects: — · Remediation: review the source facts and regenerate.

WARNING · MODE_UNVERIFIED

DMX modes are unverified; output remains excluded.

Objects: F001–F052 · Remediation: review the source facts and regenerate.

WARNING · FIXTURE_DISABLED

Fixtures are disabled for this visual planning reconstruction.

Objects: F001–F052 · Remediation: review the source facts and regenerate.

WARNING · TITLE_METADATA_INCOMPLETE

Some professional title-block metadata is missing; the document will show an em dash.

Objects: 61d2178b245810a43c1b9456 · Remediation: review the source facts and regenerate.

HitLight

VENUE & DRAWING SOURCES

Caryl Churchill Theatre

Main room · House rig

Egham, GB

https://intranet.royalholloway.ac.uk/dramaandtheatre/documents/pdf/techspeccct.pdf

Sources checked 2026-11-03

Generated by HitLight from the reviewed partial Caryl Churchill Theatre reconstruction. Venue sources are cited as facts; their original artwork remains private.

Symbols: HitLight-owned category artwork. No manufacturer model geometry or original source pages included.

Partial source-based planning reconstruction; the current installation and complete fixture census are unverified.

Source-matched catalogue bodies are shown where available. Unresolved source identities remain labelled visual markers. Installed modes and DMX patch require verification; visual-only fixtures remain excluded from output.

Partial reconstruction from the venue’s lighting documentation; the currently installed rig and its complete fixture census are not verified.

ESTIMATED GEOMETRY: the documents give no complete scale or trim heights, so the stage size, fixture positions in metres and hanging heights are best-guess estimates, not measurements.

52 source-based fixture records have 52 public catalogue housings and 0 visual fallbacks; their original printed source identities are retained, and exact installed identity and mode remain unconfirmed.

Modes and DMX addresses are unverified best guesses; check them with the venue before driving real fixtures.

Where plotted fixtures were closer together than their real bodies, some were moved by at most 10 cm along their bar; the plotted order is unchanged.

52 source-based fixture records currently display 52 public catalogue housings and 0 visual fallbacks. Original source identities, modes, patch and output exclusions are unchanged.

Existing Source Four PAR / Colortran Fresnel profile references now display newly authored approximate public housings. Existing source identities and any other-maker mechanical substitutes remain labelled; installed optics, modes and patch are not verified.

52 records display 52 approximate public catalogue housings or labelled donors and 0 visual fallbacks. 2 display references use newly authored approximate generic four-cell cyc housings. These preserve one aggregate virtual intensity/aperture; no exact installed identity, independent cells, calibrated optics or hardware acceptance is claimed. Original source, geometry, mode, patch and output-exclusion qualifications remain.

Approximate planning view; not official venue paperwork or output-ready. Original HitLight symbols only; no source pages, OEM meshes, photos or logos. Original files remain private; modes and patch unverified.

Fixture plot original; visually inspected page(s) 13. Freshness and reuse rights unconfirmed.: https://intranet.royalholloway.ac.uk/dramaandtheatre/documents/pdf/techspeccct.pdf · checked 2026-11-03

Published capacity 178 for Main theatre.: https://theatreplan.co.uk/projects/caryl-churchill-theatre · checked 2026-11-03

Public venue page: https://www.hitlight.app/venues/united-kingdom/caryl-churchill-theatre-61d2178b

HitLight | hitlight.app