
UPSTAGE ↑

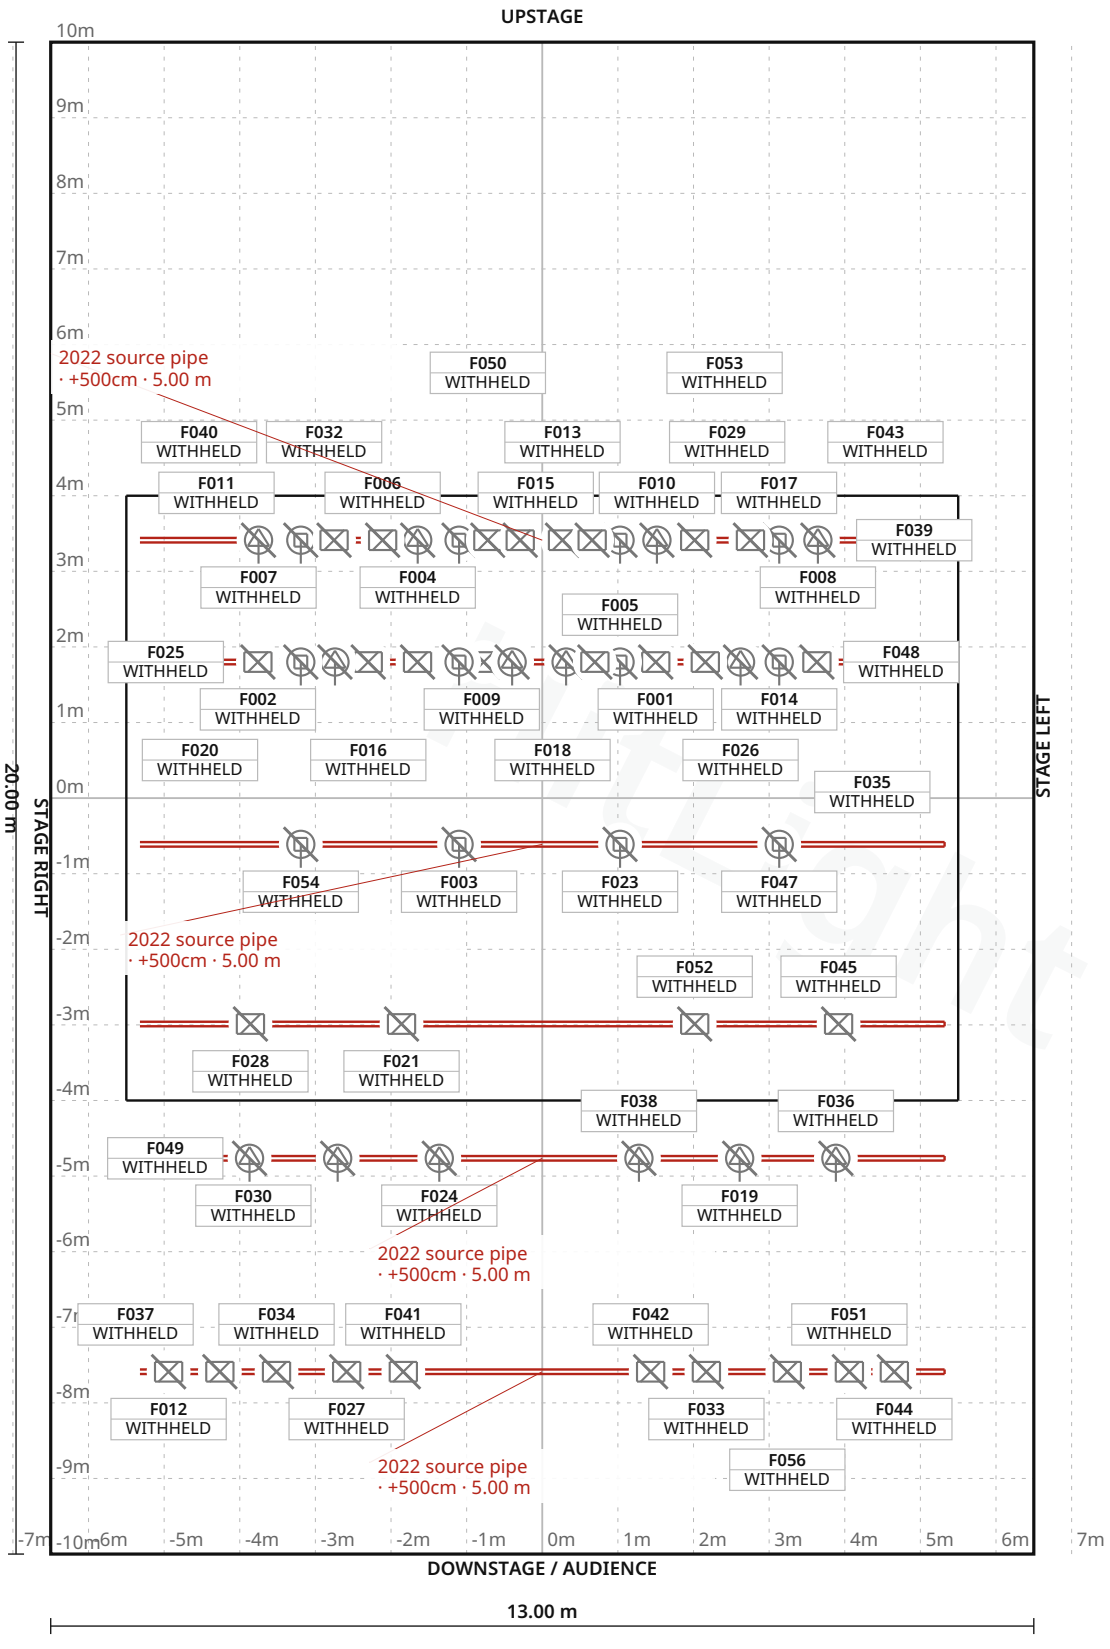

FIXTURE LEGEND

- **Source Four jr** Zoom — Profile Spot · 6×
- **MAC Aura** — Moving Head · 12×
- **MAC Viper** Profile — Profile Spot · 8×
- **1200W Fresnel** PoleOp185mm · 13 — Other · 1×
- **1200W Fresnel** PoleOp185mm · 14 — Other · 1×
- **1200W Fresnel** PoleOp185mm · 15 — Other · 1×
- **1200W Fresnel** PoleOp185mm · 16 — Other · 1×
- **ETC CE Source** Four Jr (lens pending) · 7 — Other · 1×
- **ETC CE Source** Four Jr (lens pending) · 8 — Other · 1×
- **ETC CE Source** Four Jr (lens pending) · 9 — Other · 1×
- **ETC CE Source** Four Jr (lens pending) · 10 — Other · 1×
- **ETC CE Source** Four Jr (lens pending) · 11 — Other · 1×
- **ETC CE Source** Four Jr (lens pending) · 12 — Other · 1×
- **Vari-Lite VL1000** TSD · 101 — Other · 1×
- **Vari-Lite VL1000** TSD · 102 — Other · 1×
- **Vari-Lite VL1000** TSD · 103 — Other · 1×
- **Vari-Lite VL1000** TSD · 104 — Other · 1×
- **XLED HD** (manufacturer/variant pending) · C.330 — Other · 1×
- **XLED HD** (manufacturer/variant pending) · C.340 — Other · 1×
- **XLED HD** (manufacturer/variant pending) · C.350 — Other · 1×
- **XLED HD** (manufacturer/variant pending) · C.360 — Other · 1×
- **XLED HD** (manufacturer/variant pending) · C.370 — Other · 1×
- **XLED HD** (manufacturer/variant pending) · C.380 — Other · 1×
- **XLED HD** (manufacturer/variant pending) · C.390 — Other · 1×

+9 types on legend sheet

Stage 13.00 m W × 20.00 m D · Grid 1 m

4 fixture labels omitted in this view due to crowding · see DMX patch

Grieghallen · Peer Gynt-salen

LIGHT PLOT · PLAN · Peer Gynt-salen

HitLight · Grieghallen

Edvard Griegs plass 1, 5015 Bergen, Norge, 5015, Bergen, Norway

DWG HL · SCALE 1:100 · metric · PRINT AT 100%

Drawn HitLight

Generated from the saved show

SOURCE 7344cf9fc7d1

SYMBOL LEGEND

33 TYPES · 56 FIXTURES · COLOUR BY TYPE



ETC Source Four jr Zoom

Profile Spot · Unverified · TBC ch · category symbol

6 physical · 6 plotted

6 disabled · 0 unplaced



Martin Professional MAC Aura

Moving Head · Unverified · TBC ch · category symbol

12 physical · 12 plotted

12 disabled · 0 unplaced



Martin Professional MAC Viper Profile

Profile Spot · Unverified · TBC ch · category symbol

8 physical · 8 plotted

8 disabled · 0 unplaced



Unverified source fixture 1200W Fresnel PoleOp185mm · 13

Other · Unverified · TBC ch · category symbol

1 physical · 1 plotted

1 disabled · 0 unplaced



Unverified source fixture 1200W Fresnel PoleOp185mm · 14

Other · Unverified · TBC ch · category symbol

1 physical · 1 plotted

1 disabled · 0 unplaced



Unverified source fixture 1200W Fresnel PoleOp185mm · 15

Other · Unverified · TBC ch · category symbol

1 physical · 1 plotted

1 disabled · 0 unplaced



Unverified source fixture 1200W Fresnel PoleOp185mm · 16

Other · Unverified · TBC ch · category symbol

1 physical · 1 plotted

1 disabled · 0 unplaced



Unverified source fixture ETC CE Source Four Jr (lens pending) · 7

Other · Unverified · TBC ch · category symbol

1 physical · 1 plotted

1 disabled · 0 unplaced

Grieghallen · Peer Gynt-salen

SYMBOL LEGEND · Peer Gynt-salen

HitLight · Grieghallen

Edvard Griegs plass 1, 5015 Bergen, Norge, 5015, Bergen, Norway

DWG HL · METRIC

Drawn HitLight

Generated from the saved show

SOURCE 7344cf9fc7d1

	**Unverified source fixture ETC CE Source Four Jr (lens pending) · 8** Other · Unverified · TBC ch · category symbol	**1 physical · 1 plotted** 1 disabled · 0 unplaced
	**Unverified source fixture ETC CE Source Four Jr (lens pending) · 9** Other · Unverified · TBC ch · category symbol	**1 physical · 1 plotted** 1 disabled · 0 unplaced
	**Unverified source fixture ETC CE Source Four Jr (lens pending) · 10** Other · Unverified · TBC ch · category symbol	**1 physical · 1 plotted** 1 disabled · 0 unplaced
	**Unverified source fixture ETC CE Source Four Jr (lens pending) · 11** Other · Unverified · TBC ch · category symbol	**1 physical · 1 plotted** 1 disabled · 0 unplaced
	**Unverified source fixture ETC CE Source Four Jr (lens pending) · 12** Other · Unverified · TBC ch · category symbol	**1 physical · 1 plotted** 1 disabled · 0 unplaced
	**Unverified source fixture Vari-Lite VL1000 TSD · 101** Other · Unverified · TBC ch · category symbol	**1 physical · 1 plotted** 1 disabled · 0 unplaced
	**Unverified source fixture Vari-Lite VL1000 TSD · 102** Other · Unverified · TBC ch · category symbol	**1 physical · 1 plotted** 1 disabled · 0 unplaced
	**Unverified source fixture Vari-Lite VL1000 TSD · 103** Other · Unverified · TBC ch · category symbol	**1 physical · 1 plotted** 1 disabled · 0 unplaced

Grieghallen · Peer Gynt-salen

SYMBOL LEGEND · Peer Gynt-salen

HitLight · Grieghallen

Edvard Griegs plass 1, 5015 Bergen, Norge, 5015, Bergen, Norway

DWG HL · METRIC

Drawn HitLight

Generated from the saved show

SOURCE 7344cf9fc7d1

Unverified source fixture Vari-Lite VL1000 TSD · 104
Other · Unverified · TBC ch · category symbol
1 physical · 1 plotted
1 disabled · 0 unplaced

Unverified source fixture XLED HD (manufacturer/variant pending) · C.330
Other · Unverified · TBC ch · category symbol
1 physical · 1 plotted
1 disabled · 0 unplaced

Unverified source fixture XLED HD (manufacturer/variant pending) · C.340
Other · Unverified · TBC ch · category symbol
1 physical · 1 plotted
1 disabled · 0 unplaced

Unverified source fixture XLED HD (manufacturer/variant pending) · C.350
Other · Unverified · TBC ch · category symbol
1 physical · 1 plotted
1 disabled · 0 unplaced

Unverified source fixture XLED HD (manufacturer/variant pending) · C.360
Other · Unverified · TBC ch · category symbol
1 physical · 1 plotted
1 disabled · 0 unplaced

Unverified source fixture XLED HD (manufacturer/variant pending) · C.370
Other · Unverified · TBC ch · category symbol
1 physical · 1 plotted
1 disabled · 0 unplaced

Unverified source fixture XLED HD (manufacturer/variant pending) · C.380
Other · Unverified · TBC ch · category symbol
1 physical · 1 plotted
1 disabled · 0 unplaced

Unverified source fixture XLED HD (manufacturer/variant pending) · C.390
Other · Unverified · TBC ch · category symbol
1 physical · 1 plotted
1 disabled · 0 unplaced

Grieghallen · Peer Gynt-salen

SYMBOL LEGEND · Peer Gynt-salen
HitLight · Grieghallen
Edvard Griegs plass 1, 5015 Bergen, Norge, 5015, Bergen, Norway

DWG HL · METRIC
Drawn HitLight
Generated from the saved show
SOURCE 7344cf9fc7d1

	**Unverified source fixture XLED HD (manufacturer/variant pending) · C.400** Other · Unverified · TBC ch · category symbol	**1 physical · 1 plotted** 1 disabled · 0 unplaced
	**Unverified source fixture XLED HD (manufacturer/variant pending) · C.410** Other · Unverified · TBC ch · category symbol	**1 physical · 1 plotted** 1 disabled · 0 unplaced
	**Unverified source fixture XLED HD (manufacturer/variant pending) · C.420** Other · Unverified · TBC ch · category symbol	**1 physical · 1 plotted** 1 disabled · 0 unplaced
	**Unverified source fixture XLED HD (manufacturer/variant pending) · C.430** Other · Unverified · TBC ch · category symbol	**1 physical · 1 plotted** 1 disabled · 0 unplaced
	**Unverified source fixture XLED HD (manufacturer/variant pending) · C.440** Other · Unverified · TBC ch · category symbol	**1 physical · 1 plotted** 1 disabled · 0 unplaced
	**Unverified source fixture XLED HD (manufacturer/variant pending) · C.450** Other · Unverified · TBC ch · category symbol	**1 physical · 1 plotted** 1 disabled · 0 unplaced
	**Unverified source fixture XLED HD (manufacturer/variant pending) · C.460** Other · Unverified · TBC ch · category symbol	**1 physical · 1 plotted** 1 disabled · 0 unplaced
	**Unverified source fixture XLED HD (manufacturer/variant pending) · C.470** Other · Unverified · TBC ch · category symbol	**1 physical · 1 plotted** 1 disabled · 0 unplaced

Grieghallen · Peer Gynt-salen

SYMBOL LEGEND · Peer Gynt-salen

HitLight · Grieghallen

Edvard Griegs plass 1, 5015 Bergen, Norge, 5015, Bergen, Norway

DWG HL · METRIC

Drawn HitLight

Generated from the saved show

SOURCE 7344cf9fc7d1

Unverified source fixture XLED HD (manufacturer/variant pending) · C.480

Other · Unverified · TBC ch · category symbol

1 physical · 1 plotted

1 disabled · 0 unplaced

HitLight

Grieghallen · Peer Gynt-salen

SYMBOL LEGEND · Peer Gynt-salen

HitLight · Grieghallen

Edvard Griegs plass 1, 5015 Bergen, Norge, 5015, Bergen, Norway

DWG HL · METRIC

Drawn HitLight

Generated from the saved show

SOURCE 7344cf9fc7d1

GENERAL NOTES

1. Source-based lighting plan. Confirm the current rig with the venue.
2. PARTIAL: included fixtures are not a full physical-unit census.
3. DMX PATCH WITHHELD: provisional or unchecked addresses are not published.
4. Partial source-backed subset: 56 included bodies; see the current legend and fixture schedule for fixture coverage.
5. Public preview deliberately uses approximate category bodies; no manufacturer meshes, original documents or control data are distributed.

HitLight

STAGE ELEMENTS

NAME	TYPE	POSITION	TRIM / SIZE
2022 source pipe · +500cm	pipe	X 0.00 m · Z -3.41 m	5.00 m · 10.64 m W × 0.06 m D
2022 source pipe · +500cm	pipe	X 0.00 m · Z -1.80 m	5.00 m · 10.64 m W × 0.06 m D
2022 source pipe · +500cm	pipe	X 0.00 m · Z 0.61 m	5.00 m · 10.64 m W × 0.06 m D
2022 source pipe · +500cm	pipe	X 0.00 m · Z 2.99 m	5.00 m · 10.64 m W × 0.06 m D
2022 source pipe · +500cm	pipe	X 0.00 m · Z 4.76 m	5.00 m · 10.64 m W × 0.06 m D
2022 source pipe · +500cm	pipe	X 0.00 m · Z 7.59 m	5.00 m · 10.64 m W × 0.06 m D
SOURCE deck envelope · exact current usable extent pending	floorSection	X 0.00 m · Z 0.00 m	0.01 m · 11.00 m W × 8.00 m D

HitLight

Grieghallen · Peer Gynt-salen

STAGE ELEMENTS · Peer Gynt-salen

HitLight · Grieghallen

Edvard Griegs plass 1, 5015 Bergen, Norge, 5015, Bergen, Norway

DWG HL · METRIC

Drawn HitLight

Generated from the saved show

SOURCE 7344cf9fc7d1

FIXTURE SCHEDULE

Fixture	Manufacturer / model	Position / mount	Mode / output
VISUAL PLANNING · DMX PATCH WITHHELD			
F001	Unverified source fixture / XLED HD (manufacturer/variant pending) · C.460	2022 source pipe · +500cm	Unverified · Output excluded
F002	Unverified source fixture / XLED HD (manufacturer/variant pending) · C.410	2022 source pipe · +500cm	Unverified · Output excluded
F003	Martin Professional / MAC Aura	2022 source pipe · +500cm	Unverified · Output excluded
F004	Martin Professional / MAC Viper Profile	2022 source pipe · +500cm	Unverified · Output excluded
F005	Martin Professional / MAC Aura	2022 source pipe · +500cm	Unverified · Output excluded
F006	Unverified source fixture / XLED HD (manufacturer/variant pending) · C.340	2022 source pipe · +500cm	Unverified · Output excluded
F007	Martin Professional / MAC Viper Profile	2022 source pipe · +500cm	Unverified · Output excluded
F008	Martin Professional / MAC Viper Profile	2022 source pipe · +500cm	Unverified · Output excluded
F009	Martin Professional / MAC Viper Profile	2022 source pipe · +500cm	Unverified · Output excluded
F010	Martin Professional / MAC Viper Profile	2022 source pipe · +500cm	Unverified · Output excluded
F011	Martin Professional / MAC Aura	2022 source pipe · +500cm	Unverified · Output excluded
F012	Unverified source fixture / ETC CE Source Four Jr (lens pending) · 7	2022 source pipe · +500cm	Unverified · Output excluded
F013	Unverified source fixture / XLED HD (manufacturer/variant pending) · C.370	2022 source pipe · +500cm	Unverified · Output excluded
F014	Martin Professional / MAC Aura	2022 source pipe · +500cm	Unverified · Output excluded
F015	Martin Professional / MAC Aura	2022 source pipe · +500cm	Unverified · Output excluded
F016	Unverified source fixture / XLED HD (manufacturer/variant pending) · C.420	2022 source pipe · +500cm	Unverified · Output excluded
F017	Unverified source fixture / XLED HD (manufacturer/variant pending) · C.390	2022 source pipe · +500cm	Unverified · Output excluded
F018	Unverified source fixture / XLED HD (manufacturer/variant pending) · C.430	2022 source pipe · +500cm	Unverified · Output excluded
F019	ETC / Source Four jr Zoom	2022 source pipe · +500cm	Unverified · Output excluded
F020	Martin Professional / MAC Viper Profile	2022 source pipe · +500cm	Unverified · Output excluded

Planning reference only. Confirm installed modes and patch with the venue.

Grieghallen · Peer Gynt-salen

FIXTURE SCHEDULE · Peer Gynt-salen

HitLight · Grieghallen

Edvard Griegs plass 1, 5015 Bergen, Norge, 5015, Bergen, Norway

DWG HL · METRIC

Drawn HitLight

Generated from the saved show

SOURCE 7344cf9fc7d1

FIXTURE SCHEDULE · CONTINUED

Fixture	Manufacturer / model	Position / mount	Mode / output
VISUAL PLANNING · DMX PATCH WITHHELD			
F021	Unverified source fixture / 1200W Fresnel PoleOp185mm · 14	2022 source pipe · +500cm	Unverified · Output excluded
F022	Unverified source fixture / XLED HD (manufacturer/variant pending) · C.440	2022 source pipe · +500cm	Unverified · Output excluded
F023	Martin Professional / MAC Aura	2022 source pipe · +500cm	Unverified · Output excluded
F024	ETC / Source Four jr Zoom	2022 source pipe · +500cm	Unverified · Output excluded
F025	Martin Professional / MAC Aura	2022 source pipe · +500cm	Unverified · Output excluded
F026	Martin Professional / MAC Viper Profile	2022 source pipe · +500cm	Unverified · Output excluded
F027	Unverified source fixture / ETC CE Source Four Jr (lens pending) · 9	2022 source pipe · +500cm	Unverified · Output excluded
F028	Unverified source fixture / 1200W Fresnel PoleOp185mm · 13	2022 source pipe · +500cm	Unverified · Output excluded
F029	Unverified source fixture / XLED HD (manufacturer/variant pending) · C.380	2022 source pipe · +500cm	Unverified · Output excluded
F030	ETC / Source Four jr Zoom	2022 source pipe · +500cm	Unverified · Output excluded
F031	Martin Professional / MAC Aura	2022 source pipe · +500cm	Unverified · Output excluded
F032	Martin Professional / MAC Aura	2022 source pipe · +500cm	Unverified · Output excluded
F033	Unverified source fixture / ETC CE Source Four Jr (lens pending) · 10	2022 source pipe · +500cm	Unverified · Output excluded
F034	Unverified source fixture / ETC CE Source Four Jr (lens pending) · 8	2022 source pipe · +500cm	Unverified · Output excluded
F035	Unverified source fixture / XLED HD (manufacturer/variant pending) · C.470	2022 source pipe · +500cm	Unverified · Output excluded
F036	ETC / Source Four jr Zoom	2022 source pipe · +500cm	Unverified · Output excluded
F037	Unverified source fixture / Vari-Lite VL1000 TSD · 101	2022 source pipe · +500cm	Unverified · Output excluded
F038	ETC / Source Four jr Zoom	2022 source pipe · +500cm	Unverified · Output excluded
F039	Martin Professional / MAC Aura	2022 source pipe · +500cm	Unverified · Output excluded
F040	Unverified source fixture / XLED HD (manufacturer/variant pending) · C.330	2022 source pipe · +500cm	Unverified · Output excluded

Planning reference only. Confirm installed modes and patch with the venue.

Fixture	Manufacturer / model	Position / mount	Mode / output
VISUAL PLANNING · DMX PATCH WITHHELD			
F041	Unverified source fixture / Vari-Lite VL1000 TSD · 102	2022 source pipe · +500cm	Unverified · Output excluded
F042	Unverified source fixture / Vari-Lite VL1000 TSD · 103	2022 source pipe · +500cm	Unverified · Output excluded
F043	Unverified source fixture / XLED HD (manufacturer/variant pending) · C.400	2022 source pipe · +500cm	Unverified · Output excluded
F044	Unverified source fixture / ETC CE Source Four Jr (lens pending) · 12	2022 source pipe · +500cm	Unverified · Output excluded
F045	Unverified source fixture / 1200W Fresnel PoleOp185mm · 16	2022 source pipe · +500cm	Unverified · Output excluded
F046	Unverified source fixture / XLED HD (manufacturer/variant pending) · C.450	2022 source pipe · +500cm	Unverified · Output excluded
F047	Martin Professional / MAC Aura	2022 source pipe · +500cm	Unverified · Output excluded
F048	Unverified source fixture / XLED HD (manufacturer/variant pending) · C.480	2022 source pipe · +500cm	Unverified · Output excluded
F049	ETC / Source Four jr Zoom	2022 source pipe · +500cm	Unverified · Output excluded
F050	Unverified source fixture / XLED HD (manufacturer/variant pending) · C.350	2022 source pipe · +500cm	Unverified · Output excluded
F051	Unverified source fixture / Vari-Lite VL1000 TSD · 104	2022 source pipe · +500cm	Unverified · Output excluded
F052	Unverified source fixture / 1200W Fresnel PoleOp185mm · 15	2022 source pipe · +500cm	Unverified · Output excluded
F053	Unverified source fixture / XLED HD (manufacturer/variant pending) · C.360	2022 source pipe · +500cm	Unverified · Output excluded
F054	Martin Professional / MAC Aura	2022 source pipe · +500cm	Unverified · Output excluded
F055	Martin Professional / MAC Viper Profile	2022 source pipe · +500cm	Unverified · Output excluded
F056	Unverified source fixture / ETC CE Source Four Jr (lens pending) · 11	2022 source pipe · +500cm	Unverified · Output excluded

Planning reference only. Confirm installed modes and patch with the venue.

VALIDATION APPENDIX

WARNING · PATCH_WITHHELD

DMX patch facts are withheld pending source verification. This planning document cannot be used for hardware output.

Objects: — · Remediation: review the source facts and regenerate.

ERROR · STAGE_DIMENSIONS_UNCONFIRMED

Confirm the stage dimensions before producing a final technical document.

Objects: Peer Gynt-salen · Remediation: review the source facts and regenerate.

ERROR · DUPLICATE_ELEMENT_LABEL

Stage-element labels must be unique.

Objects: 2022 source pipe · +500cm · Remediation: review the source facts and regenerate.

WARNING · MODE_UNVERIFIED

DMX modes are unverified; output remains excluded.

Objects: F001–F056 · Remediation: review the source facts and regenerate.

WARNING · FIXTURE_DISABLED

Fixtures are disabled for this visual planning reconstruction.

Objects: F001–F056 · Remediation: review the source facts and regenerate.

WARNING · TITLE_METADATA_INCOMPLETE

Some professional title-block metadata is missing; the document will show an em dash.

Objects: 64d118ac0bdcec7629b3ba91 · Remediation: review the source facts and regenerate.

HitLight

VENUE & DRAWING SOURCES

Grieghallen

Peer Gynt-salen · Published house rig (unverified)

Edvard Griegs plass 1, 5015 Bergen, Norge, 5015, Bergen, NO

https://www.grieghallen.no/

Sources checked 2026-10-19

Generated by HitLight from the saved published venue rig. Source attribution and reconstruction limitations are retained below.

Symbols: HitLight-owned category artwork. No manufacturer model geometry or original source pages included.

Partial source-backed subset: 56 included bodies; see the current legend and fixture schedule for fixture coverage.

Placeholders use approximate category bodies; no original documents or control data are distributed.

All fixtures remain disabled. Preview modes and validation backing addresses are assumptions; source patch, output readiness, optics, aiming and current installation are unverified.

Historical2022 Peer Gynt configuration, not a current installed-rig assertion. Stage/workarea11×8m from red dimensions;13×20m virtual envelope includes FOH. Performance centre at workarea centre. All six plotted occupied pipes/ceiling+500cm. Pipe diameters6cm and body bounds approximate; zero focus angles are display defaults.

Source freshness: unknown; coherent1Jan2022 plot, kept separate from current stock

Unresolved: current_configuration_unverified; moving_head_package_availability_extra_cost; exact_profiles_modes_and_patch_unverified; body_envelopes_and_aim_unverified

Partial source-based planning reconstruction; the current installation and complete fixture census are unverified.

Source-matched catalogue bodies are shown where available. Unresolved source identities remain labelled visual markers. Installed modes and DMX patch require verification; visual-only fixtures remain excluded from output.

Partial source-backed subset: 56 included bodies; see the current legend and fixture schedule for fixture coverage.

Public preview deliberately uses approximate category bodies; no manufacturer meshes, original documents or control data are distributed.

All fixtures remain disabled. Preview modes and validation backing addresses are assumptions; source patch, output readiness, optics, aiming and current installation are unverified.

Historical2022 Peer Gynt configuration, not a current installed-rig assertion. Stage/workarea11×8m from red dimensions;13×20m virtual envelope includes FOH. Performance centre at workarea centre. All six plotted occupied pipes/ceiling+500cm. Pipe diameters6cm and body bounds approximate; zero focus angles are display defaults.

Source freshness: unknown; coherent1Jan2022 plot, kept separate from current stock

Unresolved: current_configuration_unverified; moving_head_package_availability_extra_cost; exact_profiles_modes_and_patch_unverified; body_envelopes_and_aim_unverified

Omitted/unlocated:

Generated from the saved published HitLight layout; fixture positions and room geometry are unchanged. Not an official venue drawing.

Partial source-backed subset: 56 included bodies; see the current legend and fixture schedule for fixture coverage.

HitLight | hitlight.app

VENUE & DRAWING SOURCES

Placeholders use approximate category bodies; no original documents or control data are distributed.

Partial source-based planning reconstruction; the current installation and complete fixture census are unverified.

Source-matched catalogue bodies are shown where available. Unresolved source identities remain labelled visual markers. Installed modes and DMX patch require verification; visual-only fixtures remain excluded from output.

PG_2022_0101_Patch_PDF.pdf:
https://www.dropbox.com/sh/f0zw8ikv3juknrb/AABHpHh-u0Xv13AztF3Lru_Da?dl=0 · checked 2026-10-19

Public venue page: https://www.hitlight.app/venues/norway/grieghallen-64d118ac

HitLight