
UPSTAGE

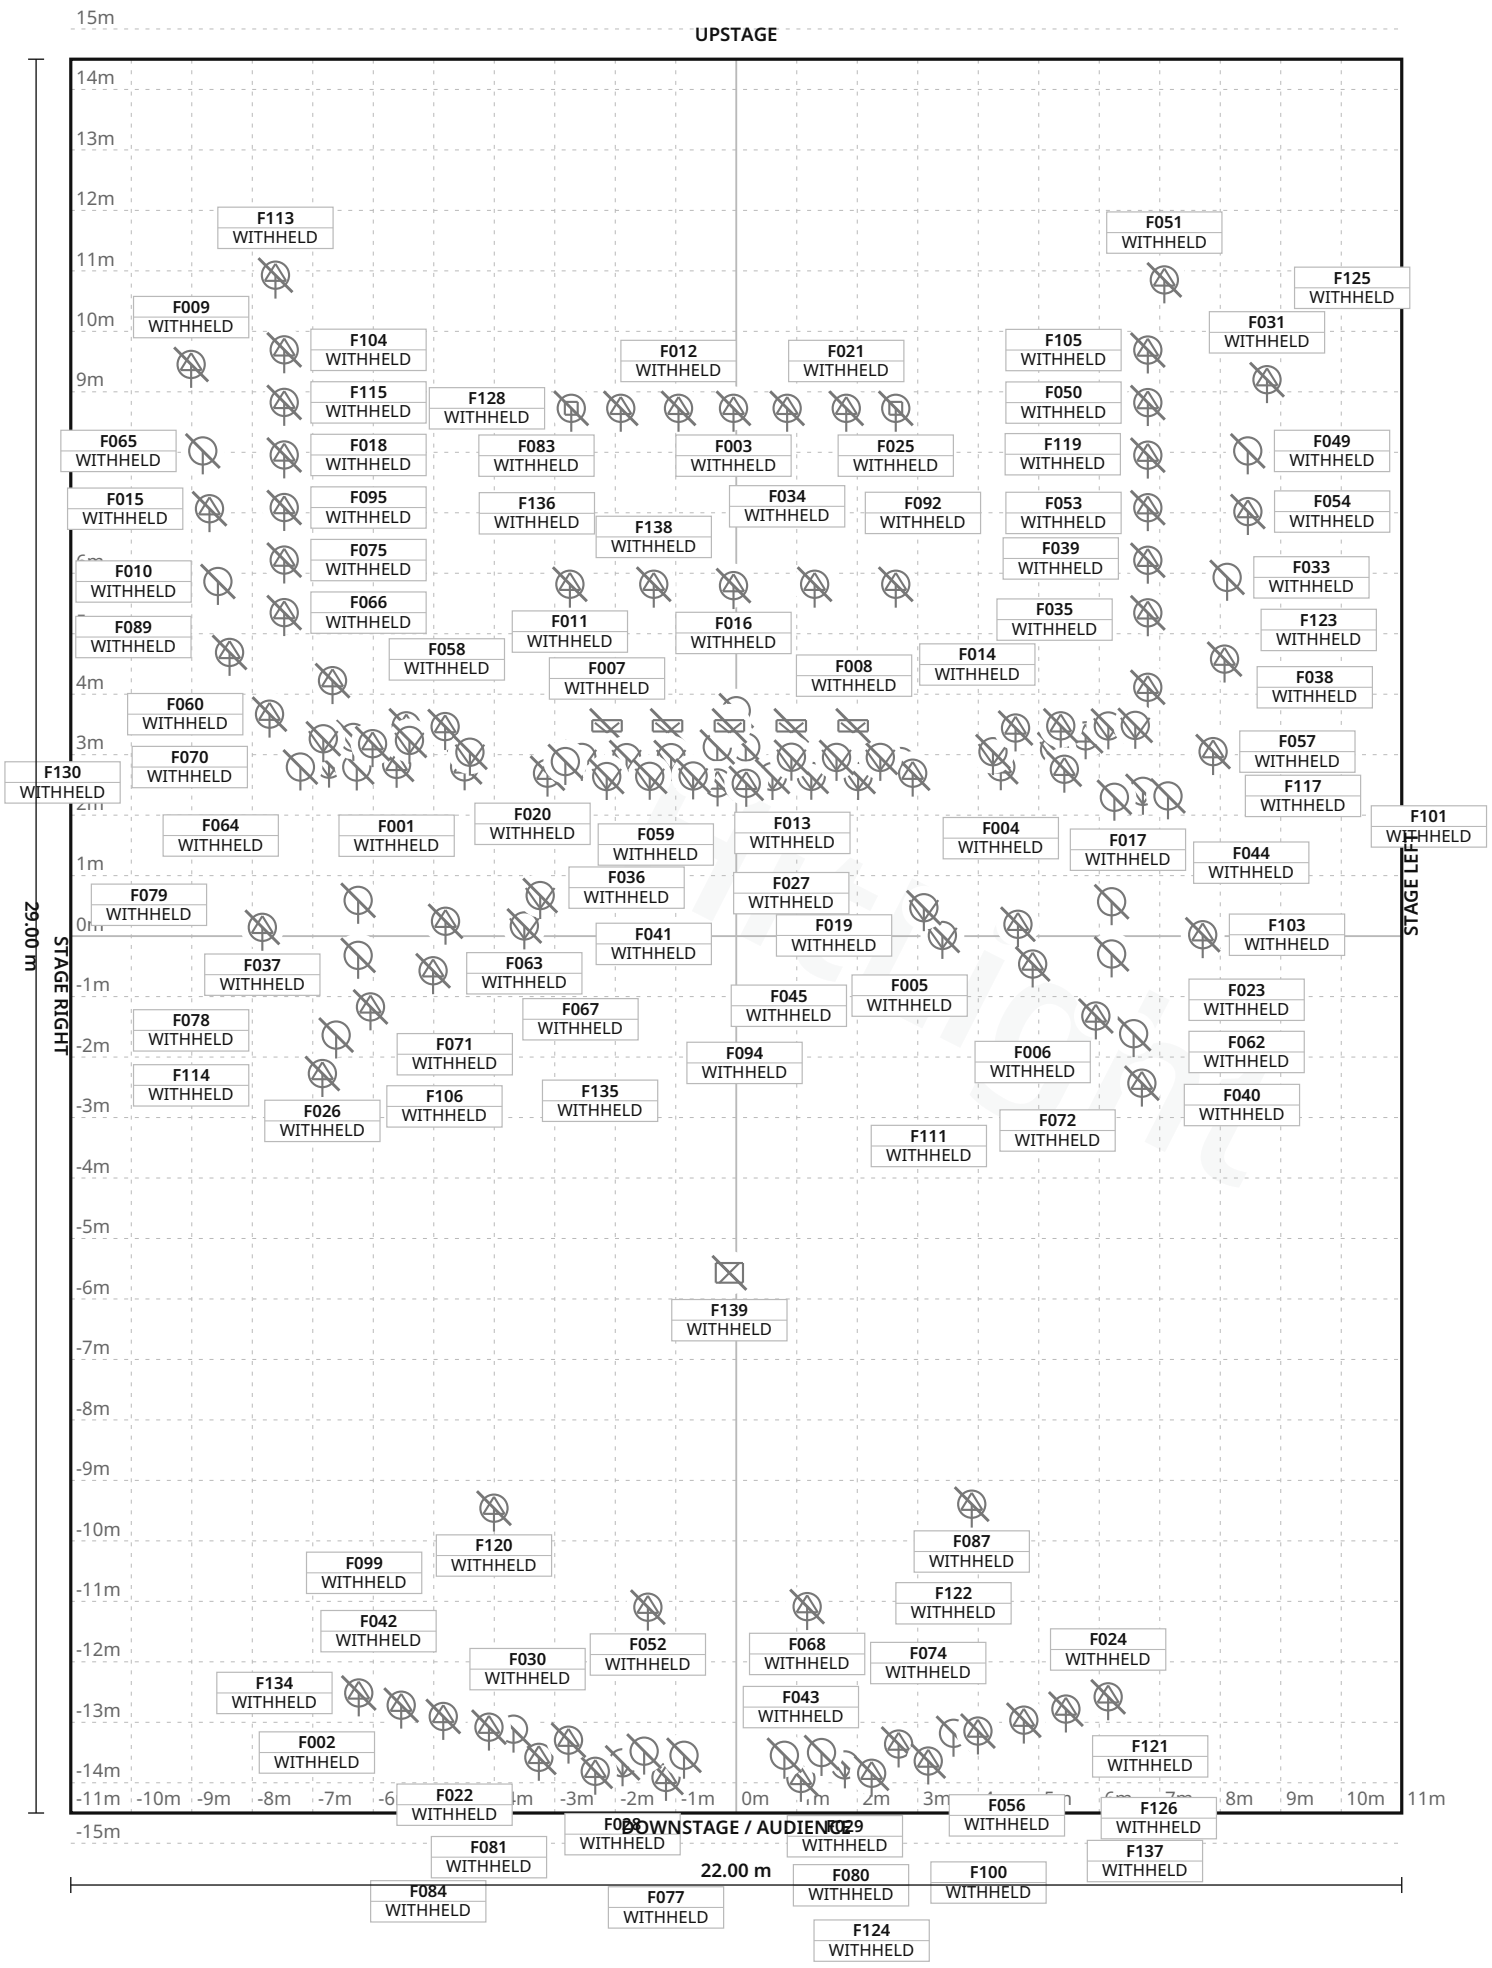

FIXTURE LEGEND

- **Source Four 50** — Profile Spot · 4×
- **ADB PC** — Spot Light · 6×
- **Altman APZ2515 /2512 legend conflict** — Profile Spot · 4×
- **Auditorium** chandelier /one assembly — Other · 1×
- **ETC S4 LED** Lustr/Daylight — PAR Light · 12×
- **Four-cell1kW** flood ramp — Cyc Light · 5×
- **Harmoni 1kW22-40** — Profile Spot · 2×
- **HES** SolaFrame1000 HighCRI — Profile Spot · 6×
- **HES SolaWash2000** UltraBright — Moving Head · 2×
- **Luciana LS** RGBW58W surface — PAR Light · 1×
- **Lucifer PC** — Spot Light · 2×
- **Niethammer** Enispot HPS1kW — Profile Spot · 2×
- **Niethammer** Enizoom HPZ115 — Profile Spot · 12×
- **Niethammer** Enizoom HPZ211 — Profile Spot · 12×
- **Niethammer** Enizoom HPZ215 — Profile Spot · 16×
- **Niethammer NV1kW** flood — PAR Light · 6×
- **R&V 1.2kW15-32** profile — Profile Spot · 2×
- **R&V NV500W flood** — PAR Light · 4×
- **R&V NV500W** followspot — PAR Light · 2×
- **R&V PC** — Spot Light · 6×
- **R&V PC1.2kW** /L1200MS symbol — Spot Light · 6×
- **Robe** ColorSpot1200AT — Profile Spot · 6×
- **Robert** Juliat1kW16-35 profile — Profile Spot · 2×
- **Strand** Cadenza2kW profile — Profile Spot · 10×
- **Strand PC** — Spot Light · 6×
- **UNISPOT2kW** followspot — Spot Light · 2×

Stage 22.00 m W × 29.00 m D · Grid 1 m

32 fixture labels omitted in this view due to crowding · see DMX patch

Stadttheater Fürth · Großes Haus

LIGHT PLOT · PLAN · Großes Haus

HitLight · Stadttheater Fürth

Königstraße 116, 90762, Fürth, Germany

DWG HL · SCALE 1:125 · metric · PRINT AT 100%

Drawn HitLight

Generated from the saved show

SOURCE e6d0bb1f2ee0

SYMBOL LEGEND

26 TYPES · 139 FIXTURES · COLOUR BY TYPE



ETC Source Four 50

Profile Spot · Unverified · TBC ch · category symbol

4 physical · 4 plotted

4 disabled · 0 unplaced



Unverified source fixture ADB PC

Spot Light · Unverified · TBC ch · category symbol

6 physical · 6 plotted

6 disabled · 0 unplaced



Unverified source fixture Altman APZ2515 /2512 legend conflict

Profile Spot · Unverified · TBC ch · category symbol

4 physical · 4 plotted

4 disabled · 0 unplaced



Unverified source fixture Auditorium chandelier /one assembly

Other · Unverified · TBC ch · category symbol

1 physical · 1 plotted

1 disabled · 0 unplaced



Unverified source fixture ETC S4 LED Lustr/Daylight

PAR Light · Unverified · TBC ch · category symbol

12 physical · 12 plotted

12 disabled · 0 unplaced



Unverified source fixture Four-cell1kW flood ramp

Cyc Light · Unverified · TBC ch · category symbol

5 physical · 5 plotted

5 disabled · 0 unplaced



Unverified source fixture Harmoni 1kW22-40

Profile Spot · Unverified · TBC ch · category symbol

2 physical · 2 plotted

2 disabled · 0 unplaced



Unverified source fixture HES SolaFrame1000 HighCRI

Profile Spot · Unverified · TBC ch · category symbol

6 physical · 6 plotted

6 disabled · 0 unplaced

Stadttheater Fürth · Großes Haus

SYMBOL LEGEND · Großes Haus

HitLight · Stadttheater Fürth

Königstraße 116, 90762, Fürth, Germany

DWG HL · METRIC

Drawn HitLight

Generated from the saved show

SOURCE e6d0bb1f2ee0



Unverified source fixture HES SolaWash2000 UltraBright

Moving Head · Unverified · TBC ch · category symbol

2 physical · 2 plotted

2 disabled · 0 unplaced



Unverified source fixture Luciana LS RGBW58W surface

PAR Light · Unverified · TBC ch · category symbol

1 physical · 1 plotted

1 disabled · 0 unplaced



Unverified source fixture Lucifer PC

Spot Light · Unverified · TBC ch · category symbol

2 physical · 2 plotted

2 disabled · 0 unplaced



Unverified source fixture Niethammer Enispot HPS1kW

Profile Spot · Unverified · TBC ch · category symbol

2 physical · 2 plotted

2 disabled · 0 unplaced



Unverified source fixture Niethammer Enizoom HPZ115

Profile Spot · Unverified · TBC ch · category symbol

12 physical · 12 plotted

12 disabled · 0 unplaced



Unverified source fixture Niethammer Enizoom HPZ211

Profile Spot · Unverified · TBC ch · category symbol

12 physical · 12 plotted

12 disabled · 0 unplaced



Unverified source fixture Niethammer Enizoom HPZ215

Profile Spot · Unverified · TBC ch · category symbol

16 physical · 16 plotted

16 disabled · 0 unplaced



Unverified source fixture Niethammer NV1kW flood

PAR Light · Unverified · TBC ch · category symbol

6 physical · 6 plotted

6 disabled · 0 unplaced

Stadttheater Fürth · Großes Haus

SYMBOL LEGEND · Großes Haus

HitLight · Stadttheater Fürth

Königstraße 116, 90762, Fürth, Germany

DWG HL · METRIC

Drawn HitLight

Generated from the saved show

SOURCE e6d0bb1f2ee0

SYMBOL LEGEND · CONTINUED



Unverified source fixture R&V 1.2kW15-32 profile

Profile Spot · Unverified · TBC ch · category symbol

2 physical · 2 plotted
2 disabled · 0 unplaced



Unverified source fixture R&V NV500W flood

PAR Light · Unverified · TBC ch · category symbol

4 physical · 4 plotted
4 disabled · 0 unplaced



Unverified source fixture R&V NV500W followspot

PAR Light · Unverified · TBC ch · category symbol

2 physical · 2 plotted
2 disabled · 0 unplaced



Unverified source fixture R&V PC

Spot Light · Unverified · TBC ch · category symbol

6 physical · 6 plotted
6 disabled · 0 unplaced



Unverified source fixture R&V PC1.2kW /L1200MS symbol

Spot Light · Unverified · TBC ch · category symbol

6 physical · 6 plotted
6 disabled · 0 unplaced



Unverified source fixture Robe ColorSpot1200AT

Profile Spot · Unverified · TBC ch · category symbol

6 physical · 6 plotted
6 disabled · 0 unplaced



Unverified source fixture Robert Juliat1kW16-35 profile

Profile Spot · Unverified · TBC ch · category symbol

2 physical · 2 plotted
2 disabled · 0 unplaced



Unverified source fixture Strand Cadenza2kW profile

Profile Spot · Unverified · TBC ch · category symbol

10 physical · 10 plotted
10 disabled · 0 unplaced

Stadttheater Fürth · Großes Haus

SYMBOL LEGEND · Großes Haus

HitLight · Stadttheater Fürth

Königstraße 116, 90762, Fürth, Germany

DWG HL · METRIC

Drawn HitLight

Generated from the saved show

SOURCE e6d0bb1f2ee0

SYMBOL LEGEND · CONTINUED



Unverified source fixture Strand PC

Spot Light · Unverified · TBC ch · category symbol

6 physical · 6 plotted

6 disabled · 0 unplaced



Unverified source fixture UNISPOT2kW followspot

Spot Light · Unverified · TBC ch · category symbol

2 physical · 2 plotted

2 disabled · 0 unplaced

HitLight

GENERAL NOTES

1. Source-based lighting plan. Confirm the current rig with the venue.
2. PARTIAL: included fixtures are not a full physical-unit census.
3. DMX PATCH WITHHELD: provisional or unchecked addresses are not published.
4. Approximate planning view; not official venue paperwork or output-ready. Original HitLight symbols only; no source pages, OEM meshes, photos or logos. Original files remain private; modes and patch unverified.

HitLight

FIXTURE SCHEDULE

Fixture	Manufacturer / model	Position / mount	Mode / output
VISUAL PLANNING · DMX PATCH WITHHELD			
F001	Unverified source fixture / Harmoni 1kW22-40	PLOTTED	Unverified · Output excluded
F002	Unverified source fixture / Niethammer Enizoom HPZ211	PLOTTED	Unverified · Output excluded
F003	Unverified source fixture / Robe ColorSpot1200AT	PLOTTED	Unverified · Output excluded
F004	Unverified source fixture / Niethammer Enizoom HPZ115	PLOTTED	Unverified · Output excluded
F005	Unverified source fixture / Niethammer Enizoom HPZ115	PLOTTED	Unverified · Output excluded
F006	Unverified source fixture / Niethammer Enizoom HPZ115	PLOTTED	Unverified · Output excluded
F007	Unverified source fixture / Four-cell1kW flood ramp	PLOTTED	Unverified · Output excluded
F008	Unverified source fixture / R&V NV500W followspot	PLOTTED	Unverified · Output excluded
F009	Unverified source fixture / Strand Cadenza2kW profile	PLOTTED	Unverified · Output excluded
F010	Unverified source fixture / Niethammer NV1kW flood	PLOTTED	Unverified · Output excluded
F011	Unverified source fixture / HES SolaFrame1000 HighCRI	PLOTTED	Unverified · Output excluded
F012	Unverified source fixture / Robe ColorSpot1200AT	PLOTTED	Unverified · Output excluded
F013	Unverified source fixture / R&V NV500W flood	PLOTTED	Unverified · Output excluded
F014	Unverified source fixture / Robert Juliat1kW16-35 profile	PLOTTED	Unverified · Output excluded
F015	Unverified source fixture / Strand Cadenza2kW profile	PLOTTED	Unverified · Output excluded
F016	Unverified source fixture / Robe ColorSpot1200AT	PLOTTED	Unverified · Output excluded
F017	Unverified source fixture / Lucifer PC	PLOTTED	Unverified · Output excluded
F018	Unverified source fixture / Niethammer Enizoom HPZ215	PLOTTED	Unverified · Output excluded
F019	Unverified source fixture / R&V PC1.2kW /L1200MS symbol	PLOTTED	Unverified · Output excluded
F020	Unverified source fixture / Four-cell1kW flood ramp	PLOTTED	Unverified · Output excluded

Planning reference only. Confirm installed modes and patch with the venue.

Stadttheater Fürth · Großes Haus

FIXTURE SCHEDULE · Großes Haus

HitLight · Stadttheater Fürth

Königstraße 116, 90762, Fürth, Germany

DWG HL · METRIC

Drawn HitLight

Generated from the saved show

SOURCE e6d0bb1f2ee0

Fixture	Manufacturer / model	Position / mount	Mode / output
VISUAL PLANNING · DMX PATCH WITHHELD			
F021	Unverified source fixture / Robe ColorSpot1200AT	PLOTTED	Unverified · Output excluded
F022	Unverified source fixture / Niethammer Enizoom HPZ211	PLOTTED	Unverified · Output excluded
F023	Unverified source fixture / ETC S4 LED Lustr/Daylight	PLOTTED	Unverified · Output excluded
F024	Unverified source fixture / Niethammer Enizoom HPZ211	PLOTTED	Unverified · Output excluded
F025	Unverified source fixture / HES SolaWash2000 UltraBright	PLOTTED	Unverified · Output excluded
F026	Unverified source fixture / HES SolaFrame1000 HighCRI	PLOTTED	Unverified · Output excluded
F027	Unverified source fixture / Four-cell1kW flood ramp	PLOTTED	Unverified · Output excluded
F028	Unverified source fixture / UNISPOT2kW followspot	PLOTTED	Unverified · Output excluded
F029	Unverified source fixture / UNISPOT2kW followspot	PLOTTED	Unverified · Output excluded
F030	Unverified source fixture / Niethammer Enizoom HPZ215	PLOTTED	Unverified · Output excluded
F031	Unverified source fixture / Strand Cadenza2kW profile	PLOTTED	Unverified · Output excluded
F032	Unverified source fixture / R&V NV500W followspot	PLOTTED	Unverified · Output excluded
F033	Unverified source fixture / Niethammer NV1kW flood	PLOTTED	Unverified · Output excluded
F034	Unverified source fixture / Robe ColorSpot1200AT	PLOTTED	Unverified · Output excluded
F035	Unverified source fixture / R&V PC1.2kW /L1200MS symbol	PLOTTED	Unverified · Output excluded
F036	Unverified source fixture / Strand PC	PLOTTED	Unverified · Output excluded
F037	Unverified source fixture / Niethammer Enispot HPS1kW	PLOTTED	Unverified · Output excluded
F038	Unverified source fixture / Niethammer Enizoom HPZ115	PLOTTED	Unverified · Output excluded
F039	Unverified source fixture / R&V 1.2kW15-32 profile	PLOTTED	Unverified · Output excluded
F040	Unverified source fixture / ETC S4 LED Lustr/Daylight	PLOTTED	Unverified · Output excluded

Planning reference only. Confirm installed modes and patch with the venue.

Stadttheater Fürth · Großes Haus

FIXTURE SCHEDULE · Großes Haus

HitLight · Stadttheater Fürth

Königstraße 116, 90762, Fürth, Germany

DWG HL · METRIC

Drawn HitLight

Generated from the saved show

SOURCE e6d0bb1f2ee0

Fixture	Manufacturer / model	Position / mount	Mode / output
VISUAL PLANNING · DMX PATCH WITHHELD			
F041	Unverified source fixture / ADB PC	PLOTTED	Unverified · Output excluded
F042	Unverified source fixture / ETC S4 LED Lustr/Daylight	PLOTTED	Unverified · Output excluded
F043	Unverified source fixture / Niethammer Enizoom HPZ215	PLOTTED	Unverified · Output excluded
F044	Unverified source fixture / R&V PC	PLOTTED	Unverified · Output excluded
F045	Unverified source fixture / R&V PC1.2kW /L1200MS symbol	PLOTTED	Unverified · Output excluded
F046	Unverified source fixture / R&V PC	PLOTTED	Unverified · Output excluded
F047	Unverified source fixture / ADB PC	PLOTTED	Unverified · Output excluded
F048	Unverified source fixture / ADB PC	PLOTTED	Unverified · Output excluded
F049	Unverified source fixture / Niethammer NV1kW flood	PLOTTED	Unverified · Output excluded
F050	Unverified source fixture / Niethammer Enizoom HPZ215	PLOTTED	Unverified · Output excluded
F051	Unverified source fixture / Strand Cadenza2kW profile	PLOTTED	Unverified · Output excluded
F052	Unverified source fixture / Altman APZ2515 /2512 legend conflict	PLOTTED	Unverified · Output excluded
F053	Unverified source fixture / Niethammer Enizoom HPZ215	PLOTTED	Unverified · Output excluded
F054	Unverified source fixture / Strand Cadenza2kW profile	PLOTTED	Unverified · Output excluded
F055	Unverified source fixture / Niethammer Enizoom HPZ115	PLOTTED	Unverified · Output excluded
F056	Unverified source fixture / Niethammer Enizoom HPZ211	PLOTTED	Unverified · Output excluded
F057	Unverified source fixture / Strand Cadenza2kW profile	PLOTTED	Unverified · Output excluded
F058	Unverified source fixture / Strand PC	PLOTTED	Unverified · Output excluded
F059	ETC / Source Four 50	PLOTTED	Unverified · Output excluded
F060	Unverified source fixture / Strand Cadenza2kW profile	PLOTTED	Unverified · Output excluded

Planning reference only. Confirm installed modes and patch with the venue.

Stadttheater Fürth · Großes Haus

FIXTURE SCHEDULE · Großes Haus

HitLight · Stadttheater Fürth

Königstraße 116, 90762, Fürth, Germany

DWG HL · METRIC

Drawn HitLight

Generated from the saved show

SOURCE e6d0bb1f2ee0

FIXTURE SCHEDULE · CONTINUED

Fixture	Manufacturer / model	Position / mount	Mode / output
VISUAL PLANNING · DMX PATCH WITHHELD			
F061	Unverified source fixture / R&V PC	PLOTTED	Unverified · Output excluded
F062	Unverified source fixture / ETC S4 LED Lustr/Daylight	PLOTTED	Unverified · Output excluded
F063	Unverified source fixture / R&V PC1.2kW /L1200MS symbol	PLOTTED	Unverified · Output excluded
F064	Unverified source fixture / R&V PC	PLOTTED	Unverified · Output excluded
F065	Unverified source fixture / Niethammer NV1kW flood	PLOTTED	Unverified · Output excluded
F066	Unverified source fixture / Niethammer Enizoom HPZ215	PLOTTED	Unverified · Output excluded
F067	Unverified source fixture / Niethammer Enizoom HPZ115	PLOTTED	Unverified · Output excluded
F068	Unverified source fixture / Altman APZ2515 /2512 legend conflict	PLOTTED	Unverified · Output excluded
F069	Unverified source fixture / Luciana LS RGBW58W surface	PLOTTED	Unverified · Output excluded
F070	Unverified source fixture / R&V NV500W flood	PLOTTED	Unverified · Output excluded
F071	ETC / Source Four 50	PLOTTED	Unverified · Output excluded
F072	Unverified source fixture / HES SolaFrame1000 HighCRI	PLOTTED	Unverified · Output excluded
F073	ETC / Source Four 50	PLOTTED	Unverified · Output excluded
F074	Unverified source fixture / Niethammer Enizoom HPZ211	PLOTTED	Unverified · Output excluded
F075	Unverified source fixture / Niethammer Enizoom HPZ215	PLOTTED	Unverified · Output excluded
F076	Unverified source fixture / R&V 1.2kW15-32 profile	PLOTTED	Unverified · Output excluded
F077	Unverified source fixture / Niethammer Enizoom HPZ215	PLOTTED	Unverified · Output excluded
F078	Unverified source fixture / ETC S4 LED Lustr/Daylight	PLOTTED	Unverified · Output excluded
F079	Unverified source fixture / R&V PC	PLOTTED	Unverified · Output excluded
F080	Unverified source fixture / ETC S4 LED Lustr/Daylight	PLOTTED	Unverified · Output excluded

Planning reference only. Confirm installed modes and patch with the venue.

Stadttheater Fürth · Großes Haus

FIXTURE SCHEDULE · Großes Haus

HitLight · Stadttheater Fürth

Königstraße 116, 90762, Fürth, Germany

DWG HL · METRIC

Drawn HitLight

Generated from the saved show

SOURCE e6d0bb1f2ee0

FIXTURE SCHEDULE · CONTINUED

Fixture	Manufacturer / model	Position / mount	Mode / output
VISUAL PLANNING · DMX PATCH WITHHELD			
F081	Unverified source fixture / Niethammer Enizoom HPZ211	PLOTTED	Unverified · Output excluded
F082	Unverified source fixture / R&V NV500W flood	PLOTTED	Unverified · Output excluded
F083	Unverified source fixture / Robe ColorSpot1200AT	PLOTTED	Unverified · Output excluded
F084	Unverified source fixture / Niethammer Enizoom HPZ211	PLOTTED	Unverified · Output excluded
F085	Unverified source fixture / Robert Juliat1kW16-35 profile	PLOTTED	Unverified · Output excluded
F086	Unverified source fixture / ADB PC	PLOTTED	Unverified · Output excluded
F087	Unverified source fixture / Altman APZ2515 /2512 legend conflict	PLOTTED	Unverified · Output excluded
F088	Unverified source fixture / Strand PC	PLOTTED	Unverified · Output excluded
F089	Unverified source fixture / Niethammer NV1kW flood	PLOTTED	Unverified · Output excluded
F090	Unverified source fixture / Four-cell1kW flood ramp	PLOTTED	Unverified · Output excluded
F091	Unverified source fixture / Niethammer Enizoom HPZ215	PLOTTED	Unverified · Output excluded
F092	Unverified source fixture / HES SolaFrame1000 HighCRI	PLOTTED	Unverified · Output excluded
F093	Unverified source fixture / ADB PC	PLOTTED	Unverified · Output excluded
F094	Unverified source fixture / R&V PC1.2kW /L1200MS symbol	PLOTTED	Unverified · Output excluded
F095	Unverified source fixture / Niethammer Enizoom HPZ215	PLOTTED	Unverified · Output excluded
F096	Unverified source fixture / Strand PC	PLOTTED	Unverified · Output excluded
F097	Unverified source fixture / R&V PC1.2kW /L1200MS symbol	PLOTTED	Unverified · Output excluded
F098	Unverified source fixture / Strand PC	PLOTTED	Unverified · Output excluded
F099	Unverified source fixture / Niethammer Enizoom HPZ211	PLOTTED	Unverified · Output excluded
F100	Unverified source fixture / ETC S4 LED Lustr/Daylight	PLOTTED	Unverified · Output excluded

Planning reference only. Confirm installed modes and patch with the venue.

Stadttheater Fürth · Großes Haus

FIXTURE SCHEDULE · Großes Haus

HitLight · Stadttheater Fürth

Königstraße 116, 90762, Fürth, Germany

DWG HL · METRIC

Drawn HitLight

Generated from the saved show

SOURCE e6d0bb1f2ee0

FIXTURE SCHEDULE · CONTINUED

Fixture	Manufacturer / model	Position / mount	Mode / output
VISUAL PLANNING · DMX PATCH WITHHELD			
F101	Unverified source fixture / Strand Cadenza2kW profile	PLOTTED	Unverified · Output excluded
F102	Unverified source fixture / ADB PC	PLOTTED	Unverified · Output excluded
F103	Unverified source fixture / Niethammer Enispot HPS1kW	PLOTTED	Unverified · Output excluded
F104	Unverified source fixture / Niethammer Enizoom HPZ215	PLOTTED	Unverified · Output excluded
F105	Unverified source fixture / Niethammer Enizoom HPZ215	PLOTTED	Unverified · Output excluded
F106	Unverified source fixture / ETC S4 LED Lustr/Daylight	PLOTTED	Unverified · Output excluded
F107	Unverified source fixture / Harmoni 1kW22-40	PLOTTED	Unverified · Output excluded
F108	Unverified source fixture / ETC S4 LED Lustr/Daylight	PLOTTED	Unverified · Output excluded
F109	Unverified source fixture / Niethammer Enizoom HPZ115	PLOTTED	Unverified · Output excluded
F110	Unverified source fixture / Niethammer Enizoom HPZ115	PLOTTED	Unverified · Output excluded
F111	ETC / Source Four 50	PLOTTED	Unverified · Output excluded
F112	Unverified source fixture / ETC S4 LED Lustr/Daylight	PLOTTED	Unverified · Output excluded
F113	Unverified source fixture / Strand Cadenza2kW profile	PLOTTED	Unverified · Output excluded
F114	Unverified source fixture / ETC S4 LED Lustr/Daylight	PLOTTED	Unverified · Output excluded
F115	Unverified source fixture / Niethammer Enizoom HPZ215	PLOTTED	Unverified · Output excluded
F116	Unverified source fixture / Four-cell1kW flood ramp	PLOTTED	Unverified · Output excluded
F117	Unverified source fixture / Niethammer NV1kW flood	PLOTTED	Unverified · Output excluded
F118	Unverified source fixture / Niethammer Enizoom HPZ115	PLOTTED	Unverified · Output excluded
F119	Unverified source fixture / HES SolaFrame1000 HighCRI	PLOTTED	Unverified · Output excluded
F120	Unverified source fixture / Altman APZ2515 /2512 legend conflict	PLOTTED	Unverified · Output excluded

Planning reference only. Confirm installed modes and patch with the venue.

Stadttheater Fürth · Großes Haus

FIXTURE SCHEDULE · Großes Haus

HitLight · Stadttheater Fürth

Königstraße 116, 90762, Fürth, Germany

DWG HL · METRIC

Drawn HitLight

Generated from the saved show

SOURCE e6d0bb1f2ee0

FIXTURE SCHEDULE · CONTINUED

Fixture	Manufacturer / model	Position / mount	Mode / output
VISUAL PLANNING · DMX PATCH WITHHELD			
F121	Unverified source fixture / Niethammer Enizoom HPZ211	PLOTTED	Unverified · Output excluded
F122	Unverified source fixture / ETC S4 LED Lustr/Daylight	PLOTTED	Unverified · Output excluded
F123	Unverified source fixture / R&V NV500W flood	PLOTTED	Unverified · Output excluded
F124	Unverified source fixture / Niethammer Enizoom HPZ211	PLOTTED	Unverified · Output excluded
F125	Unverified source fixture / Niethammer Enizoom HPZ215	PLOTTED	Unverified · Output excluded
F126	Unverified source fixture / Niethammer Enizoom HPZ215	PLOTTED	Unverified · Output excluded
F127	Unverified source fixture / Niethammer Enizoom HPZ215	PLOTTED	Unverified · Output excluded
F128	Unverified source fixture / HES SolaWash2000 UltraBright	PLOTTED	Unverified · Output excluded
F129	Unverified source fixture / Strand PC	PLOTTED	Unverified · Output excluded
F130	Unverified source fixture / Strand Cadenza2kW profile	PLOTTED	Unverified · Output excluded
F131	Unverified source fixture / Niethammer Enizoom HPZ115	PLOTTED	Unverified · Output excluded
F132	Unverified source fixture / Lucifer PC	PLOTTED	Unverified · Output excluded
F133	Unverified source fixture / R&V PC	PLOTTED	Unverified · Output excluded
F134	Unverified source fixture / Niethammer Enizoom HPZ211	PLOTTED	Unverified · Output excluded
F135	Unverified source fixture / Niethammer Enizoom HPZ115	PLOTTED	Unverified · Output excluded
F136	Unverified source fixture / Niethammer Enizoom HPZ115	PLOTTED	Unverified · Output excluded
F137	Unverified source fixture / Niethammer Enizoom HPZ211	PLOTTED	Unverified · Output excluded
F138	Unverified source fixture / HES SolaFrame1000 HighCRI	PLOTTED	Unverified · Output excluded
F139	Unverified source fixture / Auditorium chandelier /one assembly	PLOTTED	Unverified · Output excluded

Planning reference only. Confirm installed modes and patch with the venue.

Stadttheater Fürth · Großes Haus

FIXTURE SCHEDULE · Großes Haus

HitLight · Stadttheater Fürth

Königstraße 116, 90762, Fürth, Germany

DWG HL · METRIC

Drawn HitLight

Generated from the saved show

SOURCE e6d0bb1f2ee0

VALIDATION APPENDIX

WARNING · PATCH_WITHHELD

DMX patch facts are withheld pending source verification. This planning document cannot be used for hardware output.

Objects: — · Remediation: review the source facts and regenerate.

ERROR · STAGE_DIMENSIONS_UNCONFIRMED

Confirm the stage dimensions before producing a final technical document.

Objects: Großes Haus · Remediation: review the source facts and regenerate.

WARNING · MODE_UNVERIFIED

DMX modes are unverified; output remains excluded.

Objects: F001–F139 · Remediation: review the source facts and regenerate.

WARNING · FIXTURE_DISABLED

Fixtures are disabled for this visual planning reconstruction.

Objects: F001–F139 · Remediation: review the source facts and regenerate.

WARNING · TITLE_METADATA_INCOMPLETE

Some professional title-block metadata is missing; the document will show an em dash.

Objects: 6b4e34261d57aa800848dcc2 · Remediation: review the source facts and regenerate.

HitLight

VENUE & DRAWING SOURCES

Stadttheater Fürth

Großes Haus · Published house plot

Königstraße 116, 90762, Fürth, DE

https://www.stadttheater.de/

Sources checked 2026-11-04

Generated by HitLight from the reviewed partial Stadttheater Fürth reconstruction. Venue sources are cited as facts; their original artwork remains private.

Symbols: HitLight-owned category artwork. No manufacturer model geometry or original source pages included.

Fixture positions follow the venue’s published lighting plot; the currently installed rig is not verified.

Fixture heights are approximate; trim heights may differ from the drawing.

139 records display 130 approximate public catalogue housings or labelled donors and 9 visual fallbacks. 12 display references use newly authored generic flood/PAR class housings. These do not identify installed products or verify wattage, optics, native DMX, dimming, rigging or hardware. Original source, geometry, mode, patch and output-exclusion qualifications remain.

139 records display 130 approximate public catalogue housings or labelled donors and 9 visual fallbacks. 5 display references use newly authored approximate generic four-cell cyc housings. These preserve one aggregate virtual intensity/aperture; no exact installed identity, independent cells, calibrated optics or hardware acceptance is claimed. Original source, geometry, mode, patch and output-exclusion qualifications remain.

Approximate planning view; not official venue paperwork or output-ready. Original HitLight symbols only; no source pages, OEM meshes, photos or logos. Original files remain private; modes and patch unverified.

Venue discovery/identity evidence; see local packet for uncertainties.: https://www.buehnenverein.de/de/api/organizations/?page=13 · checked 2026-10-19

Physical venue/city qualification evidence: https://www.stadttheater.de/ · checked 2026-10-19

Physical venue/city qualification evidence: https://www.stadttheater.de/menschen-haus/bretterbericht/artikel · checked 2026-10-19

Own Stadttheater Fürth physical house/contact/seating or qualified publication rights source: https://www.stadttheater.de/ · checked 2026-10-21

Own Stadttheater Fürth physical house/contact/seating or qualified publication rights source: https://www.stadttheater.de/service/saalplaene · checked 2026-10-21

Own Stadttheater Fürth physical house/contact/seating or qualified publication rights source: https://www.stadttheater.de/service/kontakt · checked 2026-10-21

Own Stadttheater Fürth physical house/contact/seating or qualified publication rights source: https://www.stadttheater.de/impressum · checked 2026-10-21

Fixture plot original; visually inspected page(s) 1. Freshness and reuse rights unconfirmed.: https://www.stadttheater.de/stf/resource.nsf/imgref/Download_Lichtplan.pdf/%24FILE/Lichtplan.pdf · checked 2026-11-03

Published capacity 730 for Großes Haus.: https://ratsinfo.fuerth.de/bi/getfile.asp?id=4310879&type=do · checked 2026-11-03

Manufacturer reference, not venue-hang evidence: Official SolaWash2000 manufacturer datasheet RevF April2021; reference only, not currentvenue hang proof.: https://www.etcconnect.com/WorkArea/DownloadAsset.aspx?id=10737503732 · checked 2026-11-04

Manufacturer reference, not venue-hang evidence: Official manufacturer DMX channel map RevC

VENUE & DRAWING SOURCES

July2024; later reference, not proof of2020 source firmware.:
https://www.etcconnect.com/WorkArea/DownloadAsset.aspx?id=10737507641 · checked 2026-11-04

Public venue page: https://www.hitlight.app/venues/germany/stadttheater-furth-6b4e3426

HitLight