
UPSTAGE

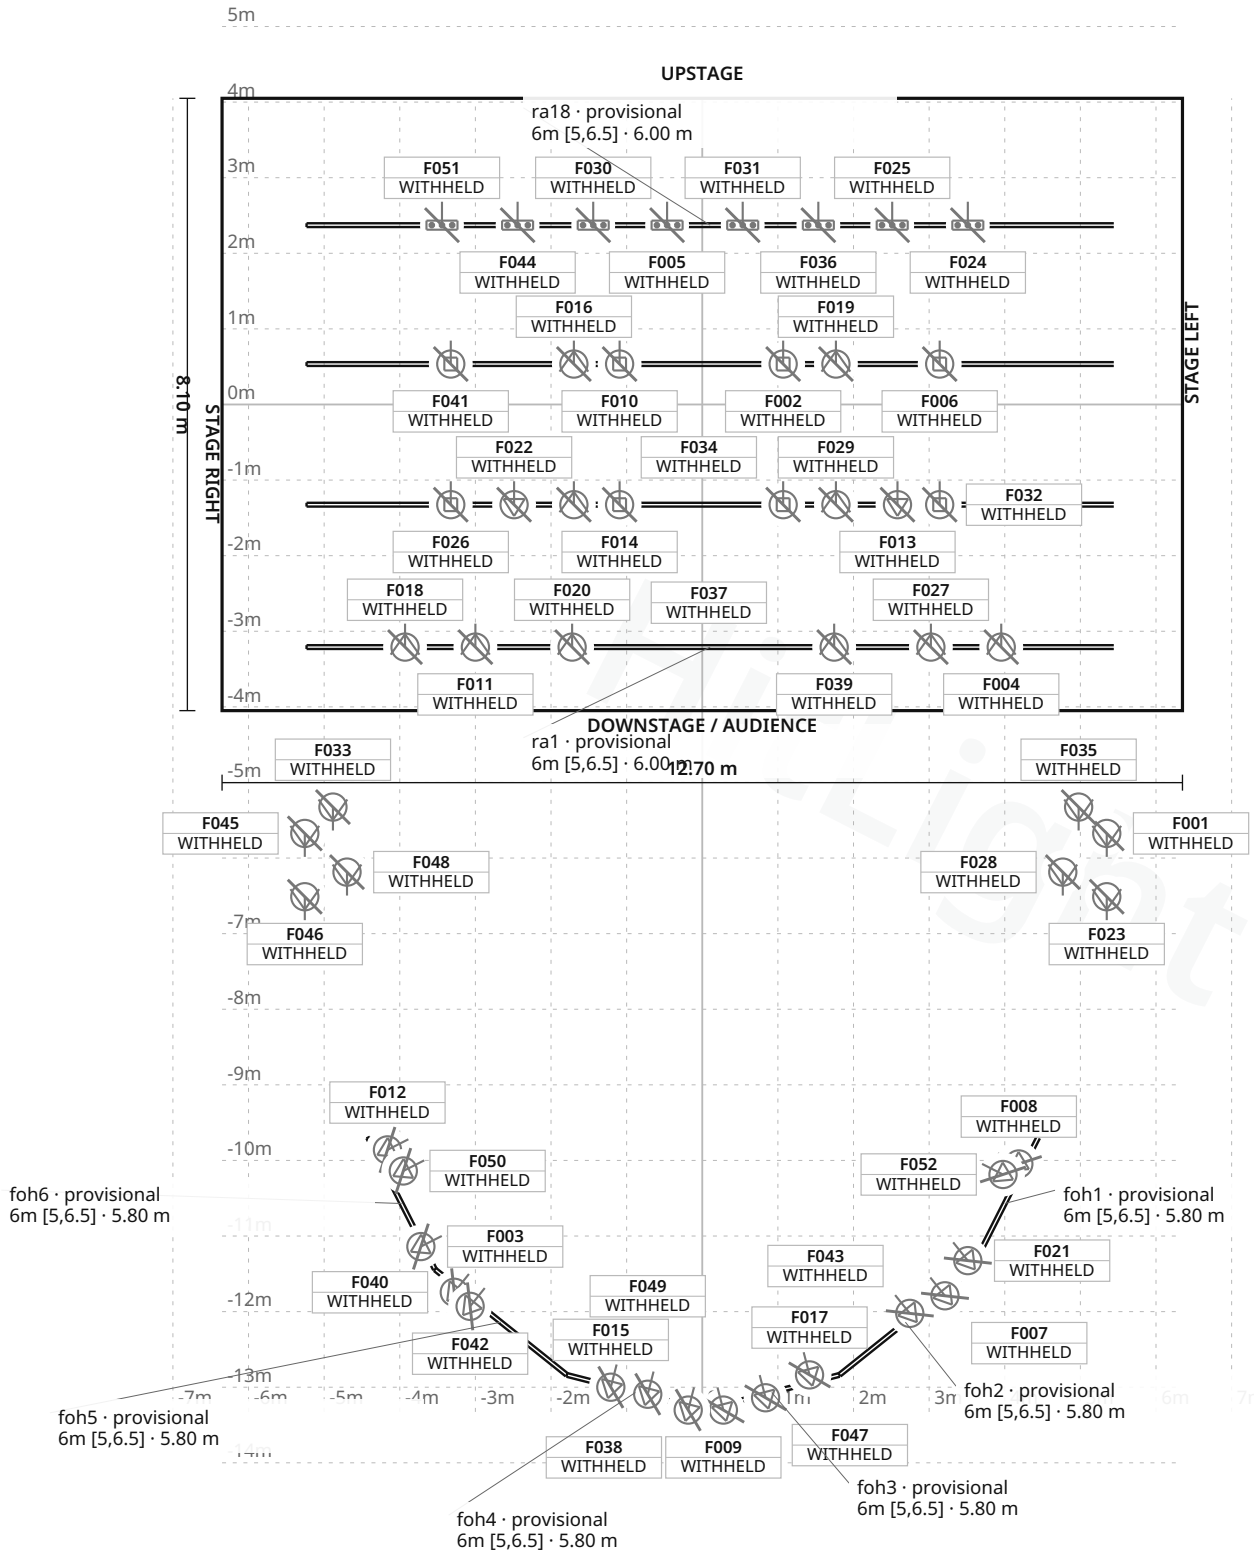

FIXTURE LEGEND

ETC LED Fresnel
— exact model
unknown · source
Hloge-ETC1
Spot Light · 1×

ETC LED Fresnel
— exact model
unknown · source
Hloge-ETC2
Spot Light · 1×

ETC LED Fresnel
— exact model
unknown · source
Rå1-1
Spot Light · 1×

ETC LED Fresnel
— exact model
unknown · source
Rå1-2
Spot Light · 1×

ETC LED Fresnel
— exact model
unknown · source
Rå1-3
Spot Light · 1×

ETC LED Fresnel
— exact model
unknown · source
Rå1-4
Spot Light · 1×

ETC LED Fresnel
— exact model
unknown · source
Rå1-5
Spot Light · 1×

ETC LED Fresnel
— exact model
unknown · source
Rå1-6
Spot Light · 1×

ETC LED Fresnel
— exact model
unknown · source
Vloge-ETC1
Spot Light · 1×

ETC LED Fresnel
— exact model
unknown · source
Vloge-ETC2
Spot Light · 1×

ETC LED profile
— exact model
unknown · source
FOH-E1
Profile Spot · 1×

ETC LED profile
— exact model
unknown · source
FOH-E2
Profile Spot · 1×

ETC LED profile
— exact model
unknown · source
FOH-E3
Profile Spot · 1×

ETC LED profile
— exact model
unknown · source
FOH-E4
Profile Spot · 1×

ETC LED profile
— exact model
unknown · source
FOH-E5
Profile Spot · 1×

ETC LED profile
— exact model
unknown · source
FOH-E6
Profile Spot · 1×

JB Lighting LED
washer — model
unknown · source
Rå7-1
Moving Head · 1×

JB Lighting LED
washer — model
unknown · source
Rå7-2
Moving Head · 1×

JB Lighting LED
washer — model
unknown · source
Rå7-3
Moving Head · 1×

+33 types on legend sheet

Stage 12.70 m W × 8.10 m D · Grid 1 m

Kulturhuset Vänersborg · Teatern

LIGHT PLOT · PLAN · Teatern

HitLight · Kulturhuset Vänersborg
Kungsgatan 15, 46221, Vänersborg, Sweden

DWG HL · SCALE 1:100 · metric · PRINT AT 100%
Drawn HitLight
Generated from the saved show
SOURCE e656151d0325

SYMBOL LEGEND

52 TYPES · 52 FIXTURES · COLOUR BY TYPE

Unverified source fixture ETC LED Fresnel — exact model unknown · source Hloge-ETC1 Spot Light · Unverified · TBC ch · category symbol	**1 physical · 1 plotted** 1 disabled · 0 unplaced
Unverified source fixture ETC LED Fresnel — exact model unknown · source Hloge-ETC2 Spot Light · Unverified · TBC ch · category symbol	**1 physical · 1 plotted** 1 disabled · 0 unplaced
Unverified source fixture ETC LED Fresnel — exact model unknown · source Rå1-1 Spot Light · Unverified · TBC ch · category symbol	**1 physical · 1 plotted** 1 disabled · 0 unplaced
Unverified source fixture ETC LED Fresnel — exact model unknown · source Rå1-2 Spot Light · Unverified · TBC ch · category symbol	**1 physical · 1 plotted** 1 disabled · 0 unplaced
Unverified source fixture ETC LED Fresnel — exact model unknown · source Rå1-3 Spot Light · Unverified · TBC ch · category symbol	**1 physical · 1 plotted** 1 disabled · 0 unplaced
Unverified source fixture ETC LED Fresnel — exact model unknown · source Rå1-4 Spot Light · Unverified · TBC ch · category symbol	**1 physical · 1 plotted** 1 disabled · 0 unplaced
Unverified source fixture ETC LED Fresnel — exact model unknown · source Rå1-5 Spot Light · Unverified · TBC ch · category symbol	**1 physical · 1 plotted** 1 disabled · 0 unplaced
Unverified source fixture ETC LED Fresnel — exact model unknown · source Rå1-6 Spot Light · Unverified · TBC ch · category symbol	**1 physical · 1 plotted** 1 disabled · 0 unplaced

Kulturhuset Vänersborg · Teatern

SYMBOL LEGEND · Teatern

HitLight · Kulturhuset Vänersborg

Kungsgatan 15, 46221, Vänersborg, Sweden

DWG HL · METRIC

Drawn HitLight

Generated from the saved show

SOURCE e656151d0325

SYMBOL LEGEND · CONTINUED



Unverified source fixture ETC LED Fresnel — exact model unknown · source Vloge-ETC1

Spot Light · Unverified · TBC ch · category symbol

1 physical · 1 plotted

1 disabled · 0 unplaced



Unverified source fixture ETC LED Fresnel — exact model unknown · source Vloge-ETC2

Spot Light · Unverified · TBC ch · category symbol

1 physical · 1 plotted

1 disabled · 0 unplaced



Unverified source fixture ETC LED profile — exact model unknown · source FOH-E1

Profile Spot · Unverified · TBC ch · category symbol

1 physical · 1 plotted

1 disabled · 0 unplaced



Unverified source fixture ETC LED profile — exact model unknown · source FOH-E2

Profile Spot · Unverified · TBC ch · category symbol

1 physical · 1 plotted

1 disabled · 0 unplaced



Unverified source fixture ETC LED profile — exact model unknown · source FOH-E3

Profile Spot · Unverified · TBC ch · category symbol

1 physical · 1 plotted

1 disabled · 0 unplaced



Unverified source fixture ETC LED profile — exact model unknown · source FOH-E4

Profile Spot · Unverified · TBC ch · category symbol

1 physical · 1 plotted

1 disabled · 0 unplaced



Unverified source fixture ETC LED profile — exact model unknown · source FOH-E5

Profile Spot · Unverified · TBC ch · category symbol

1 physical · 1 plotted

1 disabled · 0 unplaced



Unverified source fixture ETC LED profile — exact model unknown · source FOH-E6

Profile Spot · Unverified · TBC ch · category symbol

1 physical · 1 plotted

1 disabled · 0 unplaced

Kulturhuset Vänersborg · Teatern

SYMBOL LEGEND · Teatern

HitLight · Kulturhuset Vänersborg

Kungsgatan 15, 46221, Vänersborg, Sweden

DWG HL · METRIC

Drawn HitLight

Generated from the saved show

SOURCE e656151d0325

Unverified source fixture JB Lighting LED washer — model unknown · source Rå7-1 Moving Head · Unverified · TBC ch · category symbol	**1 physical · 1 plotted** 1 disabled · 0 unplaced
Unverified source fixture JB Lighting LED washer — model unknown · source Rå7-2 Moving Head · Unverified · TBC ch · category symbol	**1 physical · 1 plotted** 1 disabled · 0 unplaced
Unverified source fixture JB Lighting LED washer — model unknown · source Rå7-3 Moving Head · Unverified · TBC ch · category symbol	**1 physical · 1 plotted** 1 disabled · 0 unplaced
Unverified source fixture JB Lighting LED washer — model unknown · source Rå7-4 Moving Head · Unverified · TBC ch · category symbol	**1 physical · 1 plotted** 1 disabled · 0 unplaced
Unverified source fixture JB Lighting LED washer — model unknown · source Rå12-1 Moving Head · Unverified · TBC ch · category symbol	**1 physical · 1 plotted** 1 disabled · 0 unplaced
Unverified source fixture JB Lighting LED washer — model unknown · source Rå12-2 Moving Head · Unverified · TBC ch · category symbol	**1 physical · 1 plotted** 1 disabled · 0 unplaced
Unverified source fixture JB Lighting LED washer — model unknown · source Rå12-3 Moving Head · Unverified · TBC ch · category symbol	**1 physical · 1 plotted** 1 disabled · 0 unplaced
Unverified source fixture JB Lighting LED washer — model unknown · source Rå12-4 Moving Head · Unverified · TBC ch · category symbol	**1 physical · 1 plotted** 1 disabled · 0 unplaced

Kulturhuset Vänersborg · Teatern

SYMBOL LEGEND · Teatern

HitLight · Kulturhuset Vänersborg

Kungsgatan 15, 46221, Vänersborg, Sweden

DWG HL · METRIC

Drawn HitLight

Generated from the saved show

SOURCE e656151d0325

Unverified source fixture JB Lighting moving profile — model unknown · source FOH-bottom
Profile Spot · Unverified · TBC ch · category symbol
1 physical · 1 plotted
1 disabled · 0 unplaced

Unverified source fixture JB Lighting moving profile — model unknown · source FOH-top
Profile Spot · Unverified · TBC ch · category symbol
1 physical · 1 plotted
1 disabled · 0 unplaced

Unverified source fixture JB Lighting moving profile — model unknown · source Rå7-bottom
Profile Spot · Unverified · TBC ch · category symbol
1 physical · 1 plotted
1 disabled · 0 unplaced

Unverified source fixture JB Lighting moving profile — model unknown · source Rå7-top
Profile Spot · Unverified · TBC ch · category symbol
1 physical · 1 plotted
1 disabled · 0 unplaced

Unverified source fixture Niethammer profile — model/optic unknown · source FOH-N1
Profile Spot · Unverified · TBC ch · category symbol
1 physical · 1 plotted
1 disabled · 0 unplaced

Unverified source fixture Niethammer profile — model/optic unknown · source FOH-N2
Profile Spot · Unverified · TBC ch · category symbol
1 physical · 1 plotted
1 disabled · 0 unplaced

Unverified source fixture Niethammer profile — model/optic unknown · source FOH-N3
Profile Spot · Unverified · TBC ch · category symbol
1 physical · 1 plotted
1 disabled · 0 unplaced

Unverified source fixture Niethammer profile — model/optic unknown · source FOH-N4
Profile Spot · Unverified · TBC ch · category symbol
1 physical · 1 plotted
1 disabled · 0 unplaced

Kulturhuset Vänersborg · Teatern

SYMBOL LEGEND · Teatern

HitLight · Kulturhuset Vänersborg

Kungsgatan 15, 46221, Vänersborg, Sweden

DWG HL · METRIC

Drawn HitLight

Generated from the saved show

SOURCE e656151d0325

	**Unverified source fixture Niethammer profile — model/optic unknown · source FOH-N5** Profile Spot · Unverified · TBC ch · category symbol	**1 physical · 1 plotted** 1 disabled · 0 unplaced
	**Unverified source fixture Niethammer profile — model/optic unknown · source FOH-N6** Profile Spot · Unverified · TBC ch · category symbol	**1 physical · 1 plotted** 1 disabled · 0 unplaced
	**Unverified source fixture Niethammer profile — model/optic unknown · source FOH-N7** Profile Spot · Unverified · TBC ch · category symbol	**1 physical · 1 plotted** 1 disabled · 0 unplaced
	**Unverified source fixture Niethammer profile — model/optic unknown · source FOH-N8** Profile Spot · Unverified · TBC ch · category symbol	**1 physical · 1 plotted** 1 disabled · 0 unplaced
	**Unverified source fixture Unknown halogen PC/Fresnel — includes plotted rehearsal/worklight · source Hloge-1** Spot Light · Unverified · TBC ch · category symbol	**1 physical · 1 plotted** 1 disabled · 0 unplaced
	**Unverified source fixture Unknown halogen PC/Fresnel — includes plotted rehearsal/worklight · source Hloge-2** Spot Light · Unverified · TBC ch · category symbol	**1 physical · 1 plotted** 1 disabled · 0 unplaced
	**Unverified source fixture Unknown halogen PC/Fresnel — includes plotted rehearsal/worklight · source Rå7-work1** Spot Light · Unverified · TBC ch · category symbol	**1 physical · 1 plotted** 1 disabled · 0 unplaced
	**Unverified source fixture Unknown halogen PC/Fresnel — includes plotted rehearsal/worklight · source Rå7-work2** Spot Light · Unverified · TBC ch · category symbol	**1 physical · 1 plotted** 1 disabled · 0 unplaced

Kulturhuset Vänersborg · Teatern

SYMBOL LEGEND · Teatern

HitLight · Kulturhuset Vänersborg

Kungsgatan 15, 46221, Vänersborg, Sweden

DWG HL · METRIC

Drawn HitLight

Generated from the saved show

SOURCE e656151d0325



Unverified source fixture Unknown halogen PC/Fresnel — includes plotted rehearsal/worklight · source Rå12-work1

Spot Light · Unverified · TBC ch · category symbol

1 physical · 1 plotted

1 disabled · 0 unplaced



Unverified source fixture Unknown halogen PC/Fresnel — includes plotted rehearsal/worklight · source Rå12-work2

Spot Light · Unverified · TBC ch · category symbol

1 physical · 1 plotted

1 disabled · 0 unplaced



Unverified source fixture Unknown halogen PC/Fresnel — includes plotted rehearsal/worklight · source Vloge-1

Spot Light · Unverified · TBC ch · category symbol

1 physical · 1 plotted

1 disabled · 0 unplaced



Unverified source fixture Unknown halogen PC/Fresnel — includes plotted rehearsal/worklight · source Vloge-2

Spot Light · Unverified · TBC ch · category symbol

1 physical · 1 plotted

1 disabled · 0 unplaced



Unverified source fixture Unknown LED backdrop wallwasher · source Rå18-1

LED Bar · Unverified · TBC ch · category symbol

1 physical · 1 plotted

1 disabled · 0 unplaced



Unverified source fixture Unknown LED backdrop wallwasher · source Rå18-2

LED Bar · Unverified · TBC ch · category symbol

1 physical · 1 plotted

1 disabled · 0 unplaced



Unverified source fixture Unknown LED backdrop wallwasher · source Rå18-3

LED Bar · Unverified · TBC ch · category symbol

1 physical · 1 plotted

1 disabled · 0 unplaced



Unverified source fixture Unknown LED backdrop wallwasher · source Rå18-4

LED Bar · Unverified · TBC ch · category symbol

1 physical · 1 plotted

1 disabled · 0 unplaced

SYMBOL LEGEND · CONTINUED



Unverified source fixture Unknown LED backdrop wallwasher · source Rå18-5

LED Bar · Unverified · TBC ch · category symbol

1 physical · 1 plotted

1 disabled · 0 unplaced



Unverified source fixture Unknown LED backdrop wallwasher · source Rå18-6

LED Bar · Unverified · TBC ch · category symbol

1 physical · 1 plotted

1 disabled · 0 unplaced



Unverified source fixture Unknown LED backdrop wallwasher · source Rå18-7

LED Bar · Unverified · TBC ch · category symbol

1 physical · 1 plotted

1 disabled · 0 unplaced



Unverified source fixture Unknown LED backdrop wallwasher · source Rå18-8

LED Bar · Unverified · TBC ch · category symbol

1 physical · 1 plotted

1 disabled · 0 unplaced

GENERAL NOTES

1. Source-based lighting plan. Confirm the current rig with the venue.
2. PARTIAL: included fixtures are not a full physical-unit census.
3. DMX PATCH WITHHELD: provisional or unchecked addresses are not published.
4. 52 individually plotted assemblies from the cited source configuration; partial reconstruction, not a complete current venue census.
5. See the current legend and fixture schedule for fixture coverage. Source identities remain separate from display models.

HitLight

STAGE ELEMENTS

NAME	TYPE	POSITION	TRIM / SIZE
foh1 · provisional 6m [5,6.5]	pipe	X 4.00 m · Z 10.57 m	5.80 m · 1.96 m W × 0.05 m D
foh2 · provisional 6m [5,6.5]	pipe	X 2.69 m · Z 12.14 m	5.80 m · 2.23 m W × 0.05 m D
foh3 · provisional 6m [5,6.5]	pipe	X 0.92 m · Z 13.07 m	5.80 m · 1.85 m W × 0.05 m D
foh4 · provisional 6m [5,6.5]	pipe	X -0.88 m · Z 13.07 m	5.80 m · 1.87 m W × 0.05 m D
foh5 · provisional 6m [5,6.5]	pipe	X -2.66 m · Z 12.14 m	5.80 m · 2.23 m W × 0.05 m D
foh6 · provisional 6m [5,6.5]	pipe	X -3.98 m · Z 10.57 m	5.80 m · 1.96 m W × 0.05 m D
ra1 · provisional 6m [5,6.5]	pipe	X 0.10 m · Z 3.21 m	6.00 m · 10.67 m W × 0.05 m D
ra7 · provisional 6m [5,6.5]	pipe	X 0.10 m · Z 1.33 m	6.00 m · 10.67 m W × 0.05 m D
ra12 · provisional 6m [5,6.5]	pipe	X 0.10 m · Z -0.53 m	6.00 m · 10.67 m W × 0.05 m D
ra18 · provisional 6m [5,6.5]	pipe	X 0.10 m · Z -2.37 m	6.00 m · 10.67 m W × 0.05 m D

Kulturhuset Vänersborg · Teatern

STAGE ELEMENTS · Teatern

HitLight · Kulturhuset Vänersborg

Kungsgatan 15, 46221, Vänersborg, Sweden

DWG HL · METRIC

Drawn HitLight

Generated from the saved show

SOURCE e656151d0325

FIXTURE SCHEDULE

52 FIXTURES · PATCH WITHHELD

Fixture	Manufacturer / model	Position / mount	Mode / output
VISUAL PLANNING · DMX PATCH WITHHELD			
F001	Unverified source fixture / ETC LED Fresnel — exact model unknown · sourc...	PLOTTED	Unverified · Output excluded
F002	Unverified source fixture / JB Lighting LED washer — model unknown · sour...	ra12 · provisional 6m [5,6.5]	Unverified · Output excluded
F003	Unverified source fixture / Niethammer profile — model/optic unknown · so...	foh6 · provisional 6m [5,6.5]	Unverified · Output excluded
F004	Unverified source fixture / ETC LED Fresnel — exact model unknown · sourc...	ra1 · provisional 6m [5,6.5]	Unverified · Output excluded
F005	Unverified source fixture / Unknown LED backdrop wallwasher · source Rå18...	ra18 · provisional 6m [5,6.5]	Unverified · Output excluded
F006	Unverified source fixture / JB Lighting LED washer — model unknown · sour...	ra12 · provisional 6m [5,6.5]	Unverified · Output excluded
F007	Unverified source fixture / Niethammer profile — model/optic unknown · so...	foh2 · provisional 6m [5,6.5]	Unverified · Output excluded
F008	Unverified source fixture / JB Lighting moving profile — model unknown · ...	foh1 · provisional 6m [5,6.5]	Unverified · Output excluded
F009	Unverified source fixture / Niethammer profile — model/optic unknown · so...	foh3 · provisional 6m [5,6.5]	Unverified · Output excluded
F010	Unverified source fixture / JB Lighting LED washer — model unknown · sour...	ra12 · provisional 6m [5,6.5]	Unverified · Output excluded
F011	Unverified source fixture / ETC LED Fresnel — exact model unknown · sourc...	ra1 · provisional 6m [5,6.5]	Unverified · Output excluded
F012	Unverified source fixture / JB Lighting moving profile — model unknown · ...	foh6 · provisional 6m [5,6.5]	Unverified · Output excluded
F013	Unverified source fixture / JB Lighting moving profile — model unknown · ...	ra7 · provisional 6m [5,6.5]	Unverified · Output excluded
F014	Unverified source fixture / JB Lighting LED washer — model unknown · sour...	ra7 · provisional 6m [5,6.5]	Unverified · Output excluded
F015	Unverified source fixture / Niethammer profile — model/optic unknown · so...	foh4 · provisional 6m [5,6.5]	Unverified · Output excluded
F016	Unverified source fixture / Unknown halogen PC/Fresnel — includes plotted...	ra12 · provisional 6m [5,6.5]	Unverified · Output excluded
F017	Unverified source fixture / Niethammer profile — model/optic unknown · so...	foh3 · provisional 6m [5,6.5]	Unverified · Output excluded
F018	Unverified source fixture / ETC LED Fresnel — exact model unknown · sourc...	ra1 · provisional 6m [5,6.5]	Unverified · Output excluded
F019	Unverified source fixture / Unknown halogen PC/Fresnel — includes plotted...	ra12 · provisional 6m [5,6.5]	Unverified · Output excluded
F020	Unverified source fixture / ETC LED Fresnel — exact model unknown · sourc...	ra1 · provisional 6m [5,6.5]	Unverified · Output excluded

Planning reference only. Confirm installed modes and patch with the venue.

Kulturhuset Vänersborg · Teatern

FIXTURE SCHEDULE · Teatern

HitLight · Kulturhuset Vänersborg

Kungsgatan 15, 46221, Vänersborg, Sweden

DWG HL · METRIC

Drawn HitLight

Generated from the saved show

SOURCE e656151d0325

FIXTURE SCHEDULE · CONTINUED

Fixture	Manufacturer / model	Position / mount	Mode / output
VISUAL PLANNING · DMX PATCH WITHHELD			
F021	Unverified source fixture / Niethammer profile — model/optic unknown · so…	foh2 · provisional 6m [5,6.5]	Unverified · Output excluded
F022	Unverified source fixture / JB Lighting moving profile — model unknown · …	ra7 · provisional 6m [5,6.5]	Unverified · Output excluded
F023	Unverified source fixture / ETC LED Fresnel — exact model unknown · sourc…	PLOTTED	Unverified · Output excluded
F024	Unverified source fixture / Unknown LED backdrop wallwasher · source Rå18…	ra18 · provisional 6m [5,6.5]	Unverified · Output excluded
F025	Unverified source fixture / Unknown LED backdrop wallwasher · source Rå18…	ra18 · provisional 6m [5,6.5]	Unverified · Output excluded
F026	Unverified source fixture / JB Lighting LED washer — model unknown · sour…	ra7 · provisional 6m [5,6.5]	Unverified · Output excluded
F027	Unverified source fixture / ETC LED Fresnel — exact model unknown · sourc…	ra1 · provisional 6m [5,6.5]	Unverified · Output excluded
F028	Unverified source fixture / Unknown halogen PC/Fresnel — includes plotted…	PLOTTED	Unverified · Output excluded
F029	Unverified source fixture / Unknown halogen PC/Fresnel — includes plotted…	ra7 · provisional 6m [5,6.5]	Unverified · Output excluded
F030	Unverified source fixture / Unknown LED backdrop wallwasher · source Rå18…	ra18 · provisional 6m [5,6.5]	Unverified · Output excluded
F031	Unverified source fixture / Unknown LED backdrop wallwasher · source Rå18…	ra18 · provisional 6m [5,6.5]	Unverified · Output excluded
F032	Unverified source fixture / JB Lighting LED washer — model unknown · sour…	ra7 · provisional 6m [5,6.5]	Unverified · Output excluded
F033	Unverified source fixture / Unknown halogen PC/Fresnel — includes plotted…	PLOTTED	Unverified · Output excluded
F034	Unverified source fixture / JB Lighting LED washer — model unknown · sour…	ra7 · provisional 6m [5,6.5]	Unverified · Output excluded
F035	Unverified source fixture / Unknown halogen PC/Fresnel — includes plotted…	PLOTTED	Unverified · Output excluded
F036	Unverified source fixture / Unknown LED backdrop wallwasher · source Rå18…	ra18 · provisional 6m [5,6.5]	Unverified · Output excluded
F037	Unverified source fixture / Unknown halogen PC/Fresnel — includes plotted…	ra7 · provisional 6m [5,6.5]	Unverified · Output excluded
F038	Unverified source fixture / Niethammer profile — model/optic unknown · so…	foh4 · provisional 6m [5,6.5]	Unverified · Output excluded
F039	Unverified source fixture / ETC LED Fresnel — exact model unknown · sourc…	ra1 · provisional 6m [5,6.5]	Unverified · Output excluded
F040	Unverified source fixture / Niethammer profile — model/optic unknown · so…	foh5 · provisional 6m [5,6.5]	Unverified · Output excluded

Planning reference only. Confirm installed modes and patch with the venue.

Kulturhuset Vänersborg · Teatern

FIXTURE SCHEDULE · Teatern

HitLight · Kulturhuset Vänersborg

Kungsgatan 15, 46221, Vänersborg, Sweden

DWG HL · METRIC

Drawn HitLight

Generated from the saved show

SOURCE e656151d0325

FIXTURE SCHEDULE · CONTINUED

Fixture	Manufacturer / model	Position / mount	Mode / output
VISUAL PLANNING · DMX PATCH WITHHELD			
F041	Unverified source fixture / JB Lighting LED washer — model unknown · sour…	ra12 · provisional 6m [5,6.5]	Unverified · Output excluded
F042	Unverified source fixture / ETC LED profile — exact model unknown · sourc…	foh5 · provisional 6m [5,6.5]	Unverified · Output excluded
F043	Unverified source fixture / ETC LED profile — exact model unknown · sourc…	foh2 · provisional 6m [5,6.5]	Unverified · Output excluded
F044	Unverified source fixture / Unknown LED backdrop wallwasher · source Rå18…	ra18 · provisional 6m [5,6.5]	Unverified · Output excluded
F045	Unverified source fixture / ETC LED Fresnel — exact model unknown · sourc…	PLOTTED	Unverified · Output excluded
F046	Unverified source fixture / ETC LED Fresnel — exact model unknown · sourc…	PLOTTED	Unverified · Output excluded
F047	Unverified source fixture / ETC LED profile — exact model unknown · sourc…	foh3 · provisional 6m [5,6.5]	Unverified · Output excluded
F048	Unverified source fixture / Unknown halogen PC/Fresnel — includes plotted…	PLOTTED	Unverified · Output excluded
F049	Unverified source fixture / ETC LED profile — exact model unknown · sourc…	foh4 · provisional 6m [5,6.5]	Unverified · Output excluded
F050	Unverified source fixture / ETC LED profile — exact model unknown · sourc…	foh6 · provisional 6m [5,6.5]	Unverified · Output excluded
F051	Unverified source fixture / Unknown LED backdrop wallwasher · source Rå18…	ra18 · provisional 6m [5,6.5]	Unverified · Output excluded
F052	Unverified source fixture / ETC LED profile — exact model unknown · sourc…	foh1 · provisional 6m [5,6.5]	Unverified · Output excluded

Planning reference only. Confirm installed modes and patch with the venue.

VALIDATION APPENDIX

WARNING · PATCH_WITHHELD

DMX patch facts are withheld pending source verification. This planning document cannot be used for hardware output.

Objects: — · Remediation: review the source facts and regenerate.

ERROR · STAGE_DIMENSIONS_UNCONFIRMED

Confirm the stage dimensions before producing a final technical document.

Objects: Teatern · Remediation: review the source facts and regenerate.

WARNING · MODE_UNVERIFIED

DMX modes are unverified; output remains excluded.

Objects: F001–F052 · Remediation: review the source facts and regenerate.

WARNING · FIXTURE_DISABLED

Fixtures are disabled for this visual planning reconstruction.

Objects: F001–F052 · Remediation: review the source facts and regenerate.

WARNING · TITLE_METADATA_INCOMPLETE

Some professional title-block metadata is missing; the document will show an em dash.

Objects: 73282b6cef765dad3fe2c78d · Remediation: review the source facts and regenerate.

HitLight

VENUE & DRAWING SOURCES

Kulturhuset Vänersborg

Teatern · Published reference (rig unverified)

Kungsgatan 15, 46221, Vänersborg, SE

http://www.folketshusvanersborg.se/

Sources checked 2026-11-02

Generated by HitLight from the saved published venue rig. Source attribution and reconstruction limitations are retained below.

Symbols: HitLight-owned category artwork. No manufacturer model geometry or original source pages included.

52 individually plotted assemblies from the cited source configuration; partial reconstruction, not a complete current venue census.

See the current legend and fixture schedule for fixture coverage. Source identities remain separate from display models.

Scale, height, support and body-envelope assumptions are approximate. Current equipment, source freshness and physical rigging have not been verified.

All fixtures are disabled and have no DMX allocation. Selected display modes do not establish the installed personality, circuit, universe or address.

Public 3D preview uses approximate category symbols. Editable copies retain labelled visual-only fixtures; this page grants no reuse rights to original drawings or manufacturer models.

Exact available catalogue display bodies are restored through verified immutable references. Fixture identities, installed modes, patch and output verification are unchanged; original source qualifications remain authoritative.

52 individually plotted assemblies from the cited source configuration; partial reconstruction, not a complete current venue census.

See the current legend and fixture schedule for fixture coverage. Source identities remain separate from display models.

Scale, height, support and body-envelope assumptions are approximate. Current equipment, source freshness and physical rigging have not been verified.

All fixtures are disabled and have no DMX allocation. Selected display modes do not establish the installed personality, circuit, universe or address.

Public 3D preview uses approximate category symbols. Editable copies retain labelled visual-only fixtures; this page grants no reuse rights to original drawings or manufacturer models.

Generated from the saved published HitLight layout; fixture positions and room geometry are unchanged. Not an official venue drawing.

Exact available catalogue display bodies are restored through verified immutable references. Fixture identities, installed modes, patch and output verification are unchanged; original source qualifications remain authoritative.

Output remains excluded for visual-only fixtures. Catalogue identity does not verify installed modes, addresses or the current installation.

Kulturhuset- ljusplan.pdf: https://scenrum.se/application/handling/d5d4d24e-752a-4db5-a861-1f645f337232/laddaner · checked 2026-10-19

Scenrum-public-record-20261102.json.gz: https://scenrum.se/application/spelplats/52fe4075-6a78-d986-05a1-3a033695f2c6 · checked 2026-11-02

Public venue page: https://www.hitlight.app/venues/sweden/kulturhuset-vanersborg-73282b6c