
UPSTAGE ↑

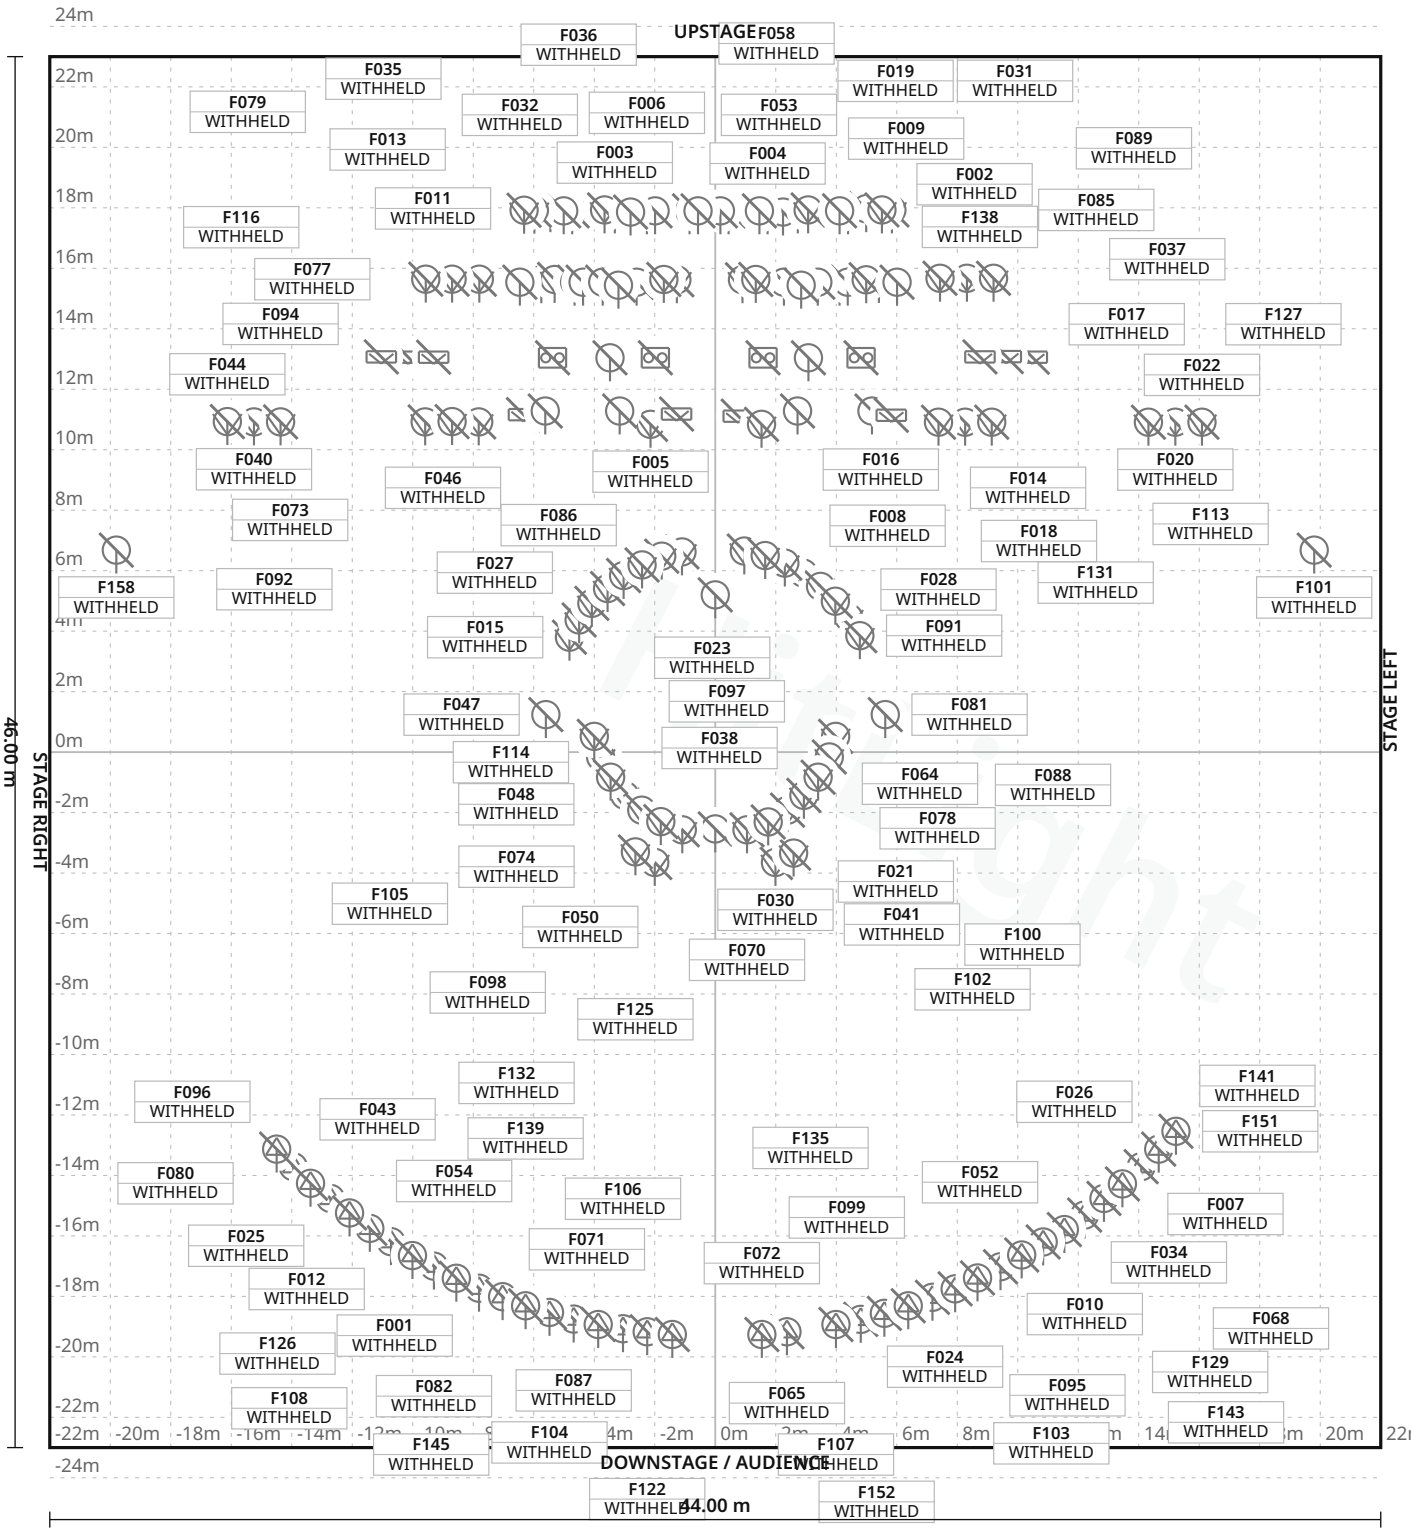

FIXTURE LEGEND

- **F101** — Spot Light · 8×
- **4-Lite DWE** — Blinder /4x650W source — Blinder · 4×
- **ADB EUROPE** — ACP1000 — Cyc Light · 10×
- **ADB EUROPE DN205** — 2kW — Profile Spot · 38×
- **ADB EUROPE F201** — 2kW — Spot Light · 64×
- **ARRI ST2 PO 2kW** — PAR Light · 6×
- **Niethammer2kW** — symmetric flood — PAR Light · 10×
- **PAR64long1kW** — PAR Light · 22×

Stage 44.00 m W × 46.00 m D · Grid 1 m

59 fixture labels omitted in this view due to crowding · see DMX patch

HitLight TECHNICAL LIGHTING REV b86a275bb464 · 1/14

Congress Centrum Suhl · Großer Saal

LIGHT PLOT · PLAN · Großer Saal

HitLight · Congress Centrum Suhl

98527, Suhl, Germany

DWG HL · SCALE 1:250 · metric · PRINT AT 100%

Drawn HitLight

Generated from the saved show

SOURCE cccee40cad63

SYMBOL LEGEND

8 TYPES · 162 FIXTURES · COLOUR BY TYPE



ADB F101

Spot Light · Unverified · TBC ch · category symbol

8 physical · 8 plotted

8 disabled · 0 unplaced



Unverified source fixture 4-Lite DWE Blinder /4x650W source

Blinder · Unverified · TBC ch · category symbol

4 physical · 4 plotted

4 disabled · 0 unplaced



Unverified source fixture ADB EUROPE ACP1000

Cyc Light · Unverified · TBC ch · category symbol

10 physical · 10 plotted

10 disabled · 0 unplaced



Unverified source fixture ADB EUROPE DN205 2kW

Profile Spot · Unverified · TBC ch · category symbol

38 physical · 38 plotted

38 disabled · 0 unplaced



Unverified source fixture ADB EUROPE F201 2kW

Spot Light · Unverified · TBC ch · category symbol

64 physical · 64 plotted

64 disabled · 0 unplaced



Unverified source fixture ARRI ST2 PO 2kW

PAR Light · Unverified · TBC ch · category symbol

6 physical · 6 plotted

6 disabled · 0 unplaced



Unverified source fixture Niethammer2kW symmetric flood

PAR Light · Unverified · TBC ch · category symbol

10 physical · 10 plotted

10 disabled · 0 unplaced



Unverified source fixture PAR64long1kW

PAR Light · Unverified · TBC ch · category symbol

22 physical · 22 plotted

22 disabled · 0 unplaced

Congress Centrum Suhl · Großer Saal

SYMBOL LEGEND · Großer Saal

HitLight · Congress Centrum Suhl

98527, Suhl, Germany

DWG HL · METRIC

Drawn HitLight

Generated from the saved show

SOURCE cccee40cad63

GENERAL NOTES

1. Source-based lighting plan. Confirm the current rig with the venue.
2. PARTIAL: included fixtures are not a full physical-unit census.
3. DMX PATCH WITHHELD: provisional or unchecked addresses are not published.
4. Approximate planning view; not official venue paperwork or output-ready. Original HitLight symbols only; no source pages, OEM meshes, photos or logos. Original files remain private; modes and patch unverified.

HitLight

FIXTURE SCHEDULE

Fixture	Manufacturer / model	Position / mount	Mode / output
VISUAL PLANNING · DMX PATCH WITHHELD			
F001	Unverified source fixture / ADB EUROPE DN205 2kW	PLOTTED	Unverified · Output excluded
F002	Unverified source fixture / PAR64long1kW	PLOTTED	Unverified · Output excluded
F003	ADB / F101	PLOTTED	Unverified · Output excluded
F004	Unverified source fixture / PAR64long1kW	PLOTTED	Unverified · Output excluded
F005	Unverified source fixture / ADB EUROPE F201 2kW	PLOTTED	Unverified · Output excluded
F006	Unverified source fixture / PAR64long1kW	PLOTTED	Unverified · Output excluded
F007	Unverified source fixture / ADB EUROPE DN205 2kW	PLOTTED	Unverified · Output excluded
F008	Unverified source fixture / ADB EUROPE F201 2kW	PLOTTED	Unverified · Output excluded
F009	ADB / F101	PLOTTED	Unverified · Output excluded
F010	Unverified source fixture / ADB EUROPE DN205 2kW	PLOTTED	Unverified · Output excluded
F011	Unverified source fixture / ADB EUROPE F201 2kW	PLOTTED	Unverified · Output excluded
F012	Unverified source fixture / ADB EUROPE DN205 2kW	PLOTTED	Unverified · Output excluded
F013	Unverified source fixture / ADB EUROPE F201 2kW	PLOTTED	Unverified · Output excluded
F014	Unverified source fixture / 4-Lite DWE Blinder /4x650W source	PLOTTED	Unverified · Output excluded
F015	Unverified source fixture / ADB EUROPE F201 2kW	PLOTTED	Unverified · Output excluded
F016	Unverified source fixture / ADB EUROPE F201 2kW	PLOTTED	Unverified · Output excluded
F017	Unverified source fixture / ADB EUROPE F201 2kW	PLOTTED	Unverified · Output excluded
F018	Unverified source fixture / ARRI ST2 PO 2kW	PLOTTED	Unverified · Output excluded
F019	Unverified source fixture / PAR64long1kW	PLOTTED	Unverified · Output excluded
F020	Unverified source fixture / ADB EUROPE F201 2kW	PLOTTED	Unverified · Output excluded

Planning reference only. Confirm installed modes and patch with the venue.

Congress Centrum Suhl · Großer Saal

FIXTURE SCHEDULE · Großer Saal

HitLight · Congress Centrum Suhl

98527, Suhl, Germany

DWG HL · METRIC

Drawn HitLight

Generated from the saved show

SOURCE cccee40cad63

Fixture	Manufacturer / model	Position / mount	Mode / output
VISUAL PLANNING · DMX PATCH WITHHELD			
F021	Unverified source fixture / ADB EUROPE F201 2kW	PLOTTED	Unverified · Output excluded
F022	Unverified source fixture / ADB EUROPE F201 2kW	PLOTTED	Unverified · Output excluded
F023	Unverified source fixture / ADB EUROPE F201 2kW	PLOTTED	Unverified · Output excluded
F024	Unverified source fixture / ADB EUROPE DN205 2kW	PLOTTED	Unverified · Output excluded
F025	Unverified source fixture / ADB EUROPE DN205 2kW	PLOTTED	Unverified · Output excluded
F026	Unverified source fixture / ADB EUROPE DN205 2kW	PLOTTED	Unverified · Output excluded
F027	Unverified source fixture / ADB EUROPE F201 2kW	PLOTTED	Unverified · Output excluded
F028	Unverified source fixture / ADB EUROPE F201 2kW	PLOTTED	Unverified · Output excluded
F029	Unverified source fixture / PAR64long1kW	PLOTTED	Unverified · Output excluded
F030	Unverified source fixture / ADB EUROPE F201 2kW	PLOTTED	Unverified · Output excluded
F031	Unverified source fixture / PAR64long1kW	PLOTTED	Unverified · Output excluded
F032	Unverified source fixture / PAR64long1kW	PLOTTED	Unverified · Output excluded
F033	Unverified source fixture / ADB EUROPE F201 2kW	PLOTTED	Unverified · Output excluded
F034	Unverified source fixture / ADB EUROPE DN205 2kW	PLOTTED	Unverified · Output excluded
F035	Unverified source fixture / ADB EUROPE F201 2kW	PLOTTED	Unverified · Output excluded
F036	Unverified source fixture / ARRI ST2 PO 2kW	PLOTTED	Unverified · Output excluded
F037	Unverified source fixture / ADB EUROPE ACP1000	PLOTTED	Unverified · Output excluded
F038	Unverified source fixture / ADB EUROPE F201 2kW	PLOTTED	Unverified · Output excluded
F039	Unverified source fixture / ADB EUROPE F201 2kW	PLOTTED	Unverified · Output excluded
F040	Unverified source fixture / ADB EUROPE F201 2kW	PLOTTED	Unverified · Output excluded

Planning reference only. Confirm installed modes and patch with the venue.

Congress Centrum Suhl · Großer Saal

FIXTURE SCHEDULE · Großer Saal

HitLight · Congress Centrum Suhl

98527, Suhl, Germany

DWG HL · METRIC

Drawn HitLight

Generated from the saved show

SOURCE cccee40cad63

Fixture	Manufacturer / model	Position / mount	Mode / output
VISUAL PLANNING · DMX PATCH WITHHELD			
F041	Unverified source fixture / ADB EUROPE F201 2kW	PLOTTED	Unverified · Output excluded
F042	Unverified source fixture / ADB EUROPE ACP1000	PLOTTED	Unverified · Output excluded
F043	Unverified source fixture / ADB EUROPE DN205 2kW	PLOTTED	Unverified · Output excluded
F044	Unverified source fixture / ADB EUROPE F201 2kW	PLOTTED	Unverified · Output excluded
F045	Unverified source fixture / ARRI ST2 PO 2kW	PLOTTED	Unverified · Output excluded
F046	Unverified source fixture / Niethammer2kW symmetric flood	PLOTTED	Unverified · Output excluded
F047	Unverified source fixture / Niethammer2kW symmetric flood	PLOTTED	Unverified · Output excluded
F048	Unverified source fixture / ADB EUROPE F201 2kW	PLOTTED	Unverified · Output excluded
F049	Unverified source fixture / ADB EUROPE F201 2kW	PLOTTED	Unverified · Output excluded
F050	Unverified source fixture / Niethammer2kW symmetric flood	PLOTTED	Unverified · Output excluded
F051	Unverified source fixture / PAR64long1kW	PLOTTED	Unverified · Output excluded
F052	Unverified source fixture / ADB EUROPE DN205 2kW	PLOTTED	Unverified · Output excluded
F053	Unverified source fixture / PAR64long1kW	PLOTTED	Unverified · Output excluded
F054	Unverified source fixture / ADB EUROPE DN205 2kW	PLOTTED	Unverified · Output excluded
F055	Unverified source fixture / ADB EUROPE F201 2kW	PLOTTED	Unverified · Output excluded
F056	Unverified source fixture / ADB EUROPE F201 2kW	PLOTTED	Unverified · Output excluded
F057	Unverified source fixture / PAR64long1kW	PLOTTED	Unverified · Output excluded
F058	Unverified source fixture / PAR64long1kW	PLOTTED	Unverified · Output excluded
F059	ADB / F101	PLOTTED	Unverified · Output excluded
F060	Unverified source fixture / PAR64long1kW	PLOTTED	Unverified · Output excluded

Planning reference only. Confirm installed modes and patch with the venue.

Fixture	Manufacturer / model	Position / mount	Mode / output
VISUAL PLANNING · DMX PATCH WITHHELD			
F061	Unverified source fixture / PAR64long1kW	PLOTTED	Unverified · Output excluded
F062	Unverified source fixture / PAR64long1kW	PLOTTED	Unverified · Output excluded
F063	Unverified source fixture / PAR64long1kW	PLOTTED	Unverified · Output excluded
F064	Unverified source fixture / ADB EUROPE F201 2kW	PLOTTED	Unverified · Output excluded
F065	Unverified source fixture / ADB EUROPE DN205 2kW	PLOTTED	Unverified · Output excluded
F066	Unverified source fixture / PAR64long1kW	PLOTTED	Unverified · Output excluded
F067	Unverified source fixture / ADB EUROPE F201 2kW	PLOTTED	Unverified · Output excluded
F068	Unverified source fixture / ADB EUROPE DN205 2kW	PLOTTED	Unverified · Output excluded
F069	Unverified source fixture / PAR64long1kW	PLOTTED	Unverified · Output excluded
F070	Unverified source fixture / ADB EUROPE F201 2kW	PLOTTED	Unverified · Output excluded
F071	Unverified source fixture / ADB EUROPE DN205 2kW	PLOTTED	Unverified · Output excluded
F072	Unverified source fixture / ADB EUROPE DN205 2kW	PLOTTED	Unverified · Output excluded
F073	Unverified source fixture / ADB EUROPE F201 2kW	PLOTTED	Unverified · Output excluded
F074	Unverified source fixture / ADB EUROPE F201 2kW	PLOTTED	Unverified · Output excluded
F075	Unverified source fixture / 4-Lite DWE Blinder /4x650W source	PLOTTED	Unverified · Output excluded
F076	Unverified source fixture / PAR64long1kW	PLOTTED	Unverified · Output excluded
F077	Unverified source fixture / ADB EUROPE F201 2kW	PLOTTED	Unverified · Output excluded
F078	Unverified source fixture / ADB EUROPE F201 2kW	PLOTTED	Unverified · Output excluded
F079	Unverified source fixture / ADB EUROPE F201 2kW	PLOTTED	Unverified · Output excluded
F080	Unverified source fixture / ADB EUROPE DN205 2kW	PLOTTED	Unverified · Output excluded

Planning reference only. Confirm installed modes and patch with the venue.

Congress Centrum Suhl · Großer Saal

FIXTURE SCHEDULE · Großer Saal

HitLight · Congress Centrum Suhl

98527, Suhl, Germany

DWG HL · METRIC

Drawn HitLight

Generated from the saved show

SOURCE cccee40cad63

Fixture	Manufacturer / model	Position / mount	Mode / output
VISUAL PLANNING · DMX PATCH WITHHELD			
F081	Unverified source fixture / Niethammer2kW symmetric flood	PLOTTED	Unverified · Output excluded
F082	Unverified source fixture / ADB EUROPE DN205 2kW	PLOTTED	Unverified · Output excluded
F083	Unverified source fixture / PAR64long1kW	PLOTTED	Unverified · Output excluded
F084	Unverified source fixture / ADB EUROPE F201 2kW	PLOTTED	Unverified · Output excluded
F085	ADB / F101	PLOTTED	Unverified · Output excluded
F086	Unverified source fixture / 4-Lite DWE Blinder /4x650W source	PLOTTED	Unverified · Output excluded
F087	Unverified source fixture / ADB EUROPE DN205 2kW	PLOTTED	Unverified · Output excluded
F088	Unverified source fixture / ADB EUROPE F201 2kW	PLOTTED	Unverified · Output excluded
F089	Unverified source fixture / ADB EUROPE F201 2kW	PLOTTED	Unverified · Output excluded
F090	Unverified source fixture / PAR64long1kW	PLOTTED	Unverified · Output excluded
F091	Unverified source fixture / ADB EUROPE F201 2kW	PLOTTED	Unverified · Output excluded
F092	Unverified source fixture / ADB EUROPE F201 2kW	PLOTTED	Unverified · Output excluded
F093	Unverified source fixture / ADB EUROPE F201 2kW	PLOTTED	Unverified · Output excluded
F094	Unverified source fixture / ADB EUROPE F201 2kW	PLOTTED	Unverified · Output excluded
F095	Unverified source fixture / ADB EUROPE DN205 2kW	PLOTTED	Unverified · Output excluded
F096	Unverified source fixture / ADB EUROPE DN205 2kW	PLOTTED	Unverified · Output excluded
F097	Unverified source fixture / ADB EUROPE F201 2kW	PLOTTED	Unverified · Output excluded
F098	Unverified source fixture / ADB EUROPE F201 2kW	PLOTTED	Unverified · Output excluded
F099	Unverified source fixture / ADB EUROPE DN205 2kW	PLOTTED	Unverified · Output excluded
F100	Unverified source fixture / ADB EUROPE F201 2kW	PLOTTED	Unverified · Output excluded

Planning reference only. Confirm installed modes and patch with the venue.

Fixture	Manufacturer / model	Position / mount	Mode / output
VISUAL PLANNING · DMX PATCH WITHHELD			
F101	Unverified source fixture / Niethammer2kW symmetric flood	PLOTTED	Unverified · Output excluded
F102	Unverified source fixture / ADB EUROPE F201 2kW	PLOTTED	Unverified · Output excluded
F103	Unverified source fixture / ADB EUROPE DN205 2kW	PLOTTED	Unverified · Output excluded
F104	Unverified source fixture / ADB EUROPE DN205 2kW	PLOTTED	Unverified · Output excluded
F105	Unverified source fixture / ADB EUROPE F201 2kW	PLOTTED	Unverified · Output excluded
F106	Unverified source fixture / ADB EUROPE DN205 2kW	PLOTTED	Unverified · Output excluded
F107	Unverified source fixture / ADB EUROPE DN205 2kW	PLOTTED	Unverified · Output excluded
F108	Unverified source fixture / ADB EUROPE DN205 2kW	PLOTTED	Unverified · Output excluded
F109	Unverified source fixture / 4-Lite DWE Blinder /4x650W source	PLOTTED	Unverified · Output excluded
F110	Unverified source fixture / ADB EUROPE F201 2kW	PLOTTED	Unverified · Output excluded
F111	Unverified source fixture / PAR64long1kW	PLOTTED	Unverified · Output excluded
F112	Unverified source fixture / ADB EUROPE F201 2kW	PLOTTED	Unverified · Output excluded
F113	Unverified source fixture / ADB EUROPE ACP1000	PLOTTED	Unverified · Output excluded
F114	Unverified source fixture / Niethammer2kW symmetric flood	PLOTTED	Unverified · Output excluded
F115	ADB / F101	PLOTTED	Unverified · Output excluded
F116	Unverified source fixture / ADB EUROPE ACP1000	PLOTTED	Unverified · Output excluded
F117	Unverified source fixture / ADB EUROPE F201 2kW	PLOTTED	Unverified · Output excluded
F118	ADB / F101	PLOTTED	Unverified · Output excluded
F119	Unverified source fixture / ADB EUROPE F201 2kW	PLOTTED	Unverified · Output excluded
F120	Unverified source fixture / ADB EUROPE ACP1000	PLOTTED	Unverified · Output excluded

Planning reference only. Confirm installed modes and patch with the venue.

Fixture	Manufacturer / model	Position / mount	Mode / output
VISUAL PLANNING · DMX PATCH WITHHELD			
F121	Unverified source fixture / PAR64long1kW	PLOTTED	Unverified · Output excluded
F122	Unverified source fixture / ADB EUROPE DN205 2kW	PLOTTED	Unverified · Output excluded
F123	Unverified source fixture / ADB EUROPE ACP1000	PLOTTED	Unverified · Output excluded
F124	Unverified source fixture / ADB EUROPE F201 2kW	PLOTTED	Unverified · Output excluded
F125	Unverified source fixture / ADB EUROPE F201 2kW	PLOTTED	Unverified · Output excluded
F126	Unverified source fixture / ADB EUROPE DN205 2kW	PLOTTED	Unverified · Output excluded
F127	Unverified source fixture / ADB EUROPE F201 2kW	PLOTTED	Unverified · Output excluded
F128	Unverified source fixture / ADB EUROPE F201 2kW	PLOTTED	Unverified · Output excluded
F129	Unverified source fixture / ADB EUROPE DN205 2kW	PLOTTED	Unverified · Output excluded
F130	Unverified source fixture / Niethammer2kW symmetric flood	PLOTTED	Unverified · Output excluded
F131	Unverified source fixture / ADB EUROPE ACP1000	PLOTTED	Unverified · Output excluded
F132	Unverified source fixture / ADB EUROPE DN205 2kW	PLOTTED	Unverified · Output excluded
F133	Unverified source fixture / ADB EUROPE F201 2kW	PLOTTED	Unverified · Output excluded
F134	Unverified source fixture / ADB EUROPE F201 2kW	PLOTTED	Unverified · Output excluded
F135	Unverified source fixture / ADB EUROPE DN205 2kW	PLOTTED	Unverified · Output excluded
F136	Unverified source fixture / ADB EUROPE ACP1000	PLOTTED	Unverified · Output excluded
F137	Unverified source fixture / ADB EUROPE DN205 2kW	PLOTTED	Unverified · Output excluded
F138	Unverified source fixture / ADB EUROPE ACP1000	PLOTTED	Unverified · Output excluded
F139	Unverified source fixture / ADB EUROPE DN205 2kW	PLOTTED	Unverified · Output excluded
F140	Unverified source fixture / ARRI ST2 PO 2kW	PLOTTED	Unverified · Output excluded

Planning reference only. Confirm installed modes and patch with the venue.

FIXTURE SCHEDULE · CONTINUED

Fixture	Manufacturer / model	Position / mount	Mode / output
VISUAL PLANNING · DMX PATCH WITHHELD			
F141	Unverified source fixture / ADB EUROPE DN205 2kW	PLOTTED	Unverified · Output excluded
F142	Unverified source fixture / ARRI ST2 PO 2kW	PLOTTED	Unverified · Output excluded
F143	Unverified source fixture / ADB EUROPE DN205 2kW	PLOTTED	Unverified · Output excluded
F144	Unverified source fixture / ADB EUROPE F201 2kW	PLOTTED	Unverified · Output excluded
F145	Unverified source fixture / ADB EUROPE DN205 2kW	PLOTTED	Unverified · Output excluded
F146	ADB / F101	PLOTTED	Unverified · Output excluded
F147	Unverified source fixture / ADB EUROPE F201 2kW	PLOTTED	Unverified · Output excluded
F148	Unverified source fixture / ADB EUROPE F201 2kW	PLOTTED	Unverified · Output excluded
F149	Unverified source fixture / ARRI ST2 PO 2kW	PLOTTED	Unverified · Output excluded
F150	ADB / F101	PLOTTED	Unverified · Output excluded
F151	Unverified source fixture / ADB EUROPE DN205 2kW	PLOTTED	Unverified · Output excluded
F152	Unverified source fixture / ADB EUROPE DN205 2kW	PLOTTED	Unverified · Output excluded
F153	Unverified source fixture / ADB EUROPE F201 2kW	PLOTTED	Unverified · Output excluded
F154	Unverified source fixture / ADB EUROPE F201 2kW	PLOTTED	Unverified · Output excluded
F155	Unverified source fixture / ADB EUROPE F201 2kW	PLOTTED	Unverified · Output excluded
F156	Unverified source fixture / Niethammer2kW symmetric flood	PLOTTED	Unverified · Output excluded
F157	Unverified source fixture / Niethammer2kW symmetric flood	PLOTTED	Unverified · Output excluded
F158	Unverified source fixture / Niethammer2kW symmetric flood	PLOTTED	Unverified · Output excluded
F159	Unverified source fixture / ADB EUROPE F201 2kW	PLOTTED	Unverified · Output excluded
F160	Unverified source fixture / ADB EUROPE ACP1000	PLOTTED	Unverified · Output excluded

Planning reference only. Confirm installed modes and patch with the venue.

Fixture	Manufacturer / model	Position / mount	Mode / output
VISUAL PLANNING · DMX PATCH WITHHELD			
F161	Unverified source fixture / ADB EUROPE F201 2kW	PLOTTED	Unverified · Output excluded
F162	Unverified source fixture / ADB EUROPE F201 2kW	PLOTTED	Unverified · Output excluded

Planning reference only. Confirm installed modes and patch with the venue.

HitLight

VALIDATION APPENDIX

WARNING · PATCH_WITHHELD

DMX patch facts are withheld pending source verification. This planning document cannot be used for hardware output.

Objects: — · Remediation: review the source facts and regenerate.

ERROR · STAGE_DIMENSIONS_UNCONFIRMED

Confirm the stage dimensions before producing a final technical document.

Objects: Großer Saal · Remediation: review the source facts and regenerate.

WARNING · MODE_UNVERIFIED

DMX modes are unverified; output remains excluded.

Objects: F001–F162 · Remediation: review the source facts and regenerate.

WARNING · FIXTURE_DISABLED

Fixtures are disabled for this visual planning reconstruction.

Objects: F001–F162 · Remediation: review the source facts and regenerate.

WARNING · TITLE_METADATA_INCOMPLETE

Some professional title-block metadata is missing; the document will show an em dash.

Objects: 8f33f9cf8fddf0646ce08f5b · Remediation: review the source facts and regenerate.

HitLight

VENUE & DRAWING SOURCES

Congress Centrum Suhl

Großer Saal · Published house plot

98527, Suhl, DE

https://www.suhl-ccs.de/

Sources checked 2026-11-03

Generated by HitLight from the reviewed partial Congress Centrum Suhl reconstruction. Venue sources are cited as facts; their original artwork remains private.

Symbols: HitLight-owned category artwork. No manufacturer model geometry or original source pages included.

Fixture positions follow the venue’s published lighting plot; the currently installed rig is not verified.

Fixture heights are approximate; trim heights may differ from the drawing.

Partial source-based planning reconstruction; the current installation and complete fixture census are unverified.

Source-matched catalogue bodies are shown where available. Unresolved source identities remain labelled visual markers. Installed modes and DMX patch require verification; visual-only fixtures remain excluded from output.

162 records display 152 approximate public catalogue housings or labelled donors and 10 visual fallbacks. 10 display references use newly authored generic flood/PAR class housings. These do not identify installed products or verify wattage, optics, native DMX, dimming, rigging or hardware. Original source, geometry, mode, patch and output-exclusion qualifications remain.

38 existing DS205 display references use its repaired original public body. Fixture records, native controls, source/donor labels, disabled/unpatched state and stored placements/mounts are unchanged. DN205 and generic ADB labels remain visual substitutes. Small details are estimated; installed identity, source currency and geometry remain unverified.

Approximate planning view; not official venue paperwork or output-ready. Original HitLight symbols only; no source pages, OEM meshes, photos or logos. Original files remain private; modes and patch unverified.

Venue discovery/identity evidence; see local packet for uncertainties.: https://www.evvc.org/uebersicht-der-mitglieder?page=21 · checked 2026-10-19

Physical venue/city qualification evidence: https://www.suhl-ccs.de/ · checked 2026-10-19

Physical venue/city qualification evidence: https://www.suhl-ccs.de/downloadbereich/ · checked 2026-10-19

Fixture plot original; visually inspected page(s) 15. Freshness and reuse rights unconfirmed.: https://www.suhl-ccs.de/wp-content/uploads/2023/03/Hallenpass-2023.pdf · checked 2026-11-03

Published capacity 2352 for Großer Saal.: https://www.suhl-ccs.de/raumplan/ · checked 2026-11-03

Official venue/technical source page.: https://www.suhl-ccs.de/veranstalter/ · checked 2026-11-03

Public venue page: https://www.hitlight.app/venues/germany/congress-centrum-suhl-8f33f9cf

HitLight | hitlight.app