
UPSTAGE

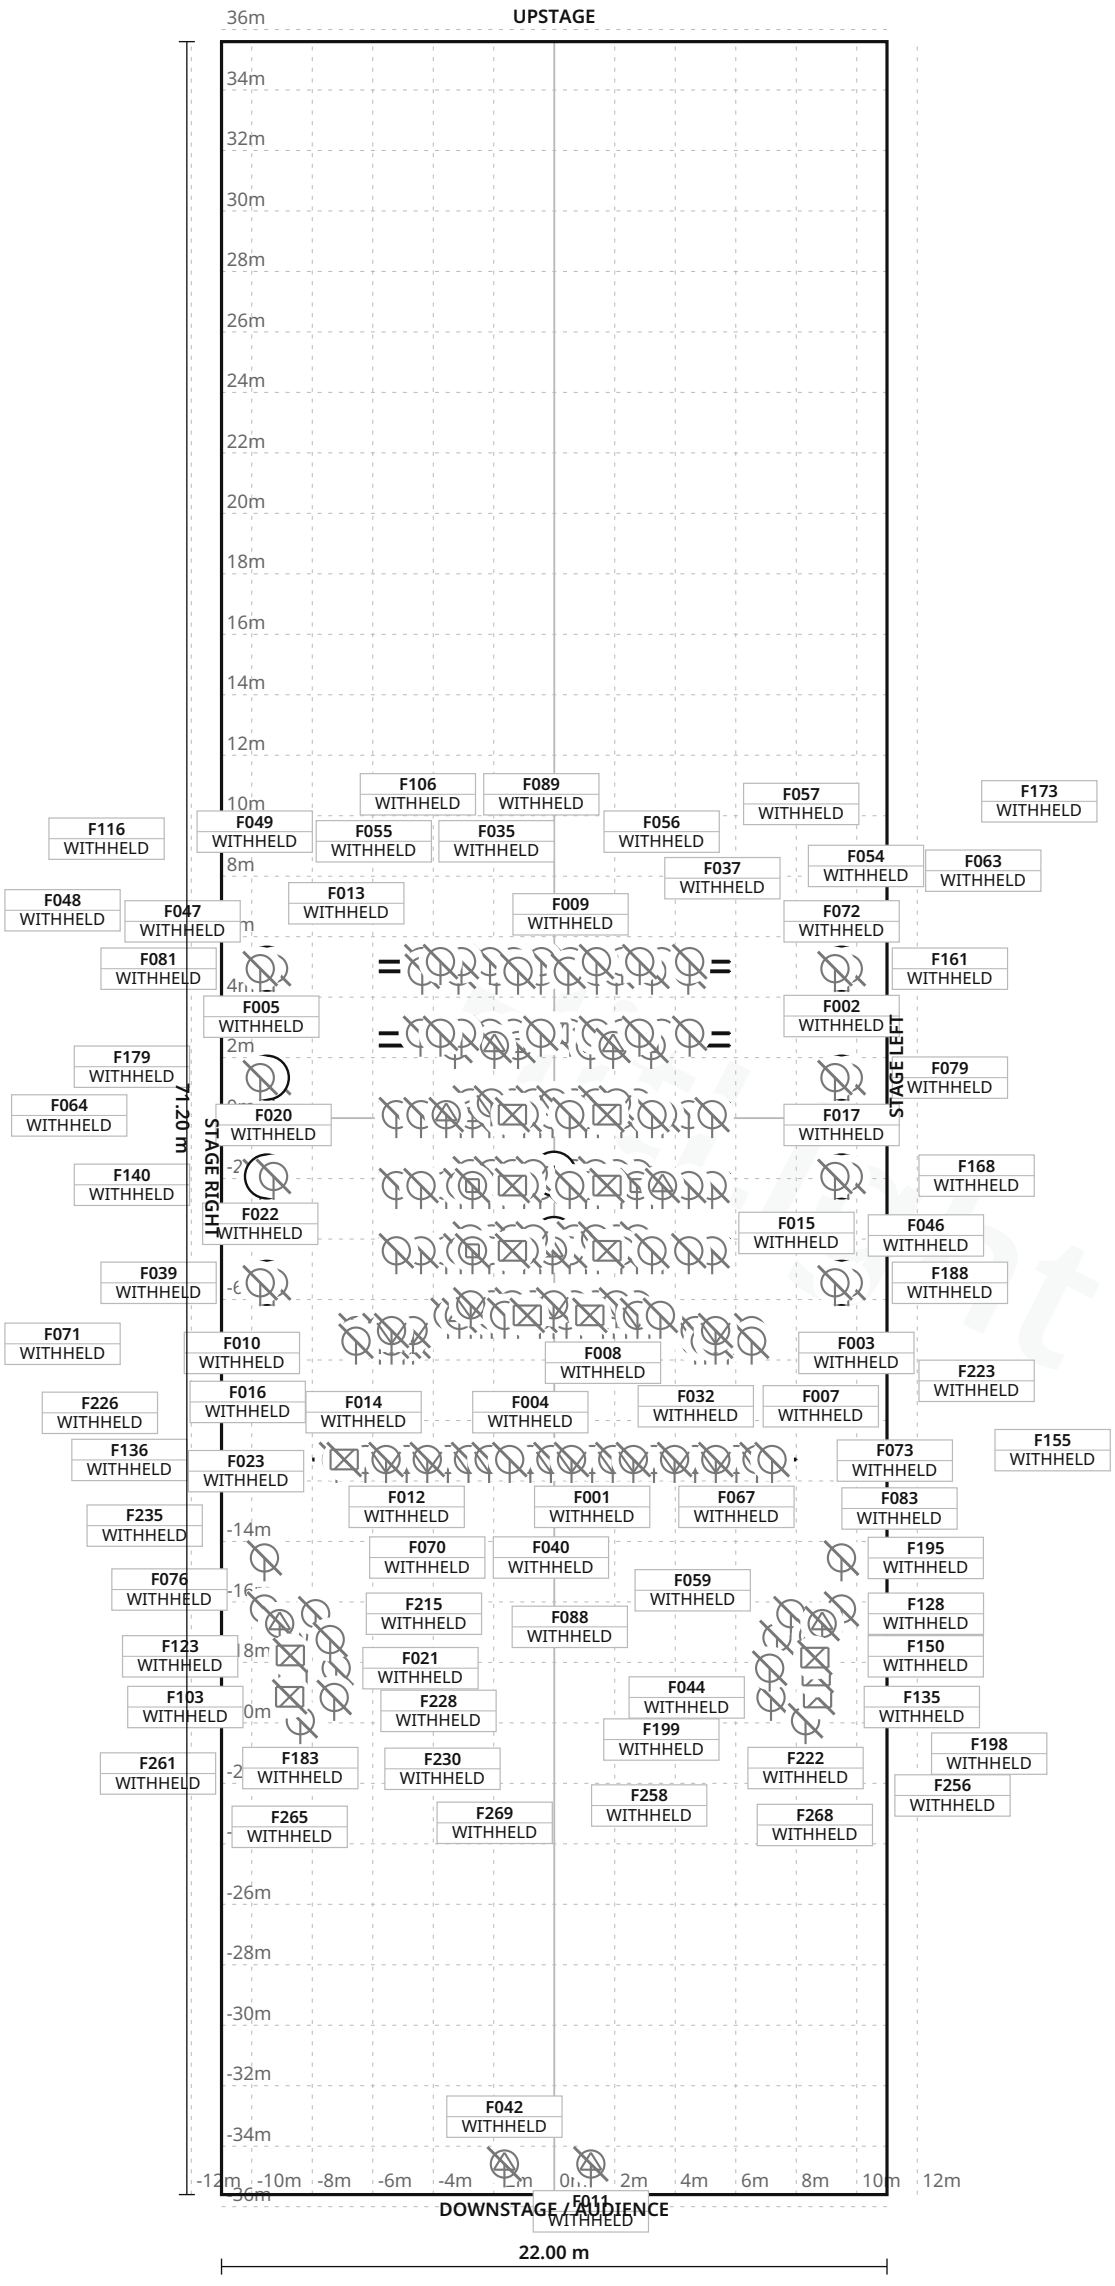

FIXTURE LEGEND

- **Axcor Spot 300** — Profile Spot · 4×
- **ColorSource Par** — PAR Light · 28×
- **D40 Lustr+** — PAR Light · 65×
- **Source Four Zoom** 25-50 — Profile Spot · 2×
- **ACME Aeco 20** — Profile Spot · 2×
- **Clay Paky Axcor** Profile 600 (Animation Wheel) — Profile Spot · 16×
- **Clay Paky Axcor** Profile 600 (Animation Wheel) — Other · 4×
- **Clay Paky K-EYE** HCR K20 — Moving Head · 20×
- **ETC D40 Lustr+** — Other · 4×
- **ETC Source 4 CE** Fresnel 20-65 — Spot Light · 41×
- **ETC Source Four** LED Series 2 Lustr — PAR Light · 38×
- **ETC Source Four** LED Series 2 Lustr with Source Four LED CYC Adapter — PAR Light · 10×
- **Martin Atomic** 3000 — Strobe · 1×
- **Martin Atomic** 3000 — Other · 2×
- **Spotlight COMBI** PC for 1000/1200W — Spot Light · 16×
- **Spotlight COMBI** PC for 2000/2500W — Spot Light · 11×
- **Spotlight COMBI** PC for 2000/2500W — Other · 1×
- **Tono 8/22** — Other · 6×

Stage 22.00 m W × 71.20 m D · Grid 1 m

190 fixture labels omitted in this view due to crowding · see DMX patch

Мурманский областной драматический театр · Основная сцена

LIGHT PLOT · PLAN · Основная сцена

HitLight · Мурманский областной драматический театр

проспект Ленина, 49, Мурманск, Russia

DWG HL · SCALE 1:250 · metric · PRINT AT 100%

Drawn HitLight

Generated from the saved show

SOURCE 60e21d9900b6

SYMBOL LEGEND

18 TYPES · 271 FIXTURES · COLOUR BY TYPE

	**Clay Paky Axcor Spot 300** Profile Spot · Unverified · TBC ch · category symbol	**4 physical · 4 plotted** 4 disabled · 0 unplaced
	**ETC ColorSource Par** PAR Light · Unverified · TBC ch · category symbol	**28 physical · 28 plotted** 28 disabled · 0 unplaced
	**ETC D40 Lustr+** PAR Light · Unverified · TBC ch · category symbol	**65 physical · 65 plotted** 65 disabled · 0 unplaced
	**ETC Source Four Zoom 25-50** Profile Spot · Unverified · TBC ch · category symbol	**2 physical · 2 plotted** 2 disabled · 0 unplaced
	**Unverified source fixture ACME Aeco 20** Profile Spot · Unverified · TBC ch · category symbol	**2 physical · 2 plotted** 2 disabled · 0 unplaced
	**Unverified source fixture Clay Paky Axcor Profile 600 (Animation Wheel)** Profile Spot · Unverified · TBC ch · category symbol	**16 physical · 16 plotted** 16 disabled · 0 unplaced
	**Unverified source fixture Clay Paky Axcor Profile 600 (Animation Wheel)** Other · Unverified · TBC ch · category symbol	**4 physical · 4 plotted** 4 disabled · 0 unplaced
	**Unverified source fixture Clay Paky K-EYE HCR K20** Moving Head · Unverified · TBC ch · category symbol	**20 physical · 20 plotted** 20 disabled · 0 unplaced

Мурманский областной драматический театр · Основная сцена

SYMBOL LEGEND · Основная сцена

HitLight · Мурманский областной драматический театр

проспект Ленина, 49, Мурманск, Russia

DWG HL · METRIC

Drawn HitLight

Generated from the saved show

SOURCE 60e21d9900b6

SYMBOL LEGEND · CONTINUED



Unverified source fixture ETC D40 Lustr+

Other · Unverified · TBC ch · category symbol

4 physical · 4 plotted

4 disabled · 0 unplaced



Unverified source fixture ETC Source 4 CE Fresnel 20-65

Spot Light · Unverified · TBC ch · category symbol

41 physical · 41 plotted

41 disabled · 0 unplaced



Unverified source fixture ETC Source Four LED Series 2 Lustr

PAR Light · Unverified · TBC ch · category symbol

38 physical · 38 plotted

38 disabled · 0 unplaced



Unverified source fixture ETC Source Four LED Series 2 Lustr with Source Four LED CYC Adapter

PAR Light · Unverified · TBC ch · category symbol

10 physical · 10 plotted

10 disabled · 0 unplaced



Unverified source fixture Martin Atomic 3000

Strobe · Unverified · TBC ch · category symbol

1 physical · 1 plotted

1 disabled · 0 unplaced



Unverified source fixture Martin Atomic 3000

Other · Unverified · TBC ch · category symbol

2 physical · 2 plotted

2 disabled · 0 unplaced



Unverified source fixture Spotlight COMBI PC for 1000/1200W

Spot Light · Unverified · TBC ch · category symbol

16 physical · 16 plotted

16 disabled · 0 unplaced



Unverified source fixture Spotlight COMBI PC for 2000/2500W

Spot Light · Unverified · TBC ch · category symbol

11 physical · 11 plotted

11 disabled · 0 unplaced

Мурманский областной драматический театр · Основная сцена

SYMBOL LEGEND · Основная сцена

HitLight · Мурманский областной драматический театр

проспект Ленина, 49, Мурманск, Russia

DWG HL · METRIC

Drawn HitLight

Generated from the saved show

SOURCE 60e21d9900b6



Unverified source fixture Spotlight COMBI PC for 2000/2500W

Other · Unverified · TBC ch · category symbol

1 physical · 1 plotted

1 disabled · 0 unplaced



Unverified source fixture Tono 8/22

Other · Unverified · TBC ch · category symbol

6 physical · 6 plotted

6 disabled · 0 unplaced

HitLight

GENERAL NOTES

1. Source-based lighting plan. Confirm the current rig with the venue.
2. PARTIAL: included fixtures are not a full physical-unit census.
3. DMX PATCH WITHHELD: provisional or unchecked addresses are not published.
4. Approximate planning view; not official venue paperwork or output-ready. Original HitLight symbols only; no source pages, OEM meshes, photos or logos. Original files remain private; modes and patch unverified.

HitLight

STAGE ELEMENTS

NAME	TYPE	POSITION	TRIM / SIZE
Софит VI (upstage row)	pipe	X 0.00 m · Z -5.17 m	7.30 m · 11.60 m W × 0.05 m D
Софит III (upstage row)	pipe	X 0.00 m · Z 1.84 m	7.30 m · 11.60 m W × 0.05 m D
Софит II (upstage row)	pipe	X 0.00 m · Z 4.00 m	7.30 m · 11.60 m W × 0.05 m D
Софит IV (upstage row)	pipe	X 0.00 m · Z -0.50 m	7.30 m · 11.60 m W × 0.05 m D
Софит V (downstage row)	pipe	X 0.00 m · Z -2.40 m	6.50 m · 11.60 m W × 0.05 m D
Софит IV (downstage row)	pipe	X 0.00 m · Z -0.11 m	6.50 m · 11.60 m W × 0.05 m D
Софит I (upstage row)	pipe	X 0.00 m · Z 6.18 m	7.30 m · 7.80 m W × 0.05 m D
Софит I (downstage row)	pipe	X 0.00 m · Z 6.52 m	6.50 m · 7.80 m W × 0.05 m D
Выносной софит / FOH bridge	pipe	X 0.00 m · Z 11.29 m	8.00 m · 16.00 m W × 0.05 m D
Софит VI (downstage row)	pipe	X 0.00 m · Z -4.86 m	6.50 m · 11.60 m W × 0.05 m D
Софит V (upstage row)	pipe	X 0.00 m · Z -2.81 m	7.30 m · 11.60 m W × 0.05 m D
Софит II (downstage row)	pipe	X 0.00 m · Z 4.39 m	6.50 m · 11.60 m W × 0.05 m D
Софит III (downstage row)	pipe	X 0.00 m · Z 2.23 m	6.50 m · 11.60 m W × 0.05 m D

Мурманский областной драматический театр · Основная сцена

STAGE ELEMENTS · Основная сцена

HitLight · Мурманский областной драматический театр

проспект Ленина, 49, Мурманск, Russia

DWG HL · METRIC

Drawn HitLight

Generated from the saved show

SOURCE 60e21d9900b6

FIXTURE SCHEDULE

271 FIXTURES · PATCH WITHHELD

Fixture	Manufacturer / model	Position / mount	Mode / output
VISUAL PLANNING · DMX PATCH WITHHELD			
F001	Unverified source fixture / ETC Source Four LED Series 2 Lustr	Выносной софит / FOH bridge	Unverified · Output excluded
F002	Unverified source fixture / ETC Source Four LED Series 2 Lustr	PLOTTED	Unverified · Output excluded
F003	ETC / D40 Lustr+	Софит III (downstage row)	Unverified · Output excluded
F004	Unverified source fixture / Spotlight COMBI PC for 2000/2500W	Выносной софит / FOH bridge	Unverified · Output excluded
F005	ETC / D40 Lustr+	Софит IV (downstage row)	Unverified · Output excluded
F006	ETC / D40 Lustr+	Софит III (downstage row)	Unverified · Output excluded
F007	Unverified source fixture / ETC Source 4 CE Fresnel 20-65	Софит II (upstage row)	Unverified · Output excluded
F008	ETC / D40 Lustr+	Софит I (downstage row)	Unverified · Output excluded
F009	ETC / D40 Lustr+	Софит VI (upstage row)	Unverified · Output excluded
F010	Unverified source fixture / Clay Paky Axcor Profile 600 (Animation Wheel)	Софит III (downstage row)	Unverified · Output excluded
F011	Unverified source fixture / ACME Aeco 20	PLOTTED	Unverified · Output excluded
F012	Unverified source fixture / ETC Source 4 CE Fresnel 20-65	Выносной софит / FOH bridge	Unverified · Output excluded
F013	ETC / D40 Lustr+	Софит V (upstage row)	Unverified · Output excluded
F014	Unverified source fixture / ETC Source Four LED Series 2 Lustr	Выносной софит / FOH bridge	Unverified · Output excluded
F015	ETC / D40 Lustr+	Софит III (downstage row)	Unverified · Output excluded
F016	ETC / ColorSource Par	PLOTTED	Unverified · Output excluded
F017	Unverified source fixture / ETC Source Four LED Series 2 Lustr	PLOTTED	Unverified · Output excluded
F018	Unverified source fixture / ETC Source 4 CE Fresnel 20-65	Софит III (upstage row)	Unverified · Output excluded
F019	Unverified source fixture / ETC Source 4 CE Fresnel 20-65	Софит II (upstage row)	Unverified · Output excluded
F020	ETC / ColorSource Par	PLOTTED	Unverified · Output excluded

Planning reference only. Confirm installed modes and patch with the venue.

Мурманский областной драматический театр · Основная сцена

FIXTURE SCHEDULE · Основная сцена

HitLight · Мурманский областной драматический театр

проспект Ленина, 49, Мурманск, Russia

DWG HL · METRIC

Drawn HitLight

Generated from the saved show

SOURCE 60e21d9900b6

FIXTURE SCHEDULE · CONTINUED

Fixture	Manufacturer / model	Position / mount	Mode / output
VISUAL PLANNING · DMX PATCH WITHHELD			
F021	Unverified source fixture / ETC Source Four LED Series 2 Lustr	PLOTTED	Unverified · Output excluded
F022	ETC / ColorSource Par	PLOTTED	Unverified · Output excluded
F023	Unverified source fixture / Spotlight COMBI PC for 1000/1200W	PLOTTED	Unverified · Output excluded
F024	ETC / D40 Lustr+	Софит I (downstage row)	Unverified · Output excluded
F025	Unverified source fixture / Clay Paky K-EYE HCR K20	Софит IV (downstage row)	Unverified · Output excluded
F026	Unverified source fixture / Clay Paky Axcor Profile 600 (Animation Wheel)	Софит II (downstage row)	Unverified · Output excluded
F027	Unverified source fixture / ETC Source 4 CE Fresnel 20-65	Софит I (downstage row)	Unverified · Output excluded
F028	Unverified source fixture / ETC Source 4 CE Fresnel 20-65	Софит IV (upstage row)	Unverified · Output excluded
F029	ETC / D40 Lustr+	Софит II (downstage row)	Unverified · Output excluded
F030	Unverified source fixture / Clay Paky K-EYE HCR K20	Софит I (downstage row)	Unverified · Output excluded
F031	ETC / D40 Lustr+	Софит III (downstage row)	Unverified · Output excluded
F032	Unverified source fixture / ETC Source 4 CE Fresnel 20-65	Софит II (upstage row)	Unverified · Output excluded
F033	Unverified source fixture / ETC Source 4 CE Fresnel 20-65	Софит III (upstage row)	Unverified · Output excluded
F034	Unverified source fixture / ETC Source 4 CE Fresnel 20-65	Софит I (upstage row)	Unverified · Output excluded
F035	Unverified source fixture / ETC Source Four LED Series 2 Lustr with Sourc…	Софит VI (downstage row)	Unverified · Output excluded
F036	ETC / D40 Lustr+	Софит III (downstage row)	Unverified · Output excluded
F037	Unverified source fixture / Clay Paky K-EYE HCR K20	Софит V (downstage row)	Unverified · Output excluded
F038	ETC / D40 Lustr+	Софит I (downstage row)	Unverified · Output excluded
F039	Unverified source fixture / ETC Source Four LED Series 2 Lustr	PLOTTED	Unverified · Output excluded
F040	Unverified source fixture / ETC Source 4 CE Fresnel 20-65	Выносной софит / FOH bridge	Unverified · Output excluded

Planning reference only. Confirm installed modes and patch with the venue.

Fixture	Manufacturer / model	Position / mount	Mode / output
VISUAL PLANNING · DMX PATCH WITHHELD			
F041	ETC / D40 Lustr+	Софит V (upstage row)	Unverified · Output excluded
F042	Unverified source fixture / ACME Aeco 20	PLOTTED	Unverified · Output excluded
F043	Unverified source fixture / Clay Paky Axcor Profile 600 (Animation Wheel)	Софит II (downstage row)	Unverified · Output excluded
F044	Unverified source fixture / ETC Source Four LED Series 2 Lustr	PLOTTED	Unverified · Output excluded
F045	ETC / D40 Lustr+	Софит V (upstage row)	Unverified · Output excluded
F046	Unverified source fixture / ETC Source Four LED Series 2 Lustr	PLOTTED	Unverified · Output excluded
F047	Unverified source fixture / ETC Source Four LED Series 2 Lustr	PLOTTED	Unverified · Output excluded
F048	Unverified source fixture / Spotlight COMBI PC for 1000/1200W	PLOTTED	Unverified · Output excluded
F049	ETC / D40 Lustr+	Софит VI (upstage row)	Unverified · Output excluded
F050	ETC / D40 Lustr+	Софит IV (downstage row)	Unverified · Output excluded
F051	ETC / D40 Lustr+	Софит I (downstage row)	Unverified · Output excluded
F052	ETC / D40 Lustr+	Софит I (downstage row)	Unverified · Output excluded
F053	Unverified source fixture / Clay Paky Axcor Profile 600 (Animation Wheel)	Софит II (downstage row)	Unverified · Output excluded
F054	ETC / D40 Lustr+	Софит V (upstage row)	Unverified · Output excluded
F055	Unverified source fixture / ETC Source Four LED Series 2 Lustr with Sourc…	Софит VI (downstage row)	Unverified · Output excluded
F056	ETC / D40 Lustr+	Софит VI (upstage row)	Unverified · Output excluded
F057	Unverified source fixture / ETC Source Four LED Series 2 Lustr with Sourc…	Софит VI (downstage row)	Unverified · Output excluded
F058	ETC / D40 Lustr+	Софит V (upstage row)	Unverified · Output excluded
F059	Unverified source fixture / ETC Source Four LED Series 2 Lustr	PLOTTED	Unverified · Output excluded
F060	Unverified source fixture / Clay Paky Axcor Profile 600 (Animation Wheel)	Софит I (downstage row)	Unverified · Output excluded

Planning reference only. Confirm installed modes and patch with the venue.

FIXTURE SCHEDULE · CONTINUED

Fixture	Manufacturer / model	Position / mount	Mode / output
VISUAL PLANNING · DMX PATCH WITHHELD			
F061	Unverified source fixture / Martin Atomic 3000	Софит V (upstage row)	Unverified · Output excluded
F062	Unverified source fixture / ETC Source Four LED Series 2 Lustr with Sourc…	Софит VI (downstage row)	Unverified · Output excluded
F063	ETC / ColorSource Par	PLOTTED	Unverified · Output excluded
F064	ETC / ColorSource Par	PLOTTED	Unverified · Output excluded
F065	ETC / D40 Lustr+	Софит III (downstage row)	Unverified · Output excluded
F066	Unverified source fixture / ETC Source 4 CE Fresnel 20-65	Софит III (upstage row)	Unverified · Output excluded
F067	Unverified source fixture / ETC Source Four LED Series 2 Lustr	Выносной софит / FOH bridge	Unverified · Output excluded
F068	Unverified source fixture / ETC Source 4 CE Fresnel 20-65	Софит I (upstage row)	Unverified · Output excluded
F069	Unverified source fixture / Clay Paky K-EYE HCR K20	Софит V (downstage row)	Unverified · Output excluded
F070	Unverified source fixture / Spotlight COMBI PC for 2000/2500W	Выносной софит / FOH bridge	Unverified · Output excluded
F071	Unverified source fixture / ETC Source Four LED Series 2 Lustr	PLOTTED	Unverified · Output excluded
F072	Unverified source fixture / ETC Source Four LED Series 2 Lustr	PLOTTED	Unverified · Output excluded
F073	ETC / ColorSource Par	PLOTTED	Unverified · Output excluded
F074	Unverified source fixture / Clay Paky K-EYE HCR K20	Софит V (downstage row)	Unverified · Output excluded
F075	Unverified source fixture / ETC Source 4 CE Fresnel 20-65	Софит IV (upstage row)	Unverified · Output excluded
F076	Unverified source fixture / ETC Source Four LED Series 2 Lustr	Выносной софит / FOH bridge	Unverified · Output excluded
F077	Unverified source fixture / ETC Source 4 CE Fresnel 20-65	Софит III (upstage row)	Unverified · Output excluded
F078	Unverified source fixture / ETC Source 4 CE Fresnel 20-65	Софит I (upstage row)	Unverified · Output excluded
F079	Unverified source fixture / Spotlight COMBI PC for 1000/1200W	PLOTTED	Unverified · Output excluded
F080	ETC / D40 Lustr+	Софит IV (downstage row)	Unverified · Output excluded

Planning reference only. Confirm installed modes and patch with the venue.

Мурманский областной драматический театр · Основная сцена

FIXTURE SCHEDULE · Основная сцена

HitLight · Мурманский областной драматический театр

проспект Ленина, 49, Мурманск, Russia

DWG HL · METRIC

Drawn HitLight

Generated from the saved show

SOURCE 60e21d9900b6

FIXTURE SCHEDULE · CONTINUED

Fixture	Manufacturer / model	Position / mount	Mode / output
VISUAL PLANNING · DMX PATCH WITHHELD			
F081	Unverified source fixture / ETC Source Four LED Series 2 Lustr	PLOTTED	Unverified · Output excluded
F082	ETC / ColorSource Par	PLOTTED	Unverified · Output excluded
F083	Unverified source fixture / Spotlight COMBI PC for 1000/1200W	PLOTTED	Unverified · Output excluded
F084	Unverified source fixture / Clay Paky K-EYE HCR K20	Софит II (downstage row)	Unverified · Output excluded
F085	ETC / D40 Lustr+	Софит V (upstage row)	Unverified · Output excluded
F086	ETC / ColorSource Par	PLOTTED	Unverified · Output excluded
F087	Unverified source fixture / ETC Source Four LED Series 2 Lustr with Sourc…	Софит VI (downstage row)	Unverified · Output excluded
F088	Unverified source fixture / ETC Source Four LED Series 2 Lustr	Выносной софит / FOH bridge	Unverified · Output excluded
F089	ETC / D40 Lustr+	Софит VI (upstage row)	Unverified · Output excluded
F090	Unverified source fixture / ETC Source Four LED Series 2 Lustr	Выносной софит / FOH bridge	Unverified · Output excluded
F091	Unverified source fixture / ETC Source 4 CE Fresnel 20-65	Софит IV (upstage row)	Unverified · Output excluded
F092	Unverified source fixture / Spotlight COMBI PC for 2000/2500W	Выносной софит / FOH bridge	Unverified · Output excluded
F093	ETC / ColorSource Par	PLOTTED	Unverified · Output excluded
F094	Unverified source fixture / ETC Source 4 CE Fresnel 20-65	Софит III (upstage row)	Unverified · Output excluded
F095	Unverified source fixture / ETC Source 4 CE Fresnel 20-65	Софит I (upstage row)	Unverified · Output excluded
F096	ETC / ColorSource Par	PLOTTED	Unverified · Output excluded
F097	Unverified source fixture / ETC Source 4 CE Fresnel 20-65	Софит I (upstage row)	Unverified · Output excluded
F098	Unverified source fixture / Spotlight COMBI PC for 2000/2500W	Выносной софит / FOH bridge	Unverified · Output excluded
F099	Unverified source fixture / ETC Source Four LED Series 2 Lustr with Sourc…	Софит VI (downstage row)	Unverified · Output excluded
F100	Unverified source fixture / ETC Source 4 CE Fresnel 20-65	Софит IV (upstage row)	Unverified · Output excluded

Planning reference only. Confirm installed modes and patch with the venue.

FIXTURE SCHEDULE · CONTINUED

Fixture	Manufacturer / model	Position / mount	Mode / output
VISUAL PLANNING · DMX PATCH WITHHELD			
F101	ETC / Source Four Zoom 25-50	PLOTTED	Unverified · Output excluded
F102	ETC / D40 Lustr+	Софит V (upstage row)	Unverified · Output excluded
F103	Clay Paky / Axcor Spot 300	PLOTTED	Unverified · Output excluded
F104	ETC / D40 Lustr+	Софит IV (downstage row)	Unverified · Output excluded
F105	Unverified source fixture / ETC Source Four LED Series 2 Lustr	PLOTTED	Unverified · Output excluded
F106	ETC / D40 Lustr+	Софит VI (upstage row)	Unverified · Output excluded
F107	Unverified source fixture / ETC Source 4 CE Fresnel 20-65	Софит II (upstage row)	Unverified · Output excluded
F108	ETC / D40 Lustr+	Софит IV (downstage row)	Unverified · Output excluded
F109	ETC / D40 Lustr+	Софит I (downstage row)	Unverified · Output excluded
F110	Unverified source fixture / Clay Paky K-EYE HCR K20	Софит I (downstage row)	Unverified · Output excluded
F111	Unverified source fixture / Spotlight COMBI PC for 1000/1200W	PLOTTED	Unverified · Output excluded
F112	ETC / ColorSource Par	PLOTTED	Unverified · Output excluded
F113	Unverified source fixture / ETC Source Four LED Series 2 Lustr	Выносной софит / FOH bridge	Unverified · Output excluded
F114	Unverified source fixture / Clay Paky Axcor Profile 600 (Animation Wheel)	Софит I (downstage row)	Unverified · Output excluded
F115	Unverified source fixture / ETC Source Four LED Series 2 Lustr	PLOTTED	Unverified · Output excluded
F116	ETC / ColorSource Par	PLOTTED	Unverified · Output excluded
F117	ETC / D40 Lustr+	Софит III (downstage row)	Unverified · Output excluded
F118	Unverified source fixture / ETC Source 4 CE Fresnel 20-65	Софит III (upstage row)	Unverified · Output excluded
F119	ETC / ColorSource Par	PLOTTED	Unverified · Output excluded
F120	ETC / D40 Lustr+	Софит IV (downstage row)	Unverified · Output excluded

Planning reference only. Confirm installed modes and patch with the venue.

Мурманский областной драматический театр · Основная сцена

FIXTURE SCHEDULE · Основная сцена

HitLight · Мурманский областной драматический театр

проспект Ленина, 49, Мурманск, Russia

DWG HL · METRIC

Drawn HitLight

Generated from the saved show

SOURCE 60e21d9900b6

FIXTURE SCHEDULE · CONTINUED

Fixture	Manufacturer / model	Position / mount	Mode / output
VISUAL PLANNING · DMX PATCH WITHHELD			
F121	Unverified source fixture / Clay Paky K-EYE HCR K20	Софит II (downstage row)	Unverified · Output excluded
F122	Unverified source fixture / Spotlight COMBI PC for 1000/1200W	PLOTTED	Unverified · Output excluded
F123	Unverified source fixture / ETC Source Four LED Series 2 Lustr	PLOTTED	Unverified · Output excluded
F124	ETC / D40 Lustr+	Софит III (downstage row)	Unverified · Output excluded
F125	ETC / ColorSource Par	PLOTTED	Unverified · Output excluded
F126	Unverified source fixture / Clay Paky Axcor Profile 600 (Animation Wheel)	Софит IV (downstage row)	Unverified · Output excluded
F127	ETC / ColorSource Par	PLOTTED	Unverified · Output excluded
F128	Unverified source fixture / ETC Source Four LED Series 2 Lustr	PLOTTED	Unverified · Output excluded
F129	Unverified source fixture / ETC Source Four LED Series 2 Lustr	PLOTTED	Unverified · Output excluded
F130	ETC / D40 Lustr+	Софит II (downstage row)	Unverified · Output excluded
F131	Unverified source fixture / Clay Paky Axcor Profile 600 (Animation Wheel)	Софит V (downstage row)	Unverified · Output excluded
F132	ETC / D40 Lustr+	Софит IV (downstage row)	Unverified · Output excluded
F133	ETC / D40 Lustr+	Софит III (downstage row)	Unverified · Output excluded
F134	ETC / D40 Lustr+	Софит IV (downstage row)	Unverified · Output excluded
F135	Clay Paky / Axcor Spot 300	PLOTTED	Unverified · Output excluded
F136	Unverified source fixture / ETC Source Four LED Series 2 Lustr	PLOTTED	Unverified · Output excluded
F137	Unverified source fixture / ETC Source 4 CE Fresnel 20-65	Софит I (upstage row)	Unverified · Output excluded
F138	Unverified source fixture / ETC Source 4 CE Fresnel 20-65	Софит II (upstage row)	Unverified · Output excluded
F139	ETC / ColorSource Par	PLOTTED	Unverified · Output excluded
F140	Unverified source fixture / ETC Source Four LED Series 2 Lustr	PLOTTED	Unverified · Output excluded

Planning reference only. Confirm installed modes and patch with the venue.

Мурманский областной драматический театр · Основная сцена

FIXTURE SCHEDULE · Основная сцена

HitLight · Мурманский областной драматический театр

проспект Ленина, 49, Мурманск, Russia

DWG HL · METRIC

Drawn HitLight

Generated from the saved show

SOURCE 60e21d9900b6

Fixture	Manufacturer / model	Position / mount	Mode / output
VISUAL PLANNING · DMX PATCH WITHHELD			
F141	Unverified source fixture / ETC Source 4 CE Fresnel 20-65	Выносной софит / FOH bridge	Unverified · Output excluded
F142	ETC / ColorSource Par	PLOTTED	Unverified · Output excluded
F143	Unverified source fixture / ETC Source 4 CE Fresnel 20-65	Софит IV (upstage row)	Unverified · Output excluded
F144	ETC / ColorSource Par	PLOTTED	Unverified · Output excluded
F145	ETC / D40 Lustr+	Софит II (downstage row)	Unverified · Output excluded
F146	Unverified source fixture / Spotlight COMBI PC for 2000/2500W	Выносной софит / FOH bridge	Unverified · Output excluded
F147	Unverified source fixture / ETC Source 4 CE Fresnel 20-65	Софит III (upstage row)	Unverified · Output excluded
F148	Unverified source fixture / ETC Source 4 CE Fresnel 20-65	Софит II (upstage row)	Unverified · Output excluded
F149	ETC / Source Four Zoom 25-50	PLOTTED	Unverified · Output excluded
F150	Unverified source fixture / ETC Source Four LED Series 2 Lustr	PLOTTED	Unverified · Output excluded
F151	Unverified source fixture / Spotlight COMBI PC for 1000/1200W	PLOTTED	Unverified · Output excluded
F152	ETC / ColorSource Par	PLOTTED	Unverified · Output excluded
F153	ETC / D40 Lustr+	Софит II (downstage row)	Unverified · Output excluded
F154	ETC / D40 Lustr+	Софит IV (downstage row)	Unverified · Output excluded
F155	ETC / ColorSource Par	PLOTTED	Unverified · Output excluded
F156	Unverified source fixture / Clay Paky K-EYE HCR K20	Софит III (downstage row)	Unverified · Output excluded
F157	Unverified source fixture / Clay Paky Axcor Profile 600 (Animation Wheel)	Софит IV (downstage row)	Unverified · Output excluded
F158	Unverified source fixture / Clay Paky Axcor Profile 600 (Animation Wheel)	Софит III (downstage row)	Unverified · Output excluded
F159	Unverified source fixture / Clay Paky K-EYE HCR K20	Софит IV (downstage row)	Unverified · Output excluded
F160	Unverified source fixture / ETC Source 4 CE Fresnel 20-65	Софит I (downstage row)	Unverified · Output excluded

Planning reference only. Confirm installed modes and patch with the venue.

FIXTURE SCHEDULE · CONTINUED

Fixture	Manufacturer / model	Position / mount	Mode / output
VISUAL PLANNING · DMX PATCH WITHHELD			
F161	Unverified source fixture / Spotlight COMBI PC for 1000/1200W	PLOTTED	Unverified · Output excluded
F162	Unverified source fixture / ETC Source 4 CE Fresnel 20-65	Софит IV (upstage row)	Unverified · Output excluded
F163	Unverified source fixture / ETC Source 4 CE Fresnel 20-65	Софит III (upstage row)	Unverified · Output excluded
F164	Unverified source fixture / Spotlight COMBI PC for 2000/2500W	Выносной софит / FOH bridge	Unverified · Output excluded
F165	Unverified source fixture / ETC Source Four LED Series 2 Lustr with Sourc…	Софит VI (downstage row)	Unverified · Output excluded
F166	Unverified source fixture / Clay Paky K-EYE HCR K20	Софит V (downstage row)	Unverified · Output excluded
F167	ETC / ColorSource Par	PLOTTED	Unverified · Output excluded
F168	Unverified source fixture / ETC Source Four LED Series 2 Lustr	PLOTTED	Unverified · Output excluded
F169	ETC / D40 Lustr+	Софит VI (upstage row)	Unverified · Output excluded
F170	ETC / D40 Lustr+	Софит II (downstage row)	Unverified · Output excluded
F171	ETC / D40 Lustr+	Софит III (downstage row)	Unverified · Output excluded
F172	ETC / D40 Lustr+	Софит II (downstage row)	Unverified · Output excluded
F173	ETC / ColorSource Par	PLOTTED	Unverified · Output excluded
F174	ETC / ColorSource Par	PLOTTED	Unverified · Output excluded
F175	Unverified source fixture / Clay Paky Axcor Profile 600 (Animation Wheel)	Софит IV (downstage row)	Unverified · Output excluded
F176	Unverified source fixture / Clay Paky K-EYE HCR K20	Софит II (downstage row)	Unverified · Output excluded
F177	Unverified source fixture / Spotlight COMBI PC for 2000/2500W	Выносной софит / FOH bridge	Unverified · Output excluded
F178	Unverified source fixture / Clay Paky K-EYE HCR K20	Софит III (downstage row)	Unverified · Output excluded
F179	Unverified source fixture / Spotlight COMBI PC for 1000/1200W	PLOTTED	Unverified · Output excluded
F180	Unverified source fixture / ETC Source 4 CE Fresnel 20-65	Софит I (upstage row)	Unverified · Output excluded

Planning reference only. Confirm installed modes and patch with the venue.

Мурманский областной драматический театр · Основная сцена

FIXTURE SCHEDULE · Основная сцена

HitLight · Мурманский областной драматический театр

проспект Ленина, 49, Мурманск, Russia

DWG HL · METRIC

Drawn HitLight

Generated from the saved show

SOURCE 60e21d9900b6

Fixture	Manufacturer / model	Position / mount	Mode / output
VISUAL PLANNING · DMX PATCH WITHHELD			
F181	Unverified source fixture / Clay Paky Axcor Profile 600 (Animation Wheel)	Софит II (downstage row)	Unverified · Output excluded
F182	Unverified source fixture / ETC Source 4 CE Fresnel 20-65	Софит III (upstage row)	Unverified · Output excluded
F183	Unverified source fixture / ETC Source Four LED Series 2 Lustr	PLOTTED	Unverified · Output excluded
F184	ETC / ColorSource Par	PLOTTED	Unverified · Output excluded
F185	Unverified source fixture / Clay Paky K-EYE HCR K20	Софит IV (downstage row)	Unverified · Output excluded
F186	ETC / D40 Lustr+	Софит II (downstage row)	Unverified · Output excluded
F187	Unverified source fixture / Spotlight COMBI PC for 2000/2500W	Выносной софит / FOH bridge	Unverified · Output excluded
F188	Unverified source fixture / ETC Source Four LED Series 2 Lustr	PLOTTED	Unverified · Output excluded
F189	Unverified source fixture / Clay Paky K-EYE HCR K20	Софит I (downstage row)	Unverified · Output excluded
F190	Unverified source fixture / Clay Paky Axcor Profile 600 (Animation Wheel)	Софит I (downstage row)	Unverified · Output excluded
F191	Unverified source fixture / ETC Source 4 CE Fresnel 20-65	Софит IV (upstage row)	Unverified · Output excluded
F192	Unverified source fixture / ETC Source Four LED Series 2 Lustr	PLOTTED	Unverified · Output excluded
F193	Unverified source fixture / ETC Source 4 CE Fresnel 20-65	Софит II (upstage row)	Unverified · Output excluded
F194	Unverified source fixture / ETC Source 4 CE Fresnel 20-65	Софит II (upstage row)	Unverified · Output excluded
F195	Unverified source fixture / ETC Source Four LED Series 2 Lustr	PLOTTED	Unverified · Output excluded
F196	ETC / D40 Lustr+	Софит V (upstage row)	Unverified · Output excluded
F197	ETC / D40 Lustr+	Софит IV (downstage row)	Unverified · Output excluded
F198	Clay Paky / Axcor Spot 300	PLOTTED	Unverified · Output excluded
F199	Unverified source fixture / ETC Source Four LED Series 2 Lustr	PLOTTED	Unverified · Output excluded
F200	Unverified source fixture / ETC Source 4 CE Fresnel 20-65	Софит II (upstage row)	Unverified · Output excluded

Planning reference only. Confirm installed modes and patch with the venue.

FIXTURE SCHEDULE · CONTINUED

Fixture	Manufacturer / model	Position / mount	Mode / output
VISUAL PLANNING · DMX PATCH WITHHELD			
F201	Unverified source fixture / Spotlight COMBI PC for 1000/1200W	PLOTTED	Unverified · Output excluded
F202	ETC / D40 Lustr+	Софит III (downstage row)	Unverified · Output excluded
F203	Unverified source fixture / Clay Paky K-EYE HCR K20	Софит III (downstage row)	Unverified · Output excluded
F204	ETC / D40 Lustr+	Софит II (downstage row)	Unverified · Output excluded
F205	ETC / ColorSource Par	PLOTTED	Unverified · Output excluded
F206	Unverified source fixture / Clay Paky K-EYE HCR K20	Софит IV (downstage row)	Unverified · Output excluded
F207	Unverified source fixture / Clay Paky Axcor Profile 600 (Animation Wheel)	Софит III (downstage row)	Unverified · Output excluded
F208	Unverified source fixture / ETC Source Four LED Series 2 Lustr	PLOTTED	Unverified · Output excluded
F209	ETC / D40 Lustr+	Софит II (downstage row)	Unverified · Output excluded
F210	Unverified source fixture / Spotlight COMBI PC for 2000/2500W	Выносной софит / FOH bridge	Unverified · Output excluded
F211	ETC / ColorSource Par	PLOTTED	Unverified · Output excluded
F212	ETC / D40 Lustr+	Софит VI (upstage row)	Unverified · Output excluded
F213	Unverified source fixture / Clay Paky Axcor Profile 600 (Animation Wheel)	Софит IV (downstage row)	Unverified · Output excluded
F214	ETC / D40 Lustr+	Софит V (upstage row)	Unverified · Output excluded
F215	Unverified source fixture / ETC Source Four LED Series 2 Lustr	PLOTTED	Unverified · Output excluded
F216	Unverified source fixture / ETC Source 4 CE Fresnel 20-65	Софит I (upstage row)	Unverified · Output excluded
F217	Unverified source fixture / Spotlight COMBI PC for 2000/2500W	Выносной софит / FOH bridge	Unverified · Output excluded
F218	Unverified source fixture / Clay Paky Axcor Profile 600 (Animation Wheel)	Софит V (downstage row)	Unverified · Output excluded
F219	ETC / ColorSource Par	PLOTTED	Unverified · Output excluded
F220	Unverified source fixture / ETC Source Four LED Series 2 Lustr with Sourc…	Софит VI (downstage row)	Unverified · Output excluded

Planning reference only. Confirm installed modes and patch with the venue.

FIXTURE SCHEDULE · CONTINUED

Fixture	Manufacturer / model	Position / mount	Mode / output
VISUAL PLANNING · DMX PATCH WITHHELD			
F221	Unverified source fixture / Spotlight COMBI PC for 1000/1200W	PLOTTED	Unverified · Output excluded
F222	Unverified source fixture / ETC Source Four LED Series 2 Lustr	PLOTTED	Unverified · Output excluded
F223	Unverified source fixture / Spotlight COMBI PC for 1000/1200W	PLOTTED	Unverified · Output excluded
F224	ETC / D40 Lustr+	Софит VI (upstage row)	Unverified · Output excluded
F225	Unverified source fixture / Clay Paky K-EYE HCR K20	Софит I (downstage row)	Unverified · Output excluded
F226	Unverified source fixture / Spotlight COMBI PC for 1000/1200W	PLOTTED	Unverified · Output excluded
F227	Unverified source fixture / ETC Source 4 CE Fresnel 20-65	Софит IV (upstage row)	Unverified · Output excluded
F228	Unverified source fixture / ETC Source Four LED Series 2 Lustr	PLOTTED	Unverified · Output excluded
F229	Unverified source fixture / ETC Source 4 CE Fresnel 20-65	Софит IV (upstage row)	Unverified · Output excluded
F230	Unverified source fixture / ETC Source Four LED Series 2 Lustr	PLOTTED	Unverified · Output excluded
F231	ETC / D40 Lustr+	Софит V (upstage row)	Unverified · Output excluded
F232	Unverified source fixture / Spotlight COMBI PC for 2000/2500W	Выносной софит / FOH bridge	Unverified · Output excluded
F233	Unverified source fixture / ETC Source Four LED Series 2 Lustr with Sourc…	Софит VI (downstage row)	Unverified · Output excluded
F234	Unverified source fixture / Clay Paky K-EYE HCR K20	Софит II (downstage row)	Unverified · Output excluded
F235	Clay Paky / Axcor Spot 300	PLOTTED	Unverified · Output excluded
F236	ETC / D40 Lustr+	Софит VI (upstage row)	Unverified · Output excluded
F237	ETC / D40 Lustr+	Софит V (upstage row)	Unverified · Output excluded
F238	Unverified source fixture / Spotlight COMBI PC for 1000/1200W	PLOTTED	Unverified · Output excluded
F239	ETC / D40 Lustr+	Софит VI (upstage row)	Unverified · Output excluded
F240	ETC / D40 Lustr+	Софит VI (upstage row)	Unverified · Output excluded

Planning reference only. Confirm installed modes and patch with the venue.

FIXTURE SCHEDULE · CONTINUED

Fixture	Manufacturer / model	Position / mount	Mode / output
VISUAL PLANNING · DMX PATCH WITHHELD			
F241	ETC / D40 Lustr+	Софит I (downstage row)	Unverified · Output excluded
F242	ETC / D40 Lustr+	Софит V (upstage row)	Unverified · Output excluded
F243	Unverified source fixture / ETC Source Four LED Series 2 Lustr with Sourc…	Софит VI (downstage row)	Unverified · Output excluded
F244	Unverified source fixture / ETC Source 4 CE Fresnel 20-65	Софит I (upstage row)	Unverified · Output excluded
F245	ETC / D40 Lustr+	Софит II (downstage row)	Unverified · Output excluded
F246	ETC / ColorSource Par	PLOTTED	Unverified · Output excluded
F247	ETC / D40 Lustr+	Софит II (downstage row)	Unverified · Output excluded
F248	Unverified source fixture / Spotlight COMBI PC for 1000/1200W	PLOTTED	Unverified · Output excluded
F249	ETC / D40 Lustr+	Софит VI (upstage row)	Unverified · Output excluded
F250	Unverified source fixture / Spotlight COMBI PC for 1000/1200W	PLOTTED	Unverified · Output excluded
F251	ETC / D40 Lustr+	Софит I (downstage row)	Unverified · Output excluded
F252	Unverified source fixture / Clay Paky K-EYE HCR K20	Софит III (downstage row)	Unverified · Output excluded
F253	ETC / D40 Lustr+	Софит IV (downstage row)	Unverified · Output excluded
F254	Unverified source fixture / ETC Source Four LED Series 2 Lustr	Выносной софит / FOH bridge	Unverified · Output excluded
F255	Unverified source fixture / ETC D40 Lustr+	Софит II (downstage row)	Unverified · Output excluded
F256	Unverified source fixture / Tono 8/22	PLOTTED	Unverified · Output excluded
F257	Unverified source fixture / Clay Paky Axcor Profile 600 (Animation Wheel)	Софит IV (downstage row)	Unverified · Output excluded
F258	Unverified source fixture / Tono 8/22	PLOTTED	Unverified · Output excluded
F259	Unverified source fixture / ETC D40 Lustr+	Софит I (downstage row)	Unverified · Output excluded
F260	Unverified source fixture / Clay Paky Axcor Profile 600 (Animation Wheel)	Софит I (downstage row)	Unverified · Output excluded

Planning reference only. Confirm installed modes and patch with the venue.

Мурманский областной драматический театр · Основная сцена

FIXTURE SCHEDULE · Основная сцена

HitLight · Мурманский областной драматический театр

проспект Ленина, 49, Мурманск, Russia

DWG HL · METRIC

Drawn HitLight

Generated from the saved show

SOURCE 60e21d9900b6

Fixture	Manufacturer / model	Position / mount	Mode / output
VISUAL PLANNING · DMX PATCH WITHHELD			
F261	Unverified source fixture / Tono 8/22	PLOTTED	Unverified · Output excluded
F262	Unverified source fixture / Spotlight COMBI PC for 2000/2500W	Выносной софит / FOH bridge	Unverified · Output excluded
F263	Unverified source fixture / Martin Atomic 3000	Софит II (upstage row)	Unverified · Output excluded
F264	Unverified source fixture / ETC D40 Lustr+	Софит III (downstage row)	Unverified · Output excluded
F265	Unverified source fixture / Tono 8/22	PLOTTED	Unverified · Output excluded
F266	Unverified source fixture / Martin Atomic 3000	Софит III (upstage row)	Unverified · Output excluded
F267	Unverified source fixture / ETC D40 Lustr+	Софит IV (downstage row)	Unverified · Output excluded
F268	Unverified source fixture / Tono 8/22	PLOTTED	Unverified · Output excluded
F269	Unverified source fixture / Tono 8/22	PLOTTED	Unverified · Output excluded
F270	Unverified source fixture / Clay Paky Axcor Profile 600 (Animation Wheel)	Софит III (downstage row)	Unverified · Output excluded
F271	Unverified source fixture / Clay Paky Axcor Profile 600 (Animation Wheel)	Софит II (downstage row)	Unverified · Output excluded

Planning reference only. Confirm installed modes and patch with the venue.

VALIDATION APPENDIX

WARNING · PATCH_WITHHELD

DMX patch facts are withheld pending source verification. This planning document cannot be used for hardware output.

Objects: — · Remediation: review the source facts and regenerate.

WARNING · MODE_UNVERIFIED

DMX modes are unverified; output remains excluded.

Objects: F001–F271 · Remediation: review the source facts and regenerate.

WARNING · FIXTURE_DISABLED

Fixtures are disabled for this visual planning reconstruction.

Objects: F001–F271 · Remediation: review the source facts and regenerate.

WARNING · TITLE_METADATA_INCOMPLETE

Some professional title-block metadata is missing; the document will show an em dash.

Objects: 967e8ec322224dcdb939e0a8 · Remediation: review the source facts and regenerate.

HitLight

VENUE & DRAWING SOURCES

Мурманский областной драматический театр

Основная сцена · Published house configuration; actual current setup unverified

проспект Ленина, 49, Мурманск, RU

https://modt.ru/

Sources checked 2026-10-20

Generated by HitLight from the reviewed partial Мурманский областной драматический театр reconstruction. Venue sources are cited as facts; their original artwork remains private.

Symbols: HitLight-owned category artwork. No manufacturer model geometry or original source pages included.

Partial reconstruction from the venue’s lighting documentation; the currently installed rig and its complete fixture census are not verified.

ESTIMATED GEOMETRY: the documents give no complete scale or trim heights, so the stage size, fixture positions in metres and hanging heights are best-guess estimates, not measurements.

174 of 271 source-labelled fixture records retain unconfirmed exact installed identities or modes; original printed names and display substitutions remain qualified.

Modes and DMX addresses are unverified best guesses; check them with the venue before driving real fixtures.

271 records display 250 approximate public catalogue housings or labelled donors and 21 visual fallbacks. 65 ETC D40 Lustr+ bodies now have verified original-work public permission; geometry and native profiles are unchanged. Yoke pose, clamp clearance, optical assumptions and accessory details remain approximate. Existing source/donor identities, geometry, mode/patch and output exclusions remain qualified.

20 existing K-EYE K20 HCR references use an original public HitLight housing. Native channel/default tables, existing control restrictions and source optics/pivots retained; actual visual bounds corrected and supported source-motor articulation added. Fixture IDs, source labels, selected modes, enabled state, patch, layouts and mounts unchanged. Body detail estimated; existing source/control qualifications retained. No hardware, photometric or rigging acceptance.

Approximate planning view; not official venue paperwork or output-ready. Original HitLight symbols only; no source pages, OEM meshes, photos or logos. Original files remain private; modes and patch unverified.

Lighting plot or drawing: https://modt.ru/res/upload/f4/pasport_sceny____1_.pdf · checked 2026-10-20

Lighting plot or drawing: https://modt.ru/res/upload/87/svetotehnicheskiy_kompleks_Modt.pdf · checked 2026-10-20

Source page: https://modt.ru/ · checked 2026-10-20

Technical information: https://modt.ru/shema-zala-i-tehnicheskie-raydery/ · checked 2026-10-20

Lighting plot or drawing: https://modt.ru/res/upload/e9/Shema_zala_ispravlennaya_na_sayt_nov_vmesh__1.pdf · checked 2026-10-20

Public venue page: https://www.hitlight.app/venues/russia/мурманскии-областнои-драматическии-театр-967e8ec3

HitLight | hitlight.app