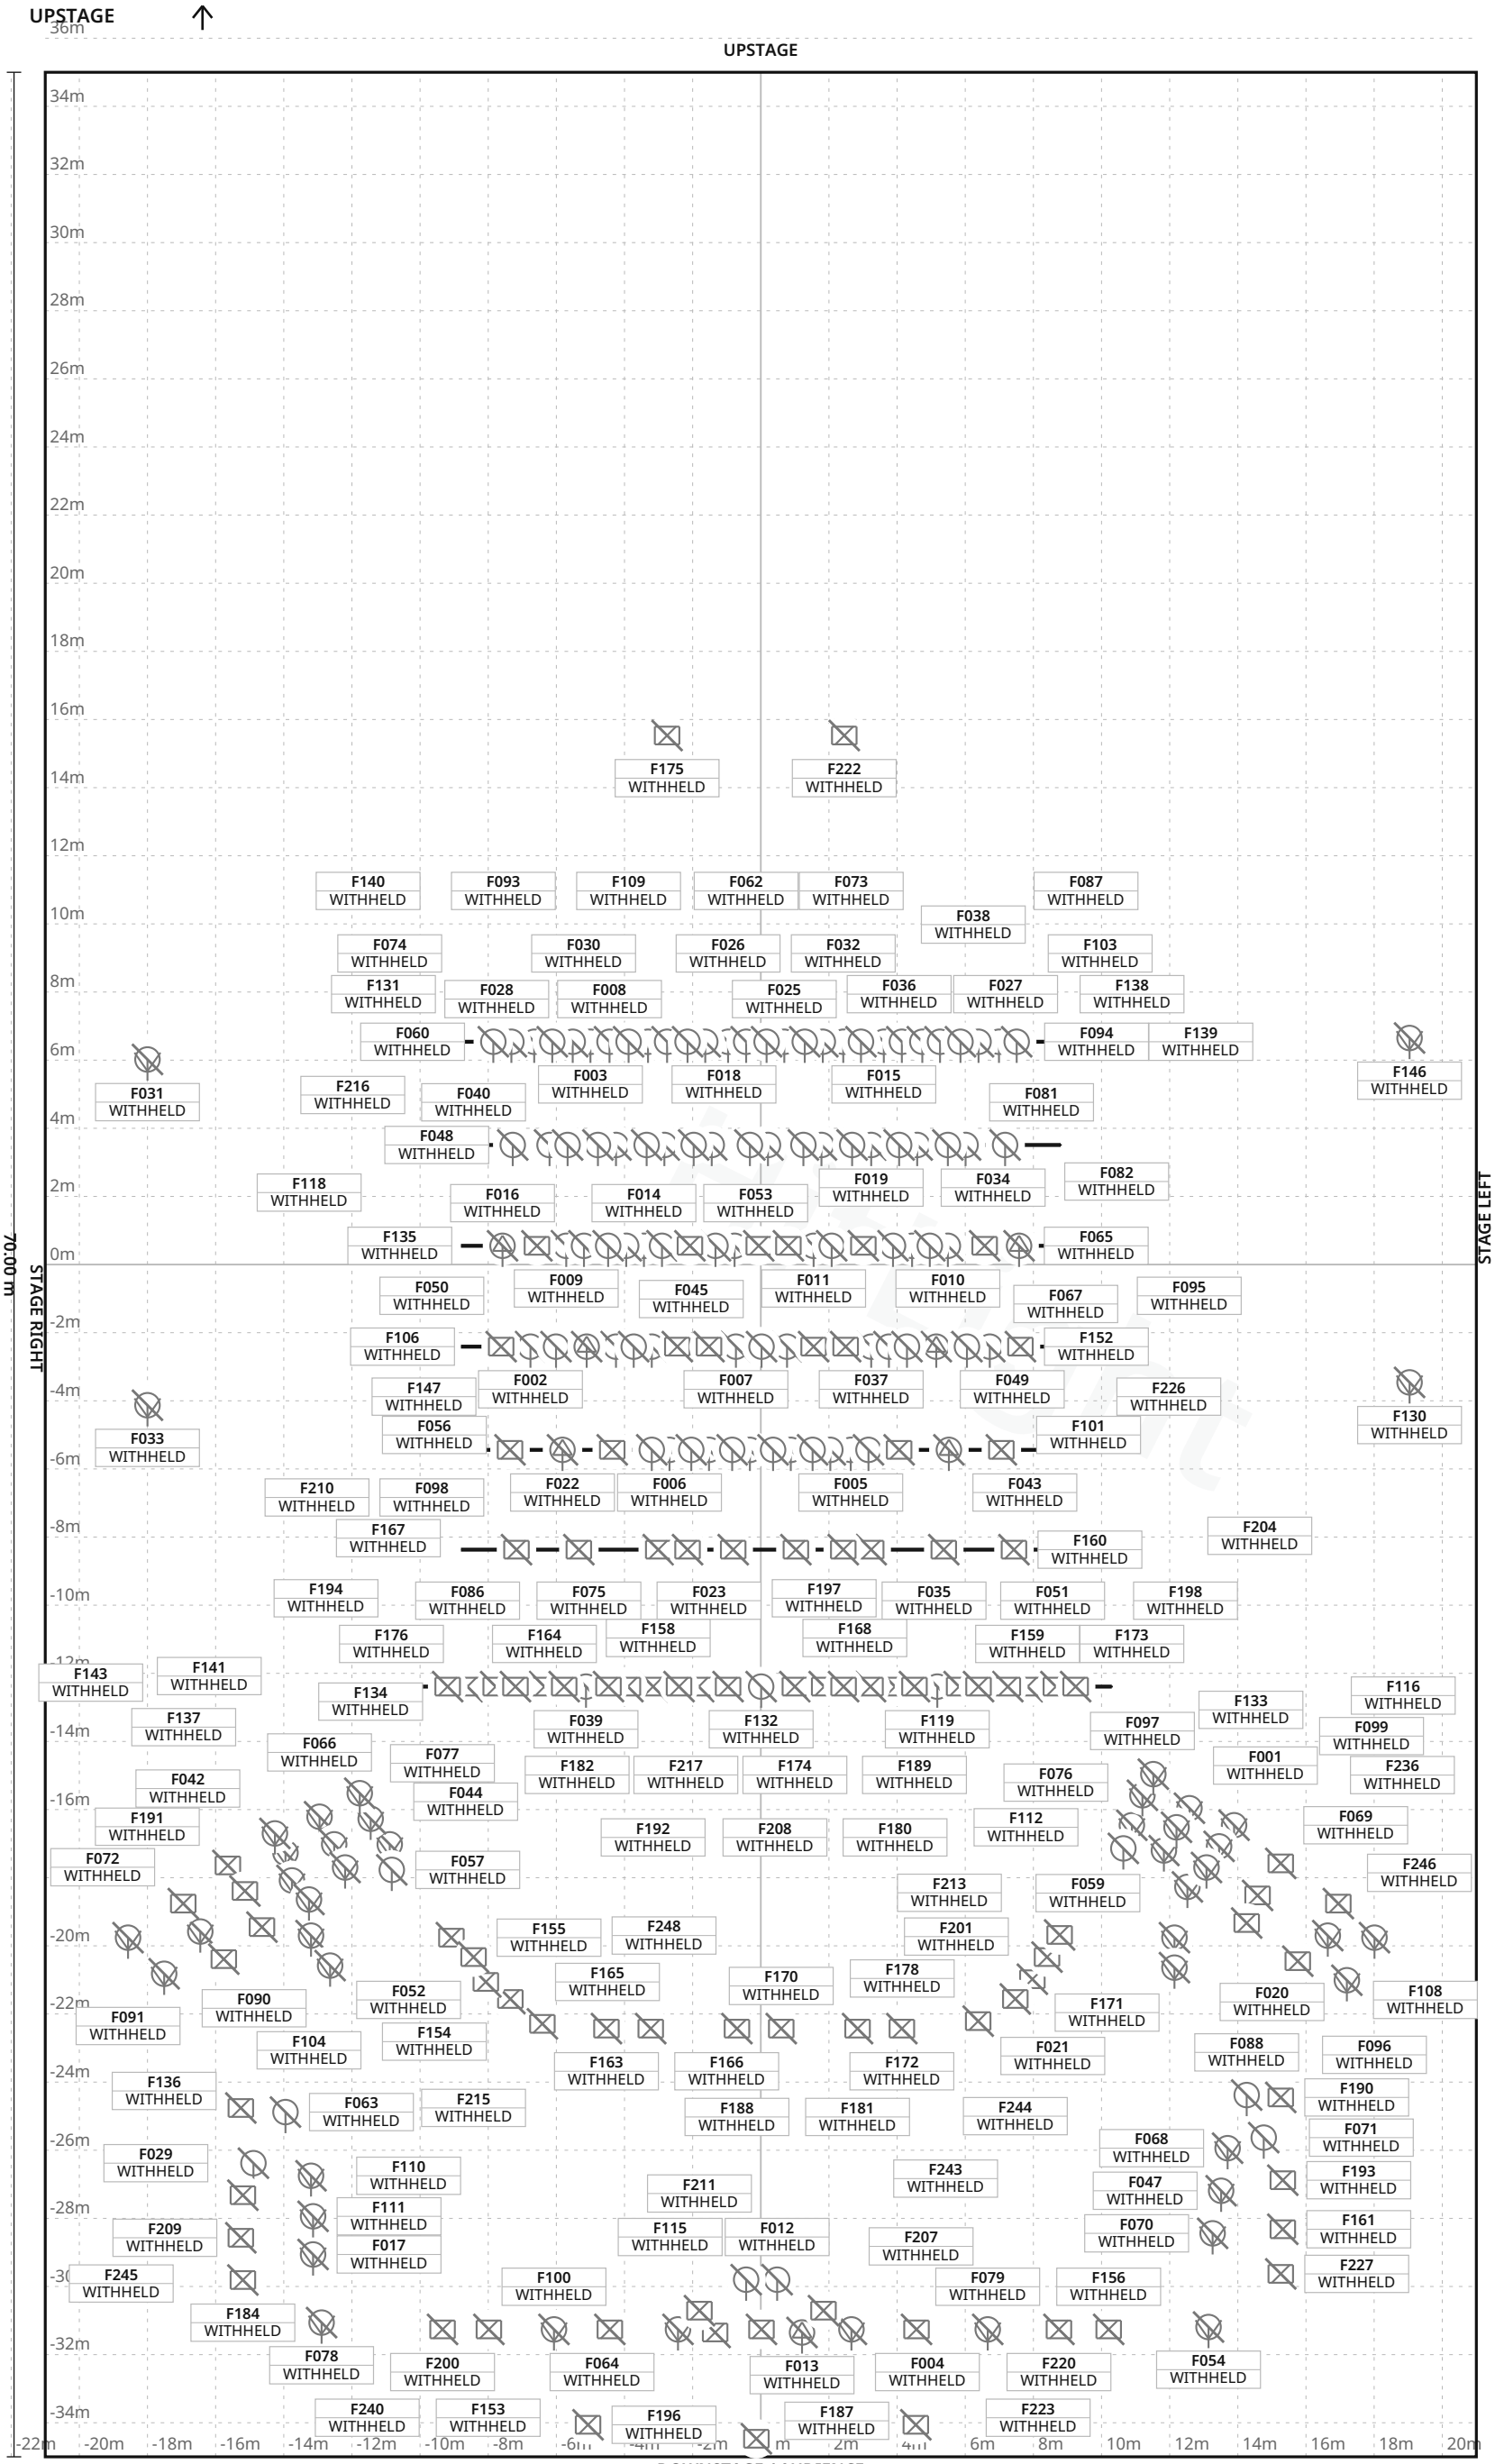


Stage 42.00 m W × 70.00 m D · Grid 1 m

72 fixture labels omitted in this view due to crowding · see DMX patch

HitLight TECHNICAL LIGHTING REV 3cf26fa33c8f · 1/22

Новосибирский академический молодежный театр «Глобус» · Большая сцена

LIGHT PLOT · PLAN · Большая сцена

HitLight · Новосибирский академический молодежный театр «Глобус»

улица Каменская, 1, Новосибирск, Russia

DWG HL · SCALE 1:200 · metric · PRINT AT 100%

Drawn HitLight

Generated from the saved show

SOURCE 22f398000044

SYMBOL LEGEND

19 TYPES · 250 FIXTURES · COLOUR BY TYPE

	**Martin Professional MAC Viper Performance** Profile Spot · Unverified · TBC ch · category symbol	**7 physical · 7 plotted** 7 disabled · 0 unplaced
	**Unverified source fixture DEALIGHTING ZOOM WASH 19x30** Other · Unverified · TBC ch · category symbol	**4 physical · 4 plotted** 4 disabled · 0 unplaced
	**Unverified source fixture ETC SOURCE FOUR PAR 750** PAR Light · Unverified · TBC ch · category symbol	**6 physical · 6 plotted** 6 disabled · 0 unplaced
	**Unverified source fixture Followspot 600W** Other · Unverified · TBC ch · category symbol	**2 physical · 2 plotted** 2 disabled · 0 unplaced
	**Unverified source fixture ILIGHTING IL-ENERGY 350 BSW** Other · Unverified · TBC ch · category symbol	**4 physical · 4 plotted** 4 disabled · 0 unplaced
	**Unverified source fixture LED WASH MOVING 19x40 RGBW B-EYE** Other · Unverified · TBC ch · category symbol	**12 physical · 12 plotted** 12 disabled · 0 unplaced
	**Unverified source fixture LIGHT SKY TX19x20 ZOOM** Other · Unverified · TBC ch · category symbol	**2 physical · 2 plotted** 2 disabled · 0 unplaced
	**Unverified source fixture LUMINOUS LED MOVING HEAD LIGHT A-L600** Other · Unverified · TBC ch · category symbol	**7 physical · 7 plotted** 7 disabled · 0 unplaced



Unverified source fixture NARVA 250

Other · Unverified · TBC ch · category symbol

16 physical · 16 plotted

16 disabled · 0 unplaced



Unverified source fixture PACIFIC 23-50 ZOOMSPOT

Spot Light · Unverified · TBC ch · category symbol

12 physical · 12 plotted

12 disabled · 0 unplaced



Unverified source fixture PANI BEAM P-1000

Other · Unverified · TBC ch · category symbol

2 physical · 2 plotted

2 disabled · 0 unplaced



Unverified source fixture PANI projector 2500

Other · Unverified · TBC ch · category symbol

1 physical · 1 plotted

1 disabled · 0 unplaced



Unverified source fixture PANI projector 4000

Other · Unverified · TBC ch · category symbol

2 physical · 2 plotted

2 disabled · 0 unplaced



Unverified source fixture PAR 64

PAR Light · Unverified · TBC ch · category symbol

92 physical · 92 plotted

92 disabled · 0 unplaced



Unverified source fixture PC FHR 2000

Spot Light · Unverified · TBC ch · category symbol

10 physical · 10 plotted

10 disabled · 0 unplaced



Unverified source fixture SELECON RAMA HP 1200

Spot Light · Unverified · TBC ch · category symbol

24 physical · 24 plotted

24 disabled · 0 unplaced

Новосибирский академический молодежный театр «Глобус» · Большая сцена

SYMBOL LEGEND · Большая сцена

HitLight · Новосибирский академический молодежный театр «Глобус»

улица Каменская, 1, Новосибирск, Russia

DWG HL · METRIC

Drawn HitLight

Generated from the saved show

SOURCE 22f398000044

SYMBOL LEGEND · CONTINUED

☒	**Unverified source fixture STROBE** Other · Unverified · TBC ch · category symbol	**2 physical · 2 plotted** 2 disabled · 0 unplaced
☒	**Unverified source fixture ПРТЛГ-1000** Other · Unverified · TBC ch · category symbol	**20 physical · 20 plotted** 20 disabled · 0 unplaced
☒	**Unverified source fixture ПРТЛУ 1000** Other · Unverified · TBC ch · category symbol	**25 physical · 25 plotted** 25 disabled · 0 unplaced

HitLight

Новосибирский академический молодежный театр «Глобус» · Большая сцена

SYMBOL LEGEND · Большая сцена

HitLight · Новосибирский академический молодежный театр «Глобус»
улица Каменская, 1, Новосибирск, Russia

DWG HL · METRIC
Drawn HitLight
Generated from the saved show
SOURCE 22f398000044

GENERAL NOTES

1. Source-based lighting plan. Confirm the current rig with the venue.
2. PARTIAL: included fixtures are not a full physical-unit census.
3. DMX PATCH WITHHELD: provisional or unchecked addresses are not published.
4. Partial planning view; modes and patch unverified; output excluded.

HitLight

STAGE ELEMENTS

NAME	TYPE	POSITION	TRIM / SIZE
Soffit 6	pipe	X 0.00 m · Z 8.37 m	8.80 m · 17.60 m W × 0.05 m D
Avant-stage row (63-72)	pipe	X 0.00 m · Z 12.39 m	8.00 m · 20.60 m W × 0.05 m D
Soffit 3	pipe	X 0.00 m · Z -0.55 m	8.80 m · 17.60 m W × 0.05 m D
Soffit 2	pipe	X 0.00 m · Z -3.51 m	8.80 m · 17.60 m W × 0.05 m D
Soffit 1	pipe	X 0.00 m · Z -6.54 m	8.80 m · 17.60 m W × 0.05 m D
Soffit 5	pipe	X 0.00 m · Z 5.44 m	8.80 m · 17.60 m W × 0.05 m D
Soffit 4	pipe	X 0.00 m · Z 2.41 m	8.80 m · 17.60 m W × 0.05 m D

FIXTURE SCHEDULE

Fixture	Manufacturer / model	Position / mount	Mode / output
VISUAL PLANNING · DMX PATCH WITHHELD			
F001	Unverified source fixture / SELECON RAMA HP 1200	PLOTTED	Unverified · Output excluded
F002	Unverified source fixture / PAR 64	Soffit 4	Unverified · Output excluded
F003	Unverified source fixture / PAR 64	Soffit 1	Unverified · Output excluded
F004	Unverified source fixture / PC FHR 2000	PLOTTED	Unverified · Output excluded
F005	Unverified source fixture / PAR 64	Soffit 5	Unverified · Output excluded
F006	Unverified source fixture / PAR 64	Soffit 5	Unverified · Output excluded
F007	Unverified source fixture / PAR 64	Soffit 4	Unverified · Output excluded
F008	Unverified source fixture / PAR 64	Soffit 1	Unverified · Output excluded
F009	Unverified source fixture / PAR 64	Soffit 3	Unverified · Output excluded
F010	Unverified source fixture / PAR 64	Soffit 3	Unverified · Output excluded
F011	Unverified source fixture / PAR 64	Soffit 3	Unverified · Output excluded
F012	Unverified source fixture / PAR 64	PLOTTED	Unverified · Output excluded
F013	Martin Professional / MAC Viper Performance	PLOTTED	Unverified · Output excluded
F014	Unverified source fixture / PAR 64	Soffit 3	Unverified · Output excluded
F015	Unverified source fixture / PAR 64	Soffit 1	Unverified · Output excluded
F016	Martin Professional / MAC Viper Performance	Soffit 3	Unverified · Output excluded
F017	Unverified source fixture / PACIFIC 23-50 ZOOMSPOT	PLOTTED	Unverified · Output excluded
F018	Unverified source fixture / PAR 64	Soffit 1	Unverified · Output excluded
F019	Unverified source fixture / PAR 64	Soffit 2	Unverified · Output excluded
F020	Unverified source fixture / SELECON RAMA HP 1200	PLOTTED	Unverified · Output excluded

Planning reference only. Confirm installed modes and patch with the venue.

Fixture	Manufacturer / model	Position / mount	Mode / output
VISUAL PLANNING · DMX PATCH WITHHELD			
F021	Unverified source fixture / SELECON RAMA HP 1200	PLOTTED	Unverified · Output excluded
F022	Martin Professional / MAC Viper Performance	Soffit 5	Unverified · Output excluded
F023	Unverified source fixture / PAR 64	Soffit 5	Unverified · Output excluded
F024	Unverified source fixture / PAR 64	Soffit 4	Unverified · Output excluded
F025	Unverified source fixture / PAR 64	Soffit 1	Unverified · Output excluded
F026	Unverified source fixture / PAR 64	Soffit 1	Unverified · Output excluded
F027	Unverified source fixture / PAR 64	Soffit 2	Unverified · Output excluded
F028	Unverified source fixture / PAR 64	Soffit 1	Unverified · Output excluded
F029	Unverified source fixture / ETC SOURCE FOUR PAR 750	PLOTTED	Unverified · Output excluded
F030	Unverified source fixture / PAR 64	Soffit 1	Unverified · Output excluded
F031	Unverified source fixture / PC FHR 2000	PLOTTED	Unverified · Output excluded
F032	Unverified source fixture / PAR 64	Soffit 1	Unverified · Output excluded
F033	Unverified source fixture / PC FHR 2000	PLOTTED	Unverified · Output excluded
F034	Unverified source fixture / PAR 64	Soffit 2	Unverified · Output excluded
F035	Unverified source fixture / PAR 64	Soffit 5	Unverified · Output excluded
F036	Unverified source fixture / PAR 64	Soffit 2	Unverified · Output excluded
F037	Unverified source fixture / PAR 64	Soffit 4	Unverified · Output excluded
F038	Unverified source fixture / PAR 64	Soffit 1	Unverified · Output excluded
F039	Unverified source fixture / PAR 64	Avant-stage row (63-72)	Unverified · Output excluded
F040	Unverified source fixture / PAR 64	Soffit 2	Unverified · Output excluded

Planning reference only. Confirm installed modes and patch with the venue.

Fixture	Manufacturer / model	Position / mount	Mode / output
VISUAL PLANNING · DMX PATCH WITHHELD			
F041	Unverified source fixture / PAR 64	Soffit 2	Unverified · Output excluded
F042	Unverified source fixture / SELECON RAMA HP 1200	PLOTTED	Unverified · Output excluded
F043	Martin Professional / MAC Viper Performance	Soffit 5	Unverified · Output excluded
F044	Unverified source fixture / SELECON RAMA HP 1200	PLOTTED	Unverified · Output excluded
F045	Unverified source fixture / PAR 64	Soffit 5	Unverified · Output excluded
F046	Unverified source fixture / PAR 64	Soffit 5	Unverified · Output excluded
F047	Unverified source fixture / PACIFIC 23-50 ZOOMSPOT	PLOTTED	Unverified · Output excluded
F048	Unverified source fixture / PAR 64	Soffit 2	Unverified · Output excluded
F049	Martin Professional / MAC Viper Performance	Soffit 4	Unverified · Output excluded
F050	Unverified source fixture / PAR 64	Soffit 2	Unverified · Output excluded
F051	Unverified source fixture / PAR 64	Soffit 5	Unverified · Output excluded
F052	Unverified source fixture / SELECON RAMA HP 1200	PLOTTED	Unverified · Output excluded
F053	Unverified source fixture / PAR 64	Soffit 3	Unverified · Output excluded
F054	Unverified source fixture / PC FHR 2000	PLOTTED	Unverified · Output excluded
F055	Unverified source fixture / PAR 64	Soffit 5	Unverified · Output excluded
F056	Unverified source fixture / PAR 64	Soffit 4	Unverified · Output excluded
F057	Unverified source fixture / ETC SOURCE FOUR PAR 750	PLOTTED	Unverified · Output excluded
F058	Unverified source fixture / PAR 64	Soffit 4	Unverified · Output excluded
F059	Unverified source fixture / SELECON RAMA HP 1200	PLOTTED	Unverified · Output excluded
F060	Unverified source fixture / PAR 64	Soffit 1	Unverified · Output excluded

Planning reference only. Confirm installed modes and patch with the venue.

Fixture	Manufacturer / model	Position / mount	Mode / output
VISUAL PLANNING · DMX PATCH WITHHELD			
F061	Unverified source fixture / PAR 64	Soffit 3	Unverified · Output excluded
F062	Unverified source fixture / PAR 64	Soffit 1	Unverified · Output excluded
F063	Unverified source fixture / ETC SOURCE FOUR PAR 750	PLOTTED	Unverified · Output excluded
F064	Unverified source fixture / PC FHR 2000	PLOTTED	Unverified · Output excluded
F065	Unverified source fixture / PAR 64	Soffit 3	Unverified · Output excluded
F066	Unverified source fixture / SELECON RAMA HP 1200	PLOTTED	Unverified · Output excluded
F067	Unverified source fixture / PAR 64	Soffit 4	Unverified · Output excluded
F068	Unverified source fixture / PACIFIC 23-50 ZOOMSPOT	PLOTTED	Unverified · Output excluded
F069	Unverified source fixture / SELECON RAMA HP 1200	PLOTTED	Unverified · Output excluded
F070	Unverified source fixture / PACIFIC 23-50 ZOOMSPOT	PLOTTED	Unverified · Output excluded
F071	Unverified source fixture / ETC SOURCE FOUR PAR 750	PLOTTED	Unverified · Output excluded
F072	Unverified source fixture / PACIFIC 23-50 ZOOMSPOT	PLOTTED	Unverified · Output excluded
F073	Unverified source fixture / PAR 64	Soffit 1	Unverified · Output excluded
F074	Unverified source fixture / PAR 64	Soffit 1	Unverified · Output excluded
F075	Unverified source fixture / PAR 64	Soffit 5	Unverified · Output excluded
F076	Unverified source fixture / SELECON RAMA HP 1200	PLOTTED	Unverified · Output excluded
F077	Unverified source fixture / SELECON RAMA HP 1200	PLOTTED	Unverified · Output excluded
F078	Unverified source fixture / PC FHR 2000	PLOTTED	Unverified · Output excluded
F079	Unverified source fixture / PC FHR 2000	PLOTTED	Unverified · Output excluded
F080	Unverified source fixture / PAR 64	Soffit 4	Unverified · Output excluded

Planning reference only. Confirm installed modes and patch with the venue.

Fixture	Manufacturer / model	Position / mount	Mode / output
VISUAL PLANNING · DMX PATCH WITHHELD			
F081	Unverified source fixture / PAR 64	Soffit 2	Unverified · Output excluded
F082	Martin Professional / MAC Viper Performance	Soffit 3	Unverified · Output excluded
F083	Unverified source fixture / PAR 64	Soffit 5	Unverified · Output excluded
F084	Unverified source fixture / PAR 64	Soffit 2	Unverified · Output excluded
F085	Unverified source fixture / PAR 64	Soffit 2	Unverified · Output excluded
F086	Unverified source fixture / PAR 64	Soffit 5	Unverified · Output excluded
F087	Unverified source fixture / PAR 64	Soffit 1	Unverified · Output excluded
F088	Unverified source fixture / ETC SOURCE FOUR PAR 750	PLOTTED	Unverified · Output excluded
F089	Unverified source fixture / PAR 64	Soffit 2	Unverified · Output excluded
F090	Unverified source fixture / SELECON RAMA HP 1200	PLOTTED	Unverified · Output excluded
F091	Unverified source fixture / PACIFIC 23-50 ZOOMSPOT	PLOTTED	Unverified · Output excluded
F092	Unverified source fixture / PAR 64	Soffit 3	Unverified · Output excluded
F093	Unverified source fixture / PAR 64	Soffit 1	Unverified · Output excluded
F094	Unverified source fixture / PAR 64	Soffit 1	Unverified · Output excluded
F095	Unverified source fixture / PAR 64	Soffit 2	Unverified · Output excluded
F096	Unverified source fixture / PACIFIC 23-50 ZOOMSPOT	PLOTTED	Unverified · Output excluded
F097	Unverified source fixture / SELECON RAMA HP 1200	PLOTTED	Unverified · Output excluded
F098	Unverified source fixture / PAR 64	Soffit 4	Unverified · Output excluded
F099	Unverified source fixture / SELECON RAMA HP 1200	PLOTTED	Unverified · Output excluded
F100	Unverified source fixture / PC FHR 2000	PLOTTED	Unverified · Output excluded

Planning reference only. Confirm installed modes and patch with the venue.

Fixture	Manufacturer / model	Position / mount	Mode / output
VISUAL PLANNING · DMX PATCH WITHHELD			
F101	Unverified source fixture / PAR 64	Soffit 4	Unverified · Output excluded
F102	Unverified source fixture / PAR 64	Soffit 1	Unverified · Output excluded
F103	Unverified source fixture / PAR 64	Soffit 1	Unverified · Output excluded
F104	Unverified source fixture / SELECON RAMA HP 1200	PLOTTED	Unverified · Output excluded
F105	Unverified source fixture / PAR 64	Soffit 3	Unverified · Output excluded
F106	Martin Professional / MAC Viper Performance	Soffit 4	Unverified · Output excluded
F107	Unverified source fixture / PAR 64	Soffit 3	Unverified · Output excluded
F108	Unverified source fixture / PACIFIC 23-50 ZOOMSPOT	PLOTTED	Unverified · Output excluded
F109	Unverified source fixture / PAR 64	Soffit 1	Unverified · Output excluded
F110	Unverified source fixture / PACIFIC 23-50 ZOOMSPOT	PLOTTED	Unverified · Output excluded
F111	Unverified source fixture / PACIFIC 23-50 ZOOMSPOT	PLOTTED	Unverified · Output excluded
F112	Unverified source fixture / SELECON RAMA HP 1200	PLOTTED	Unverified · Output excluded
F113	Unverified source fixture / PAR 64	Soffit 4	Unverified · Output excluded
F114	Unverified source fixture / PAR 64	Soffit 2	Unverified · Output excluded
F115	Unverified source fixture / PAR 64	PLOTTED	Unverified · Output excluded
F116	Unverified source fixture / SELECON RAMA HP 1200	PLOTTED	Unverified · Output excluded
F117	Unverified source fixture / PAR 64	Soffit 2	Unverified · Output excluded
F118	Unverified source fixture / PAR 64	Soffit 1	Unverified · Output excluded
F119	Unverified source fixture / PAR 64	Avant-stage row (63-72)	Unverified · Output excluded
F120	Unverified source fixture / PAR 64	Soffit 1	Unverified · Output excluded

Planning reference only. Confirm installed modes and patch with the venue.

Fixture	Manufacturer / model	Position / mount	Mode / output
VISUAL PLANNING · DMX PATCH WITHHELD			
F121	Unverified source fixture / SELECON RAMA HP 1200	PLOTTED	Unverified · Output excluded
F122	Unverified source fixture / PAR 64	Soffit 5	Unverified · Output excluded
F123	Unverified source fixture / PAR 64	Soffit 4	Unverified · Output excluded
F124	Unverified source fixture / PAR 64	Soffit 1	Unverified · Output excluded
F125	Unverified source fixture / PAR 64	Soffit 2	Unverified · Output excluded
F126	Unverified source fixture / ETC SOURCE FOUR PAR 750	PLOTTED	Unverified · Output excluded
F127	Unverified source fixture / PAR 64	Soffit 3	Unverified · Output excluded
F128	Unverified source fixture / PAR 64	Soffit 2	Unverified · Output excluded
F129	Unverified source fixture / PAR 64	Soffit 4	Unverified · Output excluded
F130	Unverified source fixture / PC FHR 2000	PLOTTED	Unverified · Output excluded
F131	Unverified source fixture / PAR 64	Soffit 2	Unverified · Output excluded
F132	Unverified source fixture / PAR 64	Avant-stage row (63-72)	Unverified · Output excluded
F133	Unverified source fixture / SELECON RAMA HP 1200	PLOTTED	Unverified · Output excluded
F134	Unverified source fixture / SELECON RAMA HP 1200	PLOTTED	Unverified · Output excluded
F135	Unverified source fixture / PAR 64	Soffit 3	Unverified · Output excluded
F136	Unverified source fixture / PACIFIC 23-50 ZOOMSPOT	PLOTTED	Unverified · Output excluded
F137	Unverified source fixture / SELECON RAMA HP 1200	PLOTTED	Unverified · Output excluded
F138	Unverified source fixture / PAR 64	Soffit 2	Unverified · Output excluded
F139	Unverified source fixture / PAR 64	Soffit 1	Unverified · Output excluded
F140	Unverified source fixture / PAR 64	Soffit 1	Unverified · Output excluded

Planning reference only. Confirm installed modes and patch with the venue.

Fixture	Manufacturer / model	Position / mount	Mode / output
VISUAL PLANNING · DMX PATCH WITHHELD			
F141	Unverified source fixture / SELECON RAMA HP 1200	PLOTTED	Unverified · Output excluded
F142	Unverified source fixture / PAR 64	Soffit 2	Unverified · Output excluded
F143	Unverified source fixture / SELECON RAMA HP 1200	PLOTTED	Unverified · Output excluded
F144	Unverified source fixture / SELECON RAMA HP 1200	PLOTTED	Unverified · Output excluded
F145	Unverified source fixture / PAR 64	Soffit 1	Unverified · Output excluded
F146	Unverified source fixture / PC FHR 2000	PLOTTED	Unverified · Output excluded
F147	Unverified source fixture / PAR 64	Soffit 3	Unverified · Output excluded
F148	Unverified source fixture / PACIFIC 23-50 ZOOMSPOT	PLOTTED	Unverified · Output excluded
F149	Unverified source fixture / PAR 64	Soffit 1	Unverified · Output excluded
F150	Unverified source fixture / PAR 64	Soffit 3	Unverified · Output excluded
F151	Unverified source fixture / PAR 64	Soffit 1	Unverified · Output excluded
F152	Unverified source fixture / LED WASH MOVING 19x40 RGBW B-EYE	Soffit 4	Unverified · Output excluded
F153	Unverified source fixture / ПРТЛУ 1000	PLOTTED	Unverified · Output excluded
F154	Unverified source fixture / NARVA 250	PLOTTED	Unverified · Output excluded
F155	Unverified source fixture / NARVA 250	PLOTTED	Unverified · Output excluded
F156	Unverified source fixture / ПРТЛУ 1000	PLOTTED	Unverified · Output excluded
F157	Unverified source fixture / LED WASH MOVING 19x40 RGBW B-EYE	Soffit 4	Unverified · Output excluded
F158	Unverified source fixture / LED WASH MOVING 19x40 RGBW B-EYE	Soffit 6	Unverified · Output excluded
F159	Unverified source fixture / ПРТЛГ-1000	Avant-stage row (63-72)	Unverified · Output excluded
F160	Unverified source fixture / LUMINOUS LED MOVING HEAD LIGHT A-L600	Soffit 6	Unverified · Output excluded

Planning reference only. Confirm installed modes and patch with the venue.

Fixture	Manufacturer / model	Position / mount	Mode / output
VISUAL PLANNING · DMX PATCH WITHHELD			
F161	Unverified source fixture / ПРТЛУ 1000	PLOTTED	Unverified · Output excluded
F162	Unverified source fixture / ПРТЛУ 1000	PLOTTED	Unverified · Output excluded
F163	Unverified source fixture / NARVA 250	PLOTTED	Unverified · Output excluded
F164	Unverified source fixture / ПРТЛГ-1000	Avant-stage row (63-72)	Unverified · Output excluded
F165	Unverified source fixture / NARVA 250	PLOTTED	Unverified · Output excluded
F166	Unverified source fixture / NARVA 250	PLOTTED	Unverified · Output excluded
F167	Unverified source fixture / LED WASH MOVING 19x40 RGBW B-EYE	Soffit 5	Unverified · Output excluded
F168	Unverified source fixture / LUMINOUS LED MOVING HEAD LIGHT A-L600	Soffit 6	Unverified · Output excluded
F169	Unverified source fixture / DEALIGHTING ZOOM WASH 19x30	Soffit 5	Unverified · Output excluded
F170	Unverified source fixture / NARVA 250	PLOTTED	Unverified · Output excluded
F171	Unverified source fixture / ПРТЛУ 1000	PLOTTED	Unverified · Output excluded
F172	Unverified source fixture / NARVA 250	PLOTTED	Unverified · Output excluded
F173	Unverified source fixture / ПРТЛГ-1000	Avant-stage row (63-72)	Unverified · Output excluded
F174	Unverified source fixture / ILIGHTING IL-ENERGY 350 BSW	Avant-stage row (63-72)	Unverified · Output excluded
F175	Unverified source fixture / PANI projector 4000	PLOTTED	Unverified · Output excluded
F176	Unverified source fixture / ПРТЛГ-1000	Avant-stage row (63-72)	Unverified · Output excluded
F177	Unverified source fixture / ILIGHTING IL-ENERGY 350 BSW	Soffit 3	Unverified · Output excluded
F178	Unverified source fixture / PANI BEAM P-1000	PLOTTED	Unverified · Output excluded
F179	Unverified source fixture / DEALIGHTING ZOOM WASH 19x30	Soffit 5	Unverified · Output excluded
F180	Unverified source fixture / ПРТЛГ-1000	Avant-stage row (63-72)	Unverified · Output excluded

Planning reference only. Confirm installed modes and patch with the venue.

Fixture	Manufacturer / model	Position / mount	Mode / output
VISUAL PLANNING · DMX PATCH WITHHELD			
F181	Unverified source fixture / NARVA 250	PLOTTED	Unverified · Output excluded
F182	Unverified source fixture / ПРТЛГ-1000	Avant-stage row (63-72)	Unverified · Output excluded
F183	Unverified source fixture / LUMINOUS LED MOVING HEAD LIGHT A-L600	Soffit 4	Unverified · Output excluded
F184	Unverified source fixture / ПРТЛУ 1000	PLOTTED	Unverified · Output excluded
F185	Unverified source fixture / ПРТЛГ-1000	Avant-stage row (63-72)	Unverified · Output excluded
F186	Unverified source fixture / LUMINOUS LED MOVING HEAD LIGHT A-L600	Soffit 6	Unverified · Output excluded
F187	Unverified source fixture / LUMINOUS LED MOVING HEAD LIGHT A-L600	PLOTTED	Unverified · Output excluded
F188	Unverified source fixture / NARVA 250	PLOTTED	Unverified · Output excluded
F189	Unverified source fixture / ПРТЛГ-1000	Avant-stage row (63-72)	Unverified · Output excluded
F190	Unverified source fixture / ПРТЛУ 1000	PLOTTED	Unverified · Output excluded
F191	Unverified source fixture / ПРТЛУ 1000	PLOTTED	Unverified · Output excluded
F192	Unverified source fixture / LIGHT SKY TX19x20 ZOOM	Avant-stage row (63-72)	Unverified · Output excluded
F193	Unverified source fixture / ПРТЛУ 1000	PLOTTED	Unverified · Output excluded
F194	Unverified source fixture / ПРТЛГ-1000	Avant-stage row (63-72)	Unverified · Output excluded
F195	Unverified source fixture / DEALIGHTING ZOOM WASH 19x30	Soffit 3	Unverified · Output excluded
F196	Unverified source fixture / Followspot 600W	PLOTTED	Unverified · Output excluded
F197	Unverified source fixture / ПРТЛГ-1000	Avant-stage row (63-72)	Unverified · Output excluded
F198	Unverified source fixture / LED WASH MOVING 19x40 RGBW B-EYE	Soffit 5	Unverified · Output excluded
F199	Unverified source fixture / ПРТЛГ-1000	Avant-stage row (63-72)	Unverified · Output excluded
F200	Unverified source fixture / ПРТЛУ 1000	PLOTTED	Unverified · Output excluded

Planning reference only. Confirm installed modes and patch with the venue.

Новосибирский академический молодежный театр «Глобус» · Большая сцена

FIXTURE SCHEDULE · Большая сцена

HitLight · Новосибирский академический молодежный театр «Глобус»

улица Каменская, 1, Новосибирск, Russia

DWG HL · METRIC

Drawn HitLight

Generated from the saved show

SOURCE 22f398000044

Fixture	Manufacturer / model	Position / mount	Mode / output
VISUAL PLANNING · DMX PATCH WITHHELD			
F201	Unverified source fixture / NARVA 250	PLOTTED	Unverified · Output excluded
F202	Unverified source fixture / LUMINOUS LED MOVING HEAD LIGHT A-L600	Soffit 6	Unverified · Output excluded
F203	Unverified source fixture / STROBE	Soffit 6	Unverified · Output excluded
F204	Unverified source fixture / ПРТЛГ-1000	Avant-stage row (63-72)	Unverified · Output excluded
F205	Unverified source fixture / LED WASH MOVING 19x40 RGBW B-EYE	Soffit 6	Unverified · Output excluded
F206	Unverified source fixture / ПРТЛУ 1000	PLOTTED	Unverified · Output excluded
F207	Unverified source fixture / NARVA 250	PLOTTED	Unverified · Output excluded
F208	Unverified source fixture / ПРТЛГ-1000	Avant-stage row (63-72)	Unverified · Output excluded
F209	Unverified source fixture / ПРТЛУ 1000	PLOTTED	Unverified · Output excluded
F210	Unverified source fixture / LED WASH MOVING 19x40 RGBW B-EYE	Soffit 4	Unverified · Output excluded
F211	Unverified source fixture / NARVA 250	PLOTTED	Unverified · Output excluded
F212	Unverified source fixture / LED WASH MOVING 19x40 RGBW B-EYE	Soffit 4	Unverified · Output excluded
F213	Unverified source fixture / NARVA 250	PLOTTED	Unverified · Output excluded
F214	Unverified source fixture / ПРТЛУ 1000	PLOTTED	Unverified · Output excluded
F215	Unverified source fixture / NARVA 250	PLOTTED	Unverified · Output excluded
F216	Unverified source fixture / LED WASH MOVING 19x40 RGBW B-EYE	Soffit 3	Unverified · Output excluded
F217	Unverified source fixture / ПРТЛГ-1000	Avant-stage row (63-72)	Unverified · Output excluded
F218	Unverified source fixture / LED WASH MOVING 19x40 RGBW B-EYE	Soffit 6	Unverified · Output excluded
F219	Unverified source fixture / ПРТЛГ-1000	Avant-stage row (63-72)	Unverified · Output excluded
F220	Unverified source fixture / ПРТЛУ 1000	PLOTTED	Unverified · Output excluded

Planning reference only. Confirm installed modes and patch with the venue.

Новосибирский академический молодежный театр «Глобус» · Большая сцена

FIXTURE SCHEDULE · Большая сцена

HitLight · Новосибирский академический молодежный театр «Глобус»

улица Каменская, 1, Новосибирск, Russia

DWG HL · METRIC

Drawn HitLight

Generated from the saved show

SOURCE 22f398000044

Fixture	Manufacturer / model	Position / mount	Mode / output
VISUAL PLANNING · DMX PATCH WITHHELD			
F221	Unverified source fixture / LIGHT SKY TX19x20 ZOOM	Avant-stage row (63-72)	Unverified · Output excluded
F222	Unverified source fixture / PANI projector 4000	PLOTTED	Unverified · Output excluded
F223	Unverified source fixture / ПРТЛУ 1000	PLOTTED	Unverified · Output excluded
F224	Unverified source fixture / LUMINOUS LED MOVING HEAD LIGHT A-L600	Soffit 4	Unverified · Output excluded
F225	Unverified source fixture / ПРТЛГ-1000	Avant-stage row (63-72)	Unverified · Output excluded
F226	Unverified source fixture / LED WASH MOVING 19x40 RGBW B-EYE	Soffit 3	Unverified · Output excluded
F227	Unverified source fixture / ПРТЛУ 1000	PLOTTED	Unverified · Output excluded
F228	Unverified source fixture / ПРТЛУ 1000	PLOTTED	Unverified · Output excluded
F229	Unverified source fixture / STROBE	Soffit 6	Unverified · Output excluded
F230	Unverified source fixture / ПРТЛУ 1000	PLOTTED	Unverified · Output excluded
F231	Unverified source fixture / ПРТЛГ-1000	Avant-stage row (63-72)	Unverified · Output excluded
F232	Unverified source fixture / LED WASH MOVING 19x40 RGBW B-EYE	Soffit 6	Unverified · Output excluded
F233	Unverified source fixture / NARVA 250	PLOTTED	Unverified · Output excluded
F234	Unverified source fixture / ILIGHTING IL-ENERGY 350 BSW	Soffit 3	Unverified · Output excluded
F235	Unverified source fixture / ПРТЛУ 1000	PLOTTED	Unverified · Output excluded
F236	Unverified source fixture / ПРТЛУ 1000	PLOTTED	Unverified · Output excluded
F237	Unverified source fixture / ПРТЛУ 1000	PLOTTED	Unverified · Output excluded
F238	Unverified source fixture / ПРТЛГ-1000	Avant-stage row (63-72)	Unverified · Output excluded
F239	Unverified source fixture / ПРТЛГ-1000	Avant-stage row (63-72)	Unverified · Output excluded
F240	Unverified source fixture / ПРТЛУ 1000	PLOTTED	Unverified · Output excluded

Planning reference only. Confirm installed modes and patch with the venue.

Новосибирский академический молодежный театр «Глобус» · Большая сцена

FIXTURE SCHEDULE · Большая сцена

HitLight · Новосибирский академический молодежный театр «Глобус»

улица Каменская, 1, Новосибирск, Russia

DWG HL · METRIC

Drawn HitLight

Generated from the saved show

SOURCE 22f398000044

Fixture	Manufacturer / model	Position / mount	Mode / output
VISUAL PLANNING · DMX PATCH WITHHELD			
F241	Unverified source fixture / Followspot 600W	PLOTTED	Unverified · Output excluded
F242	Unverified source fixture / DEALIGHTING ZOOM WASH 19x30	Soffit 3	Unverified · Output excluded
F243	Unverified source fixture / ПРТЛУ 1000	PLOTTED	Unverified · Output excluded
F244	Unverified source fixture / NARVA 250	PLOTTED	Unverified · Output excluded
F245	Unverified source fixture / ПРТЛУ 1000	PLOTTED	Unverified · Output excluded
F246	Unverified source fixture / ПРТЛУ 1000	PLOTTED	Unverified · Output excluded
F247	Unverified source fixture / PANI projector 2500	PLOTTED	Unverified · Output excluded
F248	Unverified source fixture / PANI BEAM P-1000	PLOTTED	Unverified · Output excluded
F249	Unverified source fixture / ILIGHTING IL-ENERGY 350 BSW	Avant-stage row (63-72)	Unverified · Output excluded
F250	Unverified source fixture / ПРТЛГ-1000	Avant-stage row (63-72)	Unverified · Output excluded

Planning reference only. Confirm installed modes and patch with the venue.

VALIDATION APPENDIX

WARNING · PATCH_WITHHELD

DMX patch facts are withheld pending source verification. This planning document cannot be used for hardware output.

Objects: — · Remediation: review the source facts and regenerate.

WARNING · MODE_UNVERIFIED

DMX modes are unverified; output remains excluded.

Objects: F001–F250 · Remediation: review the source facts and regenerate.

WARNING · FIXTURE_DISABLED

Fixtures are disabled for this visual planning reconstruction.

Objects: F001–F250 · Remediation: review the source facts and regenerate.

WARNING · TITLE_METADATA_INCOMPLETE

Some professional title-block metadata is missing; the document will show an em dash.

Objects: a2767a6ab005dd4ad015303f · Remediation: review the source facts and regenerate.

HitLight

VENUE & DRAWING SOURCES

Новосибирский академический молодежный театр «Глобус»

Большая сцена · Published house configuration; actual current setup unverified

улица Каменская, 1, Новосибирск, RU

https://www.globus-nsk.ru/

Sources checked 2026-10-20

Symbols: HitLight-owned category artwork. No manufacturer model geometry or original source pages included.

Partial reconstruction from the venue’s lighting documentation; the currently installed rig and its complete fixture census are not verified.

ESTIMATED GEOMETRY: the documents give no complete scale or trim heights, so the stage size, fixture positions in metres and hanging heights are best-guess estimates, not measurements.

250 source-based fixture records have 151 public catalogue housings and 99 visual fallbacks; their original printed source identities are retained, and exact installed identity and mode remain unconfirmed.

Modes and DMX addresses are unverified best guesses; check them with the venue before driving real fixtures.

98 documented units are not shown because their positions are not drawn to scale or not located in the documents.

Exact available catalogue display bodies are restored through verified immutable references. Fixture identities, installed modes, patch and output verification are unchanged; original source qualifications remain authoritative.

250 source-based fixture records currently display 151 public catalogue housings and 99 visual fallbacks. Original source identities, modes, patch and output exclusions are unchanged.

Existing Source Four PAR / Colortran Fresnel profile references now display newly authored approximate public housings. Existing source identities and any other-maker mechanical substitutes remain labelled; installed optics, modes and patch are not verified.

Partial planning view; modes and patch unverified; output excluded.

Technical information:
https://www.globus-nsk.ru/upload/tekh-informatsiya/%D0%9D%D0%90%D0%9C%D0%A2%20%D0%93%D0%9B%D0%9E%D0%91%D0%A3%D0%A1_%D0%BF%D0%BB%D0%B0%D0%BD%20%D0%903%201-100_%D0%91%D0%A1%D1%86.pdf · checked 2026-10-20

Technical information:
https://www.globus-nsk.ru/upload/tekh-informatsiya/%D0%9D%D0%90%D0%9C%D0%A2%20%D0%93%D0%9B%D0%9E%D0%91%D0%A3%D0%A1_%D0%B1%D0%BE%D0%BA%20%D1%80%D0%B0%D0%B7%D1%80%D0%B5%D0%B7%D0%91%D0%A1%D1%86.pdf · checked 2026-10-20

Lighting plot or drawing:
https://www.globus-nsk.ru/upload/tekh-informatsiya/plan_osveshheniya_na_bolshoj_scene.pdf · checked 2026-10-20

Source page: https://www.globus-nsk.ru/ · checked 2026-10-20

Source page: https://www.globus-nsk.ru/kontakty/ · checked 2026-10-20

Technical information: https://www.globus-nsk.ru/tekh-informatsiya/ · checked 2026-10-20

Technical information:
https://www.globus-nsk.ru/dokumentatsiya/material_no_texnicheskoe_obespechenie_gauk_namt_globus.docx · checked 2026-10-20

Technical information:
https://www.globus-nsk.ru/upload/tekh-informatsiya/%D0%9D%D0%90%D0%9C%D0%A2_%D0%93%D0%9B%D0%9E%D0%91

Hitlight

VENUE & DRAWING SOURCES

%D0%A3%D0%A1_%D0%BF%D0%BB%D0%B0%D0%BD%D0%B8%D1%80%D0%BE%D0%B2%D0%BA%D0%B0_%D0%91%D0%A1%D1%86.pdf · checked 2026-10-20

Technical information: https://www.globus-nsk.ru/upload/tekh-informatsiya/%D0%9D%D0%90%D0%9C%D0%A2%20%D0%93%D0%9B%D0%9E%D0%91%D0%A3%D0%A1_%D0%BF%D0%BB%D0%B0%D0%BD%D0%B8%D1%80%D0%BE%D0%B2%D0%BA%D0%B0_%D0%9C%D0%A1%D1%86%20%D0%904%201-100_.pdf · checked 2026-10-20

Technical information: https://www.globus-nsk.ru/upload/tekh-informatsiya/perenosnoe_oborudovanie_na_bolshoj_scene.docx · checked 2026-10-20

Technical information: https://www.globus-nsk.ru/upload/tekh-informatsiya/Dopolnitelnoe_osvetitelnoe_oborudovanie_maloy_stseny.pdf · checked 2026-10-20

Technical information: https://www.globus-nsk.ru/upload/tekh-informatsiya/plan_pl_connect.pdf · checked 2026-10-20

Technical information: https://www.globus-nsk.ru/upload/tekh-informatsiya/plan_up_connect.pdf · checked 2026-10-20

Technical information: https://www.globus-nsk.ru/upload/tekh-informatsiya/bs_spisok.docx · checked 2026-10-20

Technical information: https://www.globus-nsk.ru/upload/tekh-informatsiya/ms_spisok.doc · checked 2026-10-20

Technical information: https://www.globus-nsk.ru/dokumentatsiya/Zvuk_bolshaya_scena_Globus_31_01_2025.docx · checked 2026-10-20

Technical information: https://www.globus-nsk.ru/upload/tekh-informatsiya/spec_ms.doc · checked 2026-10-20

Source page: https://www.globus-nsk.ru/upload/tekh-informatsiya/plan_bolshoj_sceny.dwg · checked 2026-10-20

Source page: https://www.globus-nsk.ru/upload/%D0%9D%D0%90%D0%9C%D0%A2%20%D0%93%D0%9B%D0%9E%D0%91%D0%A3%D0%A1_%D0%BF%D0%BB%D0%B0%D0%BD%D0%B8%D1%80%D0%BE%D0%B2%D0%BA%D0%B0_%D0%9C%D0%A1%D1%86.dwg · checked 2026-10-20

Venue photo or plan image: https://www.globus-nsk.ru/upload/tekh-informatsiya/sc_1.png?2 · checked 2026-10-20

Public venue page: https://www.hitlight.app/venues/russia/новосибирскии-академическии-молодежныи-театр-глобус-a2767a6a

HitLight