
UPSTAGE

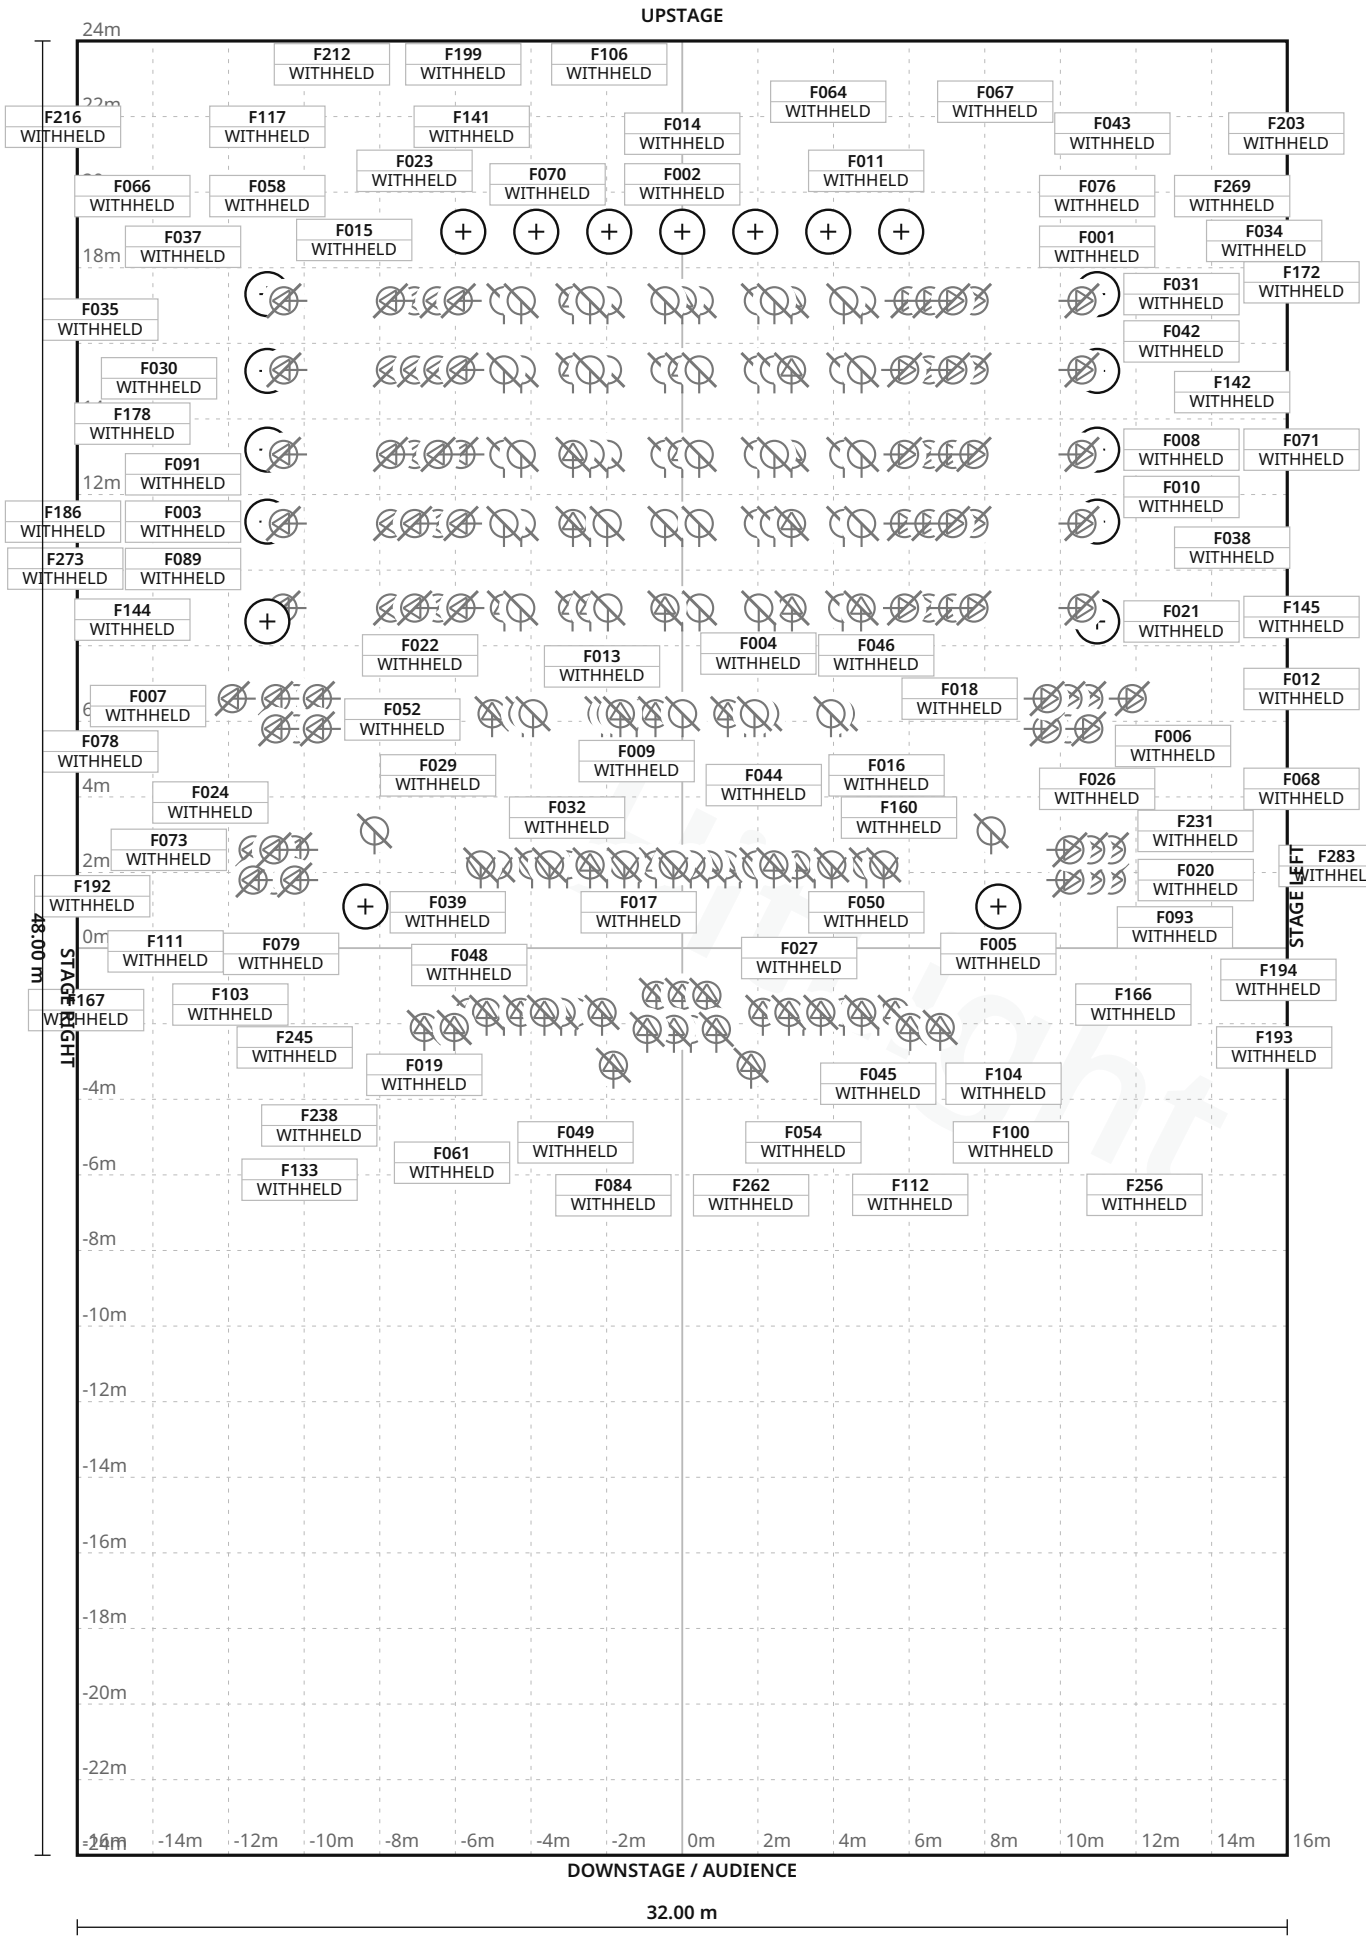

FIXTURE LEGEND

- **Source Four 19** — Profile Spot · 45×
- **Source Four 26** — Profile Spot · 58×
- **Source Four 36** — Profile Spot · 41×
- **Source Four 50** — Profile Spot · 2×
- **ColorBlaze 72** — PAR Light · 14×
- **ETC D60 LED** — PAR Light · 32×
- **ETC Source Four PAR** — PAR Light · 24×
- **ETC Source Four Zoom 15–30** — Spot Light · 18×
- **Source Four LED 19 degree** — Profile Spot · 23×
- **Source Four LED 26 degree** — Profile Spot · 20×
- **Source Four LED 36 degree** — Profile Spot · 10×

Stage 32.00 m W × 48.00 m D · Grid 1 m

193 fixture labels omitted in this view due to crowding · see DMX patch

Alexander Kasser Theater · Main room

LIGHT PLOT · PLAN · Main room

HitLight · Alexander Kasser Theater

Montclair, United States

DWG HL · SCALE 1:200 · metric · PRINT AT 100%

Drawn HitLight

Generated from the saved show

SOURCE 358754e995b5

SYMBOL LEGEND

11 TYPES · 287 FIXTURES · COLOUR BY TYPE



ETC Source Four 19

Profile Spot · Unverified · TBC ch · category symbol

45 physical · 45 plotted

45 disabled · 0 unplaced



ETC Source Four 26

Profile Spot · Unverified · TBC ch · category symbol

58 physical · 58 plotted

58 disabled · 0 unplaced



ETC Source Four 36

Profile Spot · Unverified · TBC ch · category symbol

41 physical · 41 plotted

41 disabled · 0 unplaced



ETC Source Four 50

Profile Spot · Unverified · TBC ch · category symbol

2 physical · 2 plotted

2 disabled · 0 unplaced



Unverified source fixture ColorBlaze 72

PAR Light · Unverified · TBC ch · category symbol

14 physical · 14 plotted

14 disabled · 0 unplaced



Unverified source fixture ETC D60 LED

PAR Light · Unverified · TBC ch · category symbol

32 physical · 32 plotted

32 disabled · 0 unplaced



Unverified source fixture ETC Source Four PAR

PAR Light · Unverified · TBC ch · category symbol

24 physical · 24 plotted

24 disabled · 0 unplaced



Unverified source fixture ETC Source Four Zoom 15–30

Spot Light · Unverified · TBC ch · category symbol

18 physical · 18 plotted

18 disabled · 0 unplaced

Alexander Kasser Theater · Main room

SYMBOL LEGEND · Main room

HitLight · Alexander Kasser Theater

Montclair, United States

DWG HL · METRIC

Drawn HitLight

Generated from the saved show

SOURCE 358754e995b5



Unverified source fixture Source Four LED 19 degree

Profile Spot · Unverified · TBC ch · category symbol

23 physical · 23 plotted

23 disabled · 0 unplaced



Unverified source fixture Source Four LED 26 degree

Profile Spot · Unverified · TBC ch · category symbol

20 physical · 20 plotted

20 disabled · 0 unplaced



Unverified source fixture Source Four LED 36 degree

Profile Spot · Unverified · TBC ch · category symbol

10 physical · 10 plotted

10 disabled · 0 unplaced

HitLight

GENERAL NOTES

1. Source-based lighting plan. Confirm the current rig with the venue.
2. PARTIAL: included fixtures are not a full physical-unit census.
3. DMX PATCH WITHHELD: provisional or unchecked addresses are not published.
4. Partial planning view; modes and patch unverified; output excluded.

HitLight

FIXTURE SCHEDULE

Fixture	Manufacturer / model	Position / mount	Mode / output
VISUAL PLANNING · DMX PATCH WITHHELD			
F001	ETC / Source Four 36	PLOTTED	Unverified · Output excluded
F002	Unverified source fixture / ColorBlaze 72	PLOTTED	Unverified · Output excluded
F003	ETC / Source Four 26	PLOTTED	Unverified · Output excluded
F004	Unverified source fixture / ETC D60 LED	PLOTTED	Unverified · Output excluded
F005	Unverified source fixture / ETC Source Four Zoom 15–30	PLOTTED	Unverified · Output excluded
F006	ETC / Source Four 19	PLOTTED	Unverified · Output excluded
F007	Unverified source fixture / Source Four LED 26 degree	PLOTTED	Unverified · Output excluded
F008	ETC / Source Four 26	PLOTTED	Unverified · Output excluded
F009	Unverified source fixture / Source Four LED 19 degree	PLOTTED	Unverified · Output excluded
F010	Unverified source fixture / Source Four LED 26 degree	PLOTTED	Unverified · Output excluded
F011	Unverified source fixture / ETC D60 LED	PLOTTED	Unverified · Output excluded
F012	ETC / Source Four 26	PLOTTED	Unverified · Output excluded
F013	Unverified source fixture / ETC D60 LED	PLOTTED	Unverified · Output excluded
F014	Unverified source fixture / ColorBlaze 72	PLOTTED	Unverified · Output excluded
F015	Unverified source fixture / ETC D60 LED	PLOTTED	Unverified · Output excluded
F016	ETC / Source Four 36	PLOTTED	Unverified · Output excluded
F017	Unverified source fixture / Source Four LED 19 degree	PLOTTED	Unverified · Output excluded
F018	ETC / Source Four 26	PLOTTED	Unverified · Output excluded
F019	ETC / Source Four 19	PLOTTED	Unverified · Output excluded
F020	ETC / Source Four 19	PLOTTED	Unverified · Output excluded

Planning reference only. Confirm installed modes and patch with the venue.

FIXTURE SCHEDULE · CONTINUED

Fixture	Manufacturer / model	Position / mount	Mode / output
VISUAL PLANNING · DMX PATCH WITHHELD			
F021	ETC / Source Four 36	PLOTTED	Unverified · Output excluded
F022	ETC / Source Four 36	PLOTTED	Unverified · Output excluded
F023	ETC / Source Four 26	PLOTTED	Unverified · Output excluded
F024	ETC / Source Four 26	PLOTTED	Unverified · Output excluded
F025	Unverified source fixture / ETC D60 LED	PLOTTED	Unverified · Output excluded
F026	ETC / Source Four 36	PLOTTED	Unverified · Output excluded
F027	ETC / Source Four 19	PLOTTED	Unverified · Output excluded
F028	ETC / Source Four 19	PLOTTED	Unverified · Output excluded
F029	Unverified source fixture / Source Four LED 36 degree	PLOTTED	Unverified · Output excluded
F030	ETC / Source Four 36	PLOTTED	Unverified · Output excluded
F031	Unverified source fixture / Source Four LED 26 degree	PLOTTED	Unverified · Output excluded
F032	Unverified source fixture / Source Four LED 19 degree	PLOTTED	Unverified · Output excluded
F033	Unverified source fixture / ETC Source Four PAR	PLOTTED	Unverified · Output excluded
F034	ETC / Source Four 36	PLOTTED	Unverified · Output excluded
F035	ETC / Source Four 26	PLOTTED	Unverified · Output excluded
F036	ETC / Source Four 36	PLOTTED	Unverified · Output excluded
F037	ETC / Source Four 36	PLOTTED	Unverified · Output excluded
F038	ETC / Source Four 26	PLOTTED	Unverified · Output excluded
F039	Unverified source fixture / ETC Source Four Zoom 15–30	PLOTTED	Unverified · Output excluded
F040	Unverified source fixture / Source Four LED 26 degree	PLOTTED	Unverified · Output excluded

Planning reference only. Confirm installed modes and patch with the venue.

FIXTURE SCHEDULE · CONTINUED

Fixture	Manufacturer / model	Position / mount	Mode / output
VISUAL PLANNING · DMX PATCH WITHHELD			
F041	Unverified source fixture / ETC D60 LED	PLOTTED	Unverified · Output excluded
F042	ETC / Source Four 26	PLOTTED	Unverified · Output excluded
F043	ETC / Source Four 26	PLOTTED	Unverified · Output excluded
F044	Unverified source fixture / Source Four LED 19 degree	PLOTTED	Unverified · Output excluded
F045	ETC / Source Four 19	PLOTTED	Unverified · Output excluded
F046	ETC / Source Four 19	PLOTTED	Unverified · Output excluded
F047	Unverified source fixture / ETC Source Four PAR	PLOTTED	Unverified · Output excluded
F048	ETC / Source Four 19	PLOTTED	Unverified · Output excluded
F049	ETC / Source Four 19	PLOTTED	Unverified · Output excluded
F050	Unverified source fixture / ETC Source Four Zoom 15–30	PLOTTED	Unverified · Output excluded
F051	Unverified source fixture / ETC Source Four Zoom 15–30	PLOTTED	Unverified · Output excluded
F052	ETC / Source Four 26	PLOTTED	Unverified · Output excluded
F053	Unverified source fixture / ETC D60 LED	PLOTTED	Unverified · Output excluded
F054	Unverified source fixture / Source Four LED 19 degree	PLOTTED	Unverified · Output excluded
F055	ETC / Source Four 19	PLOTTED	Unverified · Output excluded
F056	Unverified source fixture / ETC Source Four PAR	PLOTTED	Unverified · Output excluded
F057	Unverified source fixture / Source Four LED 19 degree	PLOTTED	Unverified · Output excluded
F058	ETC / Source Four 26	PLOTTED	Unverified · Output excluded
F059	Unverified source fixture / ETC Source Four PAR	PLOTTED	Unverified · Output excluded
F060	Unverified source fixture / Source Four LED 36 degree	PLOTTED	Unverified · Output excluded

Planning reference only. Confirm installed modes and patch with the venue.

FIXTURE SCHEDULE · CONTINUED

Fixture	Manufacturer / model	Position / mount	Mode / output
VISUAL PLANNING · DMX PATCH WITHHELD			
F061	Unverified source fixture / Source Four LED 19 degree	PLOTTED	Unverified · Output excluded
F062	Unverified source fixture / ETC Source Four PAR	PLOTTED	Unverified · Output excluded
F063	Unverified source fixture / ETC D60 LED	PLOTTED	Unverified · Output excluded
F064	Unverified source fixture / ColorBlaze 72	PLOTTED	Unverified · Output excluded
F065	ETC / Source Four 19	PLOTTED	Unverified · Output excluded
F066	ETC / Source Four 26	PLOTTED	Unverified · Output excluded
F067	Unverified source fixture / ColorBlaze 72	PLOTTED	Unverified · Output excluded
F068	ETC / Source Four 26	PLOTTED	Unverified · Output excluded
F069	Unverified source fixture / Source Four LED 36 degree	PLOTTED	Unverified · Output excluded
F070	Unverified source fixture / ColorBlaze 72	PLOTTED	Unverified · Output excluded
F071	ETC / Source Four 36	PLOTTED	Unverified · Output excluded
F072	Unverified source fixture / ETC D60 LED	PLOTTED	Unverified · Output excluded
F073	ETC / Source Four 19	PLOTTED	Unverified · Output excluded
F074	ETC / Source Four 36	PLOTTED	Unverified · Output excluded
F075	Unverified source fixture / Source Four LED 26 degree	PLOTTED	Unverified · Output excluded
F076	ETC / Source Four 26	PLOTTED	Unverified · Output excluded
F077	Unverified source fixture / ETC D60 LED	PLOTTED	Unverified · Output excluded
F078	ETC / Source Four 26	PLOTTED	Unverified · Output excluded
F079	Unverified source fixture / ETC Source Four Zoom 15–30	PLOTTED	Unverified · Output excluded
F080	Unverified source fixture / ETC Source Four PAR	PLOTTED	Unverified · Output excluded

Planning reference only. Confirm installed modes and patch with the venue.

FIXTURE SCHEDULE · CONTINUED

Fixture	Manufacturer / model	Position / mount	Mode / output
VISUAL PLANNING · DMX PATCH WITHHELD			
F081	Unverified source fixture / ETC D60 LED	PLOTTED	Unverified · Output excluded
F082	ETC / Source Four 26	PLOTTED	Unverified · Output excluded
F083	ETC / Source Four 19	PLOTTED	Unverified · Output excluded
F084	ETC / Source Four 19	PLOTTED	Unverified · Output excluded
F085	ETC / Source Four 36	PLOTTED	Unverified · Output excluded
F086	Unverified source fixture / Source Four LED 19 degree	PLOTTED	Unverified · Output excluded
F087	Unverified source fixture / Source Four LED 26 degree	PLOTTED	Unverified · Output excluded
F088	Unverified source fixture / Source Four LED 26 degree	PLOTTED	Unverified · Output excluded
F089	ETC / Source Four 26	PLOTTED	Unverified · Output excluded
F090	Unverified source fixture / Source Four LED 36 degree	PLOTTED	Unverified · Output excluded
F091	ETC / Source Four 36	PLOTTED	Unverified · Output excluded
F092	Unverified source fixture / Source Four LED 26 degree	PLOTTED	Unverified · Output excluded
F093	ETC / Source Four 26	PLOTTED	Unverified · Output excluded
F094	Unverified source fixture / ETC Source Four PAR	PLOTTED	Unverified · Output excluded
F095	ETC / Source Four 26	PLOTTED	Unverified · Output excluded
F096	ETC / Source Four 26	PLOTTED	Unverified · Output excluded
F097	Unverified source fixture / Source Four LED 36 degree	PLOTTED	Unverified · Output excluded
F098	Unverified source fixture / Source Four LED 19 degree	PLOTTED	Unverified · Output excluded
F099	ETC / Source Four 36	PLOTTED	Unverified · Output excluded
F100	ETC / Source Four 19	PLOTTED	Unverified · Output excluded

Planning reference only. Confirm installed modes and patch with the venue.

FIXTURE SCHEDULE · CONTINUED

Fixture	Manufacturer / model	Position / mount	Mode / output
VISUAL PLANNING · DMX PATCH WITHHELD			
F101	ETC / Source Four 19	PLOTTED	Unverified · Output excluded
F102	Unverified source fixture / ETC D60 LED	PLOTTED	Unverified · Output excluded
F103	Unverified source fixture / ETC Source Four Zoom 15–30	PLOTTED	Unverified · Output excluded
F104	ETC / Source Four 19	PLOTTED	Unverified · Output excluded
F105	ETC / Source Four 26	PLOTTED	Unverified · Output excluded
F106	Unverified source fixture / ColorBlaze 72	PLOTTED	Unverified · Output excluded
F107	Unverified source fixture / Source Four LED 36 degree	PLOTTED	Unverified · Output excluded
F108	ETC / Source Four 19	PLOTTED	Unverified · Output excluded
F109	ETC / Source Four 26	PLOTTED	Unverified · Output excluded
F110	ETC / Source Four 19	PLOTTED	Unverified · Output excluded
F111	ETC / Source Four 19	PLOTTED	Unverified · Output excluded
F112	ETC / Source Four 19	PLOTTED	Unverified · Output excluded
F113	Unverified source fixture / ETC Source Four PAR	PLOTTED	Unverified · Output excluded
F114	Unverified source fixture / Source Four LED 19 degree	PLOTTED	Unverified · Output excluded
F115	ETC / Source Four 36	PLOTTED	Unverified · Output excluded
F116	Unverified source fixture / ColorBlaze 72	PLOTTED	Unverified · Output excluded
F117	ETC / Source Four 36	PLOTTED	Unverified · Output excluded
F118	ETC / Source Four 19	PLOTTED	Unverified · Output excluded
F119	ETC / Source Four 19	PLOTTED	Unverified · Output excluded
F120	Unverified source fixture / Source Four LED 19 degree	PLOTTED	Unverified · Output excluded

Planning reference only. Confirm installed modes and patch with the venue.

FIXTURE SCHEDULE · CONTINUED

Fixture	Manufacturer / model	Position / mount	Mode / output
VISUAL PLANNING · DMX PATCH WITHHELD			
F121	ETC / Source Four 26	PLOTTED	Unverified · Output excluded
F122	Unverified source fixture / ETC Source Four Zoom 15–30	PLOTTED	Unverified · Output excluded
F123	Unverified source fixture / ETC D60 LED	PLOTTED	Unverified · Output excluded
F124	ETC / Source Four 26	PLOTTED	Unverified · Output excluded
F125	Unverified source fixture / ETC D60 LED	PLOTTED	Unverified · Output excluded
F126	Unverified source fixture / ETC Source Four PAR	PLOTTED	Unverified · Output excluded
F127	Unverified source fixture / ETC Source Four PAR	PLOTTED	Unverified · Output excluded
F128	Unverified source fixture / ETC Source Four PAR	PLOTTED	Unverified · Output excluded
F129	ETC / Source Four 36	PLOTTED	Unverified · Output excluded
F130	Unverified source fixture / Source Four LED 19 degree	PLOTTED	Unverified · Output excluded
F131	Unverified source fixture / Source Four LED 26 degree	PLOTTED	Unverified · Output excluded
F132	ETC / Source Four 26	PLOTTED	Unverified · Output excluded
F133	Unverified source fixture / Source Four LED 19 degree	PLOTTED	Unverified · Output excluded
F134	Unverified source fixture / ETC D60 LED	PLOTTED	Unverified · Output excluded
F135	ETC / Source Four 26	PLOTTED	Unverified · Output excluded
F136	ETC / Source Four 36	PLOTTED	Unverified · Output excluded
F137	Unverified source fixture / ETC Source Four Zoom 15–30	PLOTTED	Unverified · Output excluded
F138	Unverified source fixture / ETC D60 LED	PLOTTED	Unverified · Output excluded
F139	Unverified source fixture / ETC Source Four Zoom 15–30	PLOTTED	Unverified · Output excluded
F140	ETC / Source Four 36	PLOTTED	Unverified · Output excluded

Planning reference only. Confirm installed modes and patch with the venue.

FIXTURE SCHEDULE · CONTINUED

Fixture	Manufacturer / model	Position / mount	Mode / output
VISUAL PLANNING · DMX PATCH WITHHELD			
F141	Unverified source fixture / Source Four LED 26 degree	PLOTTED	Unverified · Output excluded
F142	ETC / Source Four 36	PLOTTED	Unverified · Output excluded
F143	Unverified source fixture / ColorBlaze 72	PLOTTED	Unverified · Output excluded
F144	ETC / Source Four 26	PLOTTED	Unverified · Output excluded
F145	ETC / Source Four 26	PLOTTED	Unverified · Output excluded
F146	Unverified source fixture / ETC Source Four PAR	PLOTTED	Unverified · Output excluded
F147	ETC / Source Four 26	PLOTTED	Unverified · Output excluded
F148	ETC / Source Four 26	PLOTTED	Unverified · Output excluded
F149	Unverified source fixture / ETC Source Four PAR	PLOTTED	Unverified · Output excluded
F150	ETC / Source Four 26	PLOTTED	Unverified · Output excluded
F151	Unverified source fixture / Source Four LED 26 degree	PLOTTED	Unverified · Output excluded
F152	Unverified source fixture / ETC D60 LED	PLOTTED	Unverified · Output excluded
F153	ETC / Source Four 26	PLOTTED	Unverified · Output excluded
F154	ETC / Source Four 19	PLOTTED	Unverified · Output excluded
F155	ETC / Source Four 19	PLOTTED	Unverified · Output excluded
F156	Unverified source fixture / ETC D60 LED	PLOTTED	Unverified · Output excluded
F157	ETC / Source Four 26	PLOTTED	Unverified · Output excluded
F158	Unverified source fixture / Source Four LED 36 degree	PLOTTED	Unverified · Output excluded
F159	ETC / Source Four 36	PLOTTED	Unverified · Output excluded
F160	Unverified source fixture / ETC Source Four Zoom 15–30	PLOTTED	Unverified · Output excluded

Planning reference only. Confirm installed modes and patch with the venue.

FIXTURE SCHEDULE · CONTINUED

Fixture	Manufacturer / model	Position / mount	Mode / output
VISUAL PLANNING · DMX PATCH WITHHELD			
F161	ETC / Source Four 26	PLOTTED	Unverified · Output excluded
F162	ETC / Source Four 26	PLOTTED	Unverified · Output excluded
F163	Unverified source fixture / Source Four LED 26 degree	PLOTTED	Unverified · Output excluded
F164	Unverified source fixture / ETC Source Four Zoom 15–30	PLOTTED	Unverified · Output excluded
F165	ETC / Source Four 36	PLOTTED	Unverified · Output excluded
F166	Unverified source fixture / ETC Source Four Zoom 15–30	PLOTTED	Unverified · Output excluded
F167	ETC / Source Four 19	PLOTTED	Unverified · Output excluded
F168	Unverified source fixture / ETC Source Four Zoom 15–30	PLOTTED	Unverified · Output excluded
F169	ETC / Source Four 36	PLOTTED	Unverified · Output excluded
F170	ETC / Source Four 36	PLOTTED	Unverified · Output excluded
F171	ETC / Source Four 26	PLOTTED	Unverified · Output excluded
F172	ETC / Source Four 36	PLOTTED	Unverified · Output excluded
F173	ETC / Source Four 19	PLOTTED	Unverified · Output excluded
F174	Unverified source fixture / ETC D60 LED	PLOTTED	Unverified · Output excluded
F175	Unverified source fixture / ETC D60 LED	PLOTTED	Unverified · Output excluded
F176	Unverified source fixture / Source Four LED 36 degree	PLOTTED	Unverified · Output excluded
F177	Unverified source fixture / Source Four LED 19 degree	PLOTTED	Unverified · Output excluded
F178	Unverified source fixture / Source Four LED 26 degree	PLOTTED	Unverified · Output excluded
F179	Unverified source fixture / ETC D60 LED	PLOTTED	Unverified · Output excluded
F180	Unverified source fixture / Source Four LED 26 degree	PLOTTED	Unverified · Output excluded

Planning reference only. Confirm installed modes and patch with the venue.

Alexander Kasser Theater · Main room

FIXTURE SCHEDULE · Main room

HitLight · Alexander Kasser Theater

Montclair, United States

DWG HL · METRIC

Drawn HitLight

Generated from the saved show

SOURCE 358754e995b5

FIXTURE SCHEDULE · CONTINUED

Fixture	Manufacturer / model	Position / mount	Mode / output
VISUAL PLANNING · DMX PATCH WITHHELD			
F181	ETC / Source Four 19	PLOTTED	Unverified · Output excluded
F182	Unverified source fixture / ETC D60 LED	PLOTTED	Unverified · Output excluded
F183	ETC / Source Four 36	PLOTTED	Unverified · Output excluded
F184	Unverified source fixture / ETC Source Four PAR	PLOTTED	Unverified · Output excluded
F185	ETC / Source Four 26	PLOTTED	Unverified · Output excluded
F186	ETC / Source Four 36	PLOTTED	Unverified · Output excluded
F187	Unverified source fixture / ETC D60 LED	PLOTTED	Unverified · Output excluded
F188	ETC / Source Four 26	PLOTTED	Unverified · Output excluded
F189	Unverified source fixture / Source Four LED 36 degree	PLOTTED	Unverified · Output excluded
F190	ETC / Source Four 36	PLOTTED	Unverified · Output excluded
F191	Unverified source fixture / Source Four LED 19 degree	PLOTTED	Unverified · Output excluded
F192	ETC / Source Four 26	PLOTTED	Unverified · Output excluded
F193	ETC / Source Four 36	PLOTTED	Unverified · Output excluded
F194	ETC / Source Four 19	PLOTTED	Unverified · Output excluded
F195	ETC / Source Four 19	PLOTTED	Unverified · Output excluded
F196	Unverified source fixture / ColorBlaze 72	PLOTTED	Unverified · Output excluded
F197	ETC / Source Four 36	PLOTTED	Unverified · Output excluded
F198	ETC / Source Four 19	PLOTTED	Unverified · Output excluded
F199	Unverified source fixture / ColorBlaze 72	PLOTTED	Unverified · Output excluded
F200	ETC / Source Four 36	PLOTTED	Unverified · Output excluded

Planning reference only. Confirm installed modes and patch with the venue.

Alexander Kasser Theater · Main room

FIXTURE SCHEDULE · Main room

HitLight · Alexander Kasser Theater

Montclair, United States

DWG HL · METRIC

Drawn HitLight

Generated from the saved show

SOURCE 358754e995b5

FIXTURE SCHEDULE · CONTINUED

Fixture	Manufacturer / model	Position / mount	Mode / output
VISUAL PLANNING · DMX PATCH WITHHELD			
F201	Unverified source fixture / ETC D60 LED	PLOTTED	Unverified · Output excluded
F202	Unverified source fixture / ETC D60 LED	PLOTTED	Unverified · Output excluded
F203	Unverified source fixture / Source Four LED 26 degree	PLOTTED	Unverified · Output excluded
F204	ETC / Source Four 26	PLOTTED	Unverified · Output excluded
F205	ETC / Source Four 36	PLOTTED	Unverified · Output excluded
F206	Unverified source fixture / Source Four LED 26 degree	PLOTTED	Unverified · Output excluded
F207	Unverified source fixture / ETC D60 LED	PLOTTED	Unverified · Output excluded
F208	ETC / Source Four 19	PLOTTED	Unverified · Output excluded
F209	ETC / Source Four 19	PLOTTED	Unverified · Output excluded
F210	ETC / Source Four 26	PLOTTED	Unverified · Output excluded
F211	Unverified source fixture / Source Four LED 19 degree	PLOTTED	Unverified · Output excluded
F212	Unverified source fixture / ColorBlaze 72	PLOTTED	Unverified · Output excluded
F213	Unverified source fixture / ETC Source Four Zoom 15–30	PLOTTED	Unverified · Output excluded
F214	ETC / Source Four 19	PLOTTED	Unverified · Output excluded
F215	ETC / Source Four 19	PLOTTED	Unverified · Output excluded
F216	ETC / Source Four 26	PLOTTED	Unverified · Output excluded
F217	Unverified source fixture / ColorBlaze 72	PLOTTED	Unverified · Output excluded
F218	ETC / Source Four 26	PLOTTED	Unverified · Output excluded
F219	ETC / Source Four 26	PLOTTED	Unverified · Output excluded
F220	Unverified source fixture / ETC Source Four PAR	PLOTTED	Unverified · Output excluded

Planning reference only. Confirm installed modes and patch with the venue.

Alexander Kasser Theater · Main room

FIXTURE SCHEDULE · Main room

HitLight · Alexander Kasser Theater

Montclair, United States

DWG HL · METRIC

Drawn HitLight

Generated from the saved show

SOURCE 358754e995b5

FIXTURE SCHEDULE · CONTINUED

Fixture	Manufacturer / model	Position / mount	Mode / output
VISUAL PLANNING · DMX PATCH WITHHELD			
F221	ETC / Source Four 19	PLOTTED	Unverified · Output excluded
F222	ETC / Source Four 36	PLOTTED	Unverified · Output excluded
F223	ETC / Source Four 26	PLOTTED	Unverified · Output excluded
F224	Unverified source fixture / ETC D60 LED	PLOTTED	Unverified · Output excluded
F225	ETC / Source Four 26	PLOTTED	Unverified · Output excluded
F226	Unverified source fixture / ETC Source Four PAR	PLOTTED	Unverified · Output excluded
F227	ETC / Source Four 36	PLOTTED	Unverified · Output excluded
F228	ETC / Source Four 36	PLOTTED	Unverified · Output excluded
F229	Unverified source fixture / Source Four LED 19 degree	PLOTTED	Unverified · Output excluded
F230	ETC / Source Four 26	PLOTTED	Unverified · Output excluded
F231	Unverified source fixture / ETC D60 LED	PLOTTED	Unverified · Output excluded
F232	Unverified source fixture / ETC D60 LED	PLOTTED	Unverified · Output excluded
F233	ETC / Source Four 26	PLOTTED	Unverified · Output excluded
F234	Unverified source fixture / Source Four LED 19 degree	PLOTTED	Unverified · Output excluded
F235	Unverified source fixture / Source Four LED 19 degree	PLOTTED	Unverified · Output excluded
F236	ETC / Source Four 26	PLOTTED	Unverified · Output excluded
F237	Unverified source fixture / Source Four LED 26 degree	PLOTTED	Unverified · Output excluded
F238	ETC / Source Four 19	PLOTTED	Unverified · Output excluded
F239	ETC / Source Four 26	PLOTTED	Unverified · Output excluded
F240	Unverified source fixture / ETC Source Four PAR	PLOTTED	Unverified · Output excluded

Planning reference only. Confirm installed modes and patch with the venue.

Alexander Kasser Theater · Main room

FIXTURE SCHEDULE · Main room

HitLight · Alexander Kasser Theater

Montclair, United States

DWG HL · METRIC

Drawn HitLight

Generated from the saved show

SOURCE 358754e995b5

FIXTURE SCHEDULE · CONTINUED

Fixture	Manufacturer / model	Position / mount	Mode / output
VISUAL PLANNING · DMX PATCH WITHHELD			
F241	Unverified source fixture / Source Four LED 36 degree	PLOTTED	Unverified · Output excluded
F242	ETC / Source Four 26	PLOTTED	Unverified · Output excluded
F243	Unverified source fixture / Source Four LED 19 degree	PLOTTED	Unverified · Output excluded
F244	Unverified source fixture / ETC Source Four Zoom 15–30	PLOTTED	Unverified · Output excluded
F245	ETC / Source Four 26	PLOTTED	Unverified · Output excluded
F246	ETC / Source Four 19	PLOTTED	Unverified · Output excluded
F247	Unverified source fixture / ETC Source Four PAR	PLOTTED	Unverified · Output excluded
F248	ETC / Source Four 26	PLOTTED	Unverified · Output excluded
F249	Unverified source fixture / ETC D60 LED	PLOTTED	Unverified · Output excluded
F250	Unverified source fixture / ETC Source Four PAR	PLOTTED	Unverified · Output excluded
F251	Unverified source fixture / Source Four LED 26 degree	PLOTTED	Unverified · Output excluded
F252	ETC / Source Four 26	PLOTTED	Unverified · Output excluded
F253	ETC / Source Four 26	PLOTTED	Unverified · Output excluded
F254	Unverified source fixture / ColorBlaze 72	PLOTTED	Unverified · Output excluded
F255	Unverified source fixture / Source Four LED 26 degree	PLOTTED	Unverified · Output excluded
F256	ETC / Source Four 19	PLOTTED	Unverified · Output excluded
F257	Unverified source fixture / ETC Source Four PAR	PLOTTED	Unverified · Output excluded
F258	Unverified source fixture / ColorBlaze 72	PLOTTED	Unverified · Output excluded
F259	ETC / Source Four 36	PLOTTED	Unverified · Output excluded
F260	Unverified source fixture / ETC Source Four Zoom 15–30	PLOTTED	Unverified · Output excluded

Planning reference only. Confirm installed modes and patch with the venue.

FIXTURE SCHEDULE · CONTINUED

Fixture	Manufacturer / model	Position / mount	Mode / output
VISUAL PLANNING · DMX PATCH WITHHELD			
F261	Unverified source fixture / Source Four LED 19 degree	PLOTTED	Unverified · Output excluded
F262	ETC / Source Four 19	PLOTTED	Unverified · Output excluded
F263	Unverified source fixture / Source Four LED 26 degree	PLOTTED	Unverified · Output excluded
F264	ETC / Source Four 19	PLOTTED	Unverified · Output excluded
F265	ETC / Source Four 19	PLOTTED	Unverified · Output excluded
F266	Unverified source fixture / ETC D60 LED	PLOTTED	Unverified · Output excluded
F267	ETC / Source Four 36	PLOTTED	Unverified · Output excluded
F268	ETC / Source Four 26	PLOTTED	Unverified · Output excluded
F269	ETC / Source Four 26	PLOTTED	Unverified · Output excluded
F270	ETC / Source Four 19	PLOTTED	Unverified · Output excluded
F271	Unverified source fixture / ETC Source Four PAR	PLOTTED	Unverified · Output excluded
F272	ETC / Source Four 36	PLOTTED	Unverified · Output excluded
F273	ETC / Source Four 50	PLOTTED	Unverified · Output excluded
F274	ETC / Source Four 19	PLOTTED	Unverified · Output excluded
F275	Unverified source fixture / ETC Source Four PAR	PLOTTED	Unverified · Output excluded
F276	ETC / Source Four 36	PLOTTED	Unverified · Output excluded
F277	Unverified source fixture / Source Four LED 19 degree	PLOTTED	Unverified · Output excluded
F278	Unverified source fixture / ETC Source Four PAR	PLOTTED	Unverified · Output excluded
F279	ETC / Source Four 36	PLOTTED	Unverified · Output excluded
F280	Unverified source fixture / ETC Source Four PAR	PLOTTED	Unverified · Output excluded

Planning reference only. Confirm installed modes and patch with the venue.

FIXTURE SCHEDULE · CONTINUED

Fixture	Manufacturer / model	Position / mount	Mode / output
VISUAL PLANNING · DMX PATCH WITHHELD			
F281	Unverified source fixture / ETC Source Four Zoom 15–30	PLOTTED	Unverified · Output excluded
F282	Unverified source fixture / ETC D60 LED	PLOTTED	Unverified · Output excluded
F283	ETC / Source Four 50	PLOTTED	Unverified · Output excluded
F284	Unverified source fixture / ETC Source Four Zoom 15–30	PLOTTED	Unverified · Output excluded
F285	ETC / Source Four 36	PLOTTED	Unverified · Output excluded
F286	ETC / Source Four 19	PLOTTED	Unverified · Output excluded
F287	Unverified source fixture / Source Four LED 19 degree	PLOTTED	Unverified · Output excluded

Planning reference only. Confirm installed modes and patch with the venue.

HitLight

VALIDATION APPENDIX

WARNING · PATCH_WITHHELD

DMX patch facts are withheld pending source verification. This planning document cannot be used for hardware output.

Objects: — · Remediation: review the source facts and regenerate.

ERROR · STAGE_DIMENSIONS_UNCONFIRMED

Confirm the stage dimensions before producing a final technical document.

Objects: Main room · Remediation: review the source facts and regenerate.

WARNING · MODE_UNVERIFIED

DMX modes are unverified; output remains excluded.

Objects: F001–F287 · Remediation: review the source facts and regenerate.

WARNING · FIXTURE_DISABLED

Fixtures are disabled for this visual planning reconstruction.

Objects: F001–F287 · Remediation: review the source facts and regenerate.

WARNING · TITLE_METADATA_INCOMPLETE

Some professional title-block metadata is missing; the document will show an em dash.

Objects: b8d8e32c1549165bc96bf220 · Remediation: review the source facts and regenerate.

HitLight

VENUE & DRAWING SOURCES

Alexander Kasser Theater

Main room · House rig

Montclair, NJ, US

https://inside.montclair.edu/colleges-schools-research/arts/performance-operations-venue-rentals-and-box-office/college-arts-venue-listing

Sources checked 2026-11-03

Symbols: HitLight-owned category artwork. No manufacturer model geometry or original source pages included.

Fixture positions follow the venue’s published lighting plot; the currently installed rig is not verified.

287 source-based fixture records retain their original printed source identities. The current public view has 287 catalogue body references and 0 visual fallbacks. Installed modes and DMX patch are unverified; all original output exclusions remain.

Fixture heights are approximate; trim heights may differ from the drawing.

287 visible fixture housings from the Rep2024 plan, originally drawn in2021 and revised in2023. Current configuration and installed census remain unknown.

Proper catalogue bodies or labelled mechanical substitutes are used. SourceFour LED engine variants and exact D60 bodies/lensing remain unresolved. PAR lenses, ColorBlaze manufacturer and control modes are unverified.

Electric and boom dimensions from the source are retained. The section disagrees with the plan on Electric6 trim; the plan value is used. Detached FOH/booth/balcony registration, local arms, focus and the display frame are estimates. All fixtures are excluded from output.

287 approximate public catalogue housings, including newly authored Source Four PAR / Colortran bodies and labelled mechanical donors; 0 visual fallbacks. Source identities and output exclusions retained; optics, modes and patch unverified.

Partial planning view; modes and patch unverified; output excluded.

Fixture plot original; visually inspected page(s) 1. Freshness and reuse rights unconfirmed.: https://inside.montclair.edu/documents/lighting-rep-plot · checked 2026-11-03

Published capacity 463 for Main theatre.: https://inside.montclair.edu/colleges-schools-research/arts/performance-operations-venue-rentals-and-box-office/college-arts-venue-listing · checked 2026-11-03

Public venue page: https://www.hitlight.app/venues/united-states/alexander-kasser-theater-b8d8e32c

HitLight