
UPSTAGE

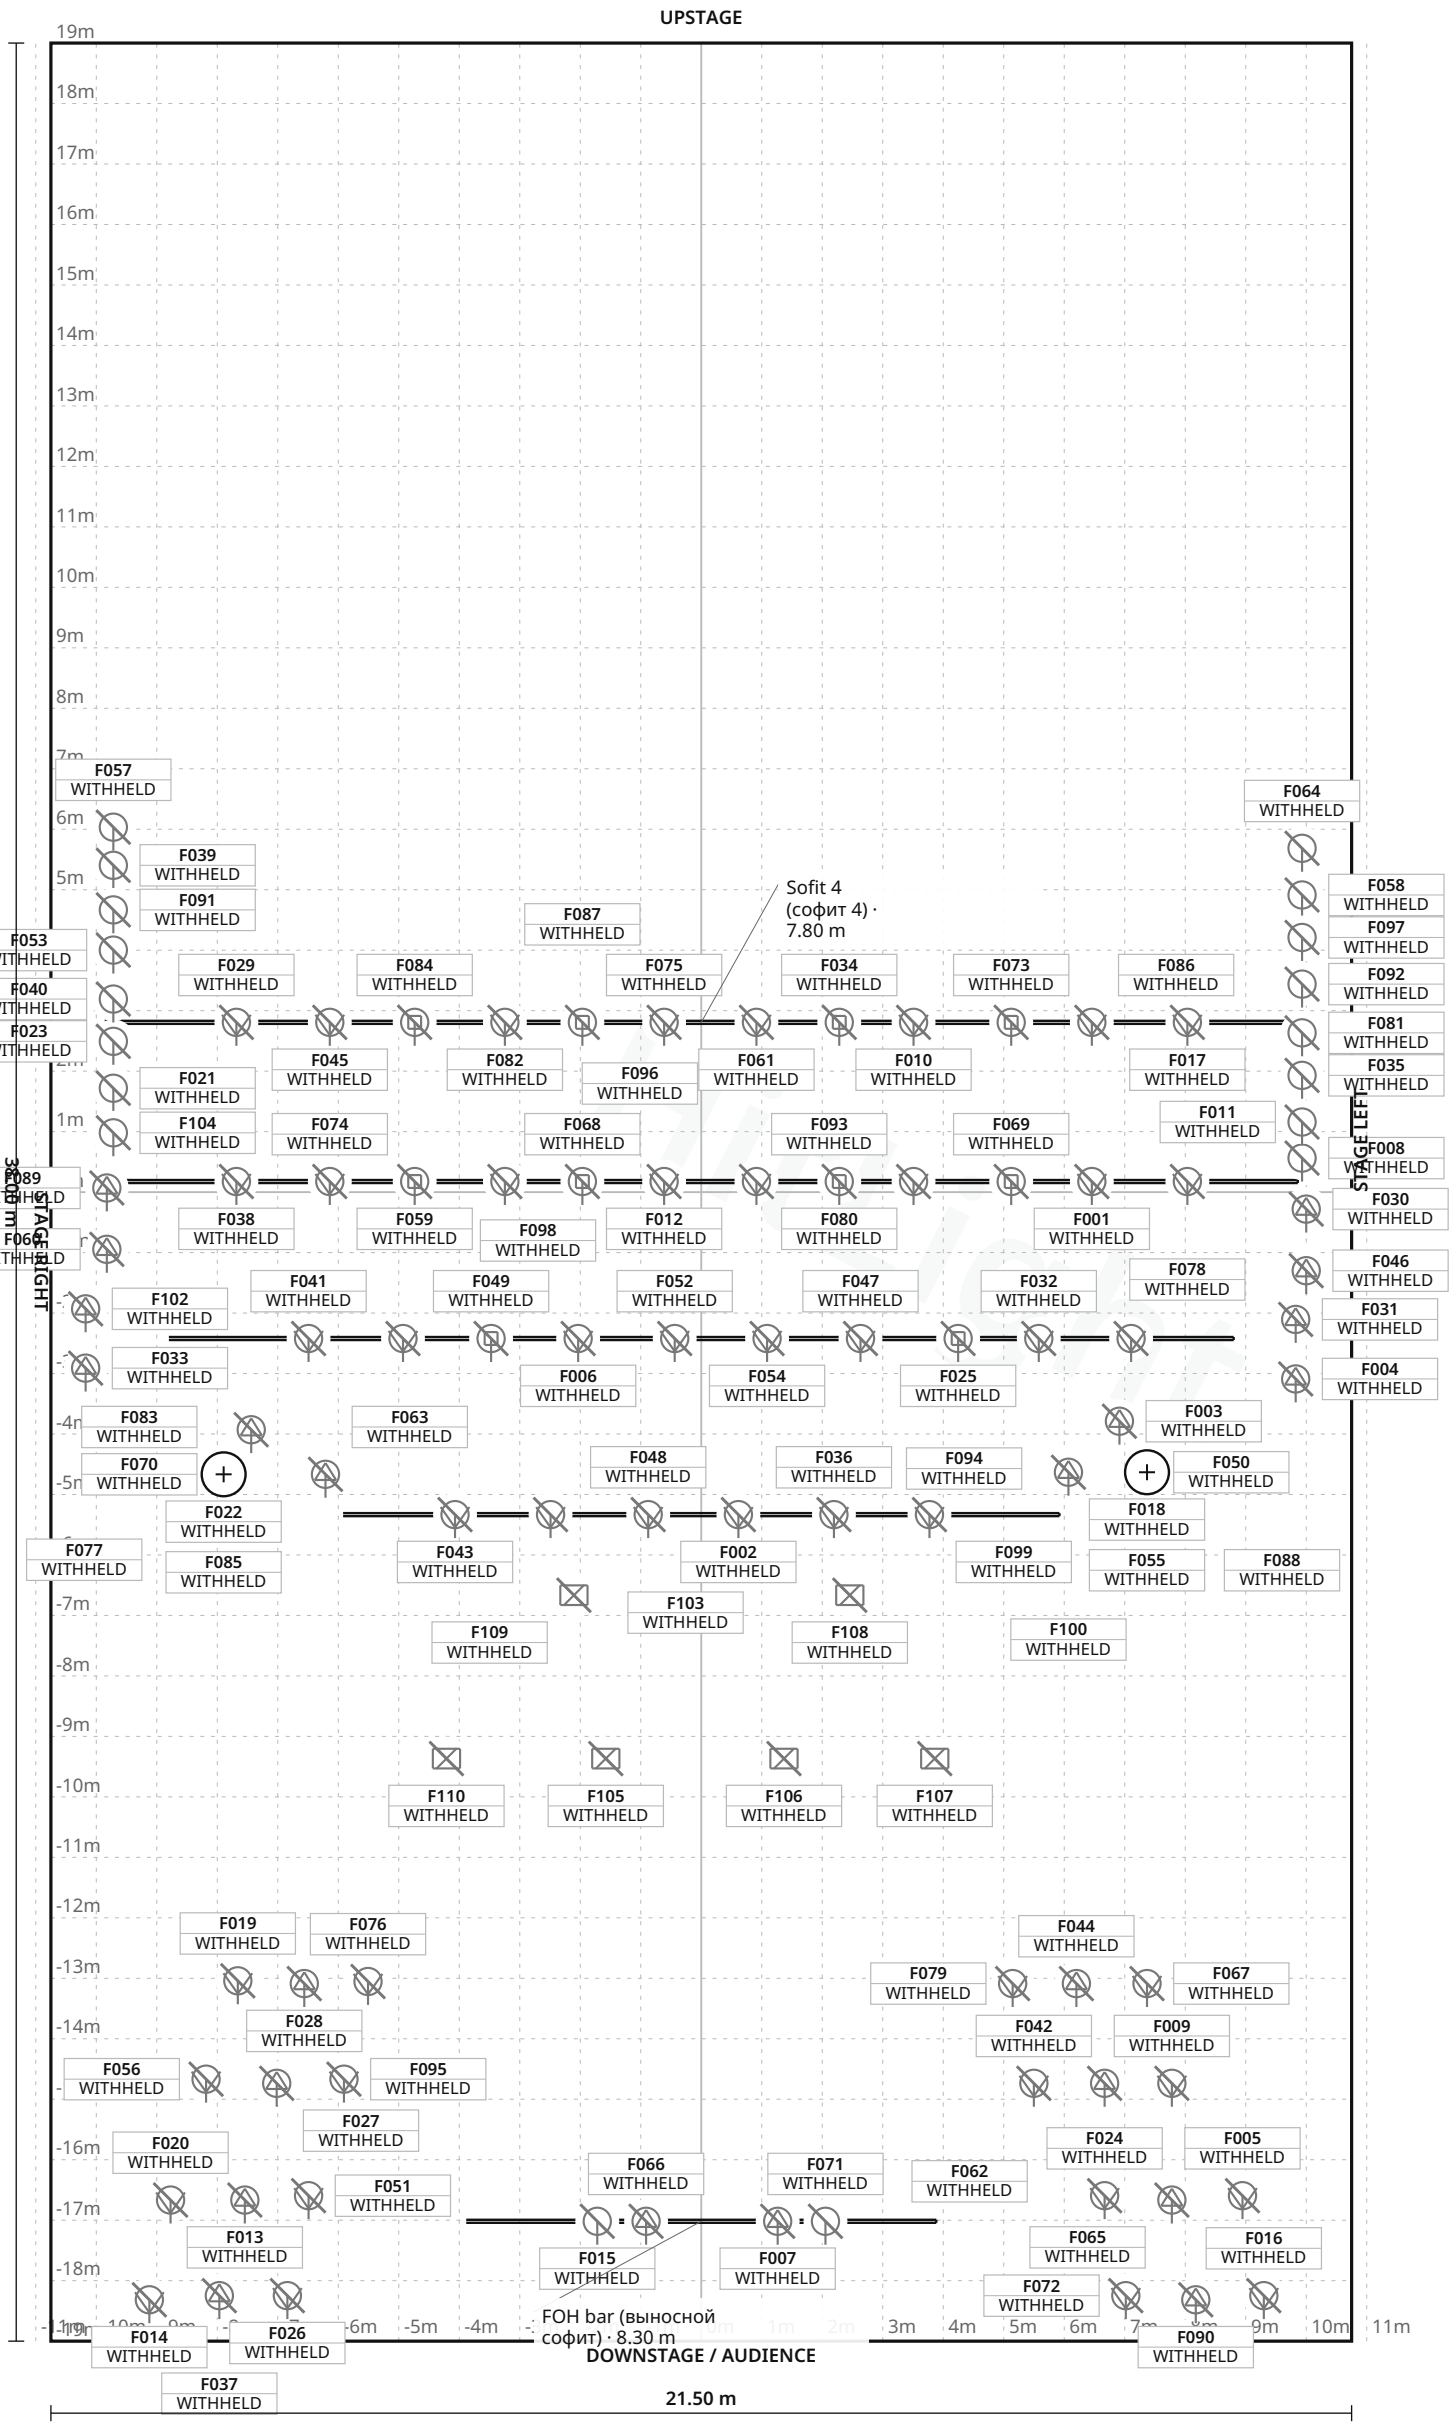

FIXTURE LEGEND

- **Aleda B-EYE K20** — Moving Head · 10×
- **PAR 64 NSP** (CP61) — PAR Light · 18×
- **ART SPOT 1000PC** — Spot Light · 16×
- **Motorised PC 2 kW with scroller** — Spot Light · 30×
- **Philips Selecon SPX 21-50** — Profile Spot · 16×
- **Philips Showline Bar 660** — Other · 6×
- **Pro Stage profile 19° 750 W** — Profile Spot · 12×
- **Pro Stage profile 50° 750 W** — Profile Spot · 2×

Stage 21.50 m W × 38.00 m D · Grid 1 m

1 fixture labels omitted in this view due to crowding · see DMX patch

Драматический театр — Комсомольск-на-Амуре · Published main performance stage/auditorium

LIGHT PLOT · PLAN · Published main performance stage/auditorium

HitLight · Драматический театр — Комсомольск-на-Амуре

улица Первостроителей 11, 681003, Комсомольск-на-Амуре, Russia

DWG HL · SCALE 1:125 · metric · PRINT AT 100%

Drawn HitLight

Generated from the saved show

SOURCE 64e270cc2af9

SYMBOL LEGEND

8 TYPES · 110 FIXTURES · COLOUR BY TYPE



Clay Paky Aleda B-EYE K20

Moving Head · Unverified · TBC ch · category symbol

10 physical · 10 plotted

10 disabled · 0 unplaced



Generic PAR 64 NSP (CP61)

PAR Light · Unverified · TBC ch · category symbol

18 physical · 18 plotted

18 disabled · 0 unplaced



Unverified source fixture ART SPOT 1000PC

Spot Light · Unverified · TBC ch · category symbol

16 physical · 16 plotted

16 disabled · 0 unplaced



Unverified source fixture Motorised PC 2 kW with scroller

Spot Light · Unverified · TBC ch · category symbol

30 physical · 30 plotted

30 disabled · 0 unplaced



Unverified source fixture Philips Selecon SPX 21-50

Profile Spot · Unverified · TBC ch · category symbol

16 physical · 16 plotted

16 disabled · 0 unplaced



Unverified source fixture Philips Showline Bar 660

Other · Unverified · TBC ch · category symbol

6 physical · 6 plotted

6 disabled · 0 unplaced



Unverified source fixture Pro Stage profile 19° 750 W

Profile Spot · Unverified · TBC ch · category symbol

12 physical · 12 plotted

12 disabled · 0 unplaced



Unverified source fixture Pro Stage profile 50° 750 W

Profile Spot · Unverified · TBC ch · category symbol

2 physical · 2 plotted

2 disabled · 0 unplaced

GENERAL NOTES

1. Source-based lighting plan. Confirm the current rig with the venue.
2. PARTIAL: included fixtures are not a full physical-unit census.
3. DMX PATCH WITHHELD: provisional or unchecked addresses are not published.
4. Approximate planning view; not official venue paperwork or output-ready. Original HitLight symbols only; no source pages, OEM meshes, photos or logos. Original files remain private; modes and patch unverified.

HitLight

STAGE ELEMENTS

NAME	TYPE	POSITION	TRIM / SIZE
Sofit 3 (софит 3)	pipe	X 0.00 m · Z -0.17 m	7.80 m · 19.72 m W × 0.05 m D
FOH bar (выносной софит)	pipe	X 0.00 m · Z 17.02 m	8.30 m · 7.77 m W × 0.05 m D
Sofit 2 (софит 2)	pipe	X 0.00 m · Z 2.42 m	7.80 m · 17.60 m W × 0.05 m D
Sofit 4 (софит 4)	pipe	X 0.00 m · Z -2.81 m	7.80 m · 19.72 m W × 0.05 m D
Sofit 1 (софит 1)	pipe	X 0.00 m · Z 5.33 m	7.80 m · 11.84 m W × 0.05 m D

HitLight

FIXTURE SCHEDULE

Fixture	Manufacturer / model	Position / mount	Mode / output
VISUAL PLANNING · DMX PATCH WITHHELD			
F001	Unverified source fixture / Motorised PC 2 kW with scroller	Sofit 3 (софит 3)	Unverified · Output excluded
F002	Unverified source fixture / Motorised PC 2 kW with scroller	Sofit 1 (софит 1)	Unverified · Output excluded
F003	Unverified source fixture / Pro Stage profile 50° 750 W	PLOTTED	Unverified · Output excluded
F004	Unverified source fixture / Philips Selecon SPX 21-50	PLOTTED	Unverified · Output excluded
F005	Unverified source fixture / ART SPOT 1000PC	PLOTTED	Unverified · Output excluded
F006	Unverified source fixture / Motorised PC 2 kW with scroller	Sofit 2 (софит 2)	Unverified · Output excluded
F007	Unverified source fixture / Philips Selecon SPX 21-50	FOH bar (выносной софит)	Unverified · Output excluded
F008	Generic / PAR 64 NSP (CP61)	PLOTTED	Unverified · Output excluded
F009	Unverified source fixture / ART SPOT 1000PC	PLOTTED	Unverified · Output excluded
F010	Unverified source fixture / Motorised PC 2 kW with scroller	Sofit 4 (софит 4)	Unverified · Output excluded
F011	Generic / PAR 64 NSP (CP61)	PLOTTED	Unverified · Output excluded
F012	Unverified source fixture / Motorised PC 2 kW with scroller	Sofit 3 (софит 3)	Unverified · Output excluded
F013	Unverified source fixture / Philips Selecon SPX 21-50	PLOTTED	Unverified · Output excluded
F014	Unverified source fixture / ART SPOT 1000PC	PLOTTED	Unverified · Output excluded
F015	Generic / PAR 64 NSP (CP61)	FOH bar (выносной софит)	Unverified · Output excluded
F016	Unverified source fixture / ART SPOT 1000PC	PLOTTED	Unverified · Output excluded
F017	Unverified source fixture / Motorised PC 2 kW with scroller	Sofit 4 (софит 4)	Unverified · Output excluded
F018	Unverified source fixture / Pro Stage profile 19° 750 W	PLOTTED	Unverified · Output excluded
F019	Unverified source fixture / ART SPOT 1000PC	PLOTTED	Unverified · Output excluded
F020	Unverified source fixture / ART SPOT 1000PC	PLOTTED	Unverified · Output excluded

Planning reference only. Confirm installed modes and patch with the venue.

Драматический театр — Комсомольск-на-Амуре · Published main performance stage/auditorium

FIXTURE SCHEDULE · Published main performance stage/auditorium

HitLight · Драматический театр — Комсомольск-на-Амуре

улица Первостроителей 11, 681003, Комсомольск-на-Амуре, Russia

DWG HL · METRIC

Drawn HitLight

Generated from the saved show

SOURCE 64e270cc2af9

FIXTURE SCHEDULE · CONTINUED

Fixture	Manufacturer / model	Position / mount	Mode / output
VISUAL PLANNING · DMX PATCH WITHHELD			
F021	Generic / PAR 64 NSP (CP61)	PLOTTED	Unverified · Output excluded
F022	Unverified source fixture / Pro Stage profile 19° 750 W	PLOTTED	Unverified · Output excluded
F023	Generic / PAR 64 NSP (CP61)	PLOTTED	Unverified · Output excluded
F024	Unverified source fixture / ART SPOT 1000PC	PLOTTED	Unverified · Output excluded
F025	Clay Paky / Aleda B-EYE K20	Sofit 2 (софит 2)	Unverified · Output excluded
F026	Unverified source fixture / ART SPOT 1000PC	PLOTTED	Unverified · Output excluded
F027	Unverified source fixture / Philips Selecon SPX 21-50	PLOTTED	Unverified · Output excluded
F028	Unverified source fixture / Philips Selecon SPX 21-50	PLOTTED	Unverified · Output excluded
F029	Unverified source fixture / Motorised PC 2 kW with scroller	Sofit 4 (софит 4)	Unverified · Output excluded
F030	Unverified source fixture / Pro Stage profile 19° 750 W	PLOTTED	Unverified · Output excluded
F031	Unverified source fixture / Philips Selecon SPX 21-50	PLOTTED	Unverified · Output excluded
F032	Unverified source fixture / Motorised PC 2 kW with scroller	Sofit 2 (софит 2)	Unverified · Output excluded
F033	Unverified source fixture / Philips Selecon SPX 21-50	PLOTTED	Unverified · Output excluded
F034	Clay Paky / Aleda B-EYE K20	Sofit 4 (софит 4)	Unverified · Output excluded
F035	Generic / PAR 64 NSP (CP61)	PLOTTED	Unverified · Output excluded
F036	Unverified source fixture / Motorised PC 2 kW with scroller	Sofit 1 (софит 1)	Unverified · Output excluded
F037	Unverified source fixture / Philips Selecon SPX 21-50	PLOTTED	Unverified · Output excluded
F038	Unverified source fixture / Motorised PC 2 kW with scroller	Sofit 3 (софит 3)	Unverified · Output excluded
F039	Generic / PAR 64 NSP (CP61)	PLOTTED	Unverified · Output excluded
F040	Generic / PAR 64 NSP (CP61)	PLOTTED	Unverified · Output excluded

Planning reference only. Confirm installed modes and patch with the venue.

Драматический театр — Комсомольск-на-Амуре · Published main performance stage/auditorium

FIXTURE SCHEDULE · Published main performance stage/auditorium

HitLight · Драматический театр — Комсомольск-на-Амуре

улица Первостроителей 11, 681003, Комсомольск-на-Амуре, Russia

DWG HL · METRIC

Drawn HitLight

Generated from the saved show

SOURCE 64e270cc2af9

Fixture	Manufacturer / model	Position / mount	Mode / output
VISUAL PLANNING · DMX PATCH WITHHELD			
F041	Unverified source fixture / Motorised PC 2 kW with scroller	Sofit 2 (софит 2)	Unverified · Output excluded
F042	Unverified source fixture / ART SPOT 1000PC	PLOTTED	Unverified · Output excluded
F043	Unverified source fixture / Motorised PC 2 kW with scroller	Sofit 1 (софит 1)	Unverified · Output excluded
F044	Unverified source fixture / Philips Selecon SPX 21-50	PLOTTED	Unverified · Output excluded
F045	Unverified source fixture / Motorised PC 2 kW with scroller	Sofit 4 (софит 4)	Unverified · Output excluded
F046	Unverified source fixture / Pro Stage profile 19° 750 W	PLOTTED	Unverified · Output excluded
F047	Unverified source fixture / Motorised PC 2 kW with scroller	Sofit 2 (софит 2)	Unverified · Output excluded
F048	Unverified source fixture / Motorised PC 2 kW with scroller	Sofit 1 (софит 1)	Unverified · Output excluded
F049	Clay Paky / Aleda B-EYE K20	Sofit 2 (софит 2)	Unverified · Output excluded
F050	Unverified source fixture / Pro Stage profile 19° 750 W	PLOTTED	Unverified · Output excluded
F051	Unverified source fixture / ART SPOT 1000PC	PLOTTED	Unverified · Output excluded
F052	Unverified source fixture / Motorised PC 2 kW with scroller	Sofit 2 (софит 2)	Unverified · Output excluded
F053	Generic / PAR 64 NSP (CP61)	PLOTTED	Unverified · Output excluded
F054	Unverified source fixture / Motorised PC 2 kW with scroller	Sofit 2 (софит 2)	Unverified · Output excluded
F055	Unverified source fixture / Pro Stage profile 19° 750 W	PLOTTED	Unverified · Output excluded
F056	Unverified source fixture / ART SPOT 1000PC	PLOTTED	Unverified · Output excluded
F057	Generic / PAR 64 NSP (CP61)	PLOTTED	Unverified · Output excluded
F058	Generic / PAR 64 NSP (CP61)	PLOTTED	Unverified · Output excluded
F059	Clay Paky / Aleda B-EYE K20	Sofit 3 (софит 3)	Unverified · Output excluded
F060	Unverified source fixture / Pro Stage profile 19° 750 W	PLOTTED	Unverified · Output excluded

Planning reference only. Confirm installed modes and patch with the venue.

Драматический театр — Комсомольск-на-Амуре · Published main performance stage/auditorium

FIXTURE SCHEDULE · Published main performance stage/auditorium

HitLight · Драматический театр — Комсомольск-на-Амуре

улица Первостроителей 11, 681003, Комсомольск-на-Амуре, Russia

DWG HL · METRIC

Drawn HitLight

Generated from the saved show

SOURCE 64e270cc2af9

FIXTURE SCHEDULE · CONTINUED

Fixture	Manufacturer / model	Position / mount	Mode / output
VISUAL PLANNING · DMX PATCH WITHHELD			
F061	Unverified source fixture / Motorised PC 2 kW with scroller	Sofit 4 (софит 4)	Unverified · Output excluded
F062	Unverified source fixture / Philips Selecon SPX 21-50	PLOTTED	Unverified · Output excluded
F063	Unverified source fixture / Philips Selecon SPX 21-50	PLOTTED	Unverified · Output excluded
F064	Generic / PAR 64 NSP (CP61)	PLOTTED	Unverified · Output excluded
F065	Unverified source fixture / Philips Selecon SPX 21-50	PLOTTED	Unverified · Output excluded
F066	Unverified source fixture / Philips Selecon SPX 21-50	FOH bar (выносной софит)	Unverified · Output excluded
F067	Unverified source fixture / ART SPOT 1000PC	PLOTTED	Unverified · Output excluded
F068	Clay Paky / Aleda B-EYE K20	Sofit 3 (софит 3)	Unverified · Output excluded
F069	Clay Paky / Aleda B-EYE K20	Sofit 3 (софит 3)	Unverified · Output excluded
F070	Unverified source fixture / Pro Stage profile 19° 750 W	PLOTTED	Unverified · Output excluded
F071	Generic / PAR 64 NSP (CP61)	FOH bar (выносной софит)	Unverified · Output excluded
F072	Unverified source fixture / ART SPOT 1000PC	PLOTTED	Unverified · Output excluded
F073	Clay Paky / Aleda B-EYE K20	Sofit 4 (софит 4)	Unverified · Output excluded
F074	Unverified source fixture / Motorised PC 2 kW with scroller	Sofit 3 (софит 3)	Unverified · Output excluded
F075	Unverified source fixture / Motorised PC 2 kW with scroller	Sofit 4 (софит 4)	Unverified · Output excluded
F076	Unverified source fixture / ART SPOT 1000PC	PLOTTED	Unverified · Output excluded
F077	Unverified source fixture / Pro Stage profile 50° 750 W	PLOTTED	Unverified · Output excluded
F078	Unverified source fixture / Motorised PC 2 kW with scroller	Sofit 3 (софит 3)	Unverified · Output excluded
F079	Unverified source fixture / ART SPOT 1000PC	PLOTTED	Unverified · Output excluded
F080	Clay Paky / Aleda B-EYE K20	Sofit 3 (софит 3)	Unverified · Output excluded

Planning reference only. Confirm installed modes and patch with the venue.

Драматический театр — Комсомольск-на-Амуре · Published main performance stage/auditorium

FIXTURE SCHEDULE · Published main performance stage/auditorium

HitLight · Драматический театр — Комсомольск-на-Амуре

улица Первостроителей 11, 681003, Комсомольск-на-Амуре, Russia

DWG HL · METRIC

Drawn HitLight

Generated from the saved show

SOURCE 64e270cc2af9

FIXTURE SCHEDULE · CONTINUED

Fixture	Manufacturer / model	Position / mount	Mode / output
VISUAL PLANNING · DMX PATCH WITHHELD			
F081	Generic / PAR 64 NSP (CP61)	PLOTTED	Unverified · Output excluded
F082	Unverified source fixture / Motorised PC 2 kW with scroller	Sofit 4 (софит 4)	Unverified · Output excluded
F083	Unverified source fixture / Pro Stage profile 19° 750 W	PLOTTED	Unverified · Output excluded
F084	Clay Paky / Aleda B-EYE K20	Sofit 4 (софит 4)	Unverified · Output excluded
F085	Unverified source fixture / Pro Stage profile 19° 750 W	PLOTTED	Unverified · Output excluded
F086	Unverified source fixture / Motorised PC 2 kW with scroller	Sofit 4 (софит 4)	Unverified · Output excluded
F087	Clay Paky / Aleda B-EYE K20	Sofit 4 (софит 4)	Unverified · Output excluded
F088	Unverified source fixture / Pro Stage profile 19° 750 W	PLOTTED	Unverified · Output excluded
F089	Unverified source fixture / Pro Stage profile 19° 750 W	PLOTTED	Unverified · Output excluded
F090	Unverified source fixture / Philips Selecon SPX 21-50	PLOTTED	Unverified · Output excluded
F091	Generic / PAR 64 NSP (CP61)	PLOTTED	Unverified · Output excluded
F092	Generic / PAR 64 NSP (CP61)	PLOTTED	Unverified · Output excluded
F093	Unverified source fixture / Motorised PC 2 kW with scroller	Sofit 3 (софит 3)	Unverified · Output excluded
F094	Unverified source fixture / Motorised PC 2 kW with scroller	Sofit 2 (софит 2)	Unverified · Output excluded
F095	Unverified source fixture / ART SPOT 1000PC	PLOTTED	Unverified · Output excluded
F096	Unverified source fixture / Motorised PC 2 kW with scroller	Sofit 3 (софит 3)	Unverified · Output excluded
F097	Generic / PAR 64 NSP (CP61)	PLOTTED	Unverified · Output excluded
F098	Unverified source fixture / Motorised PC 2 kW with scroller	Sofit 2 (софит 2)	Unverified · Output excluded
F099	Unverified source fixture / Motorised PC 2 kW with scroller	Sofit 1 (софит 1)	Unverified · Output excluded
F100	Unverified source fixture / Philips Selecon SPX 21-50	PLOTTED	Unverified · Output excluded

Planning reference only. Confirm installed modes and patch with the venue.

Драматический театр — Комсомольск-на-Амуре · Published main performance stage/auditorium

FIXTURE SCHEDULE · Published main performance stage/auditorium

HitLight · Драматический театр — Комсомольск-на-Амуре

улица Первостроителей 11, 681003, Комсомольск-на-Амуре, Russia

DWG HL · METRIC

Drawn HitLight

Generated from the saved show

SOURCE 64e270cc2af9

FIXTURE SCHEDULE · CONTINUED

Fixture	Manufacturer / model	Position / mount	Mode / output
VISUAL PLANNING · DMX PATCH WITHHELD			
F101	Unverified source fixture / Motorised PC 2 kW with scroller	Sofit 3 (софит 3)	Unverified · Output excluded
F102	Unverified source fixture / Philips Selecon SPX 21-50	PLOTTED	Unverified · Output excluded
F103	Unverified source fixture / Motorised PC 2 kW with scroller	Sofit 1 (софит 1)	Unverified · Output excluded
F104	Generic / PAR 64 NSP (CP61)	PLOTTED	Unverified · Output excluded
F105	Unverified source fixture / Philips Showline Bar 660	PLOTTED	Unverified · Output excluded
F106	Unverified source fixture / Philips Showline Bar 660	PLOTTED	Unverified · Output excluded
F107	Unverified source fixture / Philips Showline Bar 660	PLOTTED	Unverified · Output excluded
F108	Unverified source fixture / Philips Showline Bar 660	PLOTTED	Unverified · Output excluded
F109	Unverified source fixture / Philips Showline Bar 660	PLOTTED	Unverified · Output excluded
F110	Unverified source fixture / Philips Showline Bar 660	PLOTTED	Unverified · Output excluded

Planning reference only. Confirm installed modes and patch with the venue.

VALIDATION APPENDIX

WARNING · PATCH_WITHHELD

DMX patch facts are withheld pending source verification. This planning document cannot be used for hardware output.

Objects: — · Remediation: review the source facts and regenerate.

WARNING · MODE_UNVERIFIED

DMX modes are unverified; output remains excluded.

Objects: F001–F110 · Remediation: review the source facts and regenerate.

WARNING · FIXTURE_DISABLED

Fixtures are disabled for this visual planning reconstruction.

Objects: F001–F110 · Remediation: review the source facts and regenerate.

WARNING · TITLE_METADATA_INCOMPLETE

Some professional title-block metadata is missing; the document will show an em dash.

Objects: c8c788dd547f746692a64fa0 · Remediation: review the source facts and regenerate.

HitLight

VENUE & DRAWING SOURCES

Драматический театр — Комсомольск-на-Амуре

Published main performance stage/auditorium · Published house technical configuration; current rig unverified

улица Первостроителей 11, 681003, Комсомольск-на-Амуре, RU

https://teatrkms.ru/

Sources checked 2026-10-20

Generated by HitLight from the reviewed partial Драматический театр — Комсомольск-на-Амуре reconstruction. Venue sources are cited as facts; their original artwork remains private.

Symbols: HitLight-owned category artwork. No manufacturer model geometry or original source pages included.

Partial reconstruction from the venue’s lighting documentation; the currently installed rig and its complete fixture census are not verified.

ESTIMATED GEOMETRY: the documents give no complete scale or trim heights, so the stage size, fixture positions in metres and hanging heights are best-guess estimates, not measurements.

100 of 110 fixtures are listed as labelled visual placeholders or substitutes under the printed model name; their exact catalogue identity or mode is not confirmed.

Modes and DMX addresses are unverified best guesses; check them with the venue before driving real fixtures.

7 documented units are not shown because their positions are not drawn to scale or not located in the documents.

Exact available catalogue display bodies are restored through verified immutable references. Fixture identities, installed modes, patch and output verification are unchanged; original source qualifications remain authoritative.

10 existing B-EYE K20 references use an original public HitLight housing. Native channel/default tables, existing control restrictions and source optics/pivots retained; actual visual bounds corrected. Fixture IDs, source labels, selected modes, enabled state, patch, layouts and mounts unchanged. Body detail estimated; existing source/control qualifications retained. No hardware, photometric or rigging acceptance.

Approximate planning view; not official venue paperwork or output-ready. Original HitLight symbols only; no source pages, OEM meshes, photos or logos. Original files remain private; modes and patch unverified.

Lighting plot or drawing:
https://teatrkms.ru/wp-content/uploads/2020/09/shema-svetovogo-oborudovaniya.jpg · checked 2026-10-20

Lighting plot or drawing:
https://teatrkms.ru/wp-content/uploads/2020/09/plan-sczeny-teatr-dramy-komsomolsk.pdf · checked 2026-10-20

Technical information:
https://teatrkms.ru/wp-content/uploads/2020/09/speczifikacziya-oborudovaniya-teatr-dramy-na-sajt-.docx · checked 2026-10-20

Technical information:
https://teatrkms.ru/wp-content/uploads/2020/09/shema-svetovogo-oborudovaniya-uslovnye-oboznacheniya.docx · checked 2026-10-20

Lighting plot or drawing:
https://teatrkms.ru/tehnicheskie-harakteristiki-sczen-dramaticheskogo-teatra/ · checked 2026-10-20

Source page: https://teatrkms.ru/kontakty/ · checked 2026-10-20

Technical information: https://teatrkms.ru/lyudi-za-sczenoj/ · checked 2026-10-20

HitLight | hitlight.app

VENUE & DRAWING SOURCES

Public venue page:
https://www.hitlight.app/venues/russia/драматическии-театр-комсомольск-на-амуре-c8c788dd

HitLight