
UPSTAGE

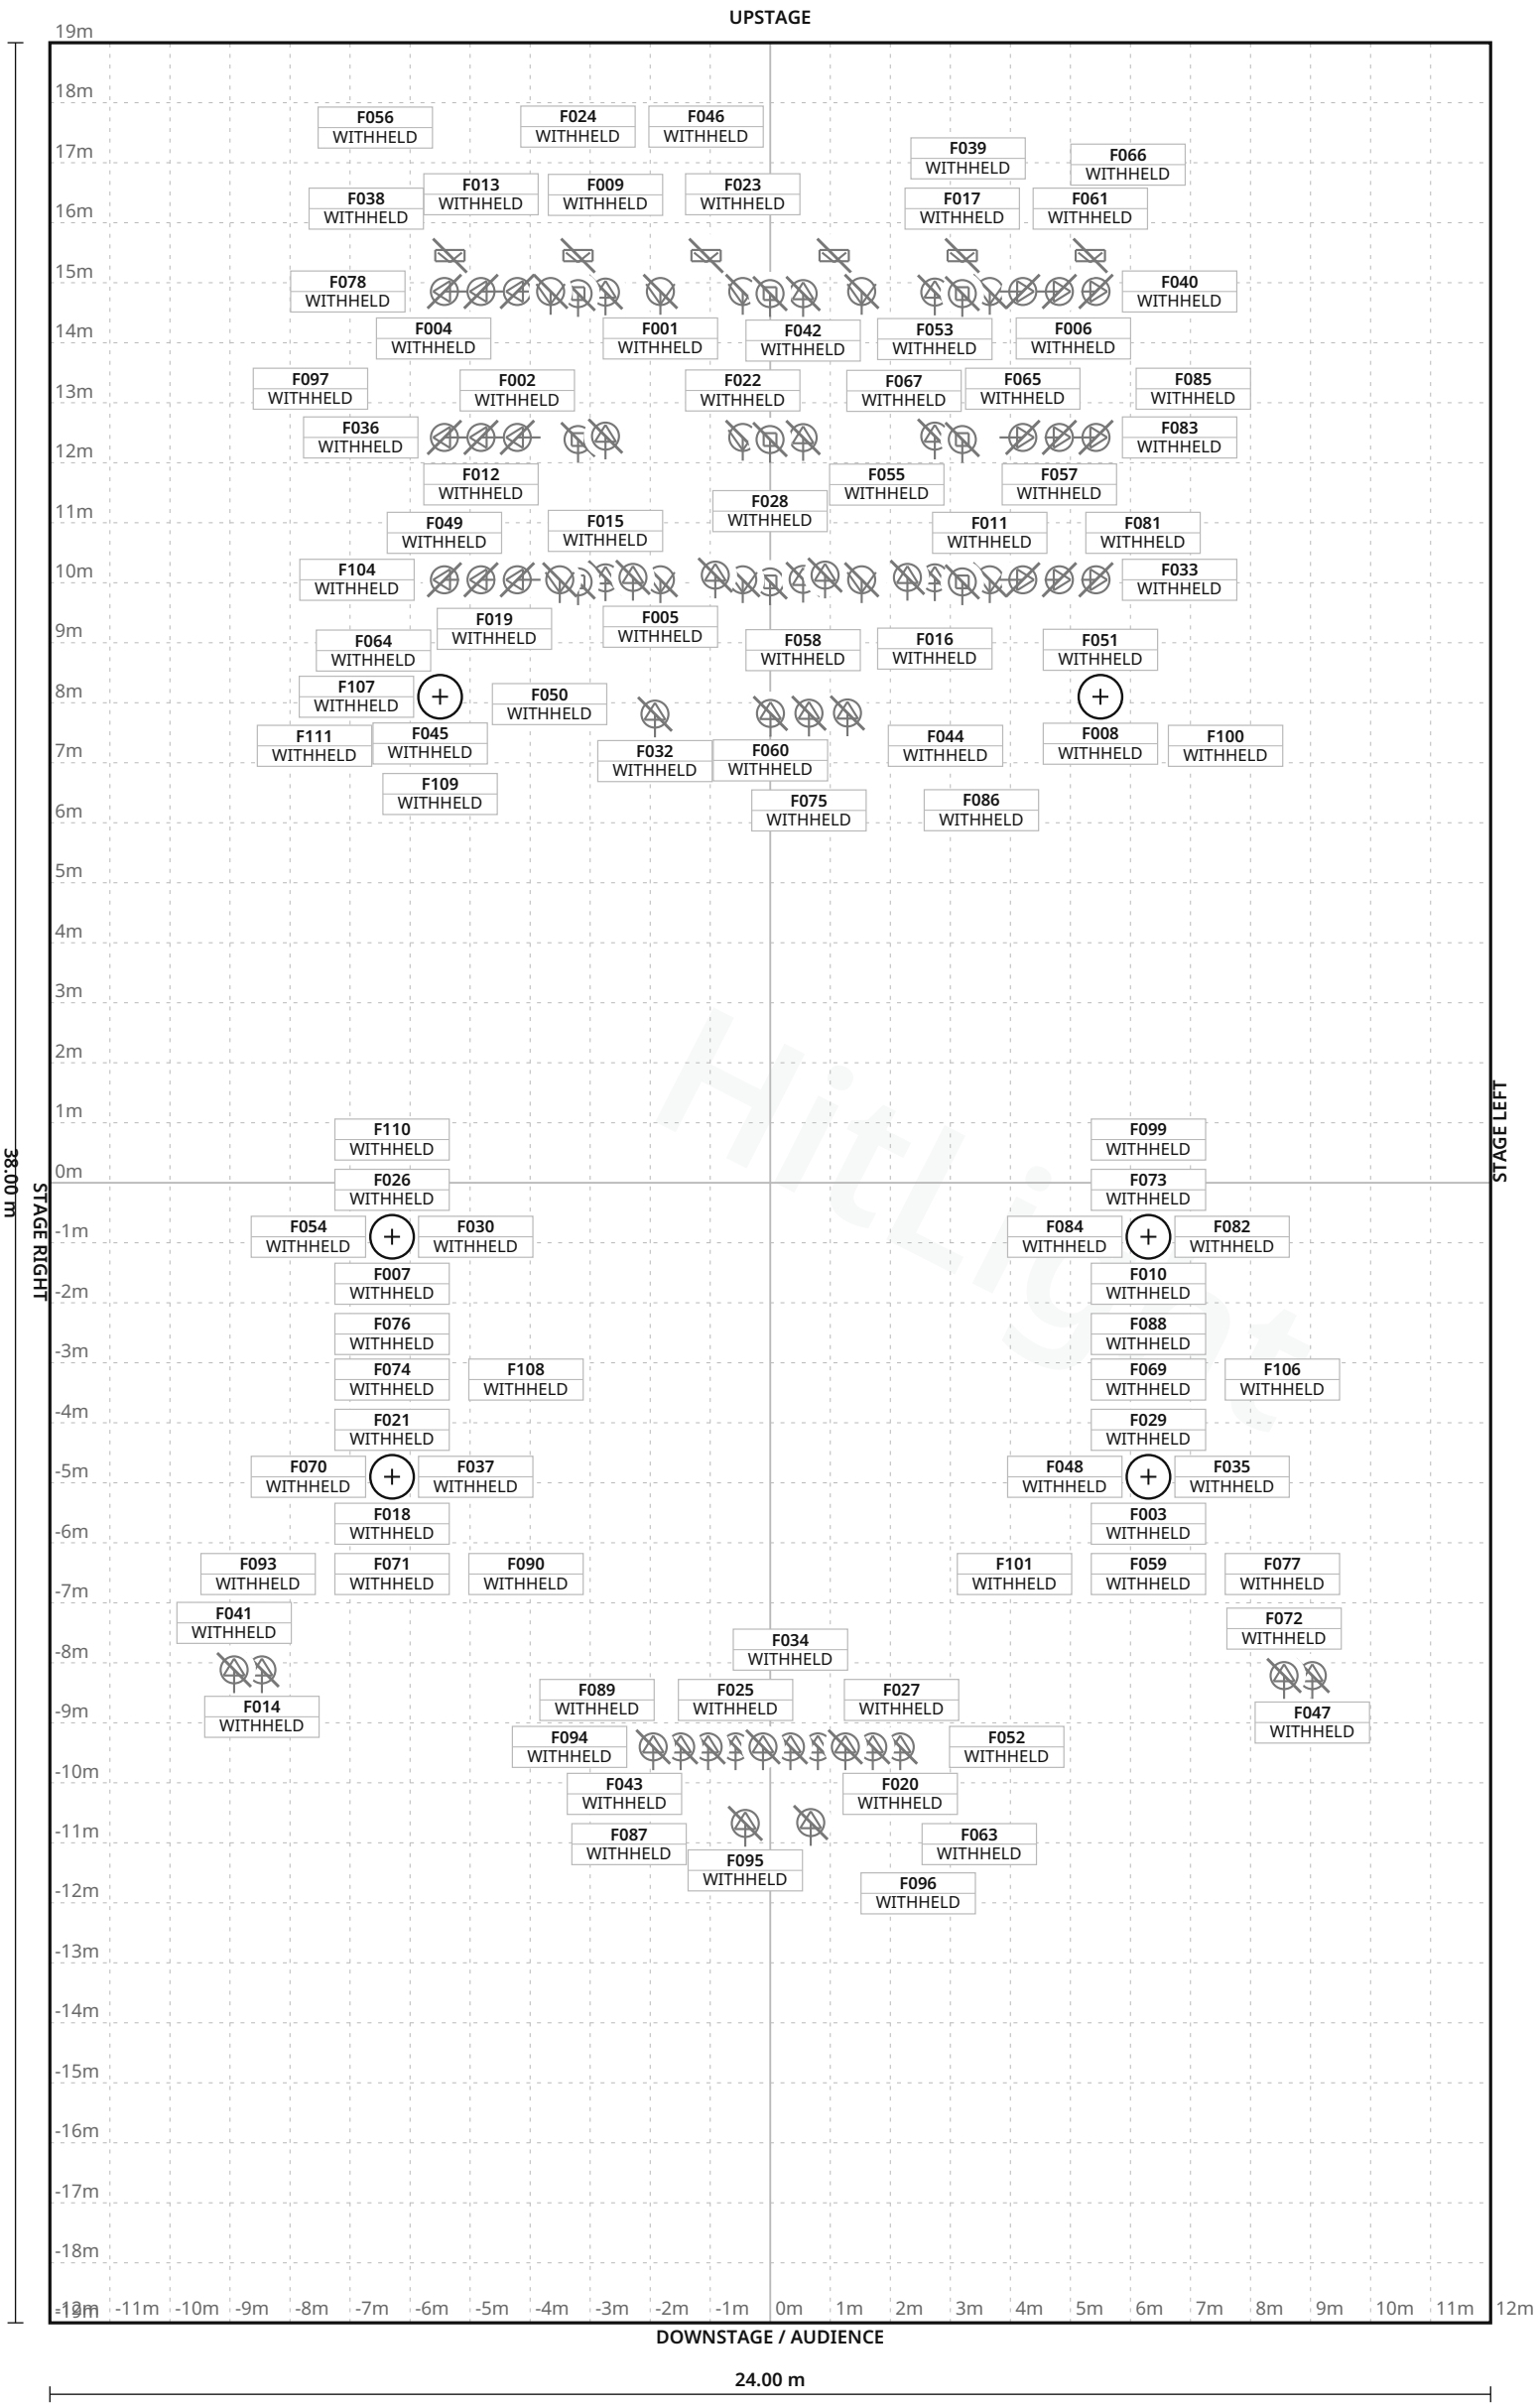

FIXTURE LEGEND

- **Color Force II** — 72 — Cyc Light · 6×
- **Source Four 5** — Profile Spot · 2×
- **Source Four 10** — Profile Spot · 4×
- **Source Four 14** — Profile Spot · 8×
- **Source Four 19** — Profile Spot · 30×
- **Source Four 26** — Profile Spot · 6×
- **Source Four 36** — Profile Spot · 18×
- **Source Four 50** — Profile Spot · 4×
- **MAC Quantum Wash** — Moving Head · 9×
- **Ayrton Diablo** — Profile Spot · 9×
- **ETC Source4WRD19** — Profile Spot · 4×
- **Unidentified FS6** — Spot Light · 11×

Stage 24.00 m W × 38.00 m D · Grid 1 m

11 fixture labels omitted in this view due to crowding · see DMX patch

Herbst Theatre · Main room

LIGHT PLOT · PLAN · Main room

HitLight · Herbst Theatre

401 Van Ness Avenue, San Francisco, United States

DWG HL · SCALE 1:125 · metric · PRINT AT 100%

Drawn HitLight

Generated from the saved show

SOURCE c6b55b33f912

SYMBOL LEGEND

12 TYPES · 111 FIXTURES · COLOUR BY TYPE



Chroma-Q Color Force II 72

Cyc Light · Unverified · TBC ch · category symbol

6 physical · 6 plotted

6 disabled · 0 unplaced



ETC Source Four 5

Profile Spot · Unverified · TBC ch · category symbol

2 physical · 2 plotted

2 disabled · 0 unplaced



ETC Source Four 10

Profile Spot · Unverified · TBC ch · category symbol

4 physical · 4 plotted

4 disabled · 0 unplaced



ETC Source Four 14

Profile Spot · Unverified · TBC ch · category symbol

8 physical · 8 plotted

8 disabled · 0 unplaced



ETC Source Four 19

Profile Spot · Unverified · TBC ch · category symbol

30 physical · 30 plotted

30 disabled · 0 unplaced



ETC Source Four 26

Profile Spot · Unverified · TBC ch · category symbol

6 physical · 6 plotted

6 disabled · 0 unplaced



ETC Source Four 36

Profile Spot · Unverified · TBC ch · category symbol

18 physical · 18 plotted

18 disabled · 0 unplaced



ETC Source Four 50

Profile Spot · Unverified · TBC ch · category symbol

4 physical · 4 plotted

4 disabled · 0 unplaced

Herbst Theatre · Main room

SYMBOL LEGEND · Main room

HitLight · Herbst Theatre

401 Van Ness Avenue, San Francisco, United States

DWG HL · METRIC

Drawn HitLight

Generated from the saved show

SOURCE c6b55b33f912

SYMBOL LEGEND · CONTINUED

12 TYPES · 111 FIXTURES · COLOUR BY TYPE



Martin Professional MAC Quantum Wash

Moving Head · Unverified · TBC ch · category symbol

9 physical · 9 plotted

9 disabled · 0 unplaced



Unverified source fixture Ayrton Diablo

Profile Spot · Unverified · TBC ch · category symbol

9 physical · 9 plotted

9 disabled · 0 unplaced



Unverified source fixture ETC Source4WRD19

Profile Spot · Unverified · TBC ch · category symbol

4 physical · 4 plotted

4 disabled · 0 unplaced



Unverified source fixture Unidentified FS6

Spot Light · Unverified · TBC ch · category symbol

11 physical · 11 plotted

11 disabled · 0 unplaced

HitLight

Herbst Theatre · Main room

SYMBOL LEGEND · Main room

HitLight · Herbst Theatre

401 Van Ness Avenue, San Francisco, United States

DWG HL · METRIC

Drawn HitLight

Generated from the saved show

SOURCE c6b55b33f912

GENERAL NOTES

1. Source-based lighting plan. Confirm the current rig with the venue.
2. PARTIAL: included fixtures are not a full physical-unit census.
3. DMX PATCH WITHHELD: provisional or unchecked addresses are not published.
4. Approximate planning view; not official venue paperwork or output-ready. Original HitLight symbols only; no source pages, OEM meshes, photos or logos. Original files remain private; modes and patch unverified.

HitLight

Herbst Theatre · Main room

GENERAL NOTES · Main room

HitLight · Herbst Theatre

401 Van Ness Avenue, San Francisco, United States

DWG HL · METRIC

Drawn HitLight

Generated from the saved show

SOURCE c6b55b33f912

FIXTURE SCHEDULE

Fixture	Manufacturer / model	Position / mount	Mode / output
VISUAL PLANNING · DMX PATCH WITHHELD			
F001	Unverified source fixture / Unidentified FS6	PLOTTED	Unverified · Output excluded
F002	ETC / Source Four 36	PLOTTED	Unverified · Output excluded
F003	ETC / Source Four 19	PLOTTED	Unverified · Output excluded
F004	ETC / Source Four 36	PLOTTED	Unverified · Output excluded
F005	Unverified source fixture / Unidentified FS6	PLOTTED	Unverified · Output excluded
F006	Unverified source fixture / Unidentified FS6	PLOTTED	Unverified · Output excluded
F007	ETC / Source Four 19	PLOTTED	Unverified · Output excluded
F008	ETC / Source Four 26	PLOTTED	Unverified · Output excluded
F009	Unverified source fixture / Ayrton Diablo	PLOTTED	Unverified · Output excluded
F010	ETC / Source Four 19	PLOTTED	Unverified · Output excluded
F011	Unverified source fixture / Unidentified FS6	PLOTTED	Unverified · Output excluded
F012	ETC / Source Four 36	PLOTTED	Unverified · Output excluded
F013	ETC / Source Four 36	PLOTTED	Unverified · Output excluded
F014	ETC / Source Four 10	PLOTTED	Unverified · Output excluded
F015	Unverified source fixture / Ayrton Diablo	PLOTTED	Unverified · Output excluded
F016	Unverified source fixture / Ayrton Diablo	PLOTTED	Unverified · Output excluded
F017	Chroma-Q / Color Force II 72	PLOTTED	Unverified · Output excluded
F018	ETC / Source Four 14	PLOTTED	Unverified · Output excluded
F019	Martin Professional / MAC Quantum Wash	PLOTTED	Unverified · Output excluded
F020	ETC / Source Four 26	PLOTTED	Unverified · Output excluded

Planning reference only. Confirm installed modes and patch with the venue.

Herbst Theatre · Main room

FIXTURE SCHEDULE · Main room

HitLight · Herbst Theatre

401 Van Ness Avenue, San Francisco, United States

DWG HL · METRIC

Drawn HitLight

Generated from the saved show

SOURCE c6b55b33f912

FIXTURE SCHEDULE · CONTINUED

Fixture	Manufacturer / model	Position / mount	Mode / output
VISUAL PLANNING · DMX PATCH WITHHELD			
F021	ETC / Source Four 19	PLOTTED	Unverified · Output excluded
F022	Unverified source fixture / Unidentified FS6	PLOTTED	Unverified · Output excluded
F023	Unverified source fixture / Unidentified FS6	PLOTTED	Unverified · Output excluded
F024	Chroma-Q / Color Force II 72	PLOTTED	Unverified · Output excluded
F025	ETC / Source Four 19	PLOTTED	Unverified · Output excluded
F026	ETC / Source Four 19	PLOTTED	Unverified · Output excluded
F027	ETC / Source Four 19	PLOTTED	Unverified · Output excluded
F028	Martin Professional / MAC Quantum Wash	PLOTTED	Unverified · Output excluded
F029	ETC / Source Four 14	PLOTTED	Unverified · Output excluded
F030	ETC / Source Four 19	PLOTTED	Unverified · Output excluded
F031	Martin Professional / MAC Quantum Wash	PLOTTED	Unverified · Output excluded
F032	Unverified source fixture / ETC Source4WRD19	PLOTTED	Unverified · Output excluded
F033	ETC / Source Four 36	PLOTTED	Unverified · Output excluded
F034	ETC / Source Four 19	PLOTTED	Unverified · Output excluded
F035	ETC / Source Four 19	PLOTTED	Unverified · Output excluded
F036	ETC / Source Four 36	PLOTTED	Unverified · Output excluded
F037	ETC / Source Four 19	PLOTTED	Unverified · Output excluded
F038	Chroma-Q / Color Force II 72	PLOTTED	Unverified · Output excluded
F039	Chroma-Q / Color Force II 72	PLOTTED	Unverified · Output excluded
F040	ETC / Source Four 36	PLOTTED	Unverified · Output excluded

Planning reference only. Confirm installed modes and patch with the venue.

Herbst Theatre · Main room

FIXTURE SCHEDULE · Main room

HitLight · Herbst Theatre

401 Van Ness Avenue, San Francisco, United States

DWG HL · METRIC

Drawn HitLight

Generated from the saved show

SOURCE c6b55b33f912

FIXTURE SCHEDULE · CONTINUED

Fixture	Manufacturer / model	Position / mount	Mode / output
VISUAL PLANNING · DMX PATCH WITHHELD			
F041	ETC / Source Four 10	PLOTTED	Unverified · Output excluded
F042	Unverified source fixture / Ayrton Diablo	PLOTTED	Unverified · Output excluded
F043	ETC / Source Four 19	PLOTTED	Unverified · Output excluded
F044	Unverified source fixture / Unidentified FS6	PLOTTED	Unverified · Output excluded
F045	ETC / Source Four 50	PLOTTED	Unverified · Output excluded
F046	Chroma-Q / Color Force II 72	PLOTTED	Unverified · Output excluded
F047	ETC / Source Four 10	PLOTTED	Unverified · Output excluded
F048	ETC / Source Four 14	PLOTTED	Unverified · Output excluded
F049	ETC / Source Four 36	PLOTTED	Unverified · Output excluded
F050	ETC / Source Four 50	PLOTTED	Unverified · Output excluded
F051	ETC / Source Four 26	PLOTTED	Unverified · Output excluded
F052	ETC / Source Four 19	PLOTTED	Unverified · Output excluded
F053	Unverified source fixture / Ayrton Diablo	PLOTTED	Unverified · Output excluded
F054	ETC / Source Four 19	PLOTTED	Unverified · Output excluded
F055	Unverified source fixture / Ayrton Diablo	PLOTTED	Unverified · Output excluded
F056	Martin Professional / MAC Quantum Wash	PLOTTED	Unverified · Output excluded
F057	ETC / Source Four 36	PLOTTED	Unverified · Output excluded
F058	Unverified source fixture / Ayrton Diablo	PLOTTED	Unverified · Output excluded
F059	ETC / Source Four 14	PLOTTED	Unverified · Output excluded
F060	Unverified source fixture / ETC Source4WRD19	PLOTTED	Unverified · Output excluded

Planning reference only. Confirm installed modes and patch with the venue.

Herbst Theatre · Main room

FIXTURE SCHEDULE · Main room

HitLight · Herbst Theatre

401 Van Ness Avenue, San Francisco, United States

DWG HL · METRIC

Drawn HitLight

Generated from the saved show

SOURCE c6b55b33f912

FIXTURE SCHEDULE · CONTINUED

Fixture	Manufacturer / model	Position / mount	Mode / output
VISUAL PLANNING · DMX PATCH WITHHELD			
F061	Chroma-Q / Color Force II 72	PLOTTED	Unverified · Output excluded
F062	Martin Professional / MAC Quantum Wash	PLOTTED	Unverified · Output excluded
F063	ETC / Source Four 19	PLOTTED	Unverified · Output excluded
F064	ETC / Source Four 36	PLOTTED	Unverified · Output excluded
F065	ETC / Source Four 36	PLOTTED	Unverified · Output excluded
F066	Martin Professional / MAC Quantum Wash	PLOTTED	Unverified · Output excluded
F067	Martin Professional / MAC Quantum Wash	PLOTTED	Unverified · Output excluded
F068	ETC / Source Four 50	PLOTTED	Unverified · Output excluded
F069	ETC / Source Four 19	PLOTTED	Unverified · Output excluded
F070	ETC / Source Four 19	PLOTTED	Unverified · Output excluded
F071	ETC / Source Four 19	PLOTTED	Unverified · Output excluded
F072	ETC / Source Four 10	PLOTTED	Unverified · Output excluded
F073	ETC / Source Four 19	PLOTTED	Unverified · Output excluded
F074	ETC / Source Four 19	PLOTTED	Unverified · Output excluded
F075	Unverified source fixture / ETC Source4WRD19	PLOTTED	Unverified · Output excluded
F076	ETC / Source Four 19	PLOTTED	Unverified · Output excluded
F077	ETC / Source Four 19	PLOTTED	Unverified · Output excluded
F078	Unverified source fixture / Unidentified FS6	PLOTTED	Unverified · Output excluded
F079	Unverified source fixture / Ayrton Diablo	PLOTTED	Unverified · Output excluded
F080	Martin Professional / MAC Quantum Wash	PLOTTED	Unverified · Output excluded

Planning reference only. Confirm installed modes and patch with the venue.

Herbst Theatre · Main room

FIXTURE SCHEDULE · Main room

HitLight · Herbst Theatre

401 Van Ness Avenue, San Francisco, United States

DWG HL · METRIC

Drawn HitLight

Generated from the saved show

SOURCE c6b55b33f912

FIXTURE SCHEDULE · CONTINUED

Fixture	Manufacturer / model	Position / mount	Mode / output
VISUAL PLANNING · DMX PATCH WITHHELD			
F081	ETC / Source Four 36	PLOTTED	Unverified · Output excluded
F082	ETC / Source Four 19	PLOTTED	Unverified · Output excluded
F083	ETC / Source Four 36	PLOTTED	Unverified · Output excluded
F084	ETC / Source Four 19	PLOTTED	Unverified · Output excluded
F085	ETC / Source Four 36	PLOTTED	Unverified · Output excluded
F086	Unverified source fixture / ETC Source4WRD19	PLOTTED	Unverified · Output excluded
F087	ETC / Source Four 19	PLOTTED	Unverified · Output excluded
F088	ETC / Source Four 19	PLOTTED	Unverified · Output excluded
F089	ETC / Source Four 19	PLOTTED	Unverified · Output excluded
F090	ETC / Source Four 14	PLOTTED	Unverified · Output excluded
F091	ETC / Source Four 50	PLOTTED	Unverified · Output excluded
F092	Unverified source fixture / Unidentified FS6	PLOTTED	Unverified · Output excluded
F093	ETC / Source Four 14	PLOTTED	Unverified · Output excluded
F094	ETC / Source Four 26	PLOTTED	Unverified · Output excluded
F095	ETC / Source Four 5	PLOTTED	Unverified · Output excluded
F096	ETC / Source Four 5	PLOTTED	Unverified · Output excluded
F097	ETC / Source Four 36	PLOTTED	Unverified · Output excluded
F098	Unverified source fixture / Ayrton Diablo	PLOTTED	Unverified · Output excluded
F099	ETC / Source Four 19	PLOTTED	Unverified · Output excluded
F100	ETC / Source Four 36	PLOTTED	Unverified · Output excluded

Planning reference only. Confirm installed modes and patch with the venue.

Herbst Theatre · Main room

FIXTURE SCHEDULE · Main room

HitLight · Herbst Theatre

401 Van Ness Avenue, San Francisco, United States

DWG HL · METRIC

Drawn HitLight

Generated from the saved show

SOURCE c6b55b33f912

FIXTURE SCHEDULE · CONTINUED

Fixture	Manufacturer / model	Position / mount	Mode / output
VISUAL PLANNING · DMX PATCH WITHHELD			
F101	ETC / Source Four 14	PLOTTED	Unverified · Output excluded
F102	Martin Professional / MAC Quantum Wash	PLOTTED	Unverified · Output excluded
F103	ETC / Source Four 36	PLOTTED	Unverified · Output excluded
F104	Unverified source fixture / Unidentified FS6	PLOTTED	Unverified · Output excluded
F105	Unverified source fixture / Unidentified FS6	PLOTTED	Unverified · Output excluded
F106	ETC / Source Four 19	PLOTTED	Unverified · Output excluded
F107	ETC / Source Four 26	PLOTTED	Unverified · Output excluded
F108	ETC / Source Four 14	PLOTTED	Unverified · Output excluded
F109	ETC / Source Four 26	PLOTTED	Unverified · Output excluded
F110	ETC / Source Four 19	PLOTTED	Unverified · Output excluded
F111	ETC / Source Four 36	PLOTTED	Unverified · Output excluded

Planning reference only. Confirm installed modes and patch with the venue.

VALIDATION APPENDIX

WARNING · PATCH_WITHHELD

DMX patch facts are withheld pending source verification. This planning document cannot be used for hardware output.

Objects: — · Remediation: review the source facts and regenerate.

ERROR · STAGE_DIMENSIONS_UNCONFIRMED

Confirm the stage dimensions before producing a final technical document.

Objects: Main room · Remediation: review the source facts and regenerate.

WARNING · MODE_UNVERIFIED

DMX modes are unverified; output remains excluded.

Objects: F001–F111 · Remediation: review the source facts and regenerate.

WARNING · FIXTURE_DISABLED

Fixtures are disabled for this visual planning reconstruction.

Objects: F001–F111 · Remediation: review the source facts and regenerate.

WARNING · TITLE_METADATA_INCOMPLETE

Some professional title-block metadata is missing; the document will show an em dash.

Objects: cc79a02524abf2f330786df6 · Remediation: review the source facts and regenerate.

HitLight

VENUE & DRAWING SOURCES

Herbst Theatre

Main room · House rig

401 Van Ness Avenue, San Francisco, CA, US

https://sfwarmemorial.org/herbst-theatre/

Sources checked 2026-11-03

Generated by HitLight from the reviewed partial Herbst Theatre reconstruction. Venue sources are cited as facts; their original artwork remains private.

Symbols: HitLight-owned category artwork. No manufacturer model geometry or original source pages included.

Fixture positions follow the venue’s published lighting plot; the currently installed rig is not verified.

111 source-based fixture records retain their original printed source identities. The current public view has 111 catalogue body references and 0 visual fallbacks. Installed modes and DMX patch are unverified; all original output exclusions remain.

Fixture heights are approximate; trim heights may differ from the drawing.

111 located housings from the December2022 drawing in the September2023 document. The right-hand section repeats the same rig and is excluded. Four FS6 stock units lack plotted locations.

Proper catalogue bodies are retained, including labelled donors for11 unidentified FS6 Fresnels and4 Source4WRD retrofit profiles. Four unlabeled OrchestraDown profiles use the key50degree allocation; exact optics and Diablo variant remain unverified.

Nominal scale and the printed Torm height inform placement. Other working trims, box registrations, tier heights, focus and room geometry are estimates. Current installation is unverified.

All fixtures are excluded from output; physical rigging, patch and control remain unverified.

111 records display 111 approximate public catalogue housings or labelled donors and 0 visual fallbacks. Original source identities, modes, patch and output exclusions are unchanged.

Eleven unidentified FS6 Fresnels retain labelled Colortran 6 housing substitutes. Nine source-labelled Ayrton Diablo positions use an original public family housing; installed Diablo variant and modes remain unverified.

Existing Colortran 6-inch/8-inch Fresnel / Source Four PAR references now use newly authored approximate public housings. Body details, lens shape and manual bracket pose are estimates. Native controls, fixtures and layout are unchanged. Other-make and unidentified source fixtures using a labelled mechanical donor remain substitutes; this update does not identify installed models, optics or lamp ratings, or establish hardware, clearance or photometric acceptance.

9 existing Diablo-family display references use a new original public HitLight body. Profile, native controls, optical/physical metadata and programming fingerprint unchanged; actual envelope matches within1micrometre. Fixture records, S/TC/source labels, unverified modes, disabled/unpatched output, layouts and mounts retained. Detail/component dimensions/pan-zero estimated; installed S/TC personalities, hardware, photometry and rigging unverified.

Approximate planning view; not official venue paperwork or output-ready. Original HitLight symbols only; no source pages, OEM meshes, photos or logos. Original files remain private; modes and patch unverified.

Fixture plot original; visually inspected page(s) 1. Freshness and reuse rights unconfirmed.: https://sfwarmemorial.org/wp-content/uploads/Herbst-Theater-rev.2023.9.pdf · checked 2026-11-03

Published capacity 892 for Main theatre.: https://sfwarmemorial.org/herbst-theatre/ · checked 2026-11-03

Public venue page: https://www.hitlight.app/venues/united-states/herbst-theatre-cc79a025

HitLight | hitlight.app