
UPSTAGE

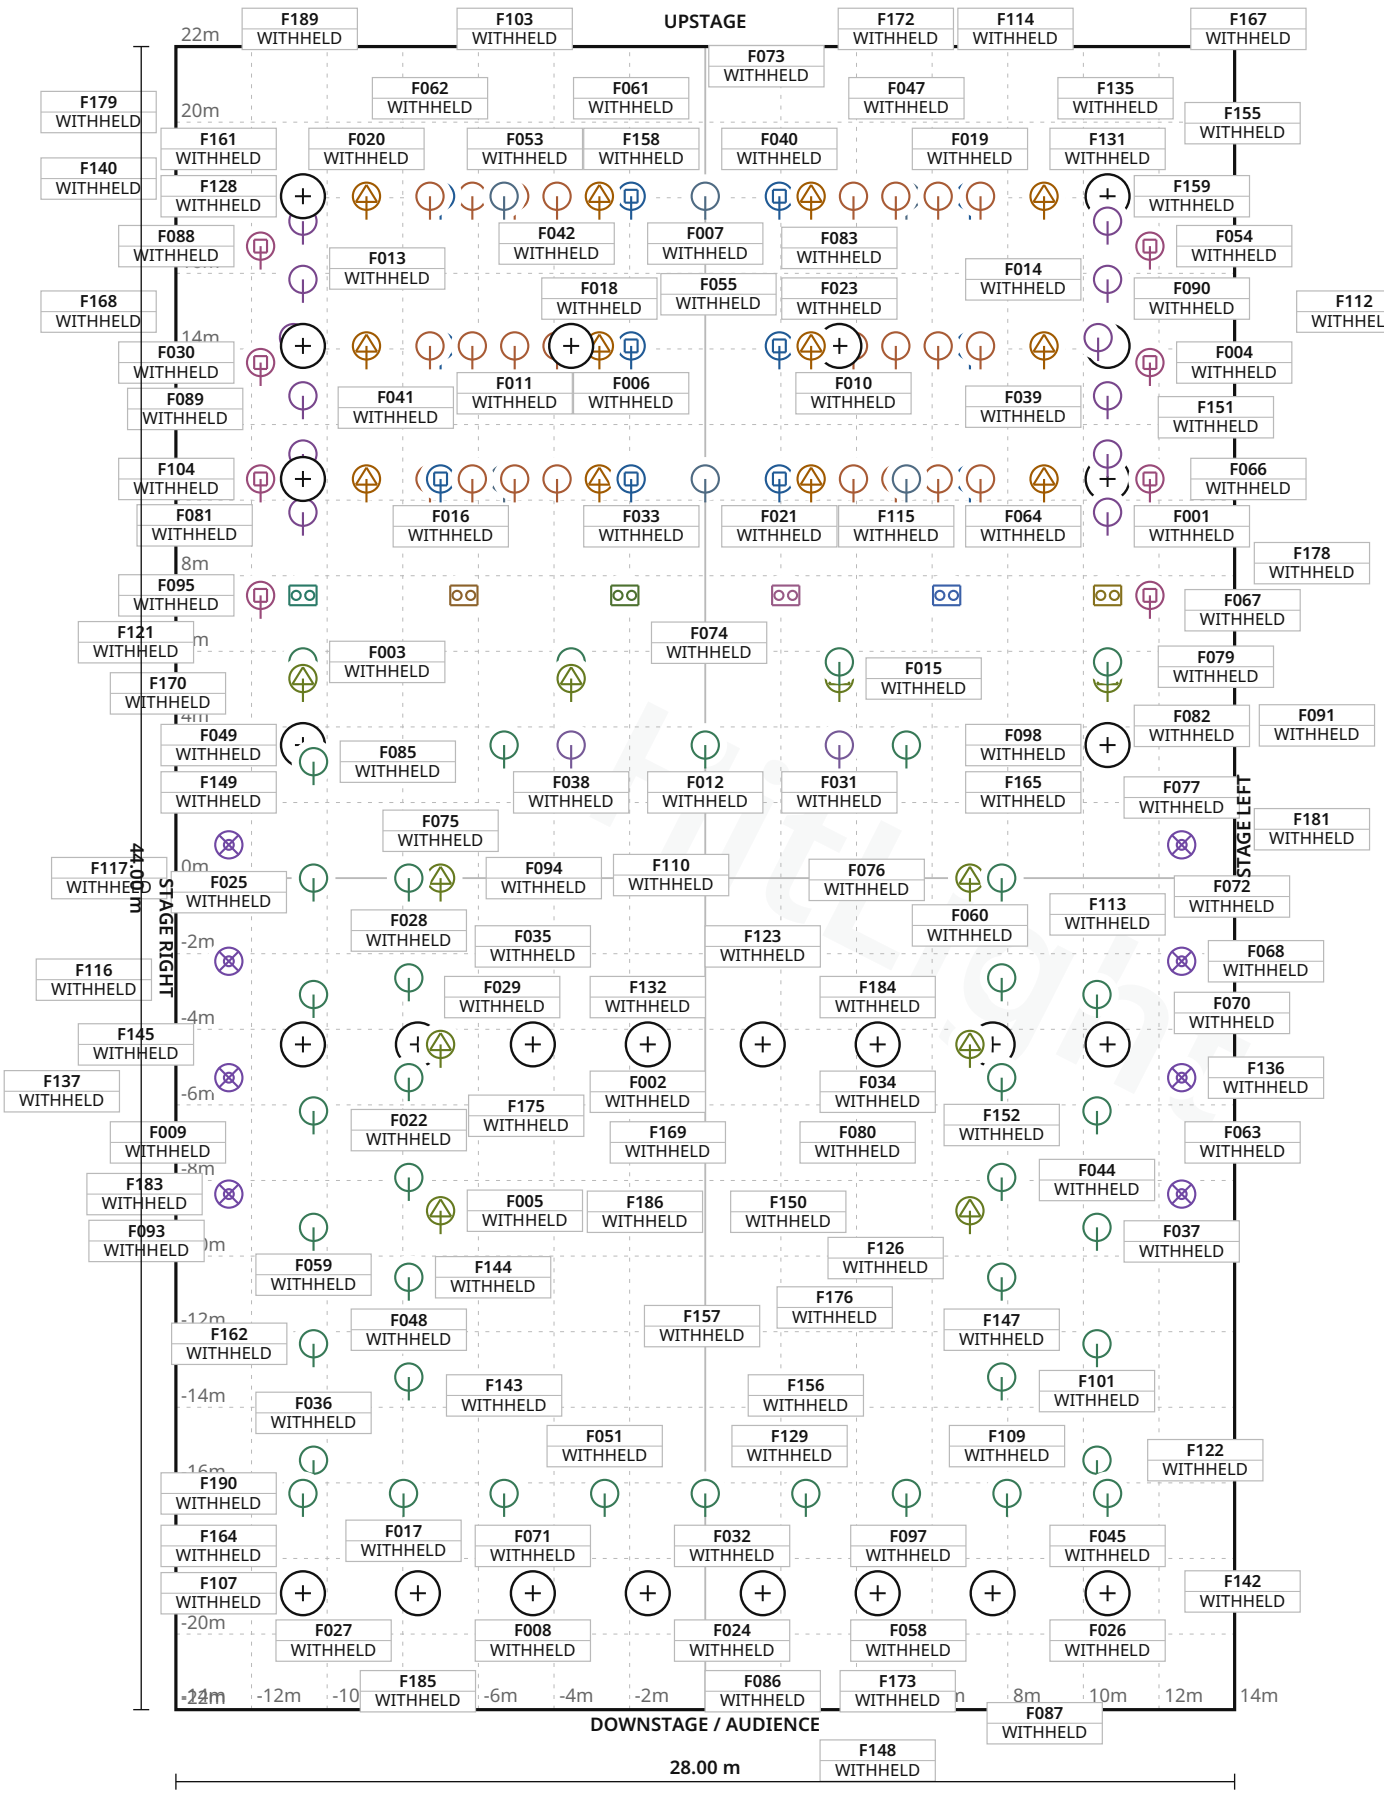

FIXTURE LEGEND

- **Nando 502** — Moving Head · 12×
- **Rivale Profile** — Profile Spot · 12×
- **Color Strike M** — Blinder · 8×
- **COLORdash Par Quad 18** — Effect · 16×
- **Ovation CYC 1 FC** — Cyc Light · 8×
- **Robin 300 LEDWash** — Moving Head · 8×
- **Robin DL7S Profile** — Profile Spot · 10×
- **ACLphysicalhead** — PAR Light · 24×
- **ETCSourceFourLED Series2TungstenH D Fresnel** — PAR Light · 8×
- **ETCSourceFourLED Series2TungstenH D ProfileZoom** — PAR Light · 12×
- **Fourlightblinder assembly · 15/16** — Blinder · 1×
- **Fourlightblinder assembly · 17/18** — Blinder · 1×
- **Fourlightblinder assembly · 19/20** — Blinder · 1×
- **Fourlightblinder assembly · 21/22** — Blinder · 1×
- **Fourlightblinder assembly · 23/24** — Blinder · 1×
- **Fourlightblinder assembly · 25/26** — Blinder · 1×
- **PAR64CP61longnose** — PAR Light · 14×
- **PAR64stage-side** — PAR Light · 12×
- **RobeParFect100** — PAR Light · 42×

Stage 28.00 m W × 44.00 m D · Grid 1 m

46 fixture labels omitted in this view due to crowding · see DMX patch

Effenaar · Main Hall

LIGHT PLOT · PLAN · Main Hall

HitLight · Effenaar

Dommelstraat 2, 5611 CK, Eindhoven, Netherlands

DWG HL · SCALE 1:200 · metric · PRINT AT 100%

Drawn HitLight

Generated from the saved show

SOURCE dc3013497298

SYMBOL LEGEND

19 TYPES · 192 FIXTURES · COLOUR BY TYPE



Ayrton Nando 502

Moving Head · Extended Ring 1U · 46 ch · category symbol

12 physical · 12 plotted

0 disabled · 0 unplaced



Ayrton Rivale Profile

Profile Spot · Extended_540 · 65 ch · category symbol

12 physical · 12 plotted

0 disabled · 0 unplaced



Chauvet Professional Color Strike M

Blinder · 30Ch Mode · 30 ch · category symbol

8 physical · 8 plotted

0 disabled · 0 unplaced



Chauvet Professional COLORdash Par Quad 18

Effect · 6-Ch · 6 ch · category symbol

16 physical · 16 plotted

0 disabled · 0 unplaced



Chauvet Professional Ovation CYC 1 FC

Cyc Light · Unverified · TBC ch · category symbol

8 physical · 8 plotted

8 disabled · 0 unplaced



Robe Lighting Robin 300 LEDWash

Moving Head · Mode 2 Reduced RGBW 16bit · 21 ch · category symbol

8 physical · 8 plotted

0 disabled · 0 unplaced



Robe Lighting Robin DL7S Profile

Profile Spot · Mode 1 - RGB · 51 ch · category symbol

10 physical · 10 plotted

0 disabled · 0 unplaced



Unverified source fixture ACLphysicalhead

PAR Light · Unverified · TBC ch · category symbol

24 physical · 24 plotted

0 disabled · 0 unplaced

Effenaar · Main Hall

SYMBOL LEGEND · Main Hall

HitLight · Effenaar

Dommelstraat 2, 5611 CK, Eindhoven, Netherlands

DWG HL · METRIC

Drawn HitLight

Generated from the saved show

SOURCE dc3013497298

Unverified source fixture ETCSourceFourLEDSeries2TungstenHD Fresnel
PAR Light · Unverified · TBC ch · category symbol
8 physical · 8 plotted
0 disabled · 0 unplaced

Unverified source fixture ETCSourceFourLEDSeries2TungstenHD ProfileZoom
PAR Light · Unverified · TBC ch · category symbol
12 physical · 12 plotted
0 disabled · 0 unplaced

Unverified source fixture Fourlightblinderassembly · 15/16
Blinder · Unverified · TBC ch · category symbol
1 physical · 1 plotted
0 disabled · 0 unplaced

Unverified source fixture Fourlightblinderassembly · 17/18
Blinder · Unverified · TBC ch · category symbol
1 physical · 1 plotted
0 disabled · 0 unplaced

Unverified source fixture Fourlightblinderassembly · 19/20
Blinder · Unverified · TBC ch · category symbol
1 physical · 1 plotted
0 disabled · 0 unplaced

Unverified source fixture Fourlightblinderassembly · 21/22
Blinder · Unverified · TBC ch · category symbol
1 physical · 1 plotted
0 disabled · 0 unplaced

Unverified source fixture Fourlightblinderassembly · 23/24
Blinder · Unverified · TBC ch · category symbol
1 physical · 1 plotted
0 disabled · 0 unplaced

Unverified source fixture Fourlightblinderassembly · 25/26
Blinder · Unverified · TBC ch · category symbol
1 physical · 1 plotted
0 disabled · 0 unplaced

SYMBOL LEGEND · CONTINUED



Unverified source fixture PAR64CP61longnose

PAR Light · Unverified · TBC ch · category symbol

14 physical · 14 plotted

0 disabled · 0 unplaced



Unverified source fixture PAR64stage-side

PAR Light · Unverified · TBC ch · category symbol

12 physical · 12 plotted

0 disabled · 0 unplaced



Unverified source fixture RobeParFect100

PAR Light · Unverified · TBC ch · category symbol

42 physical · 42 plotted

0 disabled · 0 unplaced

HitLight

GENERAL NOTES

1. Source-based lighting plan. Confirm the current rig with the venue.
2. PARTIAL: included fixtures are not a full physical-unit census.
3. DMX PATCH WITHHELD: provisional or unchecked addresses are not published.
4. The reconstruction retains its documented coverage and geometry assumptions; confirm the current setup with the venue.
5. Source-based reconstruction. Confirm the current installation and equipment availability with the venue.

HitLight

FIXTURE SCHEDULE

Fixture	Manufacturer / model	Position / mount	Mode / output
VISUAL PLANNING · DMX PATCH WITHHELD			
F001	Chauvet Professional / Color Strike M	PLOTTED	Unverified · Output excluded
F002	Unverified source fixture / ETCSourceFourLEDSeries2TungstenHD Fresnel	PLOTTED	Unverified · Output excluded
F003	Unverified source fixture / RobeParFect100	PLOTTED	Unverified · Output excluded
F004	Robe Lighting / Robin 300 LEDWash	PLOTTED	Unverified · Output excluded
F005	Robe Lighting / Robin DL7S Profile	PLOTTED	Unverified · Output excluded
F006	Ayrton / Nando 502	PLOTTED	Unverified · Output excluded
F007	Unverified source fixture / PAR64CP61longnose	PLOTTED	Unverified · Output excluded
F008	Chauvet Professional / Ovation CYC 1 FC	PLOTTED	Unverified · Output excluded
F009	Unverified source fixture / ETCSourceFourLEDSeries2TungstenHD ProfileZoom	PLOTTED	Unverified · Output excluded
F010	Unverified source fixture / ACLphysicalhead	PLOTTED	Unverified · Output excluded
F011	Unverified source fixture / ACLphysicalhead	PLOTTED	Unverified · Output excluded
F012	Unverified source fixture / RobeParFect100	PLOTTED	Unverified · Output excluded
F013	Unverified source fixture / PAR64stage-side	PLOTTED	Unverified · Output excluded
F014	Unverified source fixture / PAR64stage-side	PLOTTED	Unverified · Output excluded
F015	Robe Lighting / Robin DL7S Profile	PLOTTED	Unverified · Output excluded
F016	Ayrton / Rivale Profile	PLOTTED	Unverified · Output excluded
F017	Unverified source fixture / RobeParFect100	PLOTTED	Unverified · Output excluded
F018	Ayrton / Rivale Profile	PLOTTED	Unverified · Output excluded
F019	Ayrton / Nando 502	PLOTTED	Unverified · Output excluded
F020	Ayrton / Rivale Profile	PLOTTED	Unverified · Output excluded

Planning reference only. Confirm installed modes and patch with the venue.

Effenaar · Main Hall

FIXTURE SCHEDULE · Main Hall

HitLight · Effenaar

Dommelstraat 2, 5611 CK, Eindhoven, Netherlands

DWG HL · METRIC

Drawn HitLight

Generated from the saved show

SOURCE dc3013497298

FIXTURE SCHEDULE · CONTINUED

Fixture	Manufacturer / model	Position / mount	Mode / output
VISUAL PLANNING · DMX PATCH WITHHELD			
F021	Ayrton / Nando 502	PLOTTED	Unverified · Output excluded
F022	Unverified source fixture / RobeParFect100	PLOTTED	Unverified · Output excluded
F023	Chauvet Professional / Color Strike M	PLOTTED	Unverified · Output excluded
F024	Chauvet Professional / Ovation CYC 1 FC	PLOTTED	Unverified · Output excluded
F025	Chauvet Professional / COLORdash Par Quad 18	PLOTTED	Unverified · Output excluded
F026	Chauvet Professional / Ovation CYC 1 FC	PLOTTED	Unverified · Output excluded
F027	Chauvet Professional / Ovation CYC 1 FC	PLOTTED	Unverified · Output excluded
F028	Unverified source fixture / RobeParFect100	PLOTTED	Unverified · Output excluded
F029	Unverified source fixture / ETCSourceFourLEDSeries2TungstenHD Fresnel	PLOTTED	Unverified · Output excluded
F030	Robe Lighting / Robin 300 LEDWash	PLOTTED	Unverified · Output excluded
F031	Unverified source fixture / ETCSourceFourLEDSeries2TungstenHD ProfileZoom	PLOTTED	Unverified · Output excluded
F032	Chauvet Professional / COLORdash Par Quad 18	PLOTTED	Unverified · Output excluded
F033	Unverified source fixture / ACLphysicalhead	PLOTTED	Unverified · Output excluded
F034	Unverified source fixture / ETCSourceFourLEDSeries2TungstenHD ProfileZoom	PLOTTED	Unverified · Output excluded
F035	Unverified source fixture / ETCSourceFourLEDSeries2TungstenHD Fresnel	PLOTTED	Unverified · Output excluded
F036	Unverified source fixture / RobeParFect100	PLOTTED	Unverified · Output excluded
F037	Chauvet Professional / COLORdash Par Quad 18	PLOTTED	Unverified · Output excluded
F038	Unverified source fixture / ETCSourceFourLEDSeries2TungstenHD ProfileZoom	PLOTTED	Unverified · Output excluded
F039	Unverified source fixture / PAR64stage-side	PLOTTED	Unverified · Output excluded
F040	Ayrton / Nando 502	PLOTTED	Unverified · Output excluded

Planning reference only. Confirm installed modes and patch with the venue.

Effenaar · Main Hall

FIXTURE SCHEDULE · Main Hall

HitLight · Effenaar

Dommelstraat 2, 5611 CK, Eindhoven, Netherlands

DWG HL · METRIC

Drawn HitLight

Generated from the saved show

SOURCE dc3013497298

Fixture	Manufacturer / model	Position / mount	Mode / output
VISUAL PLANNING · DMX PATCH WITHHELD			
F041	Unverified source fixture / PAR64CP61longnose	PLOTTED	Unverified · Output excluded
F042	Unverified source fixture / ACLphysicalhead	PLOTTED	Unverified · Output excluded
F043	Unverified source fixture / ACLphysicalhead	PLOTTED	Unverified · Output excluded
F044	Unverified source fixture / RobeParFect100	PLOTTED	Unverified · Output excluded
F045	Chauvet Professional / COLORdash Par Quad 18	PLOTTED	Unverified · Output excluded
F046	Unverified source fixture / ACLphysicalhead	PLOTTED	Unverified · Output excluded
F047	Unverified source fixture / PAR64CP61longnose	PLOTTED	Unverified · Output excluded
F048	Unverified source fixture / RobeParFect100	PLOTTED	Unverified · Output excluded
F049	Unverified source fixture / RobeParFect100	PLOTTED	Unverified · Output excluded
F050	Unverified source fixture / ACLphysicalhead	PLOTTED	Unverified · Output excluded
F051	Unverified source fixture / RobeParFect100	PLOTTED	Unverified · Output excluded
F052	Ayrton / Rivale Profile	PLOTTED	Unverified · Output excluded
F053	Ayrton / Nando 502	PLOTTED	Unverified · Output excluded
F054	Robe Lighting / Robin 300 LEDWash	PLOTTED	Unverified · Output excluded
F055	Unverified source fixture / ACLphysicalhead	PLOTTED	Unverified · Output excluded
F056	Ayrton / Nando 502	PLOTTED	Unverified · Output excluded
F057	Chauvet Professional / Color Strike M	PLOTTED	Unverified · Output excluded
F058	Chauvet Professional / COLORdash Par Quad 18	PLOTTED	Unverified · Output excluded
F059	Unverified source fixture / RobeParFect100	PLOTTED	Unverified · Output excluded
F060	Robe Lighting / Robin DL7S Profile	PLOTTED	Unverified · Output excluded

Planning reference only. Confirm installed modes and patch with the venue.

FIXTURE SCHEDULE · CONTINUED

Fixture	Manufacturer / model	Position / mount	Mode / output
VISUAL PLANNING · DMX PATCH WITHHELD			
F061	Ayrton / Nando 502	PLOTTED	Unverified · Output excluded
F062	Unverified source fixture / ACLphysicalhead	PLOTTED	Unverified · Output excluded
F063	Unverified source fixture / ETCSourceFourLEDSeries2TungstenHD ProfileZoom	PLOTTED	Unverified · Output excluded
F064	Unverified source fixture / PAR64CP61longnose	PLOTTED	Unverified · Output excluded
F065	Unverified source fixture / PAR64CP61longnose	PLOTTED	Unverified · Output excluded
F066	Ayrton / Rivale Profile	PLOTTED	Unverified · Output excluded
F067	Unverified source fixture / PAR64stage-side	PLOTTED	Unverified · Output excluded
F068	Chauvet Professional / COLORdash Par Quad 18	PLOTTED	Unverified · Output excluded
F069	Ayrton / Nando 502	PLOTTED	Unverified · Output excluded
F070	Unverified source fixture / RobeParFect100	PLOTTED	Unverified · Output excluded
F071	Chauvet Professional / COLORdash Par Quad 18	PLOTTED	Unverified · Output excluded
F072	Unverified source fixture / RobeParFect100	PLOTTED	Unverified · Output excluded
F073	Ayrton / Rivale Profile	PLOTTED	Unverified · Output excluded
F074	Unverified source fixture / Fourlightblinderassembly · 19/20	PLOTTED	Unverified · Output excluded
F075	Robe Lighting / Robin DL7S Profile	PLOTTED	Unverified · Output excluded
F076	Unverified source fixture / RobeParFect100	PLOTTED	Unverified · Output excluded
F077	Chauvet Professional / COLORdash Par Quad 18	PLOTTED	Unverified · Output excluded
F078	Ayrton / Nando 502	PLOTTED	Unverified · Output excluded
F079	Unverified source fixture / Fourlightblinderassembly · 25/26	PLOTTED	Unverified · Output excluded
F080	Unverified source fixture / ETCSourceFourLEDSeries2TungstenHD Fresnel	PLOTTED	Unverified · Output excluded

Planning reference only. Confirm installed modes and patch with the venue.

Effenaar · Main Hall

FIXTURE SCHEDULE · Main Hall

HitLight · Effenaar

Dommelstraat 2, 5611 CK, Eindhoven, Netherlands

DWG HL · METRIC

Drawn HitLight

Generated from the saved show

SOURCE dc3013497298

FIXTURE SCHEDULE · CONTINUED

Fixture	Manufacturer / model	Position / mount	Mode / output
VISUAL PLANNING · DMX PATCH WITHHELD			
F081	Unverified source fixture / PAR64stage-side	PLOTTED	Unverified · Output excluded
F082	Robe Lighting / Robin DL7S Profile	PLOTTED	Unverified · Output excluded
F083	Unverified source fixture / PAR64CP61longnose	PLOTTED	Unverified · Output excluded
F084	Unverified source fixture / ACLphysicalhead	PLOTTED	Unverified · Output excluded
F085	Unverified source fixture / RobeParFect100	PLOTTED	Unverified · Output excluded
F086	Chauvet Professional / COLORdash Par Quad 18	PLOTTED	Unverified · Output excluded
F087	Chauvet Professional / COLORdash Par Quad 18	PLOTTED	Unverified · Output excluded
F088	Robe Lighting / Robin 300 LEDWash	PLOTTED	Unverified · Output excluded
F089	Unverified source fixture / PAR64stage-side	PLOTTED	Unverified · Output excluded
F090	Unverified source fixture / PAR64CP61longnose	PLOTTED	Unverified · Output excluded
F091	Robe Lighting / Robin 300 LEDWash	PLOTTED	Unverified · Output excluded
F092	Unverified source fixture / ACLphysicalhead	PLOTTED	Unverified · Output excluded
F093	Unverified source fixture / RobeParFect100	PLOTTED	Unverified · Output excluded
F094	Unverified source fixture / RobeParFect100	PLOTTED	Unverified · Output excluded
F095	Robe Lighting / Robin 300 LEDWash	PLOTTED	Unverified · Output excluded
F096	Ayrton / Nando 502	PLOTTED	Unverified · Output excluded
F097	Chauvet Professional / Ovation CYC 1 FC	PLOTTED	Unverified · Output excluded
F098	Unverified source fixture / RobeParFect100	PLOTTED	Unverified · Output excluded
F099	Ayrton / Nando 502	PLOTTED	Unverified · Output excluded
F100	Ayrton / Nando 502	PLOTTED	Unverified · Output excluded

Planning reference only. Confirm installed modes and patch with the venue.

FIXTURE SCHEDULE · CONTINUED

Fixture	Manufacturer / model	Position / mount	Mode / output
VISUAL PLANNING · DMX PATCH WITHHELD			
F101	Unverified source fixture / RobeParFect100	PLOTTED	Unverified · Output excluded
F102	Unverified source fixture / ACLphysicalhead	PLOTTED	Unverified · Output excluded
F103	Unverified source fixture / ACLphysicalhead	PLOTTED	Unverified · Output excluded
F104	Robe Lighting / Robin 300 LEDWash	PLOTTED	Unverified · Output excluded
F105	Unverified source fixture / Fourlightblinderassembly · 21/22	PLOTTED	Unverified · Output excluded
F106	Unverified source fixture / RobeParFect100	PLOTTED	Unverified · Output excluded
F107	Chauvet Professional / Ovation CYC 1 FC	PLOTTED	Unverified · Output excluded
F108	Unverified source fixture / Fourlightblinderassembly · 17/18	PLOTTED	Unverified · Output excluded
F109	Unverified source fixture / RobeParFect100	PLOTTED	Unverified · Output excluded
F110	Unverified source fixture / RobeParFect100	PLOTTED	Unverified · Output excluded
F111	Unverified source fixture / RobeParFect100	PLOTTED	Unverified · Output excluded
F112	Robe Lighting / Robin 300 LEDWash	PLOTTED	Unverified · Output excluded
F113	Unverified source fixture / ETCSourceFourLEDSeries2TungstenHD Fresnel	PLOTTED	Unverified · Output excluded
F114	Ayrton / Rivale Profile	PLOTTED	Unverified · Output excluded
F115	Unverified source fixture / ACLphysicalhead	PLOTTED	Unverified · Output excluded
F116	Chauvet Professional / COLORdash Par Quad 18	PLOTTED	Unverified · Output excluded
F117	Unverified source fixture / RobeParFect100	PLOTTED	Unverified · Output excluded
F118	Unverified source fixture / ACLphysicalhead	PLOTTED	Unverified · Output excluded
F119	Unverified source fixture / RobeParFect100	PLOTTED	Unverified · Output excluded
F120	Unverified source fixture / ACLphysicalhead	PLOTTED	Unverified · Output excluded

Planning reference only. Confirm installed modes and patch with the venue.

FIXTURE SCHEDULE · CONTINUED

Fixture	Manufacturer / model	Position / mount	Mode / output
VISUAL PLANNING · DMX PATCH WITHHELD			
F121	Unverified source fixture / PAR64stage-side	PLOTTED	Unverified · Output excluded
F122	Unverified source fixture / RobeParFect100	PLOTTED	Unverified · Output excluded
F123	Unverified source fixture / ETCSourceFourLEDSeries2TungstenHD Fresnel	PLOTTED	Unverified · Output excluded
F124	Unverified source fixture / RobeParFect100	PLOTTED	Unverified · Output excluded
F125	Unverified source fixture / ACLphysicalhead	PLOTTED	Unverified · Output excluded
F126	Robe Lighting / Robin DL7S Profile	PLOTTED	Unverified · Output excluded
F127	Unverified source fixture / ETCSourceFourLEDSeries2TungstenHD ProfileZoom	PLOTTED	Unverified · Output excluded
F128	Unverified source fixture / PAR64CP61longnose	PLOTTED	Unverified · Output excluded
F129	Unverified source fixture / RobeParFect100	PLOTTED	Unverified · Output excluded
F130	Unverified source fixture / RobeParFect100	PLOTTED	Unverified · Output excluded
F131	Unverified source fixture / PAR64CP61longnose	PLOTTED	Unverified · Output excluded
F132	Unverified source fixture / ETCSourceFourLEDSeries2TungstenHD ProfileZoom	PLOTTED	Unverified · Output excluded
F133	Ayrton / Rivale Profile	PLOTTED	Unverified · Output excluded
F134	Robe Lighting / Robin DL7S Profile	PLOTTED	Unverified · Output excluded
F135	Unverified source fixture / ACLphysicalhead	PLOTTED	Unverified · Output excluded
F136	Chauvet Professional / COLORdash Par Quad 18	PLOTTED	Unverified · Output excluded
F137	Chauvet Professional / COLORdash Par Quad 18	PLOTTED	Unverified · Output excluded
F138	Ayrton / Rivale Profile	PLOTTED	Unverified · Output excluded
F139	Unverified source fixture / PAR64CP61longnose	PLOTTED	Unverified · Output excluded
F140	Unverified source fixture / PAR64CP61longnose	PLOTTED	Unverified · Output excluded

Planning reference only. Confirm installed modes and patch with the venue.

Fixture	Manufacturer / model	Position / mount	Mode / output
VISUAL PLANNING · DMX PATCH WITHHELD			
F141	Unverified source fixture / ACLphysicalhead	PLOTTED	Unverified · Output excluded
F142	Unverified source fixture / RobeParFect100	PLOTTED	Unverified · Output excluded
F143	Unverified source fixture / RobeParFect100	PLOTTED	Unverified · Output excluded
F144	Unverified source fixture / RobeParFect100	PLOTTED	Unverified · Output excluded
F145	Unverified source fixture / ETCSourceFourLEDSeries2TungstenHD Fresnel	PLOTTED	Unverified · Output excluded
F146	Ayrton / Rivale Profile	PLOTTED	Unverified · Output excluded
F147	Unverified source fixture / RobeParFect100	PLOTTED	Unverified · Output excluded
F148	Chauvet Professional / Ovation CYC 1 FC	PLOTTED	Unverified · Output excluded
F149	Unverified source fixture / ETCSourceFourLEDSeries2TungstenHD ProfileZoom	PLOTTED	Unverified · Output excluded
F150	Unverified source fixture / ETCSourceFourLEDSeries2TungstenHD ProfileZoom	PLOTTED	Unverified · Output excluded
F151	Chauvet Professional / Color Strike M	PLOTTED	Unverified · Output excluded
F152	Unverified source fixture / RobeParFect100	PLOTTED	Unverified · Output excluded
F153	Unverified source fixture / PAR64CP61longnose	PLOTTED	Unverified · Output excluded
F154	Robe Lighting / Robin DL7S Profile	PLOTTED	Unverified · Output excluded
F155	Unverified source fixture / PAR64stage-side	PLOTTED	Unverified · Output excluded
F156	Unverified source fixture / RobeParFect100	PLOTTED	Unverified · Output excluded
F157	Unverified source fixture / RobeParFect100	PLOTTED	Unverified · Output excluded
F158	Unverified source fixture / ACLphysicalhead	PLOTTED	Unverified · Output excluded
F159	Chauvet Professional / Color Strike M	PLOTTED	Unverified · Output excluded
F160	Ayrton / Rivale Profile	PLOTTED	Unverified · Output excluded

Planning reference only. Confirm installed modes and patch with the venue.

Fixture	Manufacturer / model	Position / mount	Mode / output
VISUAL PLANNING · DMX PATCH WITHHELD			
F161	Chauvet Professional / Color Strike M	PLOTTED	Unverified · Output excluded
F162	Unverified source fixture / RobeParFect100	PLOTTED	Unverified · Output excluded
F163	Unverified source fixture / RobeParFect100	PLOTTED	Unverified · Output excluded
F164	Chauvet Professional / COLORdash Par Quad 18	PLOTTED	Unverified · Output excluded
F165	Unverified source fixture / ETCSourceFourLEDSeries2TungstenHD ProfileZoom	PLOTTED	Unverified · Output excluded
F166	Unverified source fixture / ACLphysicalhead	PLOTTED	Unverified · Output excluded
F167	Ayrton / Rivale Profile	PLOTTED	Unverified · Output excluded
F168	Unverified source fixture / PAR64CP61longnose	PLOTTED	Unverified · Output excluded
F169	Unverified source fixture / ETCSourceFourLEDSeries2TungstenHD ProfileZoom	PLOTTED	Unverified · Output excluded
F170	Unverified source fixture / Fourlightblinderassembly · 15/16	PLOTTED	Unverified · Output excluded
F171	Unverified source fixture / Fourlightblinderassembly · 23/24	PLOTTED	Unverified · Output excluded
F172	Unverified source fixture / ACLphysicalhead	PLOTTED	Unverified · Output excluded
F173	Chauvet Professional / Ovation CYC 1 FC	PLOTTED	Unverified · Output excluded
F174	Chauvet Professional / Color Strike M	PLOTTED	Unverified · Output excluded
F175	Unverified source fixture / ETCSourceFourLEDSeries2TungstenHD ProfileZoom	PLOTTED	Unverified · Output excluded
F176	Unverified source fixture / RobeParFect100	PLOTTED	Unverified · Output excluded
F177	Unverified source fixture / PAR64stage-side	PLOTTED	Unverified · Output excluded
F178	Unverified source fixture / PAR64stage-side	PLOTTED	Unverified · Output excluded
F179	Unverified source fixture / PAR64stage-side	PLOTTED	Unverified · Output excluded
F180	Unverified source fixture / PAR64stage-side	PLOTTED	Unverified · Output excluded

Planning reference only. Confirm installed modes and patch with the venue.

FIXTURE SCHEDULE · CONTINUED

Fixture	Manufacturer / model	Position / mount	Mode / output
VISUAL PLANNING · DMX PATCH WITHHELD			
F181	Unverified source fixture / RobeParFect100	PLOTTED	Unverified · Output excluded
F182	Unverified source fixture / RobeParFect100	PLOTTED	Unverified · Output excluded
F183	Chauvet Professional / COLORdash Par Quad 18	PLOTTED	Unverified · Output excluded
F184	Unverified source fixture / ETCSourceFourLEDSeries2TungstenHD Fresnel	PLOTTED	Unverified · Output excluded
F185	Chauvet Professional / COLORdash Par Quad 18	PLOTTED	Unverified · Output excluded
F186	Robe Lighting / Robin DL7S Profile	PLOTTED	Unverified · Output excluded
F187	Chauvet Professional / Color Strike M	PLOTTED	Unverified · Output excluded
F188	Unverified source fixture / ACLphysicalhead	PLOTTED	Unverified · Output excluded
F189	Unverified source fixture / PAR64CP61longnose	PLOTTED	Unverified · Output excluded
F190	Unverified source fixture / RobeParFect100	PLOTTED	Unverified · Output excluded
F191	Unverified source fixture / ACLphysicalhead	PLOTTED	Unverified · Output excluded
F192	Robe Lighting / Robin DL7S Profile	PLOTTED	Unverified · Output excluded

Planning reference only. Confirm installed modes and patch with the venue.

VALIDATION APPENDIX

WARNING · PATCH_WITHHELD

DMX patch facts are withheld pending source verification. This planning document cannot be used for hardware output.

Objects: — · Remediation: review the source facts and regenerate.

ERROR · STAGE_DIMENSIONS_UNCONFIRMED

Confirm the stage dimensions before producing a final technical document.

Objects: Main Hall · Remediation: review the source facts and regenerate.

WARNING · MODE_UNVERIFIED

DMX modes are unverified; output remains excluded.

Objects: F002, F003, F007–F014, F017, F022, F024, F026–F029, F031, F033–F036, F038, F039, F041–F044, F046–F051, F055, F059, F062–F065, F067, F070, F072, F074, F076, F079–F081, F083–F085, F089, F090, F092–F094, F097, F098, F101–F1…

WARNING · FIXTURE_DISABLED

Fixtures are disabled for this visual planning reconstruction.

Objects: F008, F024, F026, F027, F097, F107, F148, F173 · Remediation: review the source facts and regenerate.

WARNING · TITLE_METADATA_INCOMPLETE

Some professional title-block metadata is missing; the document will show an em dash.

Objects: e36ee7ad92b8f18d819d42b4 · Remediation: review the source facts and regenerate.

HitLight

VENUE & DRAWING SOURCES

Effenaar

Main Hall · House documentation (unverified)

Dommelstraat 2, 5611 CK, Eindhoven, NL

https://www.effenaar.nl/tech-specs

Sources checked 2026-10-23

Symbols: HitLight-owned category artwork. No manufacturer model geometry or original source pages included.

Source-based reconstruction. Confirm the current installation and equipment availability with the venue.

Scale, fixture positions, mounting heights and aiming may include estimates; this is not a rigging specification.

Provisional fixture matches are labelled as placeholders. The recorded subset is not a complete physical inventory.

DMX addresses are withheld from public plans until their exact source patch is reconciled.

Partial source-based planning reconstruction; the current installation and complete fixture census are unverified.

Source-matched catalogue bodies are shown where available. Unresolved source identities remain labelled visual markers. Installed modes and DMX patch require verification; visual-only fixtures remain excluded from output.

The reconstruction retains its documented coverage and geometry assumptions; confirm the current setup with the venue.

Source-based reconstruction. Confirm the current installation and equipment availability with the venue.

Scale, fixture positions, mounting heights and aiming may include estimates; this is not a rigging specification.

Provisional fixture matches are labelled as placeholders. The recorded subset is not a complete physical inventory.

DMX addresses are withheld from public plans until their exact source patch is reconciled.

Partial source-based planning reconstruction; the current installation and complete fixture census are unverified.

Source-matched catalogue bodies are shown where available. Unresolved source identities remain labelled visual markers. Installed modes and DMX patch require verification; visual-only fixtures remain excluded from output.

Output remains excluded for visual-only fixtures. Catalogue identity does not verify installed modes, addresses or the current installation.

Official venue information: https://www.effenaar.nl/tech-specs · checked 2026-10-19

Physical venue location: https://www.effenaar.nl/ · checked 2026-10-23

Main hall Lichtplan 2026_merged (2).pdf: https://d12y285rxlbnxt.cloudfront.net/2026-03/Main%20hall%20Lichtplan%202026_merged%20(2).pdf · checked 2026-10-19

Public venue page: https://www.hitlight.app/venues/netherlands/effenaar-e36ee7ad

HitLight