
UPSTAGE

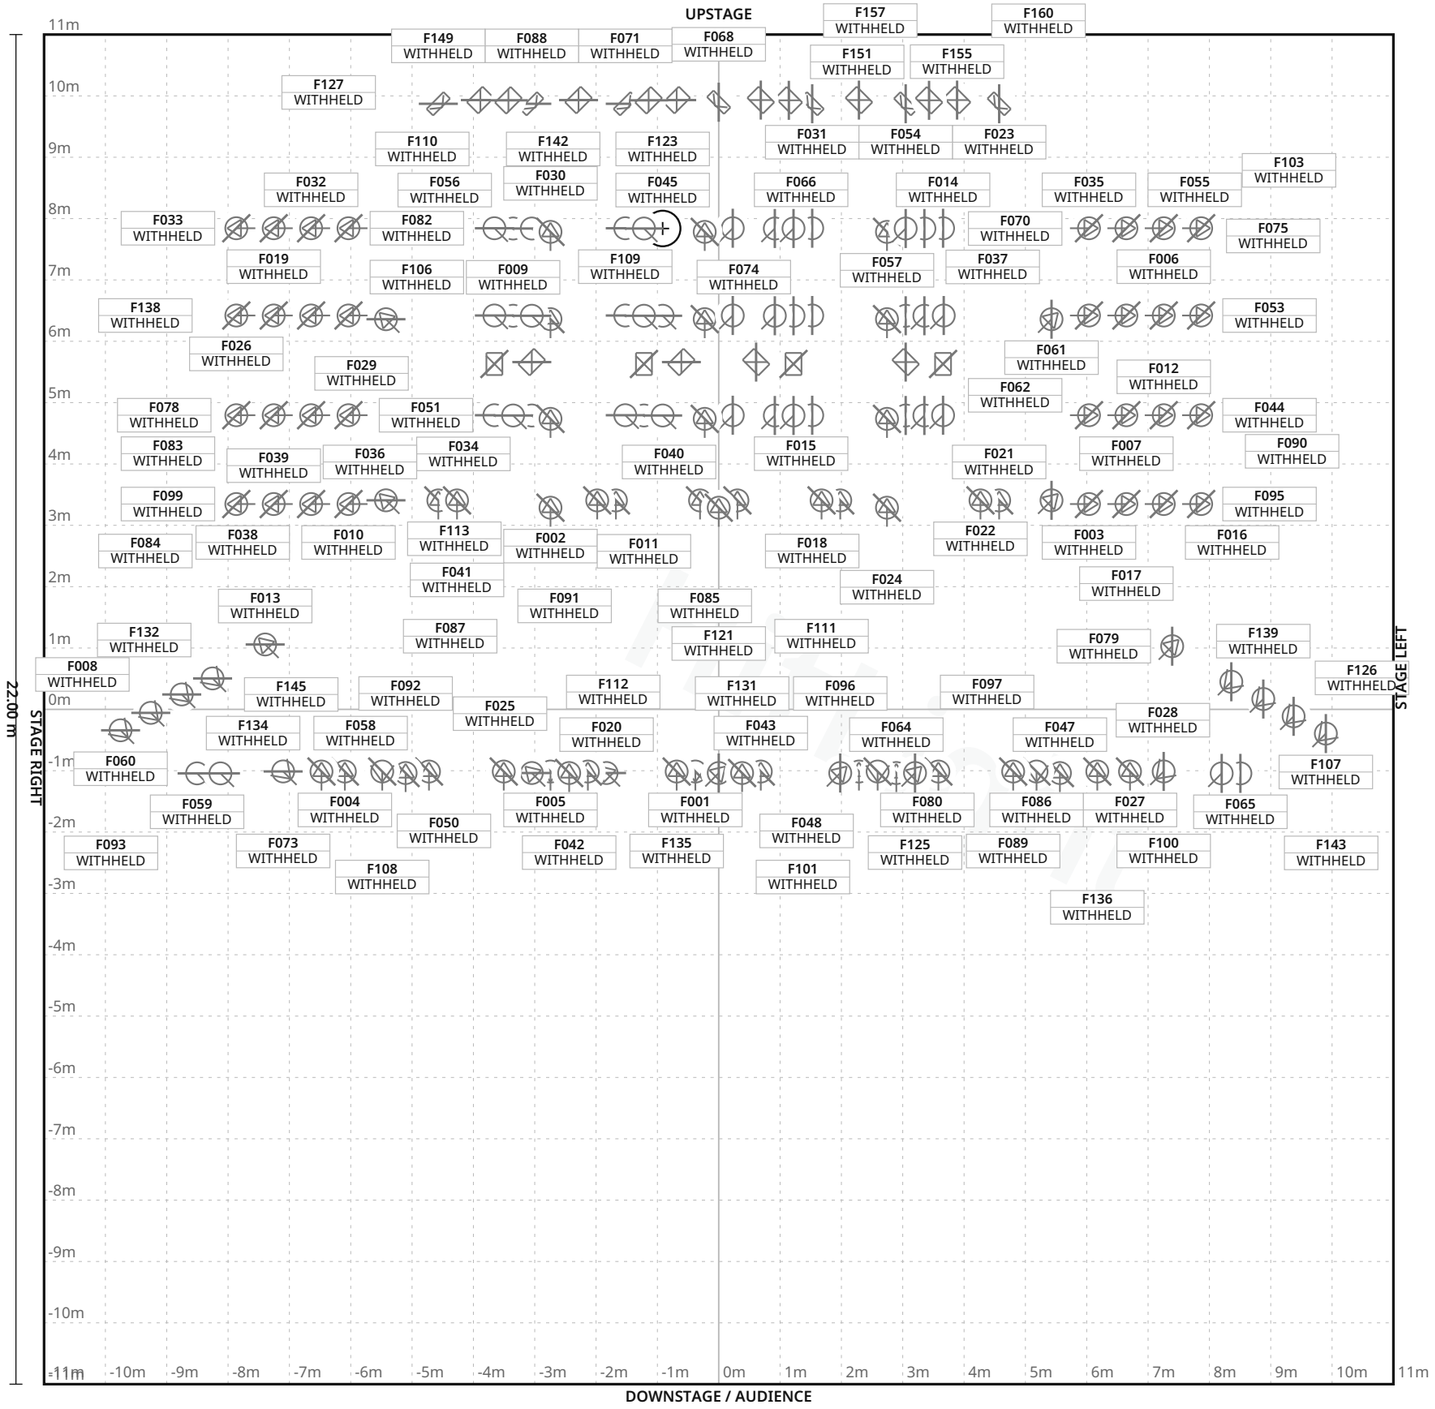

Stage 22.00 m W × 22.00 m D · Grid 1 m

49 fixture labels omitted in this view due to crowding · see DMX patch

FIXTURE LEGEND

- **Source Four 19** — Profile Spot · 12×
- **Source Four 26** — Profile Spot · 25×
- **Source Four 36** — Profile Spot · 29×
- **Source Four Zoom** — 15-30 — Spot Light · 5×
- **ADJ VIZI** — Other · 8×
- **Ayrton Diablo-S** — Profile Spot · 5×
- **ETC ColorSource** — CYC — Cyc Light · 7×
- **ETC ColorSource** — Indigo LED PAR — PAR Light · 15×
- **ETC ColorSource** — Spot15-30Zoom — Profile Spot · 5×
- **ETC SourceFour** — 26 — Profile Spot · 6×
- **ETC SourceFour** — PAR — PAR Light · 30×
- **ETC SourceFour** — zoom1530 — Spot Light · 10×
- **Generic wash** — unit — Other · 10×

HitLight TECHNICAL LIGHTING

REV a18e9ce0eb19 · 1/16

Miller Center for the Arts · Main room

LIGHT PLOT · PLAN · Main room

HitLight · Miller Center for the Arts

4 North Second Street, Reading, United States

DWG HL · SCALE 1:100 · metric · PRINT AT 100%

Drawn HitLight

Generated from the saved show

SOURCE 099aa6243bda

SYMBOL LEGEND

13 TYPES · 167 FIXTURES · COLOUR BY TYPE



ETC Source Four 19

Profile Spot · Unverified · TBC ch · category symbol

12 physical · 12 plotted

12 disabled · 0 unplaced



ETC Source Four 26

Profile Spot · Unverified · TBC ch · category symbol

25 physical · 25 plotted

25 disabled · 0 unplaced



ETC Source Four 36

Profile Spot · Unverified · TBC ch · category symbol

29 physical · 29 plotted

29 disabled · 0 unplaced



ETC Source Four Zoom 15-30

Spot Light · Unverified · TBC ch · category symbol

5 physical · 5 plotted

5 disabled · 0 unplaced



Unverified source fixture ADJ VIZI

Other · Unverified · TBC ch · category symbol

8 physical · 8 plotted

8 disabled · 0 unplaced



Unverified source fixture Ayrton Diablo-S

Profile Spot · Unverified · TBC ch · category symbol

5 physical · 5 plotted

5 disabled · 0 unplaced



Unverified source fixture ETC ColorSource CYC

Cyc Light · Unverified · TBC ch · category symbol

7 physical · 7 plotted

7 disabled · 0 unplaced



Unverified source fixture ETC ColorSource Indigo LED PAR

PAR Light · Unverified · TBC ch · category symbol

15 physical · 15 plotted

15 disabled · 0 unplaced

SYMBOL LEGEND · CONTINUED

13 TYPES · 167 FIXTURES · COLOUR BY TYPE



Unverified source fixture ETC ColorSource Spot15-30Zoom

Profile Spot · Unverified · TBC ch · category symbol

5 physical · 5 plotted

5 disabled · 0 unplaced



Unverified source fixture ETC SourceFour 26

Profile Spot · Unverified · TBC ch · category symbol

6 physical · 6 plotted

6 disabled · 0 unplaced



Unverified source fixture ETC SourceFour PAR

PAR Light · Unverified · TBC ch · category symbol

30 physical · 30 plotted

30 disabled · 0 unplaced



Unverified source fixture ETC SourceFour zoom1530

Spot Light · Unverified · TBC ch · category symbol

10 physical · 10 plotted

10 disabled · 0 unplaced



Unverified source fixture Generic wash unit

Other · Unverified · TBC ch · category symbol

10 physical · 10 plotted

10 disabled · 0 unplaced

Miller Center for the Arts · Main room

SYMBOL LEGEND · Main room

HitLight · Miller Center for the Arts

4 North Second Street, Reading, United States

DWG HL · METRIC

Drawn HitLight

Generated from the saved show

SOURCE 099aa6243bda

GENERAL NOTES

1. Source-based lighting plan. Confirm the current rig with the venue.
2. PARTIAL: included fixtures are not a full physical-unit census.
3. DMX PATCH WITHHELD: provisional or unchecked addresses are not published.
4. Approximate planning view; not official venue paperwork or output-ready. Original HitLight symbols only; no source pages, OEM meshes, photos or logos. Original files remain private; modes and patch unverified.

HitLight

FIXTURE SCHEDULE

Fixture	Manufacturer / model	Position / mount	Mode / output
VISUAL PLANNING · DMX PATCH WITHHELD			
F001	ETC / Source Four Zoom 15-30	PLOTTED	Unverified · Output excluded
F002	ETC / Source Four 26	PLOTTED	Unverified · Output excluded
F003	ETC / Source Four 26	PLOTTED	Unverified · Output excluded
F004	ETC / Source Four 19	PLOTTED	Unverified · Output excluded
F005	ETC / Source Four Zoom 15-30	PLOTTED	Unverified · Output excluded
F006	ETC / Source Four 36	PLOTTED	Unverified · Output excluded
F007	ETC / Source Four 26	PLOTTED	Unverified · Output excluded
F008	Unverified source fixture / ETC SourceFour zoom1530	PLOTTED	Unverified · Output excluded
F009	Unverified source fixture / ETC SourceFour PAR	PLOTTED	Unverified · Output excluded
F010	ETC / Source Four 26	PLOTTED	Unverified · Output excluded
F011	Unverified source fixture / ETC SourceFour PAR	PLOTTED	Unverified · Output excluded
F012	ETC / Source Four 36	PLOTTED	Unverified · Output excluded
F013	Unverified source fixture / ETC SourceFour 26	PLOTTED	Unverified · Output excluded
F014	Unverified source fixture / ETC ColorSource Indigo LED PAR	PLOTTED	Unverified · Output excluded
F015	Unverified source fixture / ETC ColorSource Indigo LED PAR	PLOTTED	Unverified · Output excluded
F016	ETC / Source Four 36	PLOTTED	Unverified · Output excluded
F017	ETC / Source Four 26	PLOTTED	Unverified · Output excluded
F018	Unverified source fixture / ETC ColorSource Indigo LED PAR	PLOTTED	Unverified · Output excluded
F019	ETC / Source Four 36	PLOTTED	Unverified · Output excluded
F020	Unverified source fixture / Ayrton Diablo-S	PLOTTED	Unverified · Output excluded

Planning reference only. Confirm installed modes and patch with the venue.

Miller Center for the Arts · Main room

FIXTURE SCHEDULE · Main room

HitLight · Miller Center for the Arts

4 North Second Street, Reading, United States

DWG HL · METRIC

Drawn HitLight

Generated from the saved show

SOURCE 099aa6243bda

FIXTURE SCHEDULE · CONTINUED

Fixture	Manufacturer / model	Position / mount	Mode / output
VISUAL PLANNING · DMX PATCH WITHHELD			
F021	ETC / Source Four 36	PLOTTED	Unverified · Output excluded
F022	ETC / Source Four 36	PLOTTED	Unverified · Output excluded
F023	Unverified source fixture / ETC ColorSource CYC	PLOTTED	Unverified · Output excluded
F024	ETC / Source Four 26	PLOTTED	Unverified · Output excluded
F025	ETC / Source Four 19	PLOTTED	Unverified · Output excluded
F026	ETC / Source Four 36	PLOTTED	Unverified · Output excluded
F027	ETC / Source Four 19	PLOTTED	Unverified · Output excluded
F028	Unverified source fixture / ETC SourceFour zoom1530	PLOTTED	Unverified · Output excluded
F029	ETC / Source Four 36	PLOTTED	Unverified · Output excluded
F030	ETC / Source Four 26	PLOTTED	Unverified · Output excluded
F031	Unverified source fixture / ETC ColorSource CYC	PLOTTED	Unverified · Output excluded
F032	ETC / Source Four 26	PLOTTED	Unverified · Output excluded
F033	ETC / Source Four 36	PLOTTED	Unverified · Output excluded
F034	Unverified source fixture / ETC SourceFour PAR	PLOTTED	Unverified · Output excluded
F035	ETC / Source Four 26	PLOTTED	Unverified · Output excluded
F036	ETC / Source Four 36	PLOTTED	Unverified · Output excluded
F037	Unverified source fixture / ETC SourceFour PAR	PLOTTED	Unverified · Output excluded
F038	ETC / Source Four 26	PLOTTED	Unverified · Output excluded
F039	ETC / Source Four 36	PLOTTED	Unverified · Output excluded
F040	ETC / Source Four 36	PLOTTED	Unverified · Output excluded

Planning reference only. Confirm installed modes and patch with the venue.

FIXTURE SCHEDULE · CONTINUED

Fixture	Manufacturer / model	Position / mount	Mode / output
VISUAL PLANNING · DMX PATCH WITHHELD			
F041	ETC / Source Four 36	PLOTTED	Unverified · Output excluded
F042	Unverified source fixture / ETC ColorSource Spot15-30Zoom	PLOTTED	Unverified · Output excluded
F043	ETC / Source Four 19	PLOTTED	Unverified · Output excluded
F044	ETC / Source Four 36	PLOTTED	Unverified · Output excluded
F045	Unverified source fixture / ETC SourceFour PAR	PLOTTED	Unverified · Output excluded
F046	Unverified source fixture / ETC SourceFour PAR	PLOTTED	Unverified · Output excluded
F047	Unverified source fixture / ETC ColorSource Spot15-30Zoom	PLOTTED	Unverified · Output excluded
F048	Unverified source fixture / Ayrton Diablo-S	PLOTTED	Unverified · Output excluded
F049	Unverified source fixture / ETC ColorSource Indigo LED PAR	PLOTTED	Unverified · Output excluded
F050	Unverified source fixture / Ayrton Diablo-S	PLOTTED	Unverified · Output excluded
F051	Unverified source fixture / ETC ColorSource Indigo LED PAR	PLOTTED	Unverified · Output excluded
F052	Unverified source fixture / ETC ColorSource Indigo LED PAR	PLOTTED	Unverified · Output excluded
F053	ETC / Source Four 36	PLOTTED	Unverified · Output excluded
F054	Unverified source fixture / ETC ColorSource CYC	PLOTTED	Unverified · Output excluded
F055	ETC / Source Four 26	PLOTTED	Unverified · Output excluded
F056	Unverified source fixture / ETC SourceFour PAR	PLOTTED	Unverified · Output excluded
F057	ETC / Source Four 36	PLOTTED	Unverified · Output excluded
F058	ETC / Source Four 19	PLOTTED	Unverified · Output excluded
F059	Unverified source fixture / ETC SourceFour PAR	PLOTTED	Unverified · Output excluded
F060	Unverified source fixture / ETC SourceFour zoom1530	PLOTTED	Unverified · Output excluded

Planning reference only. Confirm installed modes and patch with the venue.

Miller Center for the Arts · Main room

FIXTURE SCHEDULE · Main room

HitLight · Miller Center for the Arts

4 North Second Street, Reading, United States

DWG HL · METRIC

Drawn HitLight

Generated from the saved show

SOURCE 099aa6243bda

FIXTURE SCHEDULE · CONTINUED

Fixture	Manufacturer / model	Position / mount	Mode / output
VISUAL PLANNING · DMX PATCH WITHHELD			
F061	Unverified source fixture / ETC SourceFour 26	PLOTTED	Unverified · Output excluded
F062	Unverified source fixture / ETC SourceFour PAR	PLOTTED	Unverified · Output excluded
F063	Unverified source fixture / ETC SourceFour 26	PLOTTED	Unverified · Output excluded
F064	Unverified source fixture / ETC ColorSource Spot15-30Zoom	PLOTTED	Unverified · Output excluded
F065	Unverified source fixture / ETC SourceFour PAR	PLOTTED	Unverified · Output excluded
F066	Unverified source fixture / ETC ColorSource Indigo LED PAR	PLOTTED	Unverified · Output excluded
F067	Unverified source fixture / ETC SourceFour PAR	PLOTTED	Unverified · Output excluded
F068	Unverified source fixture / ETC ColorSource CYC	PLOTTED	Unverified · Output excluded
F069	Unverified source fixture / ETC SourceFour PAR	PLOTTED	Unverified · Output excluded
F070	Unverified source fixture / ETC SourceFour PAR	PLOTTED	Unverified · Output excluded
F071	Unverified source fixture / ETC ColorSource CYC	PLOTTED	Unverified · Output excluded
F072	Unverified source fixture / ETC SourceFour PAR	PLOTTED	Unverified · Output excluded
F073	Unverified source fixture / ETC SourceFour zoom1530	PLOTTED	Unverified · Output excluded
F074	Unverified source fixture / ETC ColorSource Indigo LED PAR	PLOTTED	Unverified · Output excluded
F075	ETC / Source Four 36	PLOTTED	Unverified · Output excluded
F076	Unverified source fixture / ETC SourceFour PAR	PLOTTED	Unverified · Output excluded
F077	Unverified source fixture / ETC SourceFour PAR	PLOTTED	Unverified · Output excluded
F078	ETC / Source Four 36	PLOTTED	Unverified · Output excluded
F079	Unverified source fixture / ETC SourceFour 26	PLOTTED	Unverified · Output excluded
F080	ETC / Source Four 19	PLOTTED	Unverified · Output excluded

Planning reference only. Confirm installed modes and patch with the venue.

FIXTURE SCHEDULE · CONTINUED

Fixture	Manufacturer / model	Position / mount	Mode / output
VISUAL PLANNING · DMX PATCH WITHHELD			
F081	ETC / Source Four 26	PLOTTED	Unverified · Output excluded
F082	ETC / Source Four 26	PLOTTED	Unverified · Output excluded
F083	ETC / Source Four 36	PLOTTED	Unverified · Output excluded
F084	ETC / Source Four 26	PLOTTED	Unverified · Output excluded
F085	ETC / Source Four 36	PLOTTED	Unverified · Output excluded
F086	ETC / Source Four Zoom 15-30	PLOTTED	Unverified · Output excluded
F087	ETC / Source Four 36	PLOTTED	Unverified · Output excluded
F088	Unverified source fixture / ETC ColorSource CYC	PLOTTED	Unverified · Output excluded
F089	ETC / Source Four 19	PLOTTED	Unverified · Output excluded
F090	ETC / Source Four 26	PLOTTED	Unverified · Output excluded
F091	ETC / Source Four 36	PLOTTED	Unverified · Output excluded
F092	Unverified source fixture / ETC ColorSource Spot15-30Zoom	PLOTTED	Unverified · Output excluded
F093	Unverified source fixture / ETC SourceFour PAR	PLOTTED	Unverified · Output excluded
F094	Unverified source fixture / ETC ColorSource Indigo LED PAR	PLOTTED	Unverified · Output excluded
F095	ETC / Source Four 36	PLOTTED	Unverified · Output excluded
F096	Unverified source fixture / Ayrton Diablo-S	PLOTTED	Unverified · Output excluded
F097	ETC / Source Four Zoom 15-30	PLOTTED	Unverified · Output excluded
F098	ETC / Source Four 26	PLOTTED	Unverified · Output excluded
F099	ETC / Source Four 36	PLOTTED	Unverified · Output excluded
F100	Unverified source fixture / ETC SourceFour zoom1530	PLOTTED	Unverified · Output excluded

Planning reference only. Confirm installed modes and patch with the venue.

FIXTURE SCHEDULE · CONTINUED

Fixture	Manufacturer / model	Position / mount	Mode / output
VISUAL PLANNING · DMX PATCH WITHHELD			
F101	ETC / Source Four 19	PLOTTED	Unverified · Output excluded
F102	ETC / Source Four 26	PLOTTED	Unverified · Output excluded
F103	ETC / Source Four 36	PLOTTED	Unverified · Output excluded
F104	Unverified source fixture / ETC ColorSource Indigo LED PAR	PLOTTED	Unverified · Output excluded
F105	Unverified source fixture / ETC SourceFour PAR	PLOTTED	Unverified · Output excluded
F106	ETC / Source Four 26	PLOTTED	Unverified · Output excluded
F107	Unverified source fixture / ETC SourceFour zoom1530	PLOTTED	Unverified · Output excluded
F108	ETC / Source Four Zoom 15-30	PLOTTED	Unverified · Output excluded
F109	Unverified source fixture / ETC ColorSource Indigo LED PAR	PLOTTED	Unverified · Output excluded
F110	Unverified source fixture / ETC SourceFour PAR	PLOTTED	Unverified · Output excluded
F111	ETC / Source Four 36	PLOTTED	Unverified · Output excluded
F112	ETC / Source Four 19	PLOTTED	Unverified · Output excluded
F113	Unverified source fixture / ETC SourceFour 26	PLOTTED	Unverified · Output excluded
F114	ETC / Source Four 26	PLOTTED	Unverified · Output excluded
F115	ETC / Source Four 26	PLOTTED	Unverified · Output excluded
F116	Unverified source fixture / ETC SourceFour PAR	PLOTTED	Unverified · Output excluded
F117	ETC / Source Four 36	PLOTTED	Unverified · Output excluded
F118	ETC / Source Four 36	PLOTTED	Unverified · Output excluded
F119	Unverified source fixture / ETC SourceFour PAR	PLOTTED	Unverified · Output excluded
F120	ETC / Source Four 26	PLOTTED	Unverified · Output excluded

Planning reference only. Confirm installed modes and patch with the venue.

FIXTURE SCHEDULE · CONTINUED

Fixture	Manufacturer / model	Position / mount	Mode / output
VISUAL PLANNING · DMX PATCH WITHHELD			
F121	ETC / Source Four 26	PLOTTED	Unverified · Output excluded
F122	Unverified source fixture / ETC SourceFour PAR	PLOTTED	Unverified · Output excluded
F123	Unverified source fixture / ETC SourceFour PAR	PLOTTED	Unverified · Output excluded
F124	ETC / Source Four 26	PLOTTED	Unverified · Output excluded
F125	Unverified source fixture / Ayrton Diablo-S	PLOTTED	Unverified · Output excluded
F126	Unverified source fixture / ETC SourceFour zoom1530	PLOTTED	Unverified · Output excluded
F127	Unverified source fixture / ETC ColorSource Indigo LED PAR	PLOTTED	Unverified · Output excluded
F128	ETC / Source Four 26	PLOTTED	Unverified · Output excluded
F129	Unverified source fixture / ETC ColorSource Indigo LED PAR	PLOTTED	Unverified · Output excluded
F130	Unverified source fixture / ETC SourceFour 26	PLOTTED	Unverified · Output excluded
F131	Unverified source fixture / ETC ColorSource Spot15-30Zoom	PLOTTED	Unverified · Output excluded
F132	Unverified source fixture / ETC SourceFour zoom1530	PLOTTED	Unverified · Output excluded
F133	Unverified source fixture / ETC SourceFour PAR	PLOTTED	Unverified · Output excluded
F134	ETC / Source Four 19	PLOTTED	Unverified · Output excluded
F135	ETC / Source Four 19	PLOTTED	Unverified · Output excluded
F136	ETC / Source Four 19	PLOTTED	Unverified · Output excluded
F137	Unverified source fixture / ETC ColorSource Indigo LED PAR	PLOTTED	Unverified · Output excluded
F138	ETC / Source Four 26	PLOTTED	Unverified · Output excluded
F139	Unverified source fixture / ETC SourceFour zoom1530	PLOTTED	Unverified · Output excluded
F140	ETC / Source Four 36	PLOTTED	Unverified · Output excluded

Planning reference only. Confirm installed modes and patch with the venue.

FIXTURE SCHEDULE · CONTINUED

Fixture	Manufacturer / model	Position / mount	Mode / output
VISUAL PLANNING · DMX PATCH WITHHELD			
F141	Unverified source fixture / ETC SourceFour PAR	PLOTTED	Unverified · Output excluded
F142	Unverified source fixture / ETC SourceFour PAR	PLOTTED	Unverified · Output excluded
F143	Unverified source fixture / ETC SourceFour PAR	PLOTTED	Unverified · Output excluded
F144	Unverified source fixture / ETC SourceFour PAR	PLOTTED	Unverified · Output excluded
F145	Unverified source fixture / ETC SourceFour zoom1530	PLOTTED	Unverified · Output excluded
F146	Unverified source fixture / ETC SourceFour PAR	PLOTTED	Unverified · Output excluded
F147	Unverified source fixture / ETC SourceFour PAR	PLOTTED	Unverified · Output excluded
F148	Unverified source fixture / ETC ColorSource Indigo LED PAR	PLOTTED	Unverified · Output excluded
F149	Unverified source fixture / ETC ColorSource CYC	PLOTTED	Unverified · Output excluded
F150	Unverified source fixture / Generic wash unit	PLOTTED	Unverified · Output excluded
F151	Unverified source fixture / ADJ VIZI	PLOTTED	Unverified · Output excluded
F152	Unverified source fixture / ADJ VIZI	PLOTTED	Unverified · Output excluded
F153	Unverified source fixture / Generic wash unit	PLOTTED	Unverified · Output excluded
F154	Unverified source fixture / ADJ VIZI	PLOTTED	Unverified · Output excluded
F155	Unverified source fixture / Generic wash unit	PLOTTED	Unverified · Output excluded
F156	Unverified source fixture / Generic wash unit	PLOTTED	Unverified · Output excluded
F157	Unverified source fixture / Generic wash unit	PLOTTED	Unverified · Output excluded
F158	Unverified source fixture / ADJ VIZI	PLOTTED	Unverified · Output excluded
F159	Unverified source fixture / ADJ VIZI	PLOTTED	Unverified · Output excluded
F160	Unverified source fixture / ADJ VIZI	PLOTTED	Unverified · Output excluded

Planning reference only. Confirm installed modes and patch with the venue.

Miller Center for the Arts · Main room

FIXTURE SCHEDULE · Main room

HitLight · Miller Center for the Arts

4 North Second Street, Reading, United States

DWG HL · METRIC

Drawn HitLight

Generated from the saved show

SOURCE 099aa6243bda

Fixture	Manufacturer / model	Position / mount	Mode / output
VISUAL PLANNING · DMX PATCH WITHHELD			
F161	Unverified source fixture / Generic wash unit	PLOTTED	Unverified · Output excluded
F162	Unverified source fixture / Generic wash unit	PLOTTED	Unverified · Output excluded
F163	Unverified source fixture / ADJ VIZI	PLOTTED	Unverified · Output excluded
F164	Unverified source fixture / Generic wash unit	PLOTTED	Unverified · Output excluded
F165	Unverified source fixture / ADJ VIZI	PLOTTED	Unverified · Output excluded
F166	Unverified source fixture / Generic wash unit	PLOTTED	Unverified · Output excluded
F167	Unverified source fixture / Generic wash unit	PLOTTED	Unverified · Output excluded

Planning reference only. Confirm installed modes and patch with the venue.

HitLight

VALIDATION APPENDIX

WARNING · PATCH_WITHHELD

DMX patch facts are withheld pending source verification. This planning document cannot be used for hardware output.

Objects: — · Remediation: review the source facts and regenerate.

ERROR · STAGE_DIMENSIONS_UNCONFIRMED

Confirm the stage dimensions before producing a final technical document.

Objects: Main room · Remediation: review the source facts and regenerate.

WARNING · MODE_UNVERIFIED

DMX modes are unverified; output remains excluded.

Objects: F001–F167 · Remediation: review the source facts and regenerate.

WARNING · FIXTURE_DISABLED

Fixtures are disabled for this visual planning reconstruction.

Objects: F001–F167 · Remediation: review the source facts and regenerate.

WARNING · TITLE_METADATA_INCOMPLETE

Some professional title-block metadata is missing; the document will show an em dash.

Objects: e43a61a94bea125cda814cf8 · Remediation: review the source facts and regenerate.

HitLight

VENUE & DRAWING SOURCES

Miller Center for the Arts

Main room · House rig

4 North Second Street, Reading, Pennsylvania, US

https://millercenter.racc.edu/theater-information

Sources checked 2026-11-03

Generated by HitLight from the reviewed partial Miller Center for the Arts reconstruction. Venue sources are cited as facts; their original artwork remains private.

Symbols: HitLight-owned category artwork. No manufacturer model geometry or original source pages included.

Fixture positions follow the venue’s published lighting plot; the currently installed rig is not verified.

Fixture heights are approximate; trim heights may differ from the drawing.

167 individual fixture positions from the sheet dated July2024; the filename says2026 and current installation is unverified.

149 public bodies/donors; 18 visual fallbacks: 10 unidentified wash units and 8 ADJ VIZI (exact models unknown). Five source-labelled Ayrton Diablo-S positions use the original public family body; installed variant, optics and modes remain unverified.

Lens/LED-generation and ColorSource Cyc wedge donors remain labelled. New Source Four PAR housings are approximate. Printed source identities retained; exact identities, optics, modes and patch unverified. Output excluded.

Scale follows the printed half-inch convention. Heights, box-boom registration, focus and body-clearance tiers are estimates; all fixtures are excluded from output.

5 existing Diablo-family display references use a new original public HitLight body. Profile, native controls, optical/physical metadata and programming fingerprint unchanged; actual envelope matches within1micrometre. Fixture records, S/TC/source labels, unverified modes, disabled/unpatched output, layouts and mounts retained. Detail/component dimensions/pan-zero estimated; installed S/TC personalities, hardware, photometry and rigging unverified.

Approximate planning view; not official venue paperwork or output-ready. Original HitLight symbols only; no source pages, OEM meshes, photos or logos. Original files remain private; modes and patch unverified.

HitLight

VENUE & DRAWING SOURCES

Fixture plot original; visually inspected page(s) 1. Freshness and reuse rights unconfirmed.: https://millercenter.racc.edu/sites/default/files/pdf/MC-Lighting-Plot-ADA-06-24-2026.pdf · checked 2026-11-03

Published capacity 509 for Main theatre.: https://millercenter.racc.edu/node/345 · checked 2026-11-03

Official venue/technical source page.: https://millercenter.racc.edu/theater-information · checked 2026-11-03

Public venue page: https://www.hitlight.app/venues/united-states/miller-center-for-the-arts-e43a61a9

HitLight

HitLight | hitlight.app